


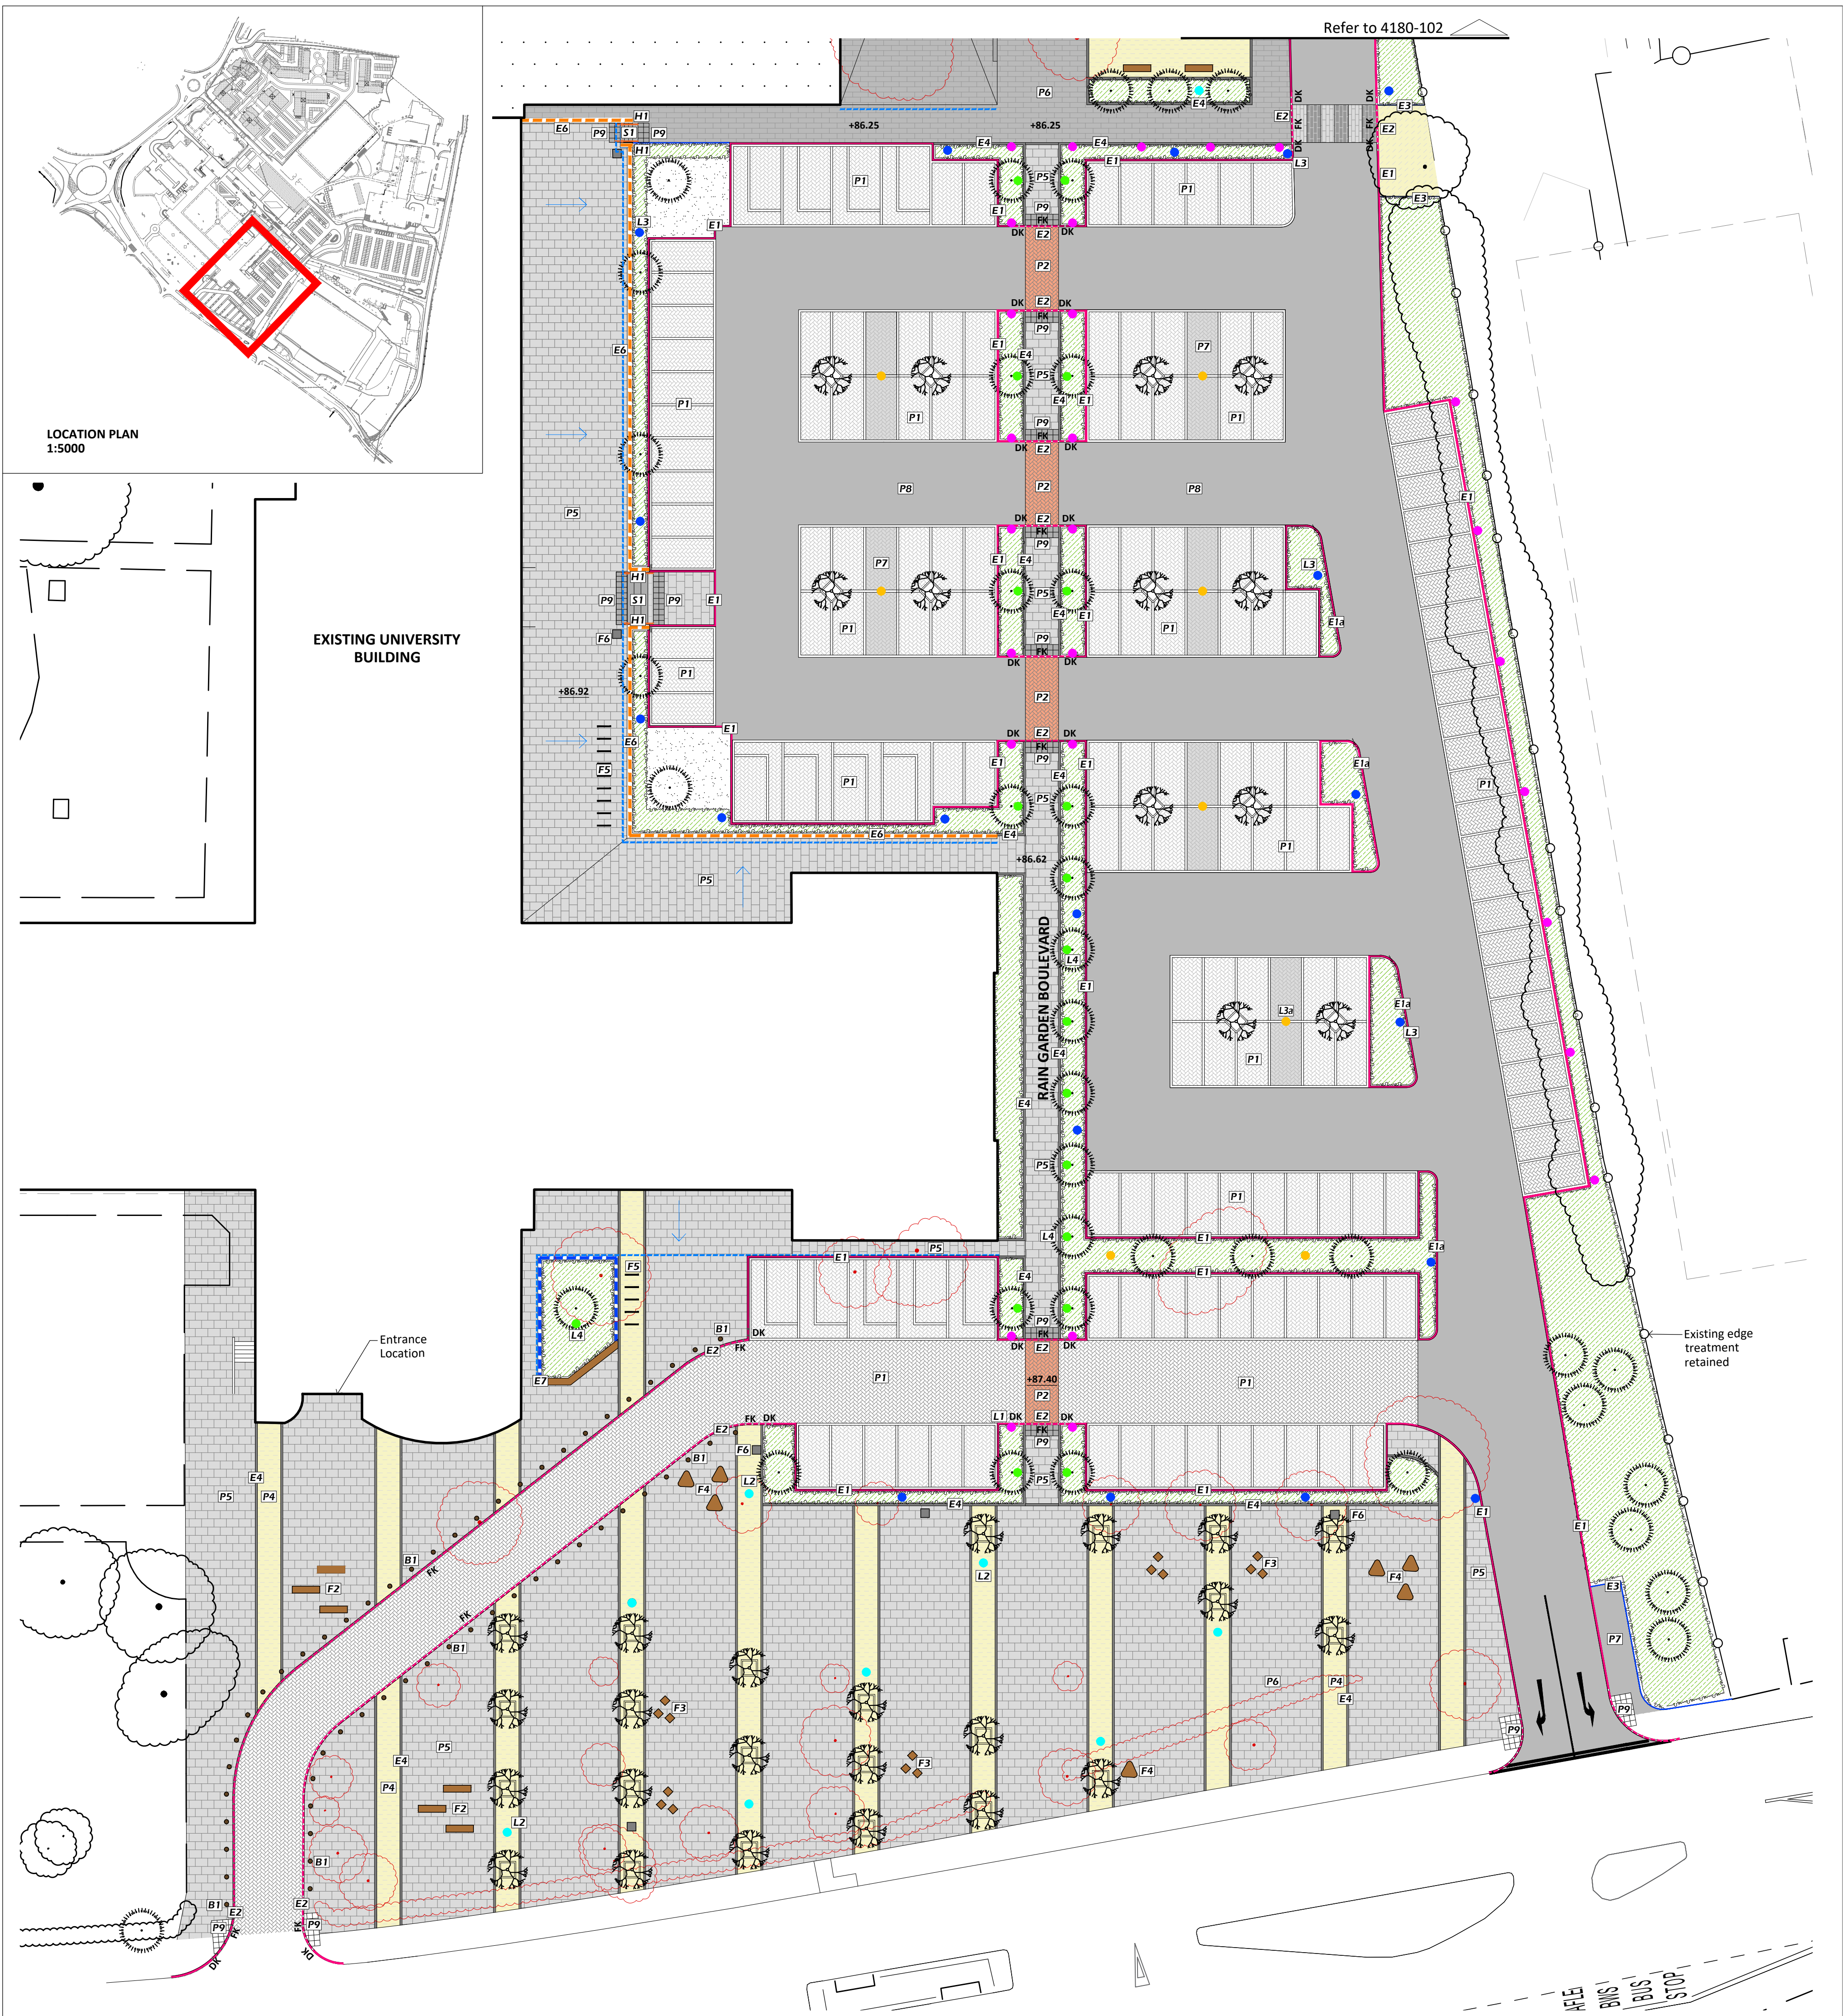

LEGEND

HARD LANDSCAPE

Paving Type 1 - Permeable Paving Block (P1)
Product: Hydropave Fusion 80mm (Herringbone)
Size: L200 x W100 x D80 mm
Colour: Silver (Graphite for delineation)
Supplied by Tobemore or similar approved

Paving Type 2 - Permeable Paving Block (P2)
Product: Hydropave Fusion 80mm (Herringbone)
Size: L200 x W100 x D80 mm
Colour: Sandstone
Supplied by Tobemore or similar approved

Paving Type 3 - Permeable Paving Block (P3)
Product: Hydropave Fusion 80mm (Stretch)
Size: L200 x W100 x D80 mm
Colour: Graphite
Supplied by Tobemore or similar approved

Paving Type 4 - Permeable Resin Bound (P4)
Colour: Buff (with E4 Border)
By Sureset or similar approved

Paving Type 5 - Block Paving (P5)
Product: Braemar (Stretch)
Size: L600 x W400 x D50 mm
Colour: Alto Silver
Supplied by Tobemore or similar approved

Paving Type 6 - Block Paving (P6)
Product: Manhattan (Random Size Mixed)
Colour: Graphite (15%), Mid Grey (25%), Silver (60%)
Supplied by Tobemore or similar approved

Paving Type 7 - Block Paving (P7)
Product: Fusion (Herringbone)
Size: L200 x W100 x D80 mm
Colour: Silver
Supplied by Tobemore or similar approved

Paving Type 8 - Tarmac (P8)
Colour: Dark Grey

Paving Type 9 - Tactile Paving (P9)
Product: Tactile Blister (Stack)
Size: L400 x W400 x L50 mm
Colour: Buff
Supplied by Tobemore or similar approved

Paving Type 10 - Pedestrian Crossing (P10)
Product: Fusion (Stretch)
Size: L200 x W100 x D80 mm
Colour: Silver & Graphite
Supplied by Tobemore or similar approved

Proposed Steps (S1)
Product: Silver Grey Granite - Flamed With Contrasting Nosing
Size: 150mm Riser x 300mm Tread
Supplied by Hardscape or similar approved

Proposed Seating Steps (S2)
Product: Silver Grey Granite - Flamed
Size: 450mm Walling x 900mm Coping
Supplied by Hardscape or similar approved

Edge Type 1 - 125mm High Kerb (E1)
Product: Fusion Kerb
Size: W125 x D255 x L915 mm
Colour: Silver
E1a: With opening for water run-off to rain garden
Supplied by Tobemore or similar approved

Edge Type 2 - Drop-Kerb and Flush Kerb (E2)
Product: Fusion Dropper & Centre Kerbs
Size: W125 x D255 (Varies) x L915 mm
Colour: Silver
Supplied by Tobemore or similar approved

Edge Type 3 - Pin Kerb (E3)
Product: Fusion Edge
Size: W125 x D150 x L915 mm
Colour: Silver
Supplied by Tobemore or similar approved

Edge Type 4 - Double Trim Sett (E4)
Product: Sienna Setts
Size: W100 x L100 x D50 mm
Colour: Graphite
Supplied by Tobemore or similar approved

Edge Type 5 - Raised Planter Edge (300mm High) (E5)
Product: Silver Grey Granite - Flamed
Finishing: Silver Grey Granite
Supplied by Hardscape or similar approved

Proposed Brick Retaining Wall (E6)
Brick faced retaining wall with coping stone. Brick type to match the architecture.

Raised Planter Edges (750mm high) with Integrated Timber Seat (450mm high) (E7)
Product: Silver Grey Granite - Flamed
Size: W400 x D400 x L50 mm
Colour: Buff
Supplied by Tobemore or similar approved

Proposed Handrail for Steps (H1)
Ø40mm Stainless steel grade 304 matte finish

Proposed Channel
Indicative only. Exact location to be discussed with engineer

Proposed Bollard (B1)
Product: mMCite SE100 - Bollard (Elias) (or similar approved)
Dimensions: W100 x L60 x D1000 mm
Material: Steel

Proposed Lighting Bollard (L1)
Product: 84462 K3 (BEGA or similar approved) (or similar approved)
Dimensions: W220 x L220 x H1000
Material: Aluminium, Colour: Graphite
Other: Dark Sky Range - Warm Light

Proposed Lighting Column (Public Realm) (L2)
Product: 84747 (BEGA or similar approved)
Dimensions: 3000mm H "taller than standard"
Material: Aluminium, Colour: Graphite
Other: Dark Sky Range - Warm Light

Proposed Single Lighting Column (Carpark) (L3)
Product: 99519 K3 (BEGA or similar approved)
Dimensions: 5000mm Height
Material: Aluminium, Colour: Graphite
Other: Dark Sky Range - Warm Light

Proposed Twin Lighting Column (Carpark) (L3a)
Product: 99473 K3 (BEGA or similar approved) (or similar approved)
Dimensions: 5000mm Height
Material: Aluminium, Colour: Graphite
Other: Dark Sky Range - Warm Light

Proposed Tree Uplight (L4) - small new trees
Product: 84770 K3 (BEGA or similar approved)
Dimensions: 1350x200x230
Material: Aluminium, Colour: Graphite
Other: Dark Sky Range - Warm Light

NB - L1 - L4 Indicative only. Lux level calculations req'd

Proposed Pergola (F1)
Product: In the Style of Rough & Ready Shades
Material: Double layer powder coated & Timber
Size: 7500x7500x3000 mm
Supplied by Streetlife or similar approved

Proposed Seat Bench (F2)
Product: mMCite LBQ150 - Park Bench (Block) (or similar approved)
Dimensions: 2995 x 585 x 795 mm
Material: Tropical Hardwood, Steel

Proposed Seating Cube (F3)
Product: mMCite LBQ112 - Park Stool (Block) (or similar approved)
Dimensions: 595 x 540 x 440 mm
Material: Tropical Hardwood, Steel

Proposed Triangular Seating (F4)
Product: Escot - Extasi (or similar approved)
Dimensions: 1650 x 1650 x 460 mm
Material: Cast Stone

Proposed Cycle Stands (F5)
Product: mMCite STE410 - Edgetyre (or similar approved)
Dimensions: 965 x 885 x 50 mm
Material: Steel

Proposed Litter Bin with Rain Cover (F6)
Product: mMCite NNK165 - Nanuk (or similar approved)
Dimensions: 315 x 315 x 1175 mm
Material: Steel, HPL

Proposed Picnic Table Set (F7)
Product: mMCite LBQ962 - Picnic Table (Block) (or similar approved)
Dimensions: L2080 x W1600 x D750 mm
Material: Tropical Hardwood, Steel

SOFT LANDSCAPE

Existing Tree to be Retained

Existing Tree to be Removed

Amenity Grass
High quality and high wearing turf

Mounding/Contours (150mm increments)

Proposed Wildflower Meadow
To be Emorsgate EM2 Standard General Purpose Meadow Mix, supply by Emorsgate or similar approved. Sowing rate 4/gm2.

Proposed Ornamental Planting
Mixed shrub planting 3-5ltr pots. Planting beds to receive 75mm depth ornamental bark mulch.

Proposed Tree in Hard Paved
Covered by Permeable resin bound with Tree grille and underground cell system

Proposed Tree in Soft Landscape

Proposed Small Tree in Soft Landscape

Proposed SUDS Pond

+86.48
Existing Level

+86.48
Drop kerb - E2

DK
Flush Kerb - E2

FK
Flush Kerb - E2

GENERAL NOTES

- This drawing is the copyright of tpm landscape Ltd and cannot be reproduced in any form without the consent of the company.
- This drawing is to be read in conjunction with detail landscape drawings, details and specification.
- This drawing is to be read in conjunction with all relevant Architects', Engineer's, Specialists, Bills of Quantities and Specifications.
- The insertion of any firm or proprietary brand on this drawing is an indication of the class or quality required and does not exclude the use of alternative materials that are equal in performance, quality and appearance, provided that they have been approved in writing by the Landscape Architect.
- The Contractor is responsible for accurately ascertaining the position of underground services and responding to all relevant service easement requirements.
- All dimensions are in millimetres unless stated otherwise, for the purposes of construction this drawing must not be scaled and only written dimensions used. Written and scaled dimensions to be checked on site, any discrepancies reported prior to work commencing. IF IN DOUBT PLEASE ASK.
- All work and materials are to be in accordance with the relevant British Standards and Code of Practice.
- All Proprietary products are to be used strictly in accordance with the manufacturer's instructions and details.

REVISION NOTES

Rev	By	Description	Date
B	KH	Revised in line with ecologist comment	20.11.23
A	JW	Revised in line with client's comment	17.11.22

Client
Wrexham Gyndwr University

Project
Wrexham University

Description
Landscape GA (Sheet 3 of 3)

Status
For Approval

Scale @ A1	Drawn	Checked	Date
1:250	JW	KH	08.11.22
Job number	Drawn number	Revision	
4180	103	B	

tpm landscape
chartered landscape architects
address: 4th Floor Studio 10 Little Lever St Manchester M1 1HR
tel: 0161 235 0600 fax 0601 email info@tpmlandscape.co.uk