


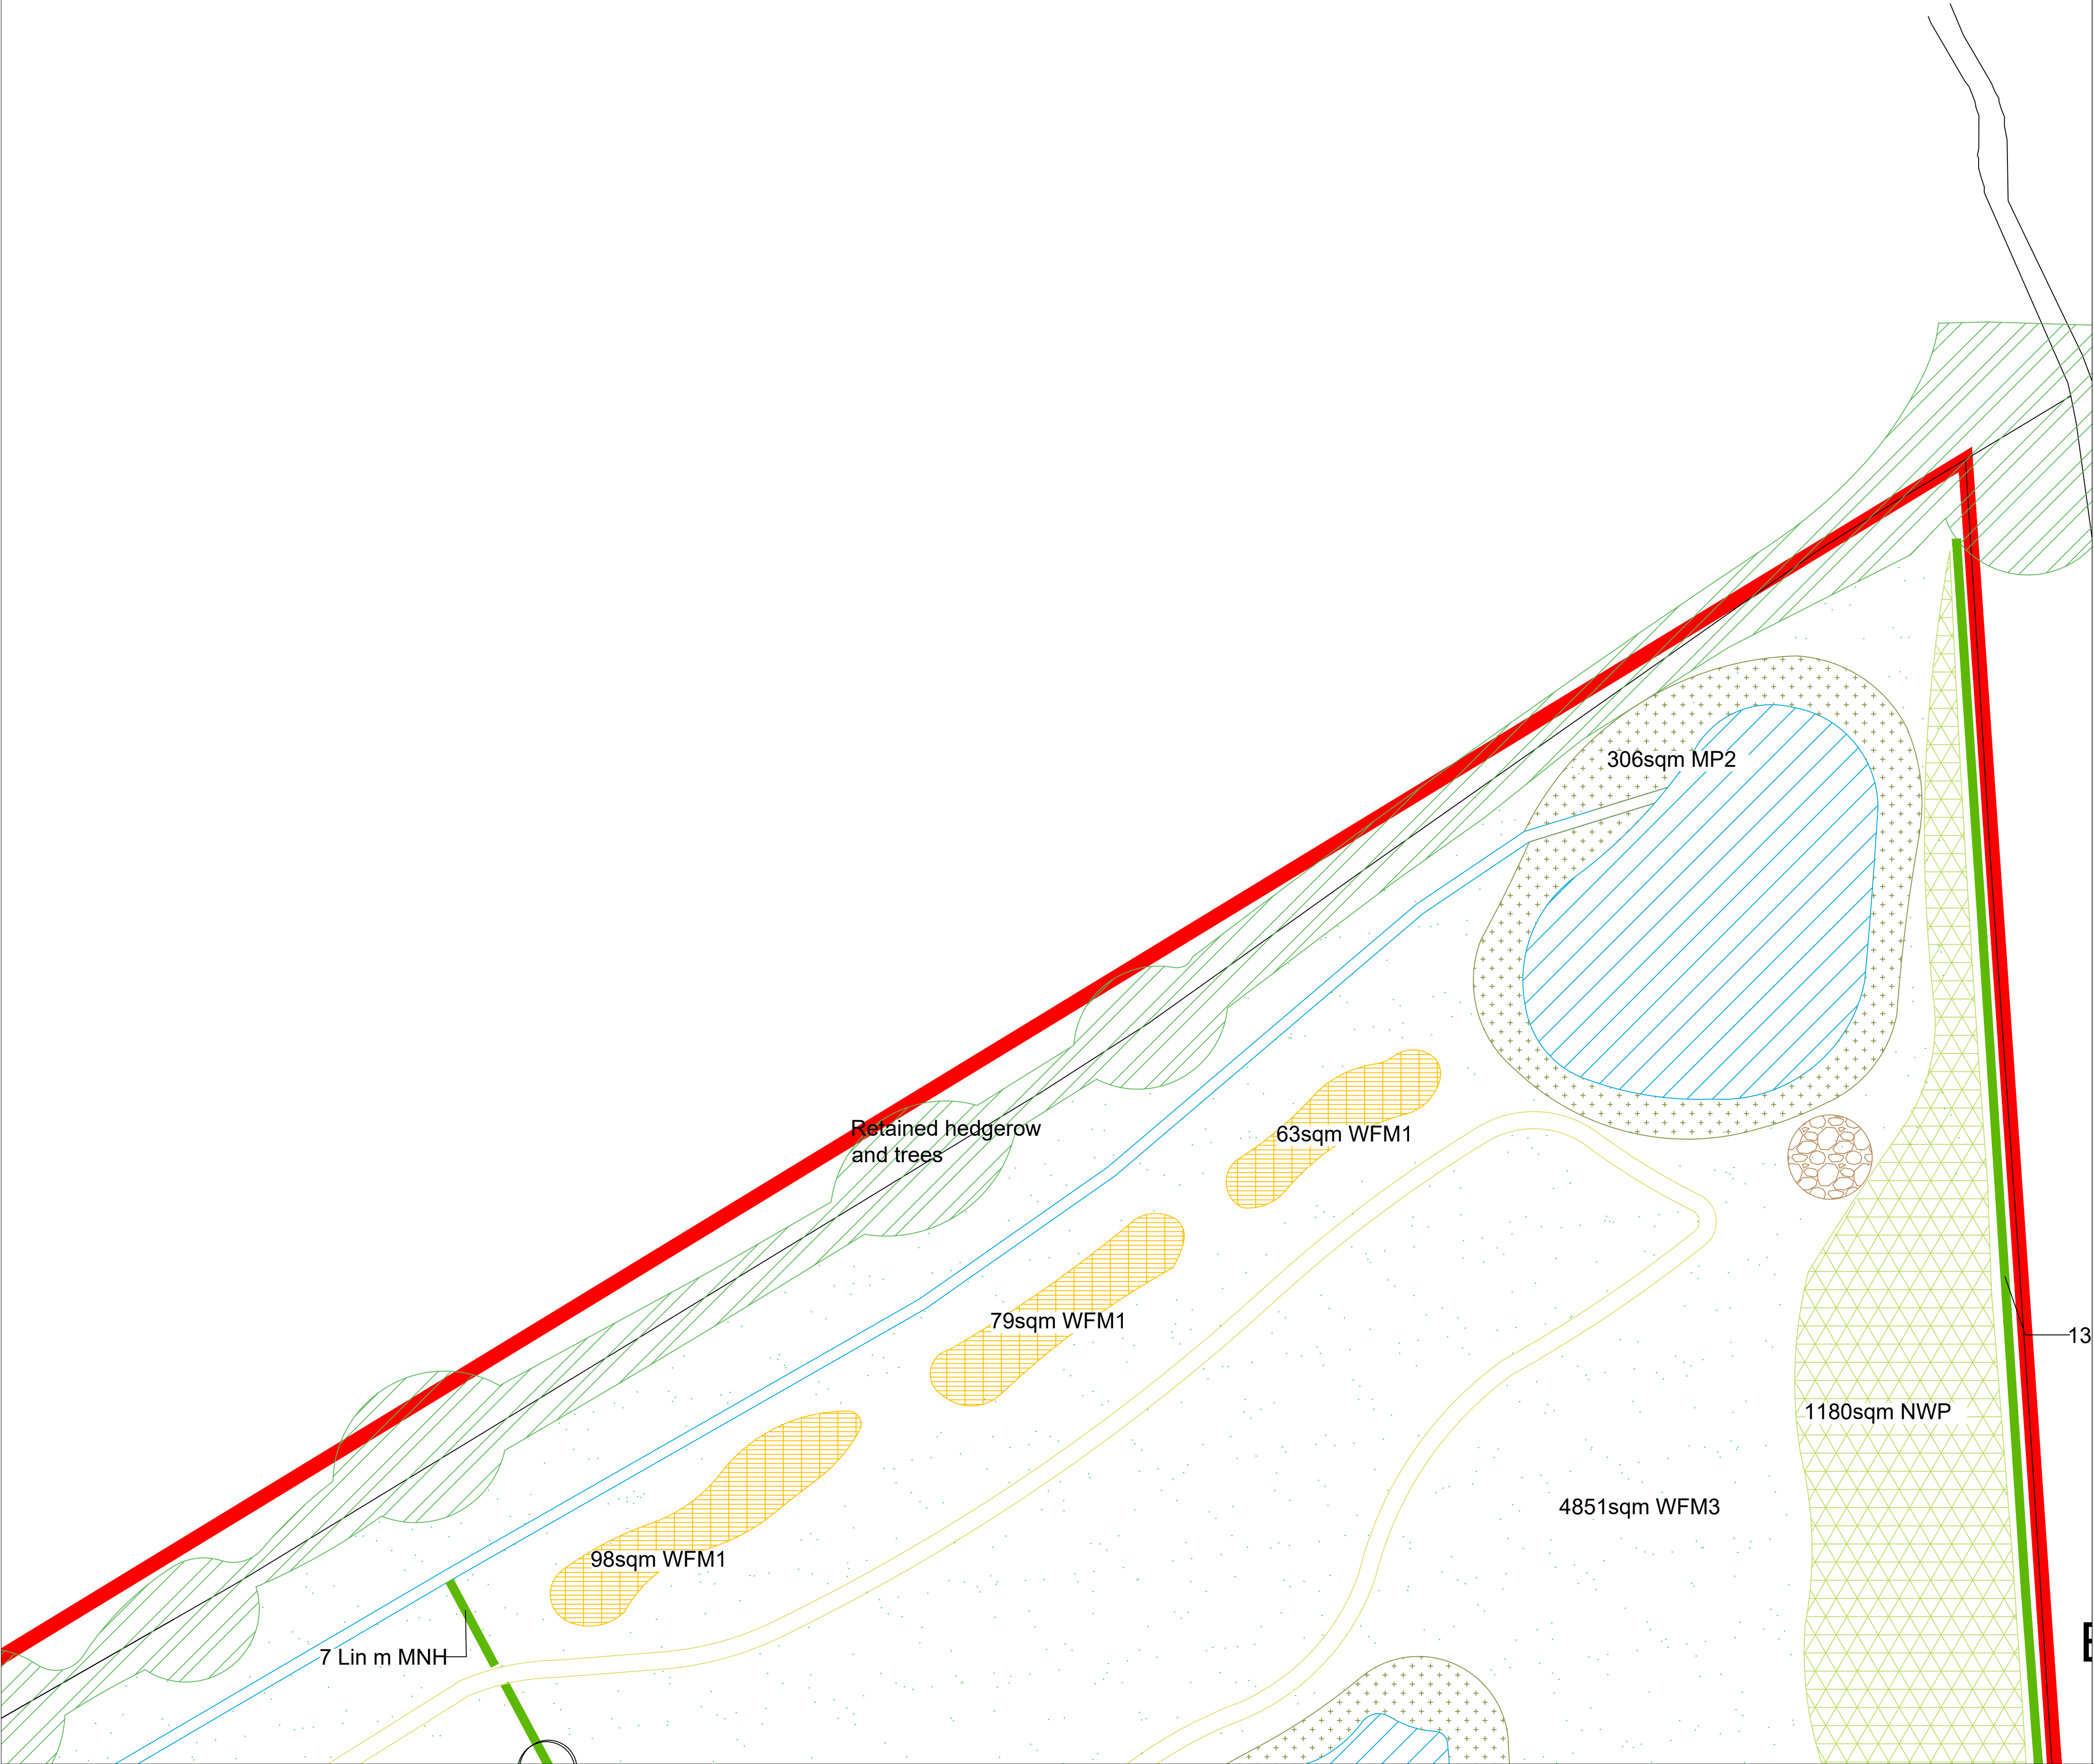

- KEY**
- EXISTING VEGETATION - DENSE SCRUB
Please refer to the ecology report for details on species
 - EXISTING VEGETATION - WOODLAND
Please refer to the ecology report for details on species
 - EXISTING GRASSLAND
Areas of grassland to be retained. Please refer to the ecology report for details
 - EXISTING PONDS
Ponds to be retained
 - PROPOSED PONDS
Refer to Ecology Report for further details
 - MARSHY WET GRASSLAND
Refer to planting schedule for species and quantities and Ecology Report
 - WILDFLOWER GRASSLAND
Refer to planting schedule for details on species and quantities
 - TALL TUSSOCKY GRASSLAND
Refer to planting schedule for details on species and quantities
 - MIXED NATIVE HEDGEROW
Refer to planting schedule for details on species and quantities
 - BUTTERFLY / BEETLE WILDFLOWER MOUND
South facing mound planted in a wildflower mix. Refer to planting schedule for details on species and quantities
 - TREES
Refer to planting schedule for details on species and quantities
 - WET DITCH
 - PATH
Maintained short grassland path
 - AMPHIBIAN AND REPTILE HIBERNACULA
Refer to Ecology Report for further information
 - LOG PILE
 - MARGINAL PLANTING
Refer to planting schedule for details and quantities
 - DENSE SCRUB
Native whip planting. Refer to planting schedule for details and quantities
 - PROPOSED SHRUB BED
Please refer to the planting schedule for further details on species, quantities and nursery grades

P1	30.01.24	Initial Issue	KLJ
Rev	Date	Description	Initials

pgla | landscape architects

PGLA Ltd
Landscape Architects
Station Hop Offices
815 Stockport Road
Manchester
M19 3BS

t: 0161 238 9138
e: info@pgla.co.uk
w: www.pgla.co.uk

Client

FIREM

Project

3A, KINGMOOR, WREXHAM

Description

ECOLOGY AREA PLANTING PLAN

SHEET 1

Status

FOR PLANNING

Scale	Drawn	Checked	Date
1:250@A1	KLJ	PGG	JAN 2024
Job number	Drawing number	Revision	
WRE2206	PP02.01	P1	

Original size 100mm @ A1