
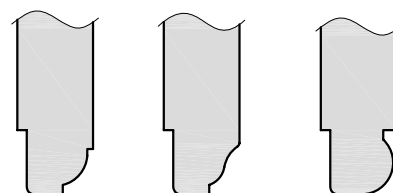


Conservation BOX SASH WINDOW

Standard Specification


03/06/2019 REVISION A

FILE: BX4-01SX

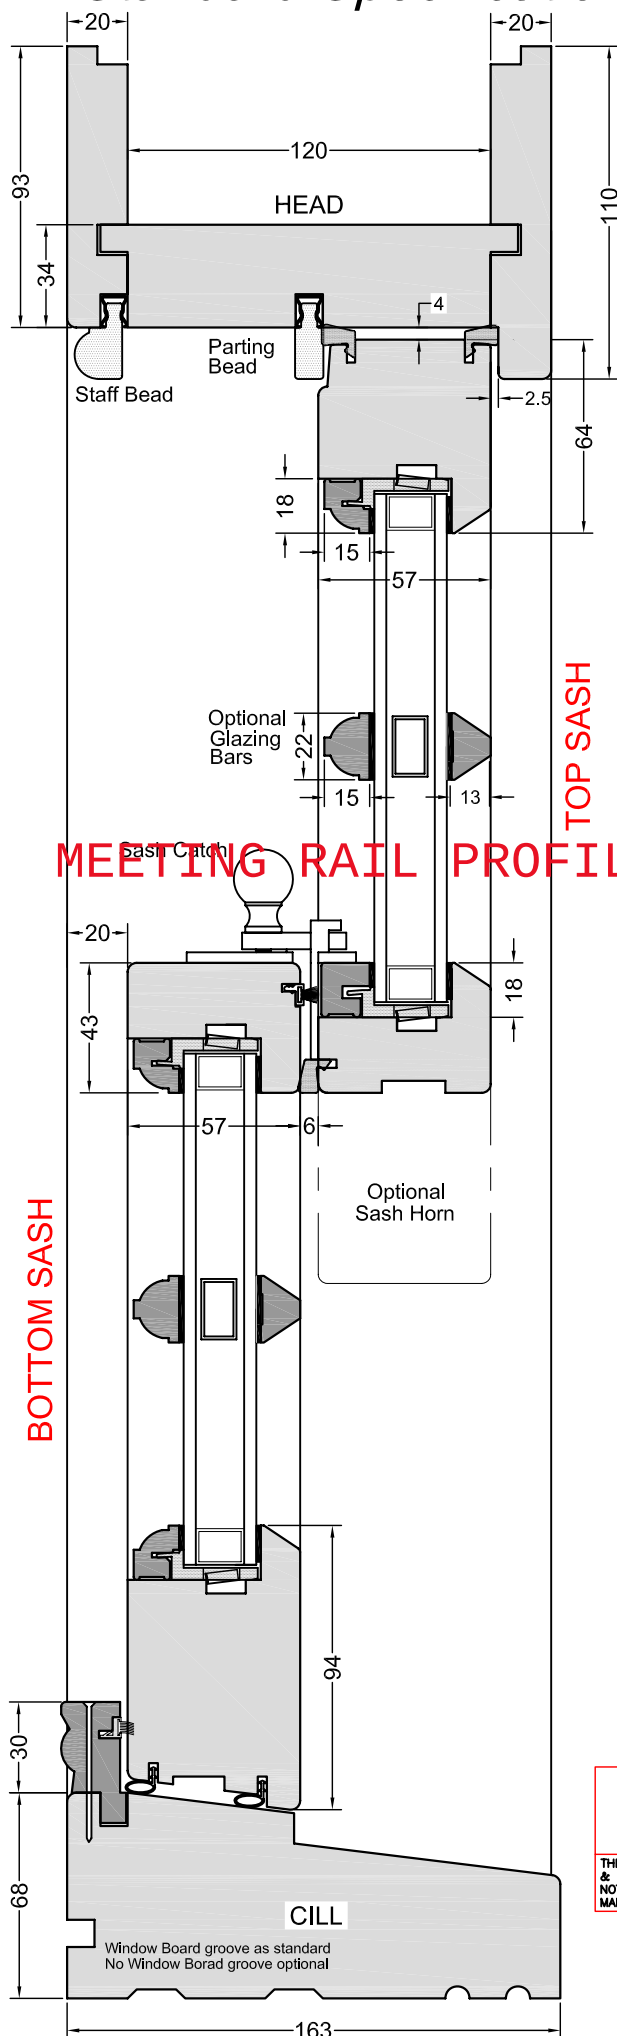

Ovolo Lambs Tongue Beaded

External Liners can be SQUARE Profile as shown, OVOLO, LAMBS TONGUE or BEADED

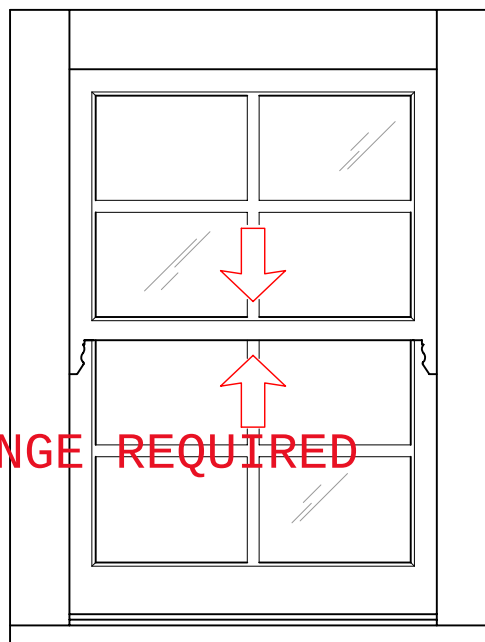

MEETING RAIL PROFILE CHANGE REQUIRED

SPECIFICATIONS

FRAME	110x160mm HEAD & JAMBS, 56,68 OR 92 x 163mm CILL 34, 44 or 68mm TRANSOM. 162 or 220mm MULLION
LINER PROFILE	SQUARE EDGE (shown) OVOLO, BEADED or LAMBS TONGUE
SASH	64 x 57mm TOP RAIL & STILES 94 x 57mm BOTTOM RAIL 43 x 57mm MEETING RAILS
SASH BEAD & BAR PROFILE	OVOLO (shown) LAMBS TONGUE or SQUARE EDGE. Optional Horn detail on Sash
CILL PROJECTION	Flush as shown, as standard Additional options: 35, 60, 85 or 110mm Extension
GLAZING	24mm Low E Sealed unit (4mm/16mm Warm Edge Spacer/4mm) Argon filled cavity. Obscure, Sound control and Toughened options available. Standard Warm Edge Spacer colour WHITE, optional BLACK. All curved Glass will have Aluminium Spacer in place of Warm Edge Spacer Clip & Bead glazing bead system. Also available with: 14mm glazing (4/6/4) with SILVER or BRONZE colour spacer, or 4mm Single Glazed.
HARDWARE/FITTINGS	Security Sash catches, Sash Lifts, Sash Restrictors and Barrel Security Locks Polished Chrome, Satin Chrome or Brass finish. Trickle Vents can be fitted to Head or Top Rail

DUE TO PROGRESSIVE DEVELOPMENT
MUMFORD & WOOD LIMITED RESERVE
THE RIGHT TO MODIFY OR CHANGE
SPECIFICATIONS WITHOUT PRIOR NOTICE

THIS DRAWING & SPECIFICATIONS ARE THE PROPERTY OF MUMFORD & WOOD Ltd. THEY ARE ISSUED IN STRICT CONFIDENCE AND SHALL NOT BE REPRODUCED, COPIED OR USED AS THE BASIS FOR MANUFACTURING WITHOUT WRITTEN PERMISSION.



TOWER BUSINESS PARK,
KELVEDON ROAD
TIPTREE, ESSEX
CO5 0LX
Tel: 01621 818155 FAX: 01621 818175
EMAIL: sales@mumfordwood.com
WEB: www.mumfordwood.com