
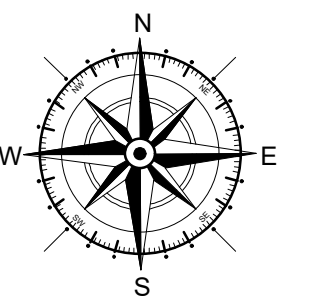
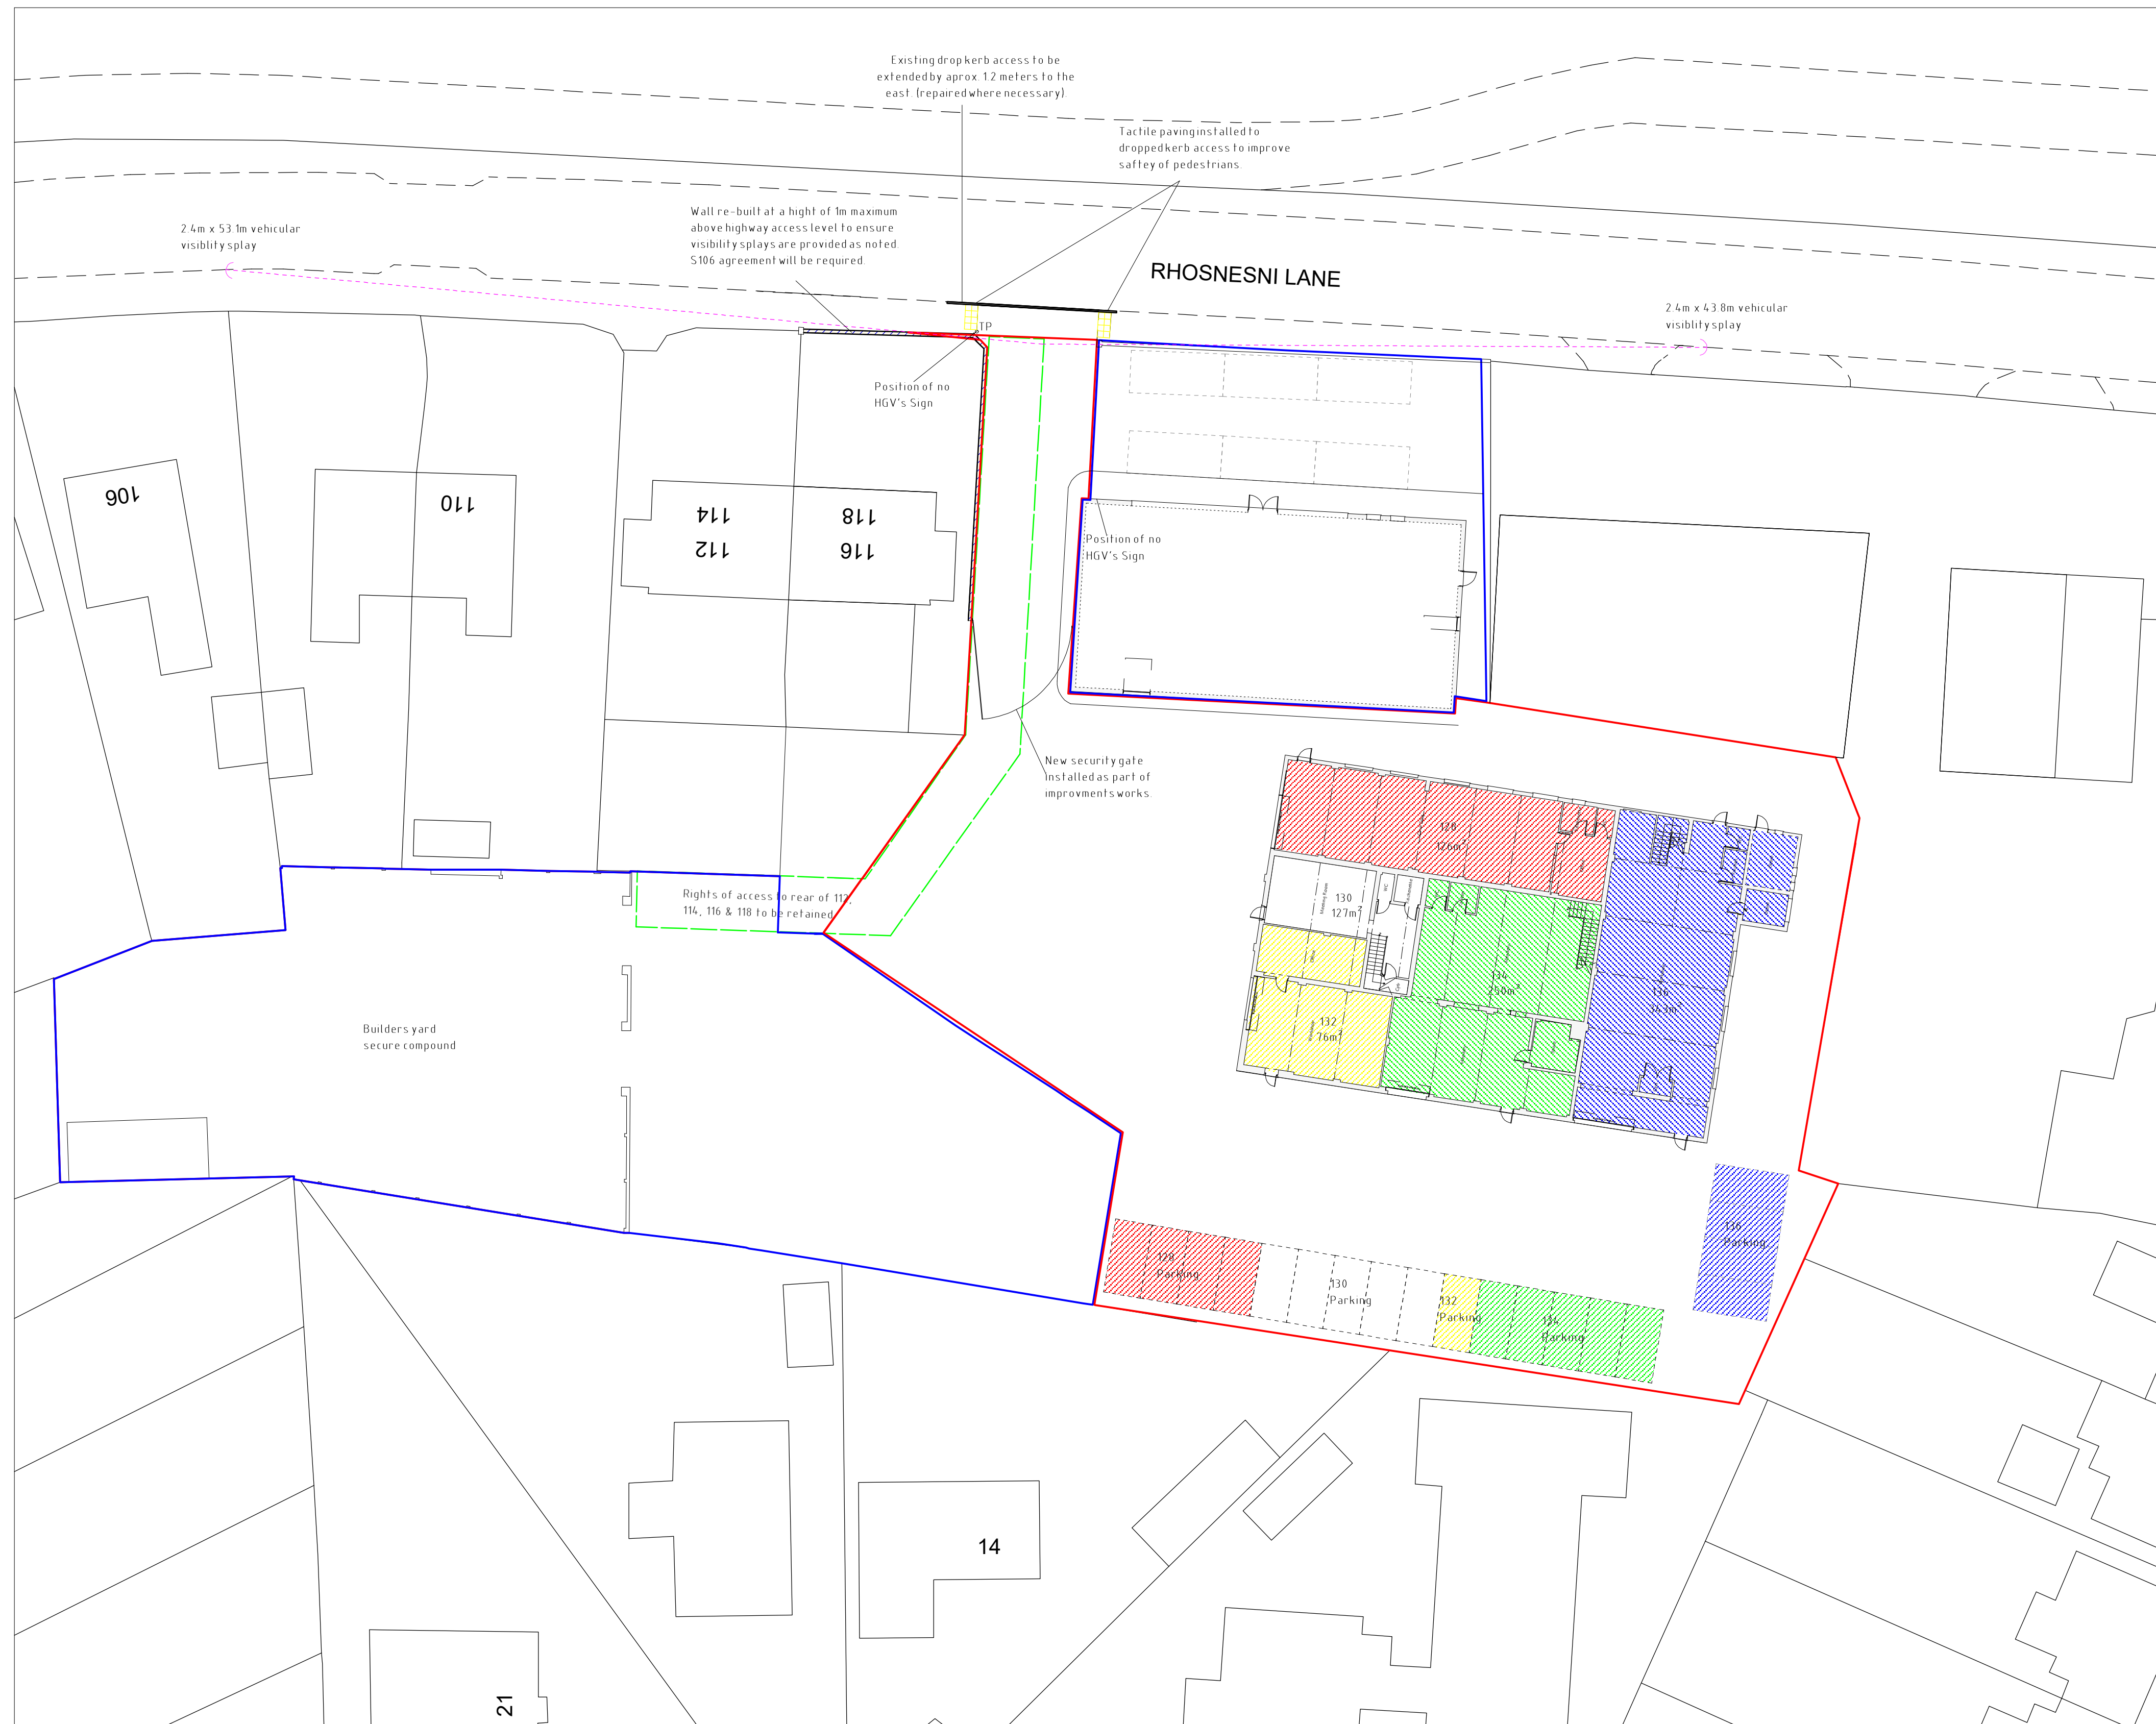
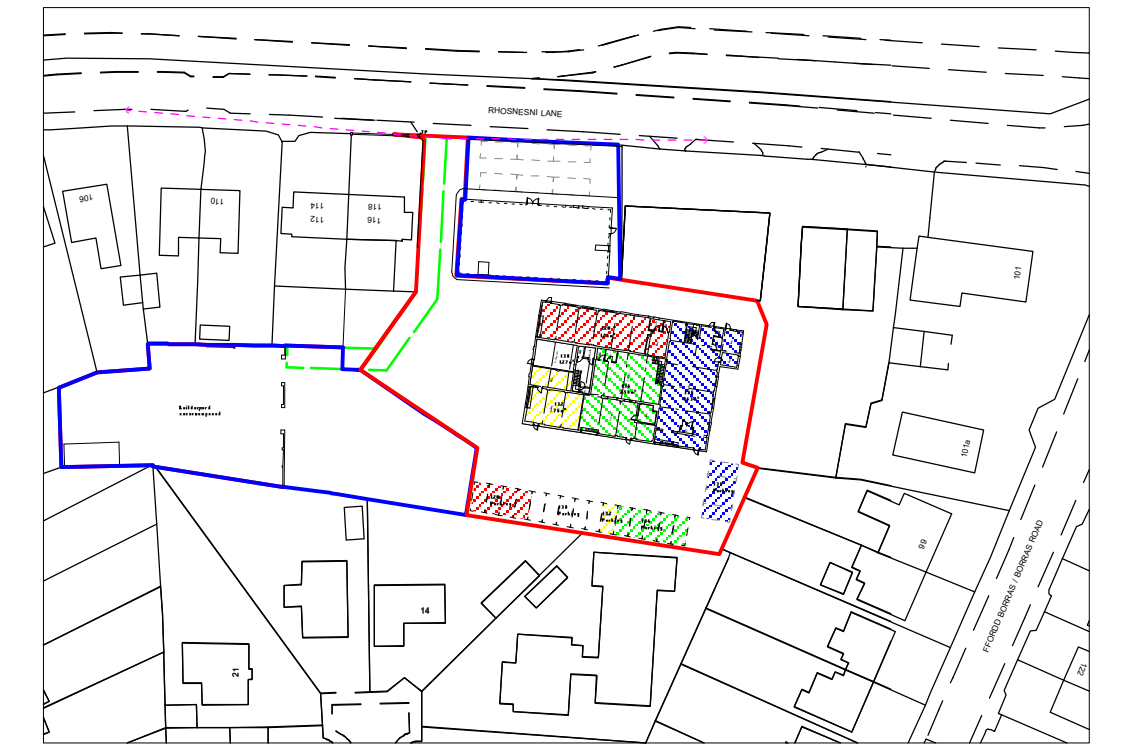


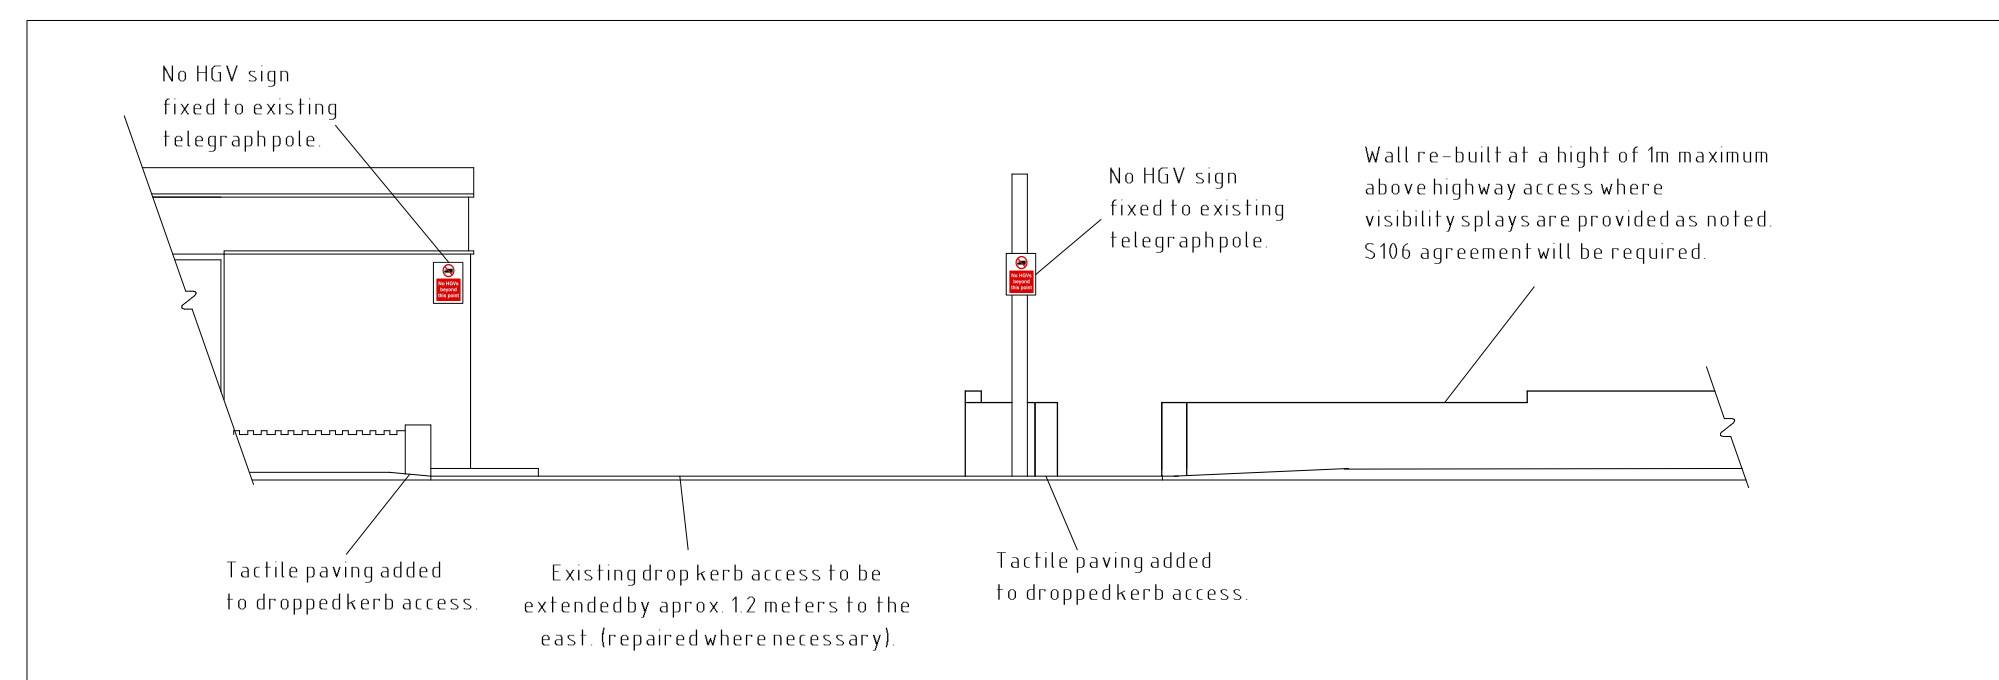

Key

Application Site

Land Owned by Applicant

KEY	
	CavedogUse Class: B8
	Pinnacle and dee Use Class: B1/B8
	Stone Circle Mead Use Class: B2/B8
	Driveway and Patio Solutions Use Class: B8
	Head Office Academy Use Class: D1

D	07/23	Drop curb alterations	E.M.J
C	04/23	Access Improvements	D.J.E
B	03/23	Amended Design	D.J.E
A	01/23	Additional Info	D.J.E
Rev	Date	Detail	Initial

Project:
Proposed Industrial Units
at Land associated with
120 Rhosnesni Lane,
Wrexham, LL12 7NB

Title:	Scale: (A1)
Access Elevation &	1:100 & 1:250,
Site and Location Plan	1:1250

Drawn By:	Date:
D.J. Edwards	Dec 2022

Drawing No:	Sheet:
C146/002	1 of 1

blueprint
architectural services

 **LABC** partner

Office 3K4,
Redwither Business Tower,
Wrexham. LL13 9XT
Tel: 01978 356500
www.blueprintarchitectural.com