


Name	Area Metric	Area Imperial
Apt 1	69.6 m ²	749.3 ft ²
Apt 2	44.5 m ²	478.7 ft ²
Apt 3	59.1 m ²	636.5 ft ²
Apt 4	59.6 m ²	641.9 ft ²
Apt 5	59.0 m ²	635.3 ft ²
Apt 6	61.0 m ²	657.0 ft ²

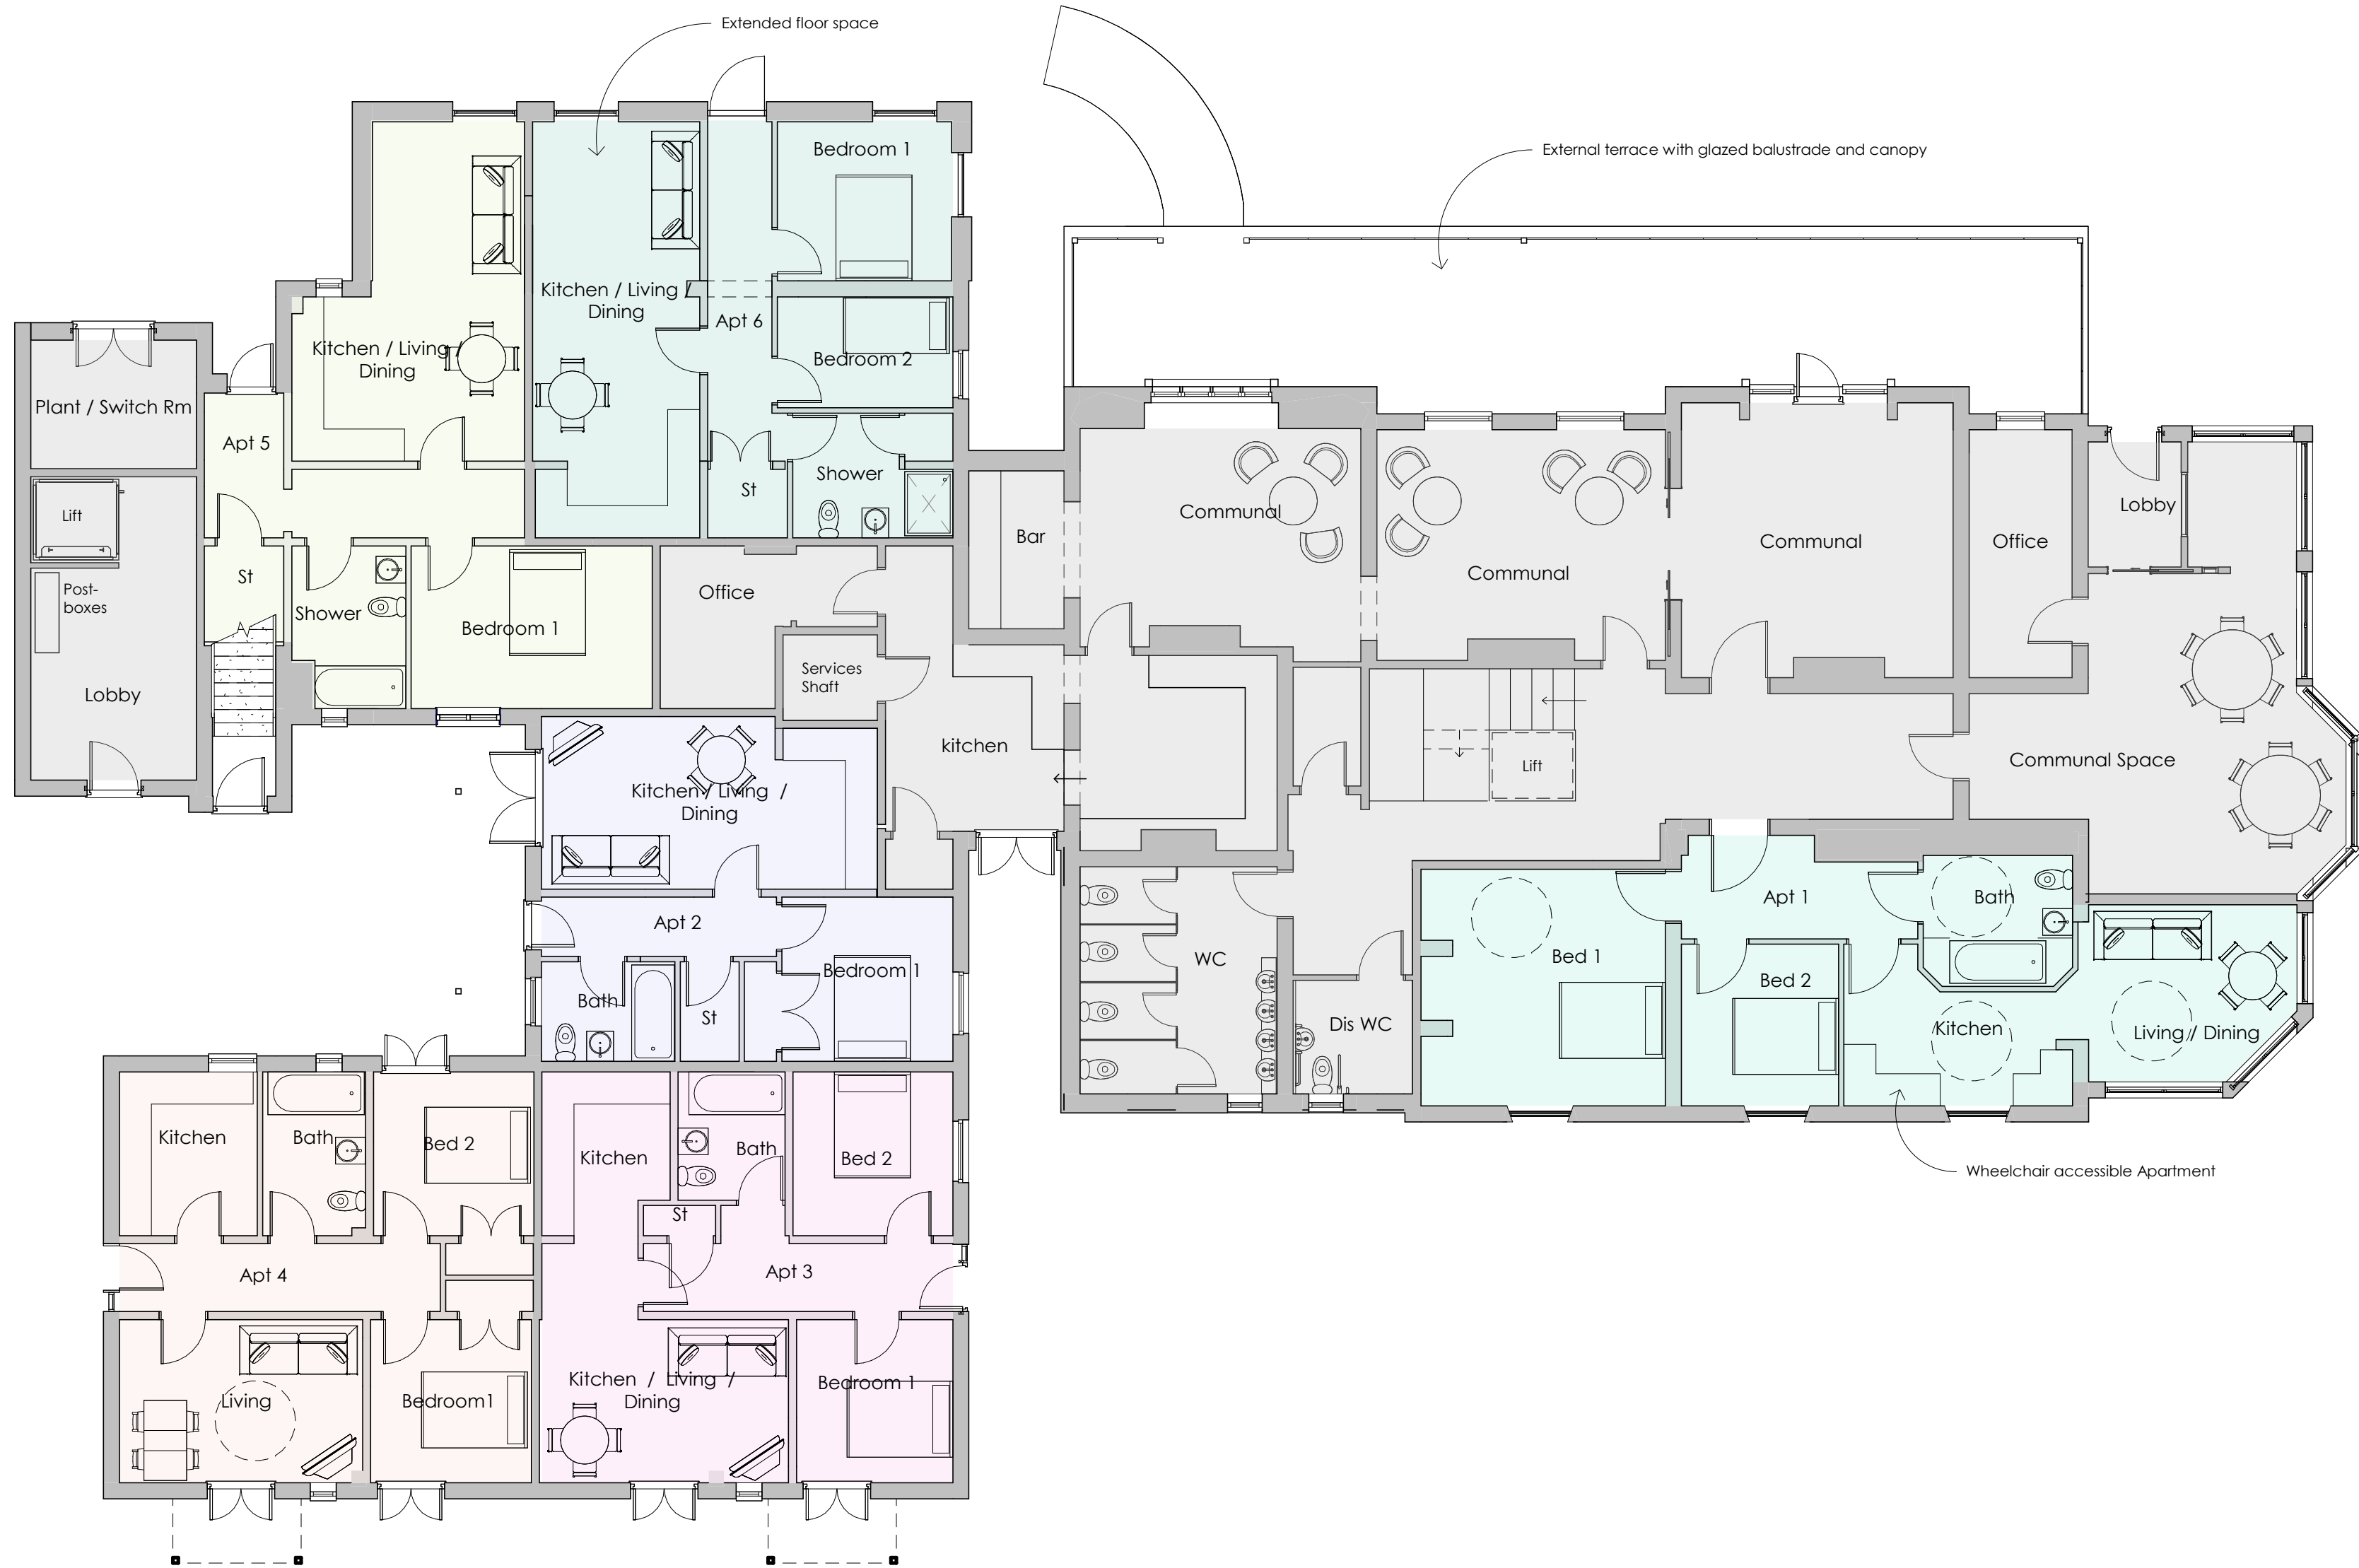

Ground Floor

1 : 100

P04	Issued for Planning	KA	15/12/23
P03	Plan layouts revised following site meeting dated 15.11.23 with contractor & SE. areas updated to suit	KA	20/11/23
P02	Plan layout updated in-accordance with clients requests	KA	14/11/23
P01	Plan layouts and area schedule updated	KA	30/10/23
REV	DESCRIPTION	BY	DATE

	OFF THE WALL Architectural Services ☐ offthewall_architectural ☐ 07772 113 971 ☐ cathy@offthewallarchitectural.com		
CLIENT: Trewythen Hall Care Home			
ADDRESS: Trewythen Hall Care Home, Vicarage Lane			
STAGE: Pre-Application Consultation			
TITLE: Main Building - Prop Ground Floor			
SCALE 1: 100	DATE: 25/10/23	DRAWN: CO	CHECKED: CO
PROJECT NO: 1253	DRAWING NO: 1001		REVISION: P04