


Disclaimer:
Do not scale from this drawing.
All contractors must visit the site and be responsible for taking and checking dimensions.
All construction information should be taken from signed dimensions only.
Any discrepancies between drawings, specifications and site conditions must be brought to the attention of the supervising officer.
This drawing is for planning purposes only. It is not intended to be used for construction purposes. Whilst reasonable efforts are made to ensure drawings are accurate, Astle Planning & Design Ltd accept no responsibility or liability for any reliance placed on, or use made of, this plan by anyone for purposes other than those stated above.

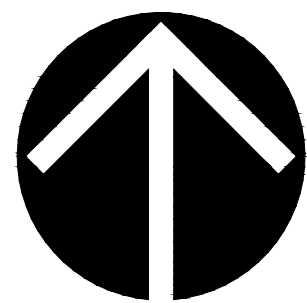

HOLT ROAD, WREXHAM

WASTE MANAGEMENT PLAN

Waste Management Key

- Approximate location of bin storage within the curtilage of the property
- Approximate Bin Route
- Shared Bin Collection Point

General Notes

This drawing needs to be read in conjunction with the following plans;

- Landscaping Layout
- Materials Plan
- Planning Layout
- Boundary Treatment Plan


References

Topographical Survey - Drawing 531-17-4-AL-100-003 rev P1 Produced by DAY Architectural Ltd

Red Edge Boundary - Title Plan CYM 541599

OS Plan - License number 100022432

Highway Access - 2627-301 rev D Produced by ITP

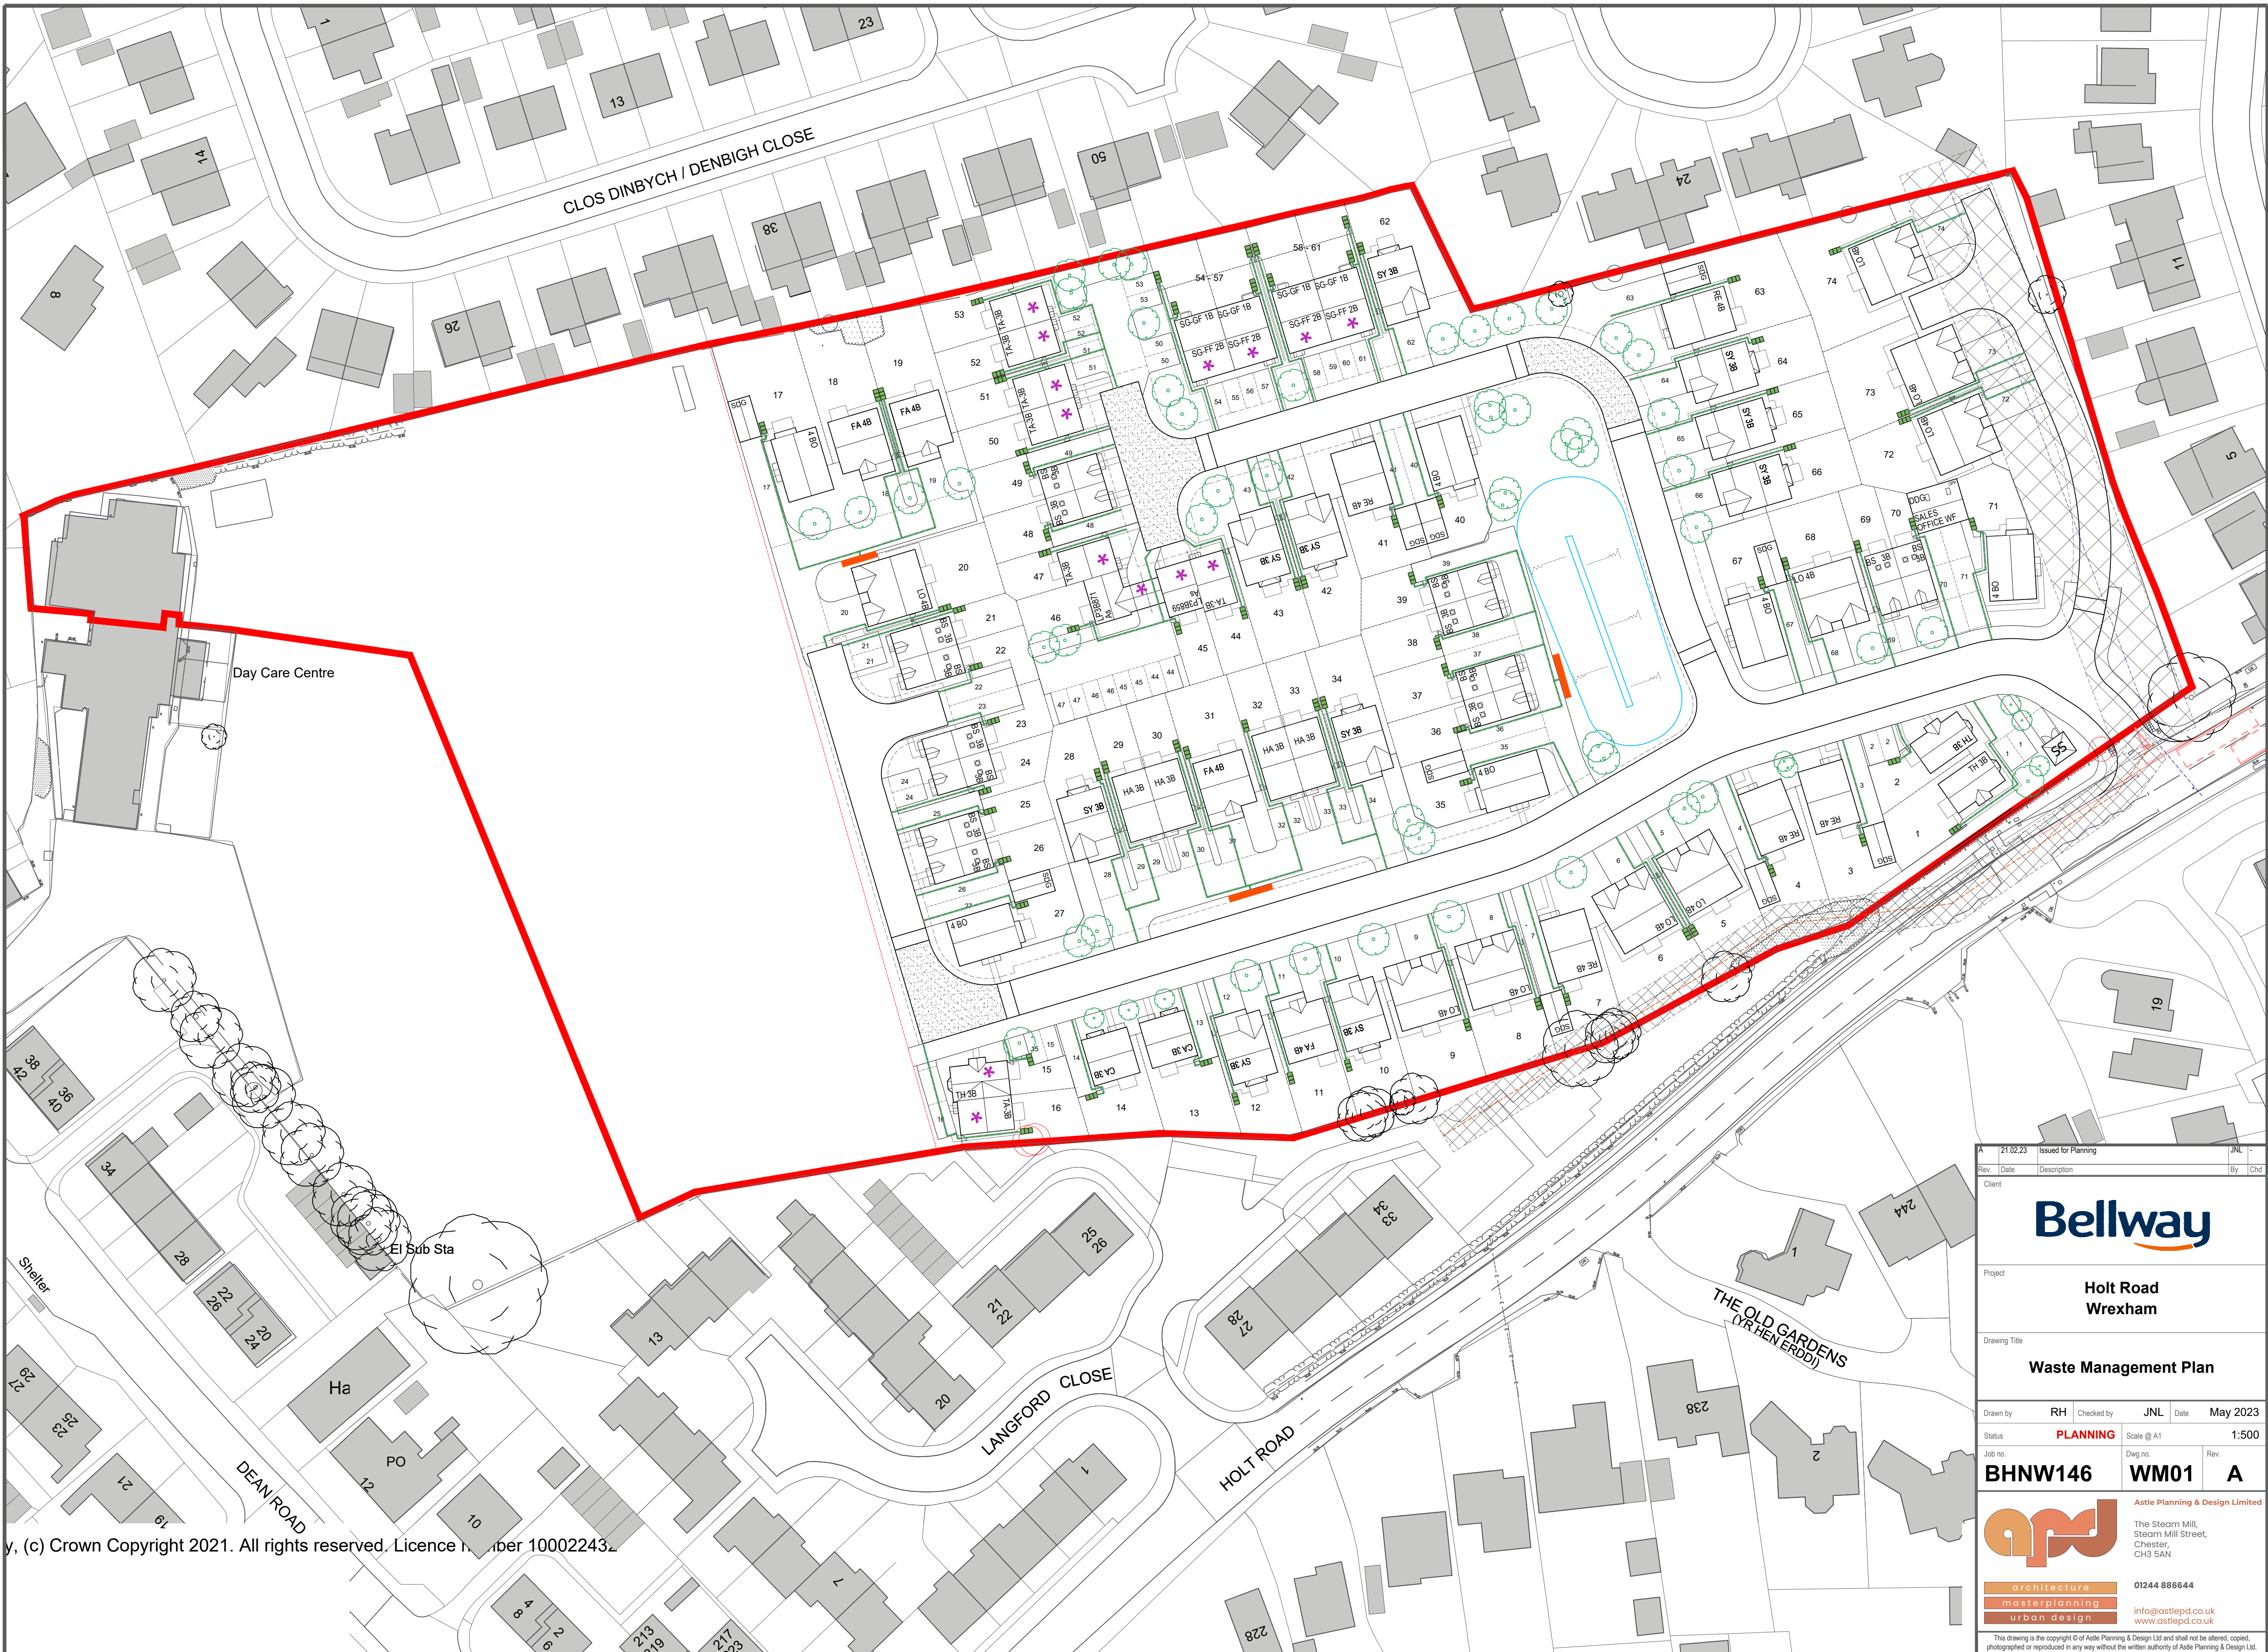

© Crown Copyright 2021. All rights reserved. Licence number 100022432

A 21.02.23 Issued for Planning JNL	
Rev	Date
Client	
Project	
Drawing Title	
Drawn by RH Checked by JNL Date May 2023	
Status	PLANNING
Scale @ A1	1:500
Job no.	BHNW146
Dwg no.	WM01
Rev.	A
Astle Planning & Design Limited	
The Stream Mill, Stearn Mill Street, Chester, CH3 5AN	
01244 886644	
info@astlepd.co.uk	
www.astlepd.co.uk	
This drawing is the copyright of Astle Planning & Design Ltd and shall not be altered, copied, photographed or reproduced in any way without the written authority of Astle Planning & Design Ltd.	