


15 No. ROS CAN 5%

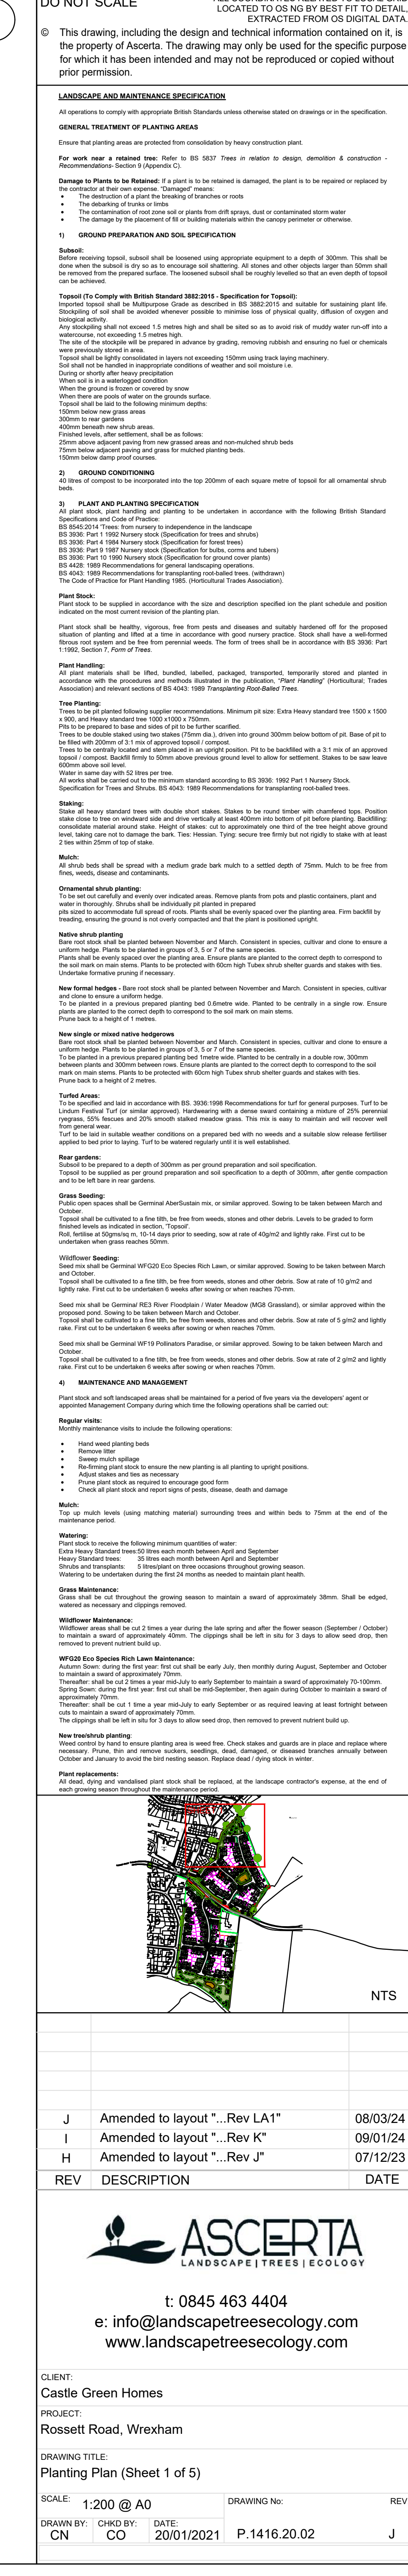

Plant Schedule						
Trees						
Number of Plants	Abbreviation	Species	Specification	Height	Girth	Density
8	A ca	Acer campestre	Heavy Standard: 5 brks. 3x RB. Clear Stem minimum 200cm	350-425cm	12-14cm	Counted
12	A ca 'E'	Acer campestre 'Elegit'	Heavy Standard: 5 brks. 3x RB. Clear Stem minimum 200cm	350-425cm	12-14cm	Counted
12	ACEOLMA	Acer platanoides 'Olmsted'	Heavy Standard: 5 brks. 3x RB. Clear Stem 175-200cm	350-425cm	12-14cm	Counted
3	ALN GLU	Alnus glutinosa	Heavy Standard: 5 brks. 3x RB. Clear Stem min. 200cm	350-425cm	12-14cm	Counted
15	A lam	Amelanchier lamarckii	Heavy Standard: 5 brks. 3x RB. Clear Stem 175-200cm	350-425cm	12-14cm	Counted
2	BET PEN	Betula pendula	Extra Heavy Standard: 3x RB. Clear Stem min. 200cm	450-500cm	18-20cm	Counted
12	B pub	Betula pubescens	Heavy Standard: 5 brks. 3x RB. Clear Stem 175-200cm	350-425cm	12-14cm	Counted
12	C be 'F'	Carpinus betulus 'Frans Fontaine'	Heavy Standard: 5 brks. 3x RB. Clear Stem 175-200cm	350-425cm	12-14cm	Counted
12	PRU PAD	Prunus padus	Heavy Standard: 5 brks. 3x RB. Clear Stem 175-200cm	350-425cm	12-14cm	Counted
4	PRUPADA	Prunus padus	Extra Heavy Standard: 3x RB. Clear Stem min. 200cm	450-500cm	18-20cm	Counted
14	PRUPADA	Prunus padus 'Alberti'	Heavy Standard: 5 brks. 3x RB. Clear Stem 175-200cm	350-425cm	12-14cm	Counted
11	Q pe	Quercus petraea	Heavy Standard: 5 brks. 3x RB. Clear Stem 175-200cm	350-425cm	12-14cm	Counted
3	QUE ROB	Quercus robur	Heavy Standard: 5 brks. 3x RB. Clear Stem 175-200cm	350-425cm	12-14cm	Counted
3	S c	Salix caprea	Heavy Standard: 5 brks. 3x RB. Clear Stem 175-200cm	350-425cm	12-14cm	Counted
Total: 118						

Shrubs						
Number of Plants	Abbreviation	Species	Specification	Height	Pot Size	Density
150	BER NAN	Berberis thunbergii 'Atropurpurea Nana'	Branched: 4 brks. C	20-25cm	3L	4/m ²
32	BRA SUN	Brachyglottis Sunburst	Branched: 4 brks. C	30-40cm	3L	2/m ²
7	CEA MOU	Ceanothus 'Blue Mound'	Branched: 5 brks. C	3L	3/m ²	2,248m ²
3	CEA REP	Ceanothus thyrsiflorus repens	Bushy: 5 brks. C	3L	3/m ²	0,9847m ²
6	CHO PEA	Choisya ternata 'Sundance'	Bushy: 3 brks. C	30-40cm	3L	3/m ²
12	CHO SUN	Choisya ternata 'Sundance'	Bushy: 4 brks. C	30-40cm	3L	3/m ²
12	CIS PIN	Cistus 'Silver Pink'	Bushy: 4 brks. C	20-30cm	3L	3/m ²
4	COR ELE	Cornus alba 'Elegantissima'	Branched: 4 brks. C	40-60cm	3L	3/m ²
18	COT PUR	Cotinus coccinea 'Royal Purple'	Branched: 3 brks. C	30-40cm	3L	3/m ²
9	ELA EBB	Elaeagnus x ebbingei	Branched: 3 brks. C	30-40cm	3L	3/m ²
124	ERI PIN	Erica carnea 'Springwood Pink'	Bushy: 3 brks. C	3L	3/m ²	12,585m ²
89	ERI WHI	Erica carnea 'Springwood White'	Bushy: 3 brks. C	3L	3/m ²	16,644m ²
154	EUO GAI	Euonymus fortunei 'Emerald Gaiety'	Bushy: 7 brks. C	20-30cm	3L	3/m ²
18	EUO GLO	Euonymus fortunei 'Silver Queen'	Bushy: 3 brks. C	20-30cm	3L	3/m ²
4	FUCH POP	Fuchsia 'Mrs Foppie'	Bushy: 5 brks. C	20-30cm	3L	3/m ²
9	GEN LYO	Genista Lydia	Bushy: 5 brks. C	3L	3/m ²	2,737m ²
90	HEB GLO	Hebe Autumn Glory	Bushy: 5 brks. C	20-30cm	3L	3/m ²
48	HEB GEM	Hebe Green Globe	Bushy: 7 brks. C	20-30cm	3L	3/m ²
62	HEB WIN	Hebe Mrs Winder	Bushy: 5 brks. C	30-40cm	3L	3/m ²
39	HEB RAK	Hebe rakensis	Bushy: 5 brks. C	3L	3/m ²	12,117m ²
29	HYD WAV	Hydrangea macrophylla 'Blue Wave'	Branched: 5 brks. C	40-60cm	3L	3/m ²
13	HYD LIM	Hydrangea paniculata Little Lime	Branched: 3 brks. C	30-40cm	3L	3/m ²
53	HYD BLU	Hydrangea serrata 'Bluebird'	Branched: 5 brks. C	40-60cm	3L	3/m ²
14	LAV HID	Lavandula angustifolia 'Hidolot'	Bushy: 5 brks. C	20-30cm	3L	3/m ²
9	LON PIL	Lonicera pileata	Bushy: 6 brks. C	3L	3/m ²	2,762m ²
26	MAH APO	Malva aquilegifolia 'Apollo'	Branched: 2 brks. C	20-30cm	3L	3/m ²
26	PHO ROB	Phlox x Fraseri 'Little Red Robin'	Bushy: 6 brks. C	40-60cm	3L	3/m ²
6	PIE PLA	Pieris Forest Flame	Bushy: 3 brks. C	30-40cm	3L	3/m ²
14	POT ABB	Potentilla fruticosa 'Abbotswood'	Bushy: 4 brks. C	3L	3/m ²	2,317m ²
36	POT ELI	Potentilla fruticosa 'Elizabeth'	Bushy: 3 brks. C	3L	3/m ²	2,466m ²
8	PRU LUS	Prunus lusitana	Bushy: 4 brks. C	30-40cm	3L	2/m ²
23	SAN CHA	Santolina chamaecyparissus	Bushy: 7 brks. C	20-30cm	3L	3/m ²
3	SKI RUB	Skimmia japonica Rubellii	Bushy: 3 brks. C	30-40cm	3L	3/m ²
10	SPI PRI	Spiraea japonica 'Little Princess'	Bushy: 7 brks. C	20-30cm	3L	3/m ²
18	VIB DAY	Viburnum davidii	Bushy: 3 brks. C	20-30cm	3L	3/m ²
12	VIB MAJ	Viburnum majus 'Eve Price'	Several Shoots: 3 brks. C	30-40cm	3L	3/m ²
Total: 1334						

Herbaceous						
Number of Plants	Abbreviation	Species	Specification	Height	Pot Size	Density
24	ALC MOL	Alchemilla mollis	Full Pot: C	3L	3/m ²	2,298m ²
30	AST FAN	Astilbe 'Fanal'	Full Pot: C	3L	4/m ²	6,837m ²
14	AST GRA	Astilbe 'Gratia'	Full Pot: C	3L	4/m ²	3,349m ²
61	BER COR	Bergenia cordifolia	Full Pot: C	3L	5/m ²	11,305m ²
13	ECH MAG	Echinacea purpurea 'Magnus'	Full Pot: C	3L	4/m ²	3,066m ²
24	EUP ROB	Euphorbia amygdaloides robbiae	Full Pot: C	3L	5/m ²	4,466m ²
6	GER BLU	Geranium 'Johnson's Blue'	Full Pot: C	3L	4/m ²	3,390m ²
61	GER ALB	Geranium macrorrhizum 'Album'	Full Pot: C	3L	4/m ²	13,718m ²
32	HEU RUF	Heuchera 'Chocolate Ruffles'	Full Pot: C	3L	4/m ²	7,430m ²
5	HEU PIE	Heuchera 'Key Lime Pie'	Full Pot: C	3L	4/m ²	1,008m ²
96	HEU MAR	Heuchera 'Marmalade'	Full Pot: C	3L	4/m ²	22,447m ²
24	HEU PUR	Heuchera 'Moroccan Palace Purple'	Full Pot: C	3L	4/m ²	5,394m ²
15	HEU GOL	Heuchera 'Rudbeckia fulgida sullivanii Goldstone'	Full Pot: C	3L	4/m ²	5,475m ²
8	SAL TRI	Salvia officinalis 'Tricolor'	Full Pot: C	3L	4/m ²	1,932m ²
Total: 440						

Formal Hedge						
Number	Abbreviation	Species	Specification	Height	Pot Size	Density
5726	PRU LUY	Prunus laurocerasus 'Otto Luyken'	Bushy: 3 brks. C	20-40cm	2L	5/m
Total: 1134 1184m						

Hawthorn Hedgerow						
Number	Abbreviation	Species	Specification	Height	Density	Length
661	C mon	Crataegus monogyna	1+1 Transplant - seed raised: B	60-80cm	0.3Cr Double Staggered at 0.3m offset	99.0152m
Total: 99.0152m						

Grass Areas						
Area	Seed Mix Name	Seed Mix Supplier	Density	Weight	Area	Weight
6846.2644m ²	AberSustain	Germinal	40/m ²	127395g		
929.3449m ²	RE3	Germinal	50/m ²	4648g		
345.6102m ²	WF19 Pollinators Paradise	Germinal	20/m ²	220g		
2726.5269m ²	WFG20 Eco Species Rich Lawn	Germinal	100/m ²	2273g		
Total: 10851.7464m ²						

Native Shrub Mix						
Number	Abbreviation	Species	Specification	Height	Pot Size	Density
88	COR AVE	Cornus avellana	1+2 Transplant - seed raised: B	60-80cm	0.3Cr Double Staggered at 0.3m offset	15%
225	CRA MON	Crataegus monogyna	1+1 Transplant - seed raised: B	60-80cm	0.3Cr Double Staggered at 0.3m offset	15%
88	ILE AQU	Ilex aquifolium	Leader with Lateral: C	40-60cm	3L	15%
115	PRU SPI	Prunus spinosa	1+1 Transplant - seed raised: B	60-80cm	0.3Cr Double Staggered at 0.3m offset	20%
60	VIBOP	Viburnum opulus	1+2 Transplant - seed raised: B	60-80cm	0.3Cr Double Staggered at 0.3m offset	10%
Total: 576						

Native Hedgerow Mix						
Number	Abbreviation	Species	Specification	Height	Density	Percentage Contribution
74	ACE CAM	Acer campestre	1+1 Transplant - seed raised: B	60-80cm	0.3Cr Double Staggered at 0.3m offset	5%
217	COR AVE	Cornus avellana	1+2 Transplant - seed raised: B	60-80cm	0.3Cr Double Staggered at 0.3m offset	15%
546	CRA MON	Crataegus monogyna	1+1 Transplant - seed raised: B	60-80cm	0.3Cr Double Staggered at 0.3m offset	45%
145	ILE AQU	Ilex aquifolium	1+0 Seedlings: CE	20-40cm	0.3Cr Double Staggered at 0.3m offset	10%
289	PRU SPI	Prunus spinosa	1+1 Transplant - seed raised: B	60-80cm	0.3Cr Double Staggered at 0.3m offset	20%
74	ROS CAN	Rosa canina	1+1 Transplant - seed raised: B	60-80cm	0.3Cr Double Staggered at 0.3m offset	5%
Total: 1445						

Site Boundary

Existing trees and hedgerows to be retained and protected during the works.

Existing trees to be removed

Proposed ornamental planting on 400mm depth of topsoil with 75mm bark mulch.

Proposed native tree planting, tree pit and double staking as detailed in the specification.

Small ornamental tree/ large shrub planting, tree pit and double staking as detailed in the specification.

Proposed single or mixed native hedgerow planted in a double staggered row at 0.3m centres and 0.3 offset. Bare root transplants with shelter guard tubes and stakes.

Proposed single/mixed native species formal hedge planted in a single row at 0.2 centres. Container transplants.

Front gardens to be turfed on 150mm topsoil.

Public open space to be sown with Germinal AberSustain mix, or similar approved, to be sown at a rate of 40g/m² on 150mm topsoil.

Public open space to be sown with Germinal Eco Species Rich Lawn mix, or similar approved, to be sown at a rate of 100g/m² on 150mm topsoil.

Native tree / shrub planting to be planted as 60-80cm whips planting at 1m centres, for additional wildlife habitat.

Wildflower seeding, Germinal RES River Floodplain / Water Meadow (MCR Grassland), to the existing water course to public open space to be sown at 5g/m².

Wildflower seeding, WF19 Pollinators Paradise, to the public open space to be sown at 2g/m².

1

2

3

4

5

6

7

8

9

10

11

12

13

14

15

16

17

18

19

20

21

22

23

24

25

26

27

28

29

30

31

32

33

34

35

36

37

38

39

40

41

42

43

44

45

46

47

48

49

50

51

52

53

54

55

56

57

58

59

60

61

62

63

64

65

66

67

68

69

70

71

72

73

74

75

76

77

78

79

80

81

82

83

84

85

86

87

88

89

90

91

92

93

94

95

96

97

98

99

100

101

102

103

104

105

106

107

108

109

110

111

112

113

114

115

116

117

118

119

120

121

122

123

124

125

126

127

128

129

130

131

132

133

134

135

136

137

138

139

140

141

142

143

144

145

146

147

148

149

150

151

152

153

154

155

156

157

158

159

160

161

162

163

164

165

166

167

168

169

170

171

172

173

174

175

176

177

178

179

180

181

182

183

184

185

186

187

188

189

190

191

192

193

194

195

196

197

198

199

200

201

202

203

204

205

206

207

208

209

210

211

212

213

214

215

216

217

218

219

220

221

222

223

224

225

226

227

228

229

230

231

232

233

234

235

236

237

238

239

240

241

242

243

244

245

246

247

248

249

250

251

252

253

254

255

256

257

258

259

260

261

262

263

264

265

266

267

268

269

270

271

272

273

274

275

276

277

278

279

280

281

282

283

284

285

286

287

288

289

290

291

292

293

294

295

296

297

298

299

300

301

302

303

304

305

306

307

308

309

310

311

312

313

314

315

316

317

318

319

320

321

322

323

324

325

326

327

328

329

330

331

332

333

334

335

336

337

338

339

340

341

342

343

344

345

346

347

348

349

350

351

352

353

354

355

356

357

358

359

360

361

362

363

364

365

366

367

368

369

370

371

372

373

374

375

376

377

378

379

380

381

382

383

384

385

386

387

388

389

390

391

392

393

394

395

396

397

398

399

400

401

402

403

404

405

406

407

408

409

410

411

412

413

414

415

416

417

418

419

420

421

422

423

424

425

426

427

428

429

430

431

432

433

434

435

436

437

438

439

440

441


442

443

444

445

<

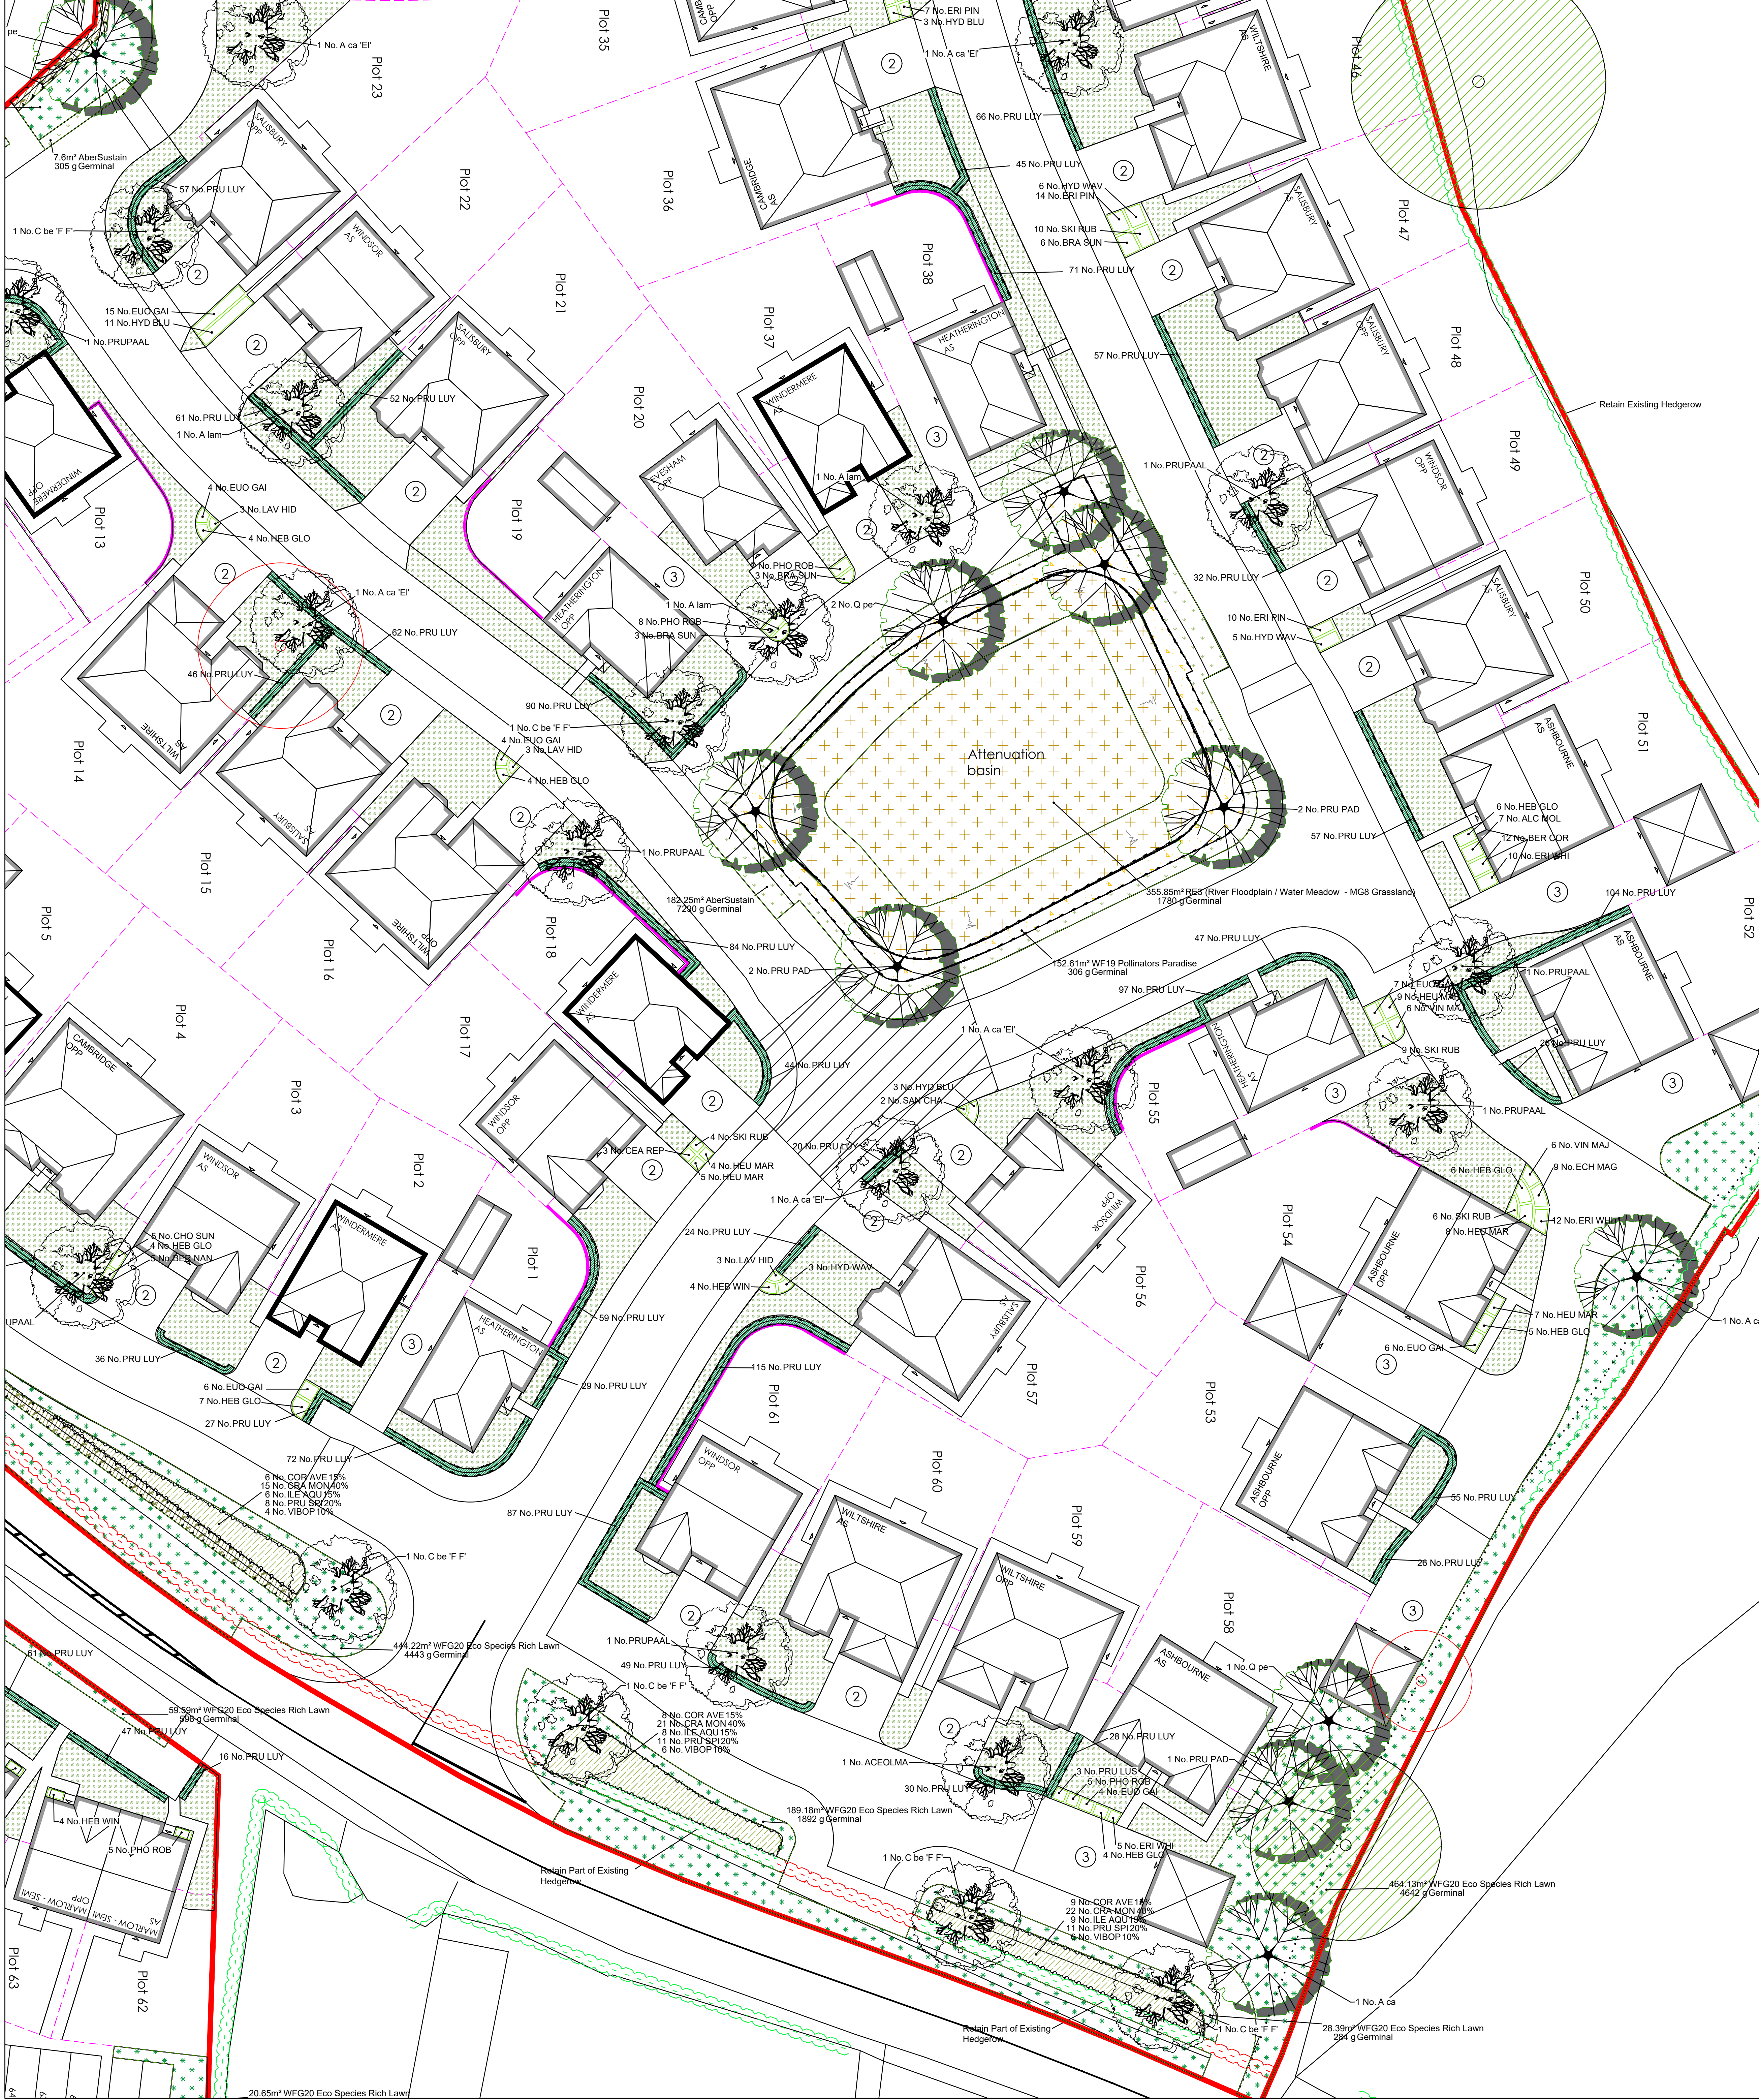

Plant Schedule									
Number of Plants	Abbreviation	Species	Specification	Height	Pot Size	Density	Area	Count	Notes
12	A ca 'E'	Acer campestre	Heavy Standard: 5 brks: 3x: RB: Clear Stem minimum 200cm	350-425cm	12-14cm	Counted			
12	A ca 'E'	Acer campestre 'Elanik'	Heavy Standard: 5 brks: 3x: RB: Clear Stem minimum 200cm	350-425cm	12-14cm	Counted			
12	ACEOLMA	Acer platanoides 'Olmsted'	Heavy Standard: 5 brks: 3x: RB: Clear Stem 175-200cm	350-425cm	12-14cm	Counted			
12	ALN GLU	Ahnus glaucus	Heavy Standard: 5 brks: 3x: RB: Clear Stem min. 200cm	350-425cm	12-14cm	Counted			
15	A lam	Amelanchier lamarckii	Heavy Standard: 5 brks: 3x: RB: Clear Stem 175-200cm	300-350cm	12-14cm	Counted			
2	BET PEN	Betula pendula	Extra Heavy Standard: 3x: RB: Clear Stem min. 200cm	450-500cm	18-20cm	Counted			
12	B. be 'F'	Betula pubescens	Heavy Standard: 5 brks: 3x: RB: Clear Stem 175-200cm	350-425cm	12-14cm	Counted			
12	B. be 'F'	Carpinus betulus 'Frans Fontaine'	Heavy Standard: 5 brks: 3x: RB: Clear Stem 175-200cm	350-425cm	12-14cm	Counted			
12	PRU PAD	Prunus padus	Heavy Standard: 5 brks: 3x: RB: Clear Stem 175-200cm	350-425cm	12-14cm	Counted			
12	PRU PAD	Prunus padus	Extra Heavy Standard: 3x: RB: Clear Stem min. 200cm	450-500cm	18-20cm	Counted			
14	PRU PAAL	Prunus padus 'Alberville'	Heavy Standard: 5 brks: 3x: RB: Clear Stem 175-200cm	350-425cm	12-14cm	Counted			
11	Q pe	Quercus petraea	Heavy Standard: 5 brks: 3x: RB: Clear Stem 175-200cm	350-425cm	12-14cm	Counted			
3	QUE ROB	Quercus robur	Heavy Standard: 5 brks: 3x: RB: Clear Stem 175-200cm	350-425cm	12-14cm	Counted			
3	S c	Salix caprea	Heavy Standard: 5 brks: 3x: RB: Clear Stem 175-200cm	350-425cm	12-14cm	Counted			
Total: 118									

Shrubs									
Number of Plants	Abbreviation	Species	Specification	Height	Pot Size	Density	Area	Count	Notes
150	BER NAN	Berberis thunbergii 'Atropurpurea Nana'	Branched: 4 brks: C	20-25cm	3L	4/m ²	55.6905m ²		
32	BRA SUN	Brachyglottis 'Sunshine'	Branched: 4 brks: C	30-40cm	3L	2/m ²	13.6099m ²		
3	CEA MOU	Ceanothus 'Blue Mound'	Branched: 5 brks: C	3L	3/m ²	2.2486m ²			
3	CEA REP	Ceanothus thyrsiflorus repens	Bushy: 5 brks: C	3L	3/m ²	0.8477m ²			
5	CHO PEA	Choisya 'Aztec Pearl'	Bushy: 5 brks: C	30-40cm	3L	3/m ²	1.5738m ²		
12	CHO SUN	Choisya ternata 'Sundance'	Bushy: 4 brks: C	30-40cm	3L	3/m ²	3.4681m ²		
4	COS PIN	Cistus 'Silver Pink'	Bushy: 4 brks: C	30-40cm	3L	3/m ²	0.2076m ²		
4	COR ELE	Cornus alba 'Elegantissima'	Branched: 4 brks: C	40-60cm	3L	3/m ²	1.015m ²		
18	COT PUR	Cotinus coccinea 'Royal Purple'	Branched: 3 brks: C	30-40cm	3L	3/m ²	5.5131m ²		
9	ELA EBB	Elaeagnus x ebbingei	Branched: 3 brks: C	30-40cm	3L	3/m ²	2.6789m ²		
124	ERI PIN	Erica carnea 'Springwood Pink'	Bushy: C	3L	5/m ²	23.7658m ²			
89	ERI WHI	Erica carnea 'Springwood White'	Bushy: C	3L	5/m ²	16.6444m ²			
154	EUC GAI	Euonymus fortunei 'Emerald Gaiety'	Bushy: 7 brks: C	20-30cm	3L	3/m ²	57.6146m ²		
16	EUC QUE	Euonymus fortunei 'Silver Queen'	Bushy: 5 brks: C	20-30cm	3L	4/m ²	3.793m ²		
4	FUC POP	Fuchsia 'Mrs Popple'	Bushy: 5 brks: C	20-30cm	3L	3/m ²	1.2433m ²		
9	GEN LYD	Gonolobus lydia	Bushy: 5 brks: C	3L	3/m ²	2.7373m ²			
90	HEB GLO	Hebe 'Autumn Glory'	Bushy: 5 brks: C	20-30cm	3L	3/m ²	26.6019m ²		
24	HEB GEM	Hebe 'Green Globe'	Bushy: 7 brks: C	15-20cm	3L	7/m ²	3.3595m ²		
62	HEB WIN	Hebe 'Mrs Winder'	Bushy: 5 brks: C	30-40cm	3L	3/m ²	18.8626m ²		
39	HEB RAK	Hebe rakensis	Bushy: 5 brks: C	3L	3/m ²	12.1117m ²			
29	HYD WAV	Hydrangea macrophylla 'Blue Wave'	Branched: 5 brks: C	40-60cm	5L	2/m ²	12.4803m ²		
13	HYD LIM	Hydrangea paniculata 'Little Lime'	Branched: 3 brks: C	30-40cm	3L	3/m ²	2.2911m ²		
53	HYD BLU	Hydrangea serrata 'Bluebird'	Branched: 5 brks: C	40-60cm	5L	2/m ²	23.4456m ²		
22	LAV HLD	Lavandula angustifolia 'Hidcote'	Bushy: 5 brks: C	20-30cm	3L	3/m ²	5.9093m ²		
9	ON PIL	Ononis pilifera	Bushy: 5 brks: C	30-40cm	3L	3/m ²	2.2317m ²		
26	MAH APO	Mahonia aquifolium 'Apollo'	Branched: 2 brks: C	20-30cm	3L	4/m ²	1.2588m ²		
90	PHO ROB	Photinia x fraseri 'Little Red Robin'	Bushy: 6 brks: C	30-40cm	3L	4/m ²	21.1028m ²		
6	PHE FLA	Pieris Forest Flame	Bushy: 3 brks: C	30-40cm	3L	3/m ²	1.8467m ²		
14	POT ABB	Potentilla fruticosa 'Abbotswood'	Bushy: 4 brks: C	30-40cm	3L	3/m ²	2.2317m ²		
36	POT ELI	Potentilla fruticosa 'Elizabeth'	Bushy: 3 brks: C	2L	4/m ²	8.2466m ²			
8	PRU LUS	Prunus lusitanica	Bushy: 4 brks: C	30-40cm	3L	2/m ²	3.3262m ²		
23	SAN CHA	Santolina chamaecyparissus	Bushy: 7 brks: C	30-40cm	3L	3/m ²	9.9716m ²		
10	SKI RUB	Schinus japonica 'Rubella'	Bushy: 3 brks: C	30-40cm	4L	4/m ²	22.4167m ²		
10	SPI PRI	Spiraea japonica 'Little Princess'	Bushy: 7 brks: C	20-30cm	3L	3/m ²	2.9704m ²		
18	VIB DAV	Viburnum davidii	Bushy: 3 brks: C	20-30cm	3L	3/m ²	2.6555m ²		
16	VIB PRI	Viburnum tinus 'Eve Price'	Bushy: 4 brks: C	30-40cm	3L	2/m ²	1.0633m ²		
12	VIN MAJ	Vinca major	Several Shoots: 3 brks: C	3L	3/m ²	3.630m ²			
Total: 1334									

Landscape Layout Key:

- Site Boundary
- Existing trees and hedgerows to be retained and protected during the works.
- Existing trees to be removed
- Proposed ornamental planting on 400mm depth of topsoil with 75mm bark mulch.
- Proposed native tree planting, tree pit and double staking as detailed in the specification.
- Small ornamental tree large shrub planting, tree pit and double staking as detailed in the specification.
- Proposed single or mixed native hedgerow planted in a double staggered row at 0.3m centres and 0.3 offset. Bare root transplants with shelter grass tubular and stakes.
- Proposed single/mixed native species formal hedge planted in a single row at 0.2 centres. Container transplants.
- Front gardens to be turfed on 150mm topsoil.
- Public open space to be sown with Germinol Aber-Sustain mix, or similar approved, to be sown at a rate of 40g/m² on 150mm topsoil.
- Public open space to be sown with Germinol Eco Species Rich Lawn mix, or similar approved, to be sown at a rate of 10g/m² on 150mm topsoil.
- Native tree / shrub planting to be planted as 80-80cm high planting at 1m centres, for additional wildlife habitat.
- Wildflower seeding, Germinol RE3 River Floodplain / Water Meadow (MGS Grassland) to the existing water course: to public open space to be sown at 5g/m².
- Wildflower seeding, WF19 Pollinators Paradise, to the public open space to be sown at 2g/m².

Herbaceous									
Number of Plants	Abbreviation	Species	Specification	Height	Pot Size	Density	Area	Count	Notes
24	ALC MOL	Achillea millefolium	Full Pot: C	3L	3/m ²	17.2887m ²			
30	AST FAN	Astilbe 'Fanal'	Full Pot: C	3L	4/m ²	6.837m ²			
14	AST GRA	Astilbe 'Granat'	Full Pot: C	3L	4/m ²	3.349m ²			
61	BER COR	Berberis cordifolia	Full Pot: C	3L	5/m ²	11.2653m ²			
13	ECH MAG	Echinacea purpurea 'Magnus'	Full Pot: C	3L	4/m ²	3.0663m ²			
24	EUP ROB	Euphorbia amygdaloides robbiae	Full Pot: C	3L	5/m ²	4.4666m ²			
35	GER BLU	Geranium 'Johnson's Blue'	Full Pot: C	3L	4/m ²	7.9605m ²			
61	GER ALB	Geranium macrorrhizum 'Album'	Full Pot: C	3L	4/m ²	13.7183m ²			
32	HEU RUF	Heuchera 'Chocolate Ruffles'	Full Pot: C	3L	4/m ²	7.4305m ²			
96	HEU PIE	Heuchera 'Key Lime Pie'	Full Pot: C	3L	4/m ²	1.0089m ²			
96	HEU MAR	Heuchera 'Marmalade'	Full Pot: C	3L	4/m ²	22.4475m ²			
24	HEU PUR	Heuchera micrantha 'Palace Purple'	Full Pot: C	3L	4/m ²	5.3945m ²			
15	RUD GOL	Rudbeckia fulgida sylvatica 'Goldsturm'	Full Pot: C	3L	4/m ²	3.4755m ²			
8	SAL TRI	Salvia officinalis 'Tincor'	Full Pot: C	3L	4/m ²	1.9382m ²			
Total: 440									

Formal Hedge									
Number	Abbreviation	Species	Specification	Height	Pot Size	Density	Length	Count	Notes
5726	PRU LUY	Prunus laurocerasus 'Otto Luyken'	Bushy: 3 brks: C	60-80cm	0.3C	Double Staggered at 0.3m offset	1134.2184m		
								1134.2184m	

Hawthorn Hedgerow									
Number	Abbreviation	Species	Specification	Height	Density	Length	Count	Notes	
851	C mon	Crataegus monogyna	1+1: Transplant - seed raised: B	60-80cm	0.3C	Double Staggered at 0.3m offset	90.0152m		
								90.0152m	

Grass Areas									
Area	Seed Mix Name	Seed Mix Supplier	Density	Weight	Count	Notes			
8846.2644m ²	Aber-Sustain	Germinol	10g/m ²	17.3856g					
929.3449m ²	RE3	Germinol	5g/m ²	4.648g					
349.6102m ²	WF19 Pollinators Paradise	Germinol	2g/m ²	1700g					
2728.5265m ²	WFG20 Eco Species Rich Lawn	Germinol	10g/m ²	17273.3g					
Total: 10851.7454m ²				Total: 306477					

Native Shrub Mix									
Number	Abbreviation	Species	Specification	Height	Pot Size	Density	Percentage Contribution	Area	Notes
88	ACR AVE	Corylus avellana	1+1: Transplant - seed raised: B	60-80cm	0.3C	Double Staggered at 0.3m offset	5%	10.7158m	
225	CRA MON	Crataegus monogyna	1+1: Transplant - seed raised: B	60-80cm	0.3C	Double Staggered at 0.3m offset	15%	32.1476m	
88	ILE AQU	Ilex aquifolium	Leader with Lateral: C	40-60cm	3L	1C	15%	96.4426m	
165	ILE AQU	Ilex aquifolium	1+1: Transplant - seed raised: B	60-80cm	0.3C	Double Staggered at 0.3m offset	40%	21.4318m	
289	PRUS SPI	Prunus spinosa	1+1: Transplant - seed raised: B	60-80cm	0.3C	Double Staggered at 0.3m offset	10%	42.8633m	
74	ROS CAN	Rosa canina	1+1: Transplant - seed raised: B	60-80cm	0.3C	Double Staggered at 0.3m offset	5%	10.7158m	
Total: 576								214.3169m	

Native Hedgerow Mix									
Number	Abbreviation	Species	Specification	Height	Density	Percentage Contribution	Length	Count	Notes
74	ACR AVE	Corylus avellana	1+1: Transplant - seed raised: B	60-80cm	0.3C	Double Staggered at 0.3m offset	5%	10.7158m	
217	ACR AVE	Corylus avellana	1+2: Transplant - seed raised: B	60-80cm	0.3C	Double Staggered at 0.3m offset	15%	32.1476m	
646	CRA MON	Crataegus monogyna	1+1: Transplant - seed raised: B	60-80cm	0.3C	Double Staggered at 0.3m offset	40%	96.4426m	
165	ILE AQU	Ilex aquifolium	1+1: Transplant - seed raised: B	60-80cm	0.3C	Double Staggered at 0.3m offset	10%	21.4318m	
289	PRUS SPI	Prunus spinosa	1+1: Transplant - seed raised: B	60-80cm	0.3C	Double Staggered at 0.3m offset	10%	42.8633m	
74	ROS CAN	Rosa canina	1+1: Transplant - seed raised: B	60-80cm	0.3C	Double Staggered at 0.3m offset	5%	10.7158m	
Total: 1445								214.3169m	

DO NOT SCALE

ALL COORDINATES RELATED TO LOCAL GRID LOCATED TO OS NGB BEST FIT TO DETAIL, EXTRACTED FROM OS DIGITAL DATA.

This drawing, including the design and technical information contained on it, is the property of Ascerta. The drawing may only be used for the specific purpose for which it has been intended and may not be reproduced or copied without prior permission.

LANDSCAPE AND MAINTENANCE SPECIFICATION

GENERAL TREATMENT OF PLANTING AREAS

Ascerta will ensure that all planting is carried out in accordance with the following specification:

- For work over a raised area, the rate to be used is 50t/ha. This is to be used for all areas of raised area, whether or not the area is to be covered with topsoil.
- For work over a level area, the rate to be used is 30t/ha. This is to be used for all areas of level area, whether or not the area is to be covered with topsoil.
- For work over a sloped area, the rate to be used is 40t/ha. This is to be used for all areas of sloped area, whether or not the area is to be covered with topsoil.
- For work over a waterlogged area, the rate to be used is 60t/ha. This is to be used for all areas of waterlogged area, whether or not the area is to be covered with topsoil.
- For work over a rocky area, the rate to be used is 70t/ha. This is to be used for all areas of rocky area, whether or not the area is to be covered with topsoil.
- For work over a stony area, the rate to be used is 80t/ha. This is to be used for all areas of stony area, whether or not the area is to be covered with topsoil.
- For work over a peaty area, the rate to be used is 90t/ha. This is to be used for all areas of peaty area, whether or not the area is to be covered with topsoil.
- For work over a silty area, the rate to be used is 100t/ha. This is to be used for all areas of silty area, whether or not the area is to be covered with topsoil.
- For work over a sandy clay loam area, the rate to be used is 210t/ha. This is to be used for all areas of sandy clay loam area, whether or not the area is to be covered with topsoil.
-

(Trees)	Number of Plants	Abbreviation	Species	Specification	Height	Girth	Density
1		Acer	Acer campestre	Heavy Standard 5 bks; RB	Clear Stem minimum 200cm	35-425cm	12-14cm
2		Aca Fc	Acer campestre Ficus	Heavy Standard 5 bks; RB	Clear Stem minimum 200cm	35-425cm	12-14cm
3		Ace palmaria	Acer palmatum "Olmsted"	Heavy Standard 5 bks; RB	Clear Stem min 200cm	35-425cm	12-14cm
10		AL N GLU	Alnus glutinosa	Heavy Standard 5 bks; RB	Clear Stem min 200cm	35-425cm	12-14cm
15		Alm	Ammanniac lamackii	Heavy Standard 5 bks; RB	Clear Stem 175-200cm	35-425cm	12-14cm
12		Betula pendula	Betula pendula	Extra Heavy Standard 3 RB	Clear Stem min 200cm	42-600cm	18-20cm
18		B pub	Betula pubescens	Heavy Standard 5 bks; RB	Clear Stem 175-200cm	35-425cm	12-14cm
9		C de F	Carpinus betulus "Frans Fontaine"	Heavy Standard 5 bks; RB	Clear Stem 175-200cm	35-425cm	12-14cm
7		Prunus pad.	Prunus padus	Heavy Standard 5 bks; RB	Clear Stem 175-200cm	35-425cm	12-14cm
4		PRUPAD	Prunus padus	Extra Heavy Standard 3 RB	Clear Stem min 200cm	450-500cm	18-20cm
10		Quercus pedunculata	Quercus pedunculata	Heavy Standard 5 bks; RB	Clear Stem 175-200cm	35-425cm	12-14cm
11		Q	Quercus robur	Heavy Standard 5 bks; RB	Clear Stem 175-200cm	35-425cm	12-14cm
11		Quc ROB	Quercus robur	Heavy Standard 5 bks; RB	Clear Stem 175-200cm	35-425cm	12-14cm
1		S C	Salix caprea	Heavy Standard 5 bks; RB	Clear Stem 175-200cm	35-425cm	12-14cm
Total 118 =							

[illegible]

Hawthorn Hedgerow		Species	Specification	Height	Density	Length
Number	Abbreviation					
661 -	C mon	<i>Crataegus monogyna</i>	1+1 :Transplant - seed raised -B	60-80cm	0.3Cr Double Staggered at 0.3m offset	99.0152m
						Total: 99.0152m

Number	Abbreviation	Species	Specification	Height	Pot Size	Density	Percentage Cont.
88 -	COR AVE	<i>Corylus avellana</i>	1+2; Transplant - seed raised; Branched: 3 brks;	60-80cm	1Ctr	15%	
225 -	CRA MON	<i>Crateagus monogyna</i>	1+1; Transplant - seed raised; B	60-80cm	1Ctr	40%	
88 -	ILE AQU	<i>Ilex aquifolium</i>	Leader with Laterals: C	40-60cm	3L	1Ctr	15%
115 -	PRU SPI	<i>Prunus spinosa</i>	1+1; Transplant - seed raised; Branched: 2 brks;	60-80cm	1Ctr	20%	
69 -	VIBOP	<i>Viburnum opulus</i>	1+2; Transplant - seed raised; Branched: 3 brks;	60-80cm	1Ctr	10%	
Total:	576 -						

Li

 Site Boundary

Proposed ornamental planting on 400mm depth of topsoil with 75mm bark mulch.

 Small ornamental tree/large shrub planting tree

Proposed single or mixed native hedgerow planted in a double staggered row at 0.3m centres and 0.3m offset. Bare root transplants with shelter guard tubes and stakes

 Container transplants. Public open space to be sown with Germinator AberSustain mix, or similar approved, to be sown

Species Rich Lawn mix, or similar approved, to be sown at a rate of 10g/m² on 150mm topsoil.

Wildflower seeding, Germinal RE3 River

Wildflower seeding, WF19 Pollinators Paradise, to be sown at 20/m²

[illegible]



Plant Schedule									
Number of Plants	Abbreviation	Species	Specification	Height	Pot Size	Density	Area	Length	Notes
150	BER NAN	Berberis thunbergii	Atropurpurea Nana	Branched: 4 brks. C	20-25cm	3L	4m ²	35.690m ²	
12	CEA SUN	Ceanothus 'Sunline'	Branched: 4 brks. C	30-40cm	3L	2m ²	13.609m ²		
3	CEA REP	Ceanothus thyrsiflorus repens	Bushy: 5 brks. C	30-40cm	3L	3m ²	0.947m ²		
12	CHO SUN	Choisya ternata 'Sundance'	Bushy: 4 brks. C	30-40cm	3L	3m ²	3.468m ²		
4	CIS PIN	Cistus 'Silver Pink'	Bushy: 4 brks. C	20-30cm	3L	3m ²	1.207m ²		
18	COT PUR	Cotinus coggygria 'Royal Purple'	Branched: 4 brks. C	40-60cm	3L	3m ²	1.151m ²		
12	ELA EBB	Elaeagnus x ebbingei	Branched: 3 brks. C	30-40cm	3L	3m ²	5.513m ²		
84	ERI WHI	Erica carnea 'Springwood White'	Bushy: 4 brks. C	30-40cm	3L	5m ²	23.795m ²		
154	EUN F	Eunymia fortunei 'Emerald Gaiety'	Bushy: 7 brks. C	20-30cm	3L	3m ²	47.814m ²		
4	EUN QUE	Eunymia fortunei 'Silver Queen'	Bushy: 5 brks. C	20-30cm	3L	4m ²	3.793m ²		
4	FUC POP	Fuchsia 'Mrs Popple'	Bushy: 5 brks. C	20-30cm	3L	3m ²	1.245m ²		
9	GEN LYD	Genista Lydia	Bushy: 5 brks. C	30-40cm	3L	3m ²	2.737m ²		
HEB Q	Hebe 'Autumn Glory'	Bushy: 5 brks. C	20-30cm	3L	3m ²	26.601m ²			
24	HEB GEM	Hebe 'Green Globe'	Bushy: 7 brks. C	15-20cm	3L	7m ²	3.595m ²		
62	HEB WIN	Hebe 'Mrs Winder'	Bushy: 5 brks. C	30-40cm	3L	3m ²	18.862m ²		
30	HEB RAK	Hebe rakaiensis	Bushy: 5 brks. C	30-40cm	3L	3m ²	12.111m ²		
19	HYD WAV	Hydrangea macrophylla 'Blue Wave'	Branched: 5 brks. C	40-60cm	3L	2m ²	12.480m ²		
13	HYD LIM	Hydrangea paniculata 'Little Lime'	Branched: 3 brks. C	30-40cm	3L	2m ²	4.201m ²		
53	HYD BLU	Hydrangea serrata 'Bluebird'	Branched: 5 brks. C	40-60cm	3L	3m ²	23.244m ²		
22	LAV HIO	Lavandula angustifolia 'Hidote'	Bushy: 5 brks. C	20-30cm	3L	3m ²	5.005m ²		
9	LON PIL	Lonicera pileata	Bushy: 6 brks. C	30-40cm	3L	3m ²	2.762m ²		
26	MAH APO	Mahonia aquifolium 'Apollo'	Branched: 2 brks. C	20-30cm	3L	4m ²	6.128m ²		
60	PHO ROB	Phodinus x Fraser 'Little Red Robin'	Bushy: 6 brks. C	30-40cm	3L	4m ²	21.102m ²		
6	PIE FLA	Pieris 'Forest Flame'	Bushy: 3 brks. C	30-40cm	3L	3m ²	1.846m ²		
14	POT ABB	Potentilla fruticosa 'Abbotswood'	Bushy: 4 brks. C	30-40cm	3L	3m ²	4.231m ²		
14	POT ELI	Potentilla fruticosa 'Elizabeth'	Bushy: 3 brks. C	30-40cm	3L	4m ²	8.246m ²		
8	PRU LUS	Prunus lusitana	Bushy: 4 brks. C	30-40cm	3L	2m ²	3.326m ²		
23	SAN CHA	Santolina chamaecyparissus	Bushy: 7 brks. C	20-30cm	3L	3m ²	6.917m ²		
31	SPI RUI	Spiraea japonica 'Rubra'	Bushy: 3 brks. C	30-40cm	3L	4m ²	22.416m ²		
10	SPI PRI	Spiraea japonica 'Little Princess'	Bushy: 7 brks. C	20-30cm	3L	3m ²	2.970m ²		
18	VIB DAV	Viburnum davidii	Bushy: 3 brks. C	20-30cm	3L	3m ²	5.655m ²		
16	VIB PRI	Viburnum prunifolium 'Eve Price'	Bushy: 4 brks. C	30-40cm	3L	2m ²	7.065m ²		
12	VIN MAJ	Vinca major	Several Shoots: 3 brks. C	30-40cm	3L	3m ²	3.603m ²		
Total: 1334									

Number of Plants	Abbreviation	Species	Specification	Height	Pot Size	Density	Area	Length	Notes
150	BER NAN	Berberis thunbergii	Atropurpurea Nana	Branched: 4 brks. C	20-25cm	3L	4m ²	35.690m ²	
12	CEA SUN	Ceanothus 'Sunline'	Branched: 4 brks. C	30-40cm	3L	2m ²	13.609m ²		
3	CEA REP	Ceanothus thyrsiflorus repens	Bushy: 5 brks. C	30-40cm	3L	3m ²	0.947m ²		
12	CHO SUN	Choisya ternata 'Sundance'	Bushy: 4 brks. C	30-40cm	3L	3m ²	3.468m ²		
4	CIS PIN	Cistus 'Silver Pink'	Bushy: 4 brks. C	20-30cm	3L	3m ²	1.207m ²		
18	COT PUR	Cotinus coggygria 'Royal Purple'	Branched: 4 brks. C	40-60cm	3L	3m ²	1.151m ²		
12	ELA EBB	Elaeagnus x ebbingei	Branched: 3 brks. C	30-40cm	3L	3m ²	5.513m ²		
84	ERI WHI	Erica carnea 'Springwood White'	Bushy: 4 brks. C	30-40cm	3L	5m ²	23.795m ²		
154	EUN F	Eunymia fortunei 'Emerald Gaiety'	Bushy: 7 brks. C	20-30cm	3L	3m ²	47.814m ²		
4	EUN QUE	Eunymia fortunei 'Silver Queen'	Bushy: 5 brks. C	20-30cm	3L	4m ²	3.793m ²		
4	FUC POP	Fuchsia 'Mrs Popple'	Bushy: 5 brks. C	20-30cm	3L	3m ²	1.245m ²		
9	GEN LYD	Genista Lydia	Bushy: 5 brks. C	30-40cm	3L	3m ²	2.737m ²		
HEB Q	Hebe 'Autumn Glory'	Bushy: 5 brks. C	20-30cm	3L	3m ²	26.601m ²			
24	HEB GEM	Hebe 'Green Globe'	Bushy: 7 brks. C	15-20cm	3L	7m ²	3.595m ²		
62	HEB WIN	Hebe 'Mrs Winder'	Bushy: 5 brks. C	30-40cm	3L	3m ²	18.862m ²		
30	HEB RAK	Hebe rakaiensis	Bushy: 5 brks. C	30-40cm	3L	3m ²	12.111m ²		
19	HYD WAV	Hydrangea macrophylla 'Blue Wave'	Branched: 5 brks. C	40-60cm	3L	2m ²	12.480m ²		
13	HYD LIM	Hydrangea paniculata 'Little Lime'	Branched: 3 brks. C	30-40cm	3L	2m ²	4.201m ²		
53	HYD BLU	Hydrangea serrata 'Bluebird'	Branched: 5 brks. C	40-60cm	3L	3m ²	23.244m ²		
22	LAV HIO	Lavandula angustifolia 'Hidote'	Bushy: 5 brks. C	20-30cm	3L	3m ²	5.005m ²		
9	LON PIL	Lonicera pileata	Bushy: 6 brks. C	30-40cm	3L	3m ²	2.762m ²		
26	MAH APO	Mahonia aquifolium 'Apollo'	Branched: 2 brks. C	20-30cm	3L	4m ²	6.128m ²		
60	PHO ROB	Phodinus x Fraser 'Little Red Robin'	Bushy: 6 brks. C	30-40cm	3L	4m ²	21.102m ²		
6	PIE FLA	Pieris 'Forest Flame'	Bushy: 3 brks. C	30-40cm	3L	3m ²	1.846m ²		
14	POT ABB	Potentilla fruticosa 'Abbotswood'	Bushy: 4 brks. C	30-40cm	3L	3m ²	4.231m ²		
14	POT ELI	Potentilla fruticosa 'Elizabeth'	Bushy: 3 brks. C	30-40cm	3L	4m ²	8.246m ²		
8	PRU LUS	Prunus lusitana	Bushy: 4 brks. C	30-40cm	3L	2m ²	3.326m ²		
23	SAN CHA	Santolina chamaecyparissus	Bushy: 7 brks. C	20-30cm	3L	3m ²	6.917m ²		
31	SPI RUI	Spiraea japonica 'Rubra'	Bushy: 3 brks. C	30-40cm	3L	4m ²	22.416m ²		
10	SPI PRI	Spiraea japonica 'Little Princess'	Bushy: 7 brks. C	20-30cm	3L	3m ²	2.970m ²		
18	VIB DAV	Viburnum davidii	Bushy: 3 brks. C	20-30cm	3L	3m ²	5.655m ²		
16	VIB PRI	Viburnum prunifolium 'Eve Price'	Bushy: 4 brks. C	30-40cm	3L	2m ²	7.065m ²		
12	VIN MAJ	Vinca major	Several Shoots: 3 brks. C	30-40cm	3L	3m ²	3.603m ²		
Total: 1334									

Herbaceous									
Number of Plants	Abbreviation	Species	Specification	Height	Pot Size	Density	Area	Length	Notes
24	ALC MOL	Alchemilla mollis	Full Pot: C	3L	3m ²	7.298m ²			
30	AST FAN	Astilbe 'Fanal'	Full Pot: C	3L	4m ²	8.437m ²			
14	AST GRA	Astilbe 'Granat'	Full Pot: C	3L	4m ²	3.349m ²			
61	BER COR	Bergenia cordifolia	Full Pot: C	3L	5m ²	11.305m ²			
15	ECH MAC	Echinacea purpurea 'Magnus'	Full Pot: C	3L	4m ²	3.065m ²			
24	EUP ROB	Euphorbia amygdaloides robbiae	Full Pot: C	3L	5m ²	4.466m ²			
33	GER BLU	Geranium 'Johnson's Blue'	Full Pot: C	3L	4m ²	7.990m ²			
61	GER ALB	Geranium macrorrhizum 'Album'	Full Pot: C	3L	4m ²	13.715m ²			
32	HEU RUF	Heuchera 'Chocolate Ruffles'	Full Pot: C	3L	4m ²	7.430m ²			
5	HEU PIE	Heuchera 'Key Lime Pie'	Full Pot: C	3L	4m ²	1.008m ²			
16	HEU MAR	Heuchera 'Marmalade'	Full Pot: C	3L	4m ²	22.447m ²			
24	HEU PUR	Heuchera micrantha 'Palace Purple'	Full Pot: C	3L	4m ²	5.394m ²			
15	RUD GOL	Rudbeckia fulgida sultanii 'Goldsturm'	Full Pot: C	3L	4m ²	3.475m ²			
8	SAL TRI	Salvia officinalis 'Tricolor'	Full Pot: C	3L	4m ²	1.038m ²			
Total: 440									

Formal Hedge									
Number	Abbreviation	Species	Specification	Height	Pot Size	Density	Length	Notes	
5726	PRU LUY	Prunus laurocerasus 'Otto Luyken'	Bushy: 3 brks. C	20-40cm	2L	5m	1134.1184m		
								Total	1134.1184m

Hawthorn Hedge									
Number	Abbreviation	Species	Specification	Height	Pot Size	Density	Length	Notes	
661	C mon	Crataegus monogyna	1+1: Transplant - seed raised: B	60-80cm	0.3Cr	Double Staggered at 0.3m offset	99.0152m		
								Total	99.0152m

Grass Areas									
Area	Seed Mix Name	Seed Mix Supplier	Density	Weight					
6846.2644m ²	AberSustan	Geminal	40g/m ²	273.856g					
929.3468m ²	RE3	Geminal	50g/m ²	464.9g					
349.6102m ²	WF19 Pollinators Paradise	Geminal	2g/m ²	1700g					
2726.5268m ²	WF20 Eco Species Rich Lawn	Geminal	10g/m ²	2727.3g					
				Total					
				10951.7464m ²					

Native Shrub Mix									
Number	Abbreviation	Species	Specification	Height	Pot Size	Density	Percentage Contribution	Area	Notes
88	COR AVE	Corylus avellana	1+2: Transplant - seed raised: B	60-80cm	0.3Cr	Double Staggered at 0.3m offset	15%	83.069m ²	
226	CRA MON	Crataegus monogyna	1+1: Transplant - seed raised: B	60-80cm	0.3Cr	Double Staggered at 0.3m offset	10%	221.5192m ²	
88	ILE AQU	Ilex aquifolium	Leader with Lateralis: C	40-60cm	3L	1Cr	15%	83.069m ²	
115	PRU SPI	Prunus spinosa	1+1: Transplant - seed raised: B	60-80cm	0.3Cr	Double Staggered at 0.3m offset	20%	110.7859m ²	
60	VIBOP	Viburnum opulus	1+2: Transplant - seed raised: B	60-80cm	0.3Cr	Double Staggered at 0.3m offset	10%	65.3799m ²	
								Total	553.798m ²

Native Hedgerow Mix									
Number	Abbreviation	Species	Specification	Height	Pot Size	Density	Percentage Contribution	Length	Notes
217	ACE CAM	Acer campestre	1+1: Transplant - seed raised: B	4m	8	8.246m ²	15%	32.1476m	
217	COR AVE	Corylus avellana	1+2: Transplant - seed raised: B	60-80cm	0.3Cr	Double Staggered at 0.3m offset	15%	32.1476m	
646	CRA MON	Crataegus monogyna	1+1: Transplant - seed raised: B	60-80cm	0.3Cr	Double Staggered at 0.3m offset	45%	96.4426m	
145	ILE AQU	Ilex aquifolium	1+1: Seedlings: CE	40-60cm	0.3Cr	Double Staggered at 0.3m offset	10%	21.4316m	
289	PRU SPI	Prunus spinosa	1+1: Transplant - seed raised: B	60-80cm	0.3Cr	Double Staggered at 0.3m offset	20%	42.8633m	
74	ROS CAN	Rosa canina	1+1: Transplant - seed raised: B	60-80cm	0.3Cr	Double Staggered at 0.3m offset	5%	10.7158m	
								Total	214.3169m

DO NOT SCALE

ALL COORDINATES RELATIVE TO LOCAL GRID LOCATED TO OS NG 85 BEST FIT TO DETAIL EXTRACTED FROM OS DIGITAL DATA

© This drawing, including the design and technical information contained on it, is the property of Ascerta. The drawing may only be used for the specific purpose for which it has been intended and may not be reproduced or copied without prior permission.

LANDSCAPE AND MAINTENANCE SPECIFICATION

All operations to comply with appropriate British Standards unless otherwise stated on drawings or in the specification.

GENERAL TREATMENT OF PLANTING AREAS

Grounds to be planted with appropriate British Standards unless otherwise stated on drawings or in the specification.

For work over a raised area, refer to BS 5577: Trees in relation to design, demolition & construction - Part 1: Design and construction.

Damage to Plants to be Replaced: If a plant is to be replaced, the plant is to be replaced or replaced by the same or a similar plant. The replacement plant is to be of the same or