


THE QUALITY AND ACCURACY OF ANY PRINT WILL DEPEND UPON YOUR PRINTER, YOUR COMPUTER AND ITS PRINT SETTINGS. IT MAY BE SUBJECT TO DISTORTIONS IN SCALE. MEASUREMENTS SCALED FROM THIS PLAN MAY NOT MATCH MEASUREMENTS BETWEEN THE SAME POINTS ON THE GROUND.

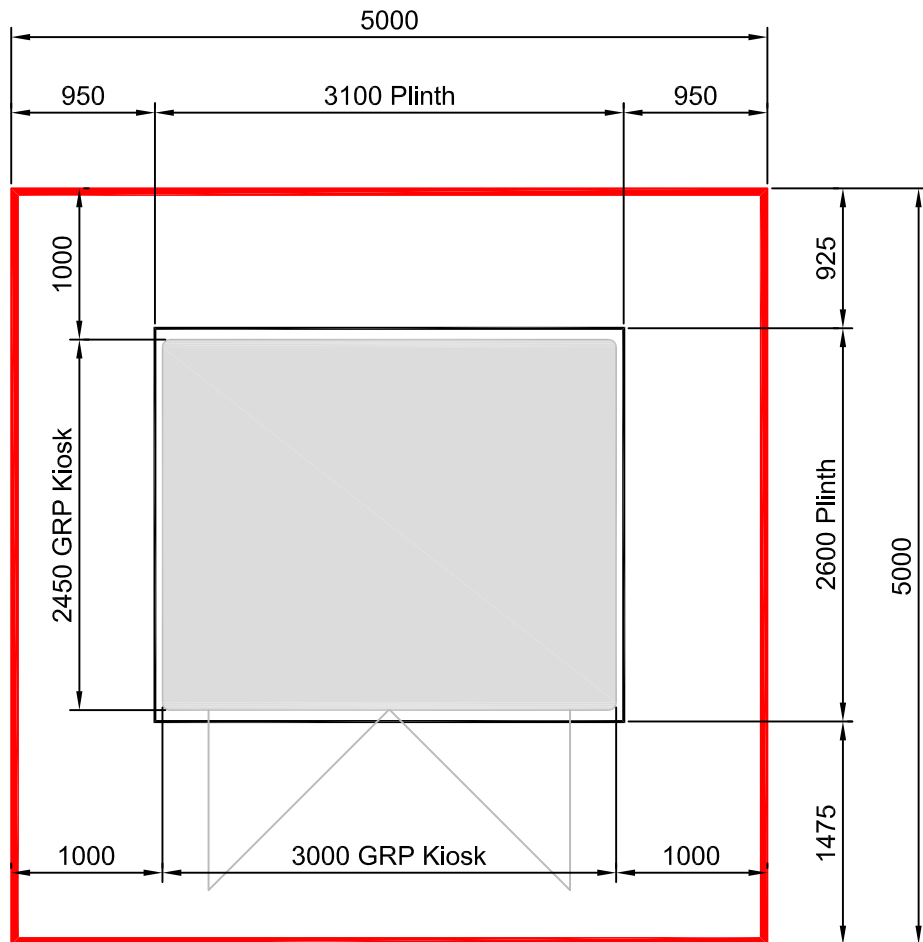

AREA OF LAND TO BE ACQUIRED EDGED RED = 25 SQ. METRES OR THEREABOUT

Rev	Date	Drawn	Checked	Approved



System Design, Drawing Office, 3 Prenton Way, Prenton, CH43 3ET
Telephone 0151 6092491

Drawn M.T.	Date JUNE 12
Checked J.S.	Date JUNE 12
Approved C.W.	Date JUNE 12

Title

11kV GRP SUBSTATION
LAND REQUIREMENT.

Location STANDARD

Status

GUIDANCE

Drg. No.

SP4095757

Rev.

1.0

© Copyright property of SP PowerSystems Ltd.

Scale 1:50

Size A4