

Refer to EngAssist drawings 5001 to 5002 for site long sections

- Proposed House
- Proposed Path
- Proposed Car Park
- Proposed Access Road
- Proposed Retaining Wall

Drainage Key

- SMH??


Surface Water Manhole
- SIC??

Surface Water Inspection Chamber
- Surface Water Drain
- Aco Drain - MultiDrain M150D (185mm Invert)
- G. G.

SVP, RWP, Road and Aco Drain Gully
- SDS Soakaway - refer to their standard details for installation guidance
- Permeable Hardstanding
- FMH??

Foul Water Manhole
- FIC??

Foul Water Inspection Chamber
- Foul Water Drain
- Surface and Foul Water Flow Direction
- Existing Manhole
- Existing Foul/Surface Water Drain

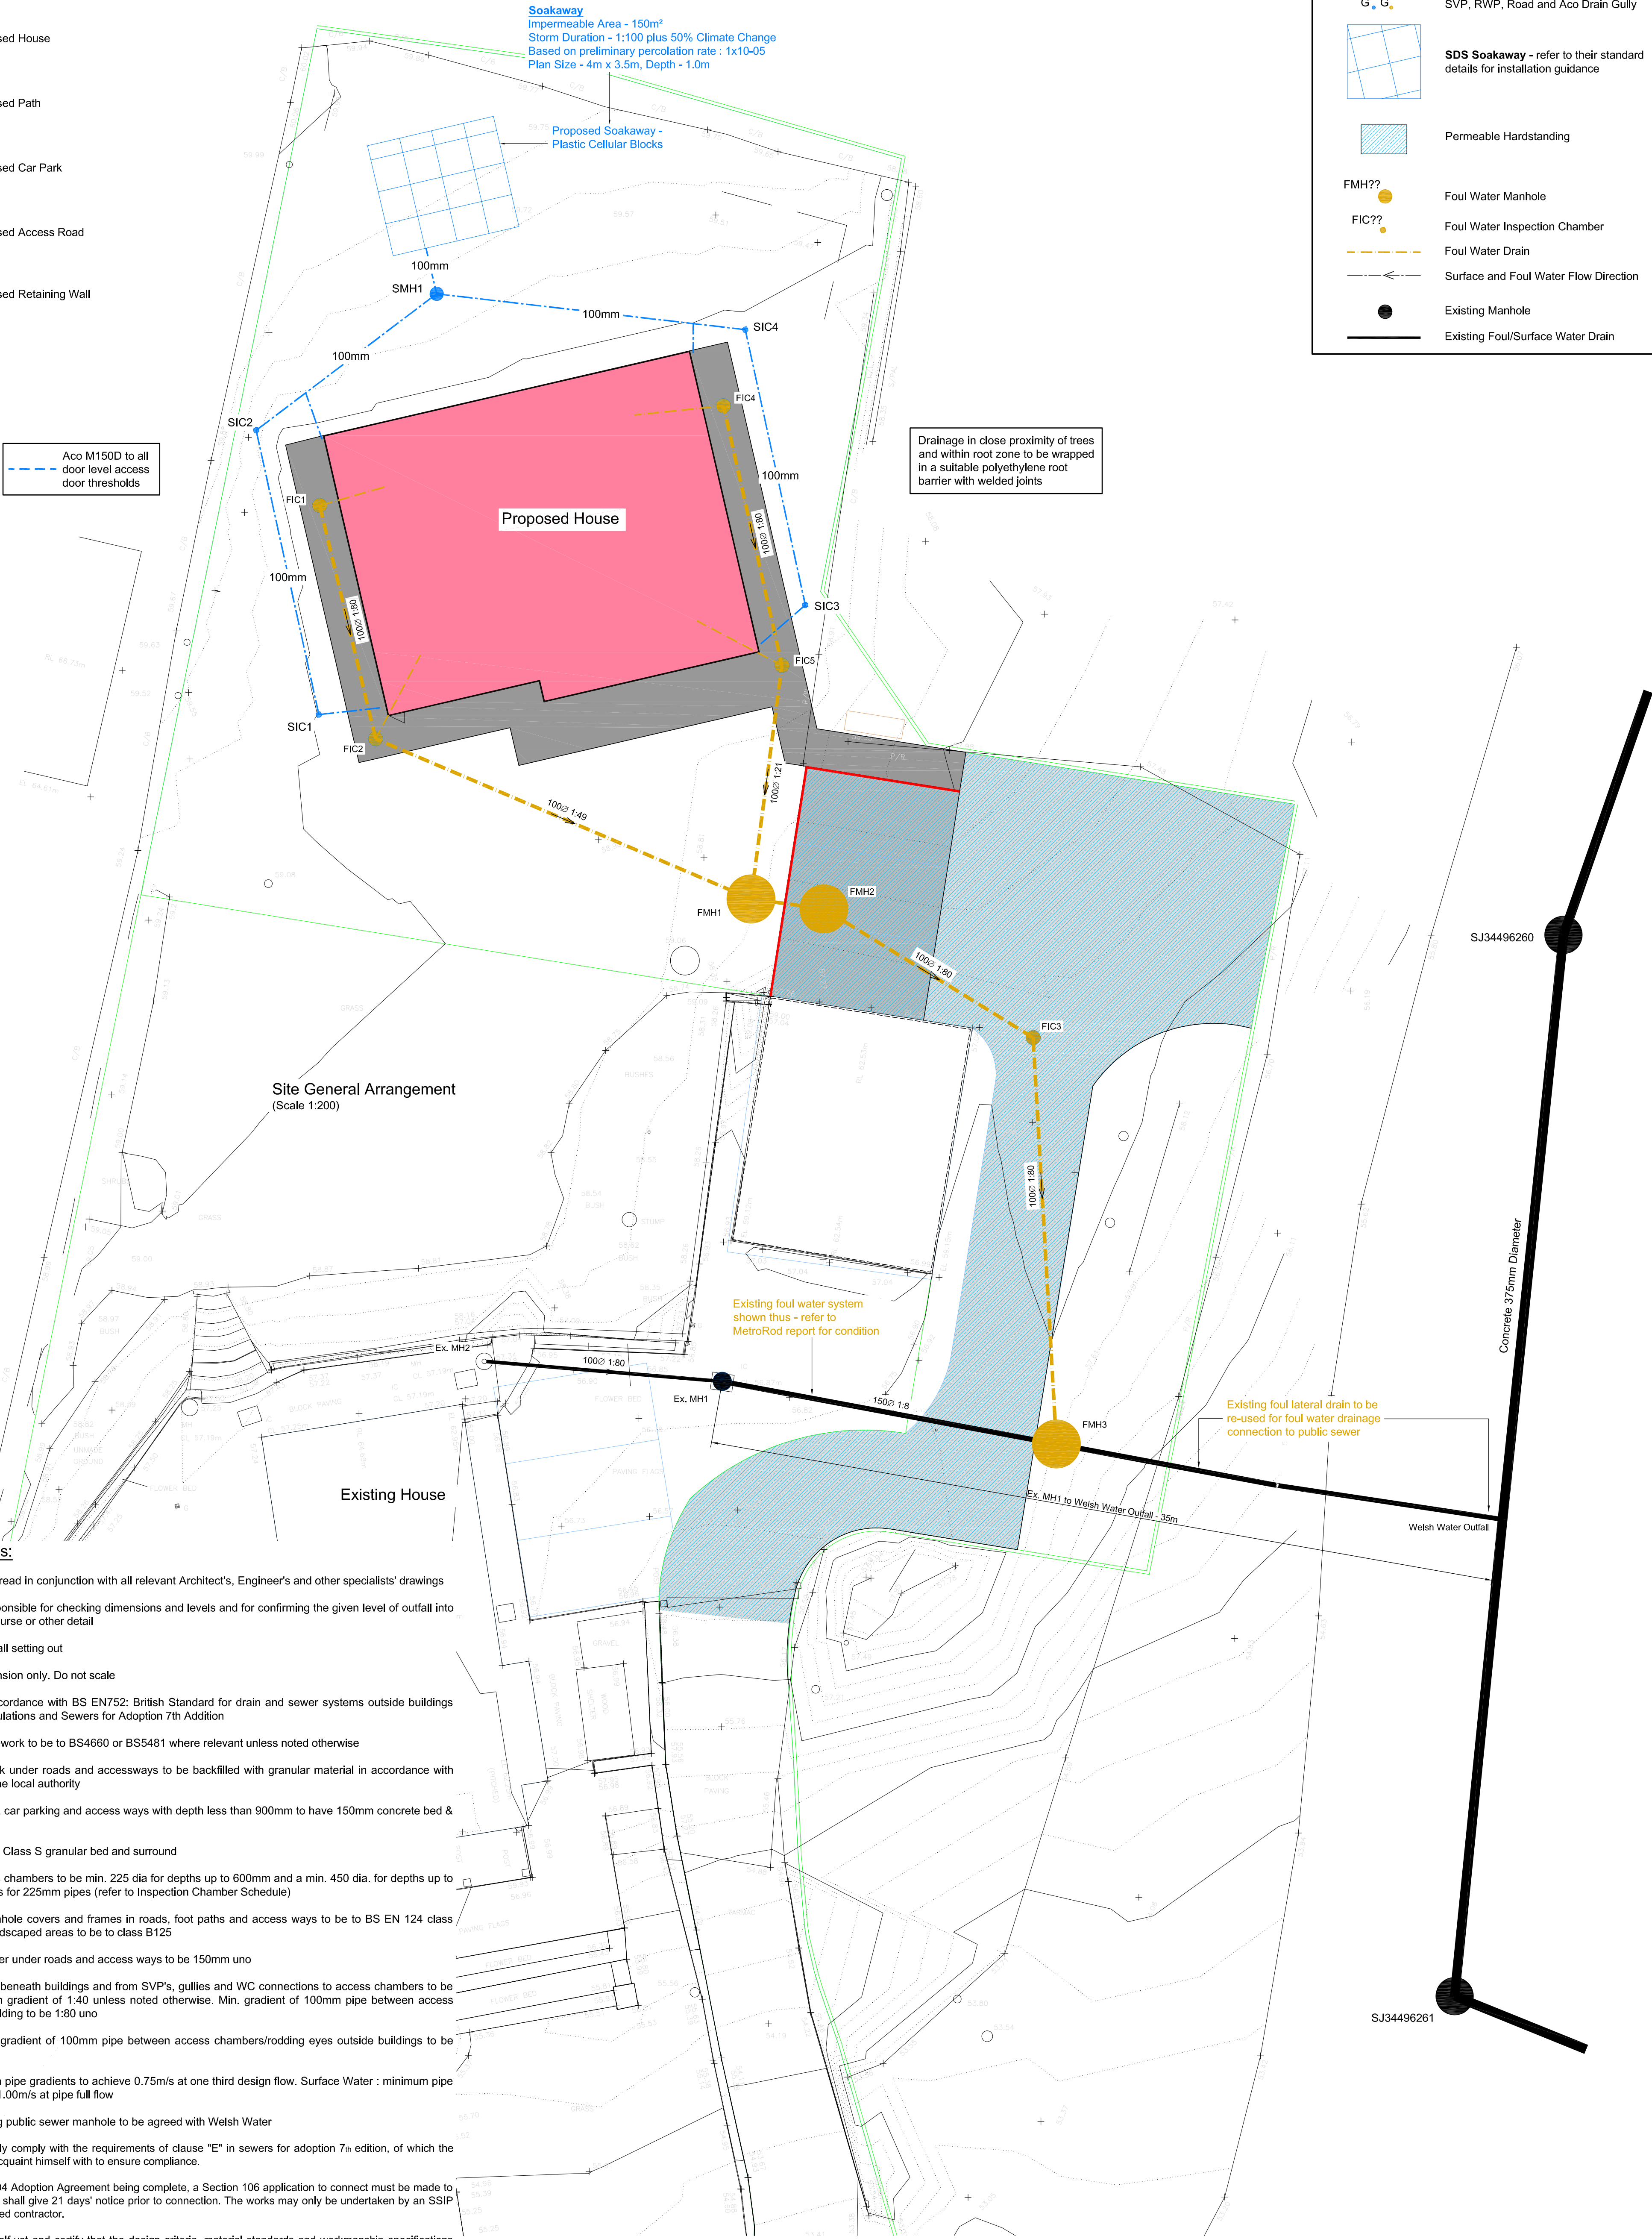

Client Mrs Sue Hill	Project 173 Kingsmill Road, Wrexham	Drawing Title Foul and Surface Water General Arrangement	Drawing Number KRW-ENA-XX-XX-DR-C-5600						Eng Assist STRUCTURAL AND CIVIL ENGINEERING ASSISTANCE Phone : 07763993213 Email : dave.barwell@engassist.co.uk Website : engineeringassist.co.uk
			Purpose of Issue Preliminary						
			Revision P1						
			Status P						
				Rev	Date	Dm	Chk	Details	