


[illegible]

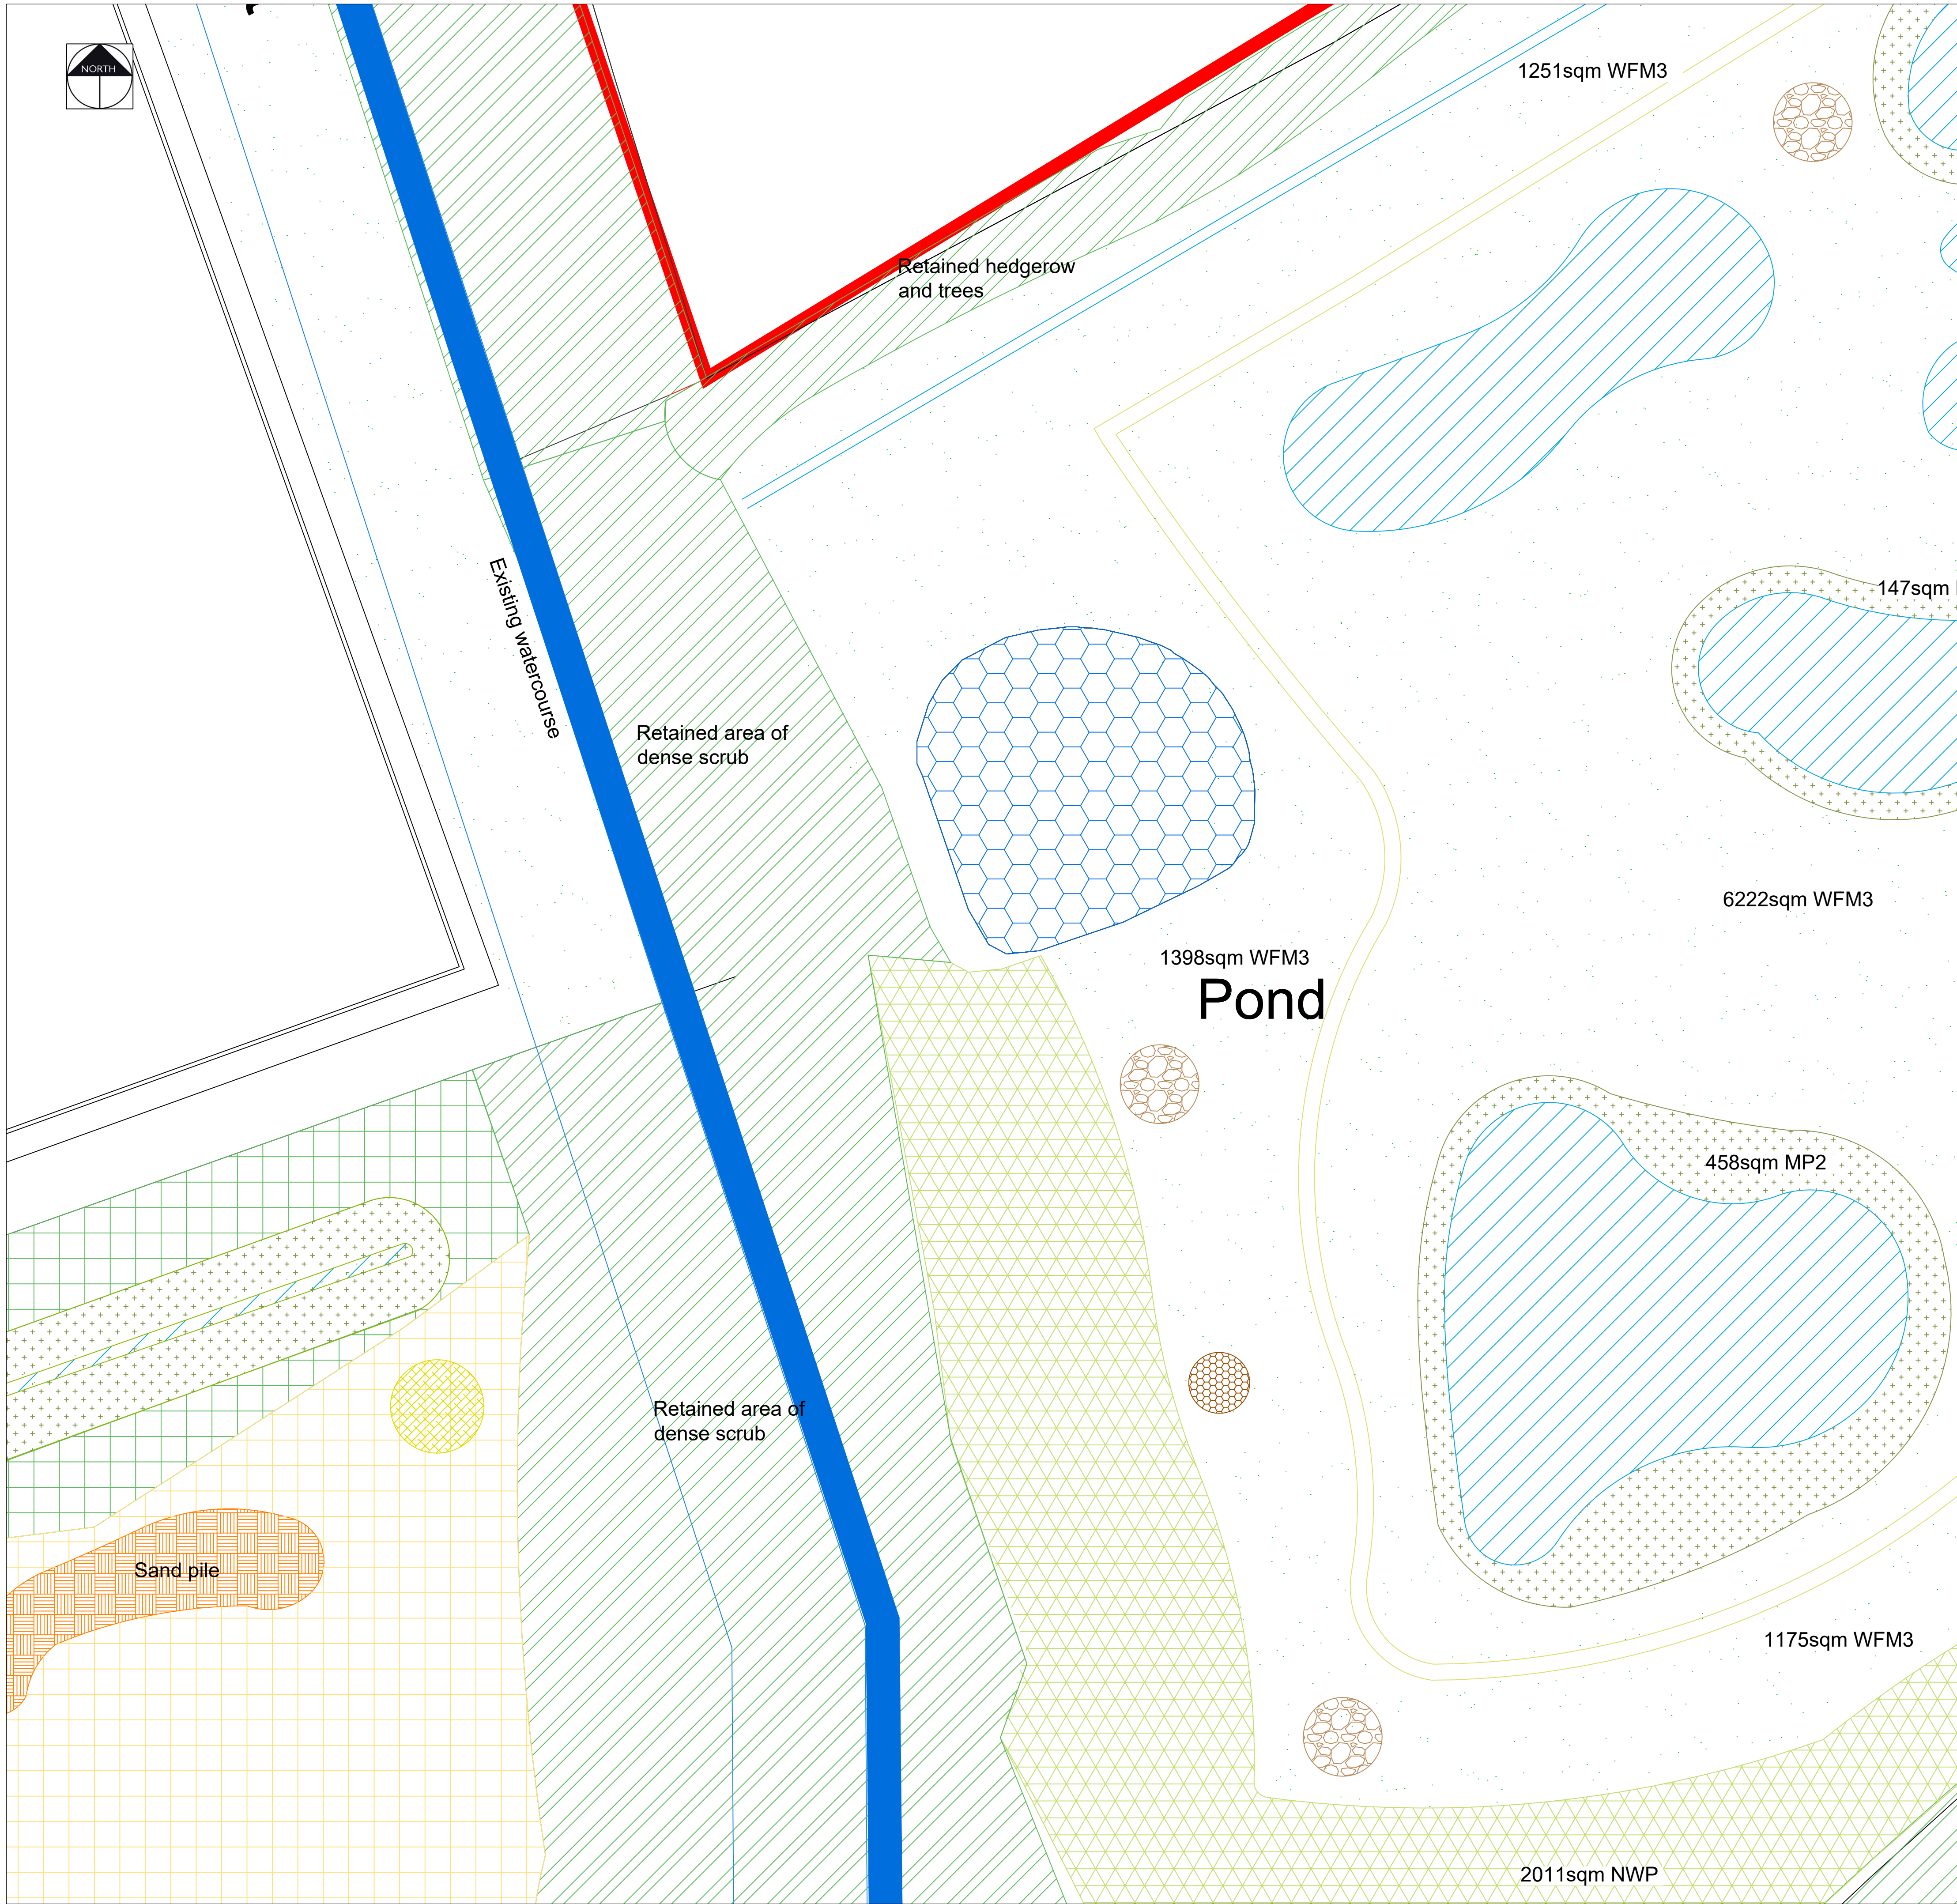



PROPOSED SHRUB BED
Please refer to the planting schedule for further details on species, quantities and nursery grades

					
PGLA Ltd Landscape Architects Station Hop Offices 815 Stockport Road Manchester M19 3BS					
t: 0161 238 9138 e: info@pgla.co.uk w: www.pgla.co.uk					
Client					
FIREM					
Project					
3A, KINGMOOR, WREXHAM					
Description					
PLANTING PLAN					
SHEET 15					
Status					
FOR PLANNING					
Scale	Drawn	Checked	Date		
1:250@A1	KLJ	PGG	OCT 2022		
Job number	Drawing number	Revision			
WRE2206	PP01.15	P5			