





PROJECTING BOX SIGN; 700 X 700mm. CONSTRUCTED FROM 10g ALUMINIUM STOVE ENAMELLED GREY TO RAL 7016. CENTER PANEL STOVE ENAMELLED BLUE TO RAL 5019 WITH 60% HORIZONTAL GRADIENT TO PANTONE PROCESSED CYAN. 'GREGGS' LETTERING IN FRET CUT OPAL PERSPEX. QUATRO DOTS FRET CUT PERSPEX TO PANTONE 1235C. LETTERS AND QUATRO DOTS ILLUMINATED ONLY.

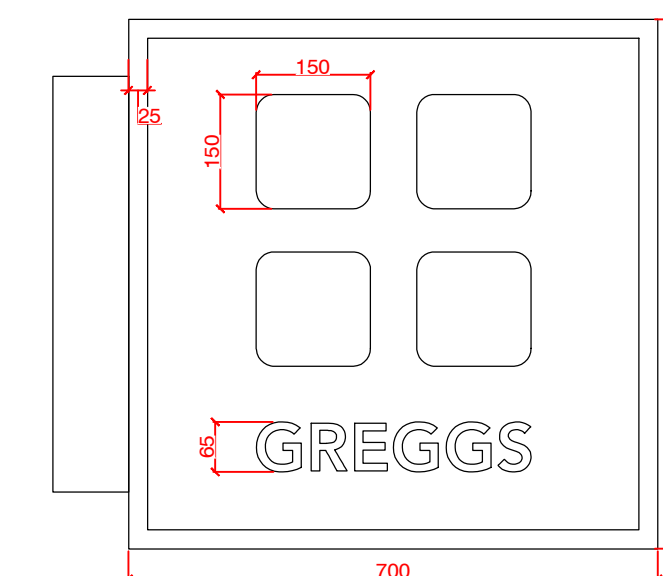

PROJECTING SIGN DETAIL (1:10)



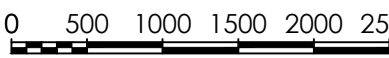REV	DESCRIPTION	DATE	NAME
			
GREGGS Plc (PENNINES) 31 GREENSIDE STREET OPENSHAW MANCHESTER M11 2HW Tel: (0161) 274 2760			
Shop S Number & Name S6324 WREXHAM 11 HOPE ST			
Title PLANNING - SHOPFRONT & SECTIONS			
Site Address 11 HOPE ST WREXHAM LL11 1BG			
Gross Building Area 246 Sq m		Gross Sales Area 55.5 Sq m	
Drawing No. RPEN/S6324/04P			Rev
Date 17/07/2023		Scale 1:50 @ A1	
Drawn by ESW		Scale Bar  0 500 1000 1500 2000 2500mm SCALE 1:50	
Issued 17 07 23			