
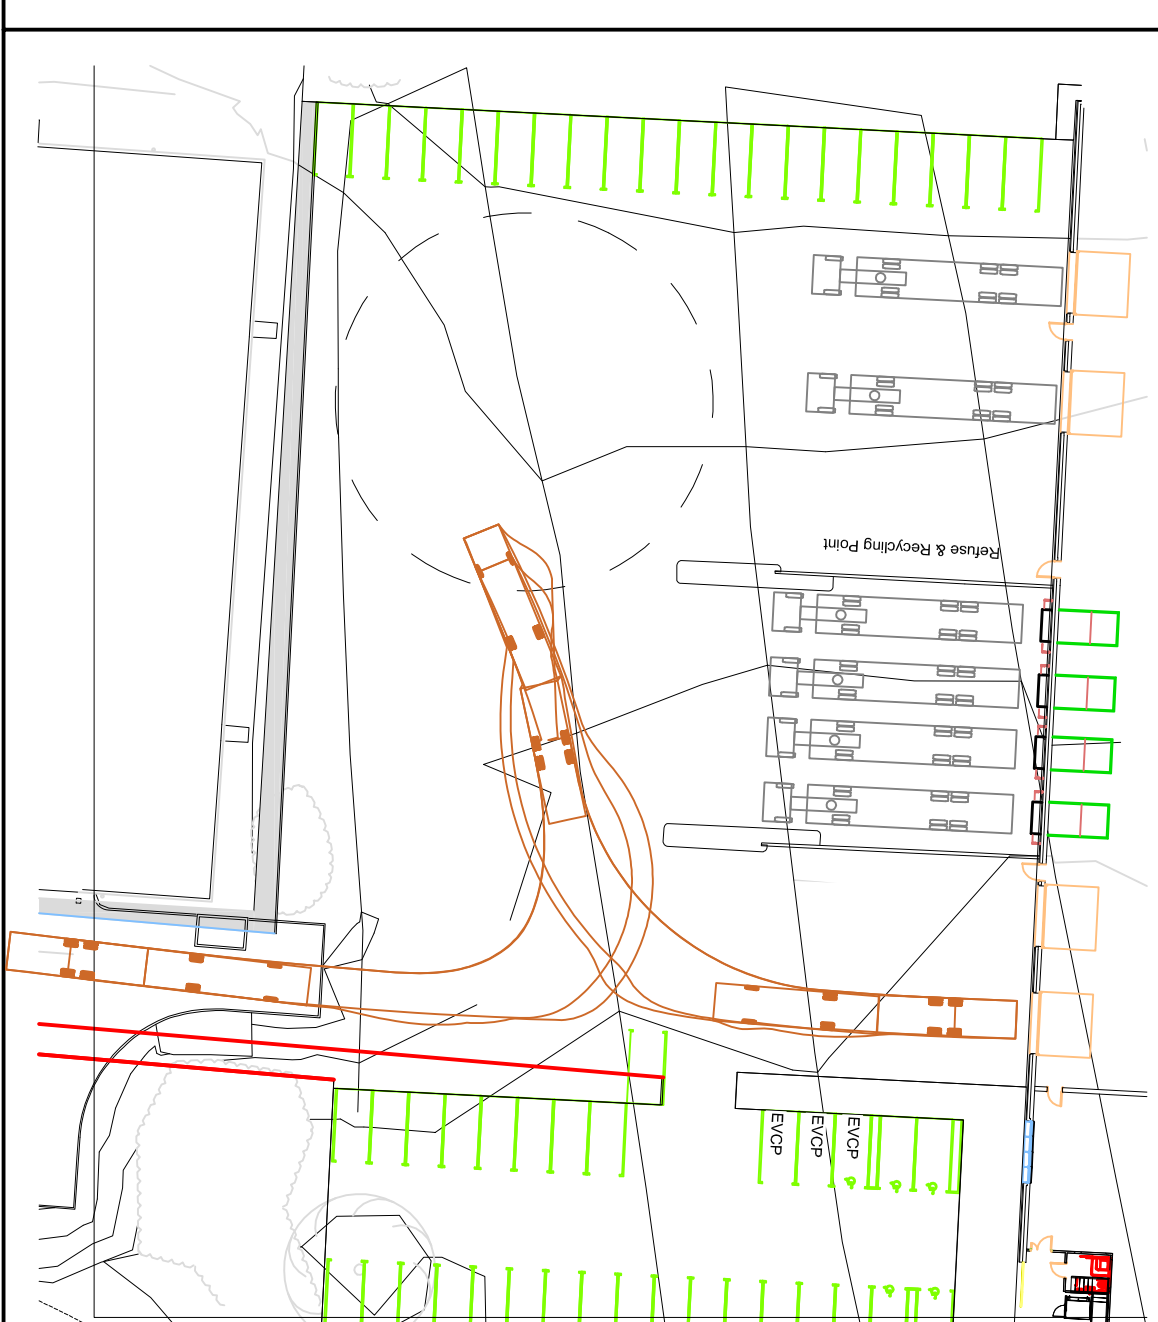
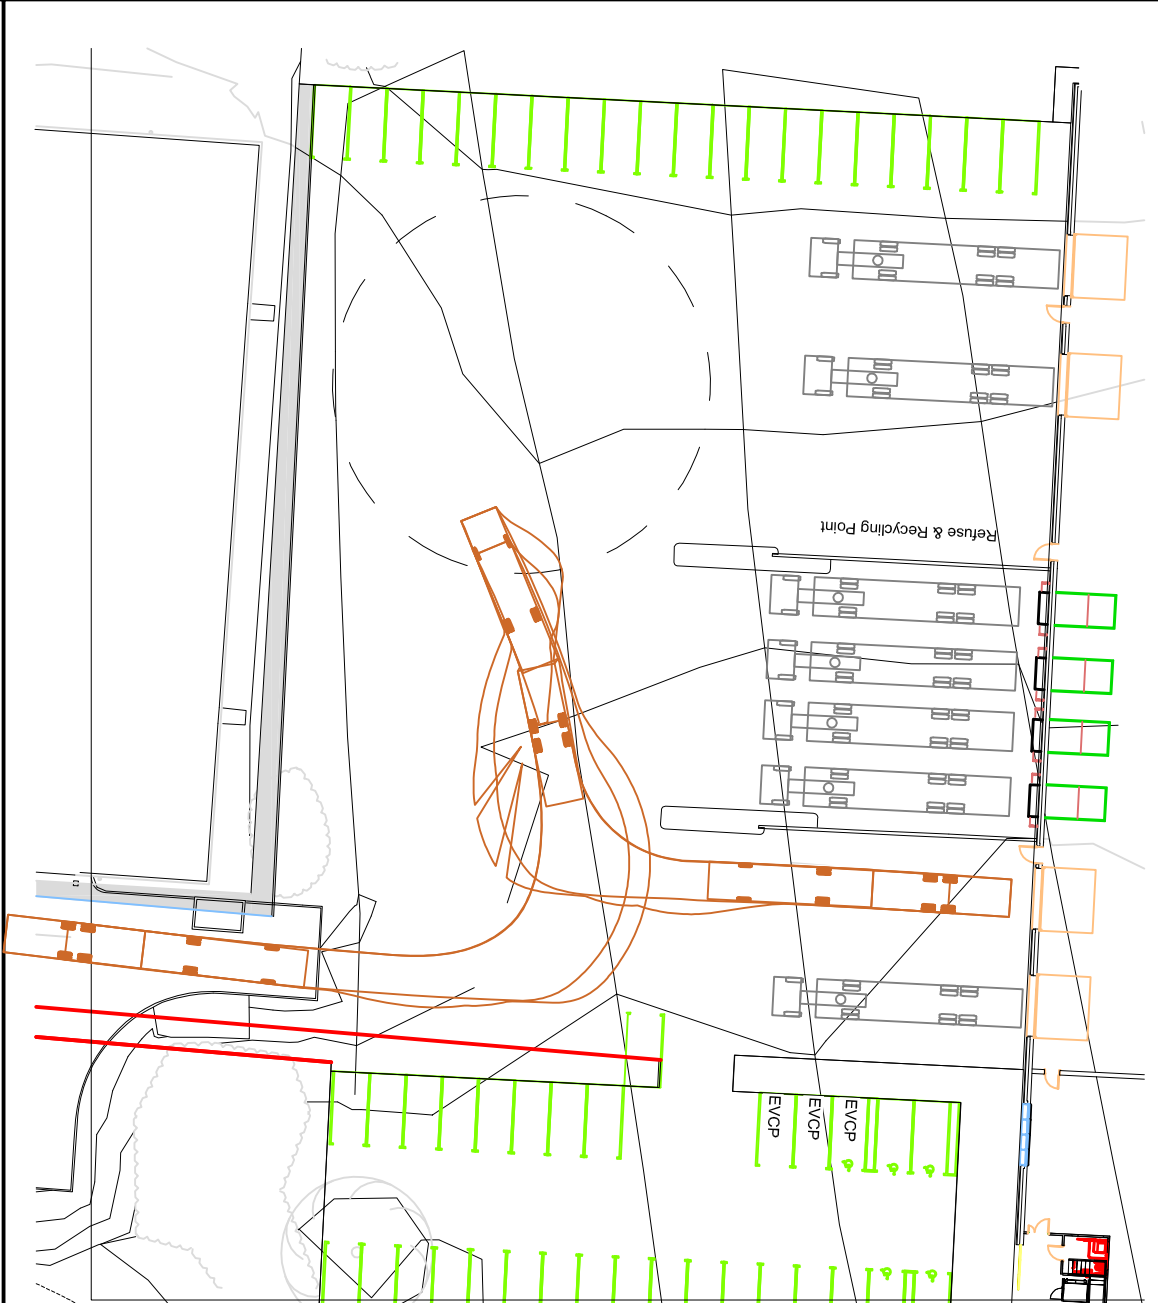
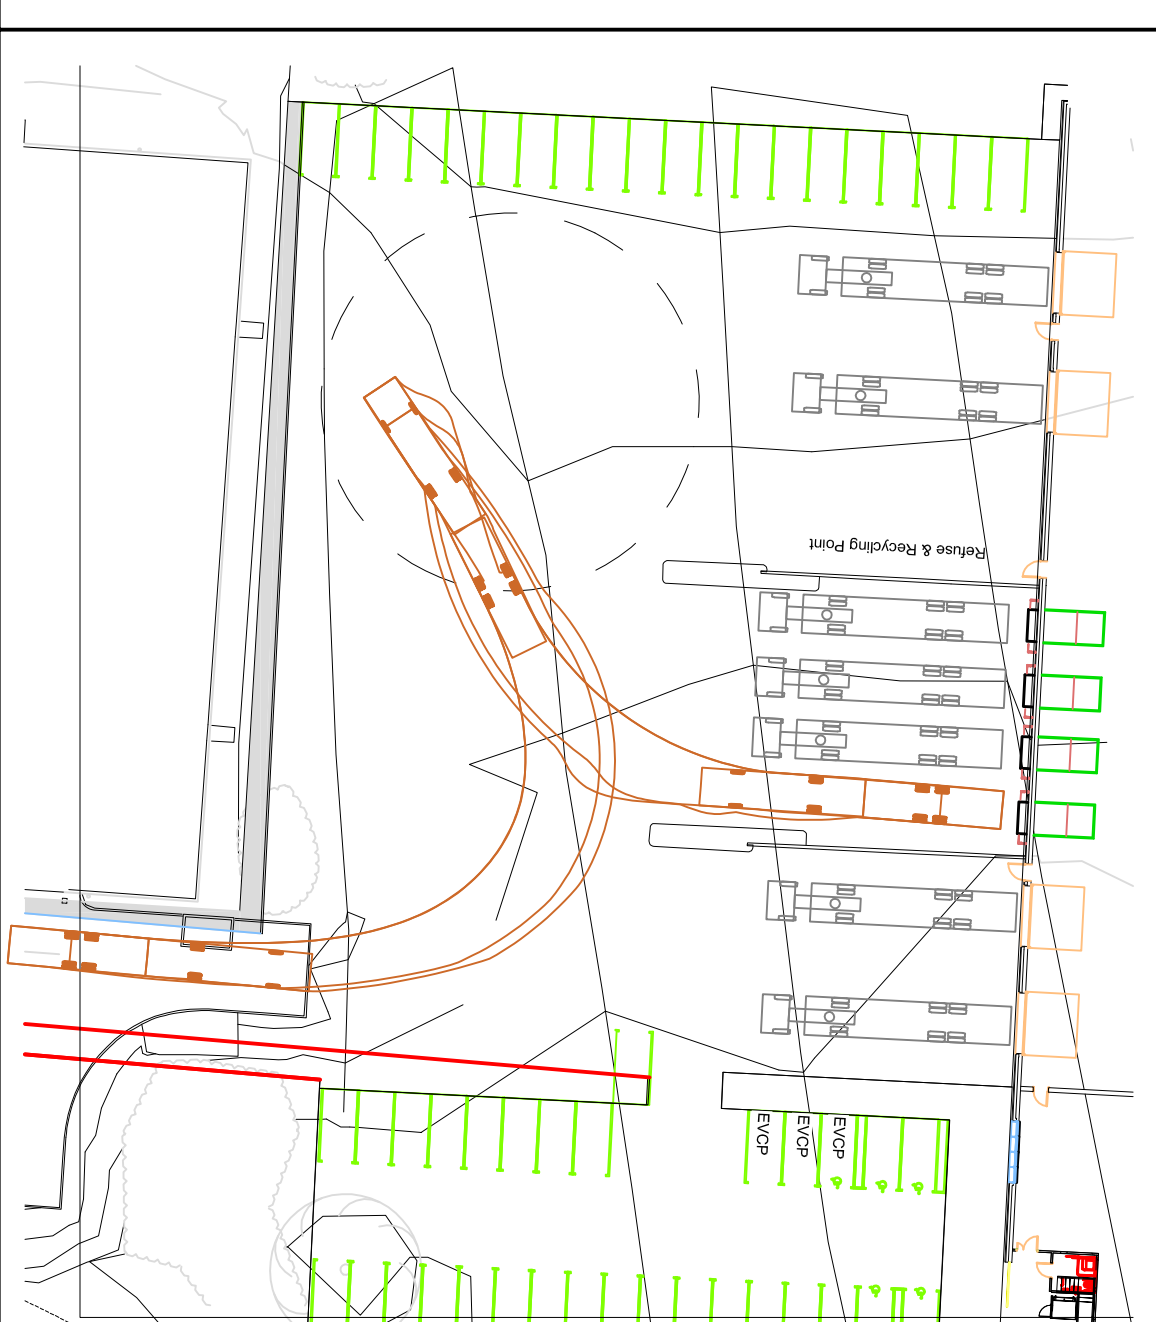
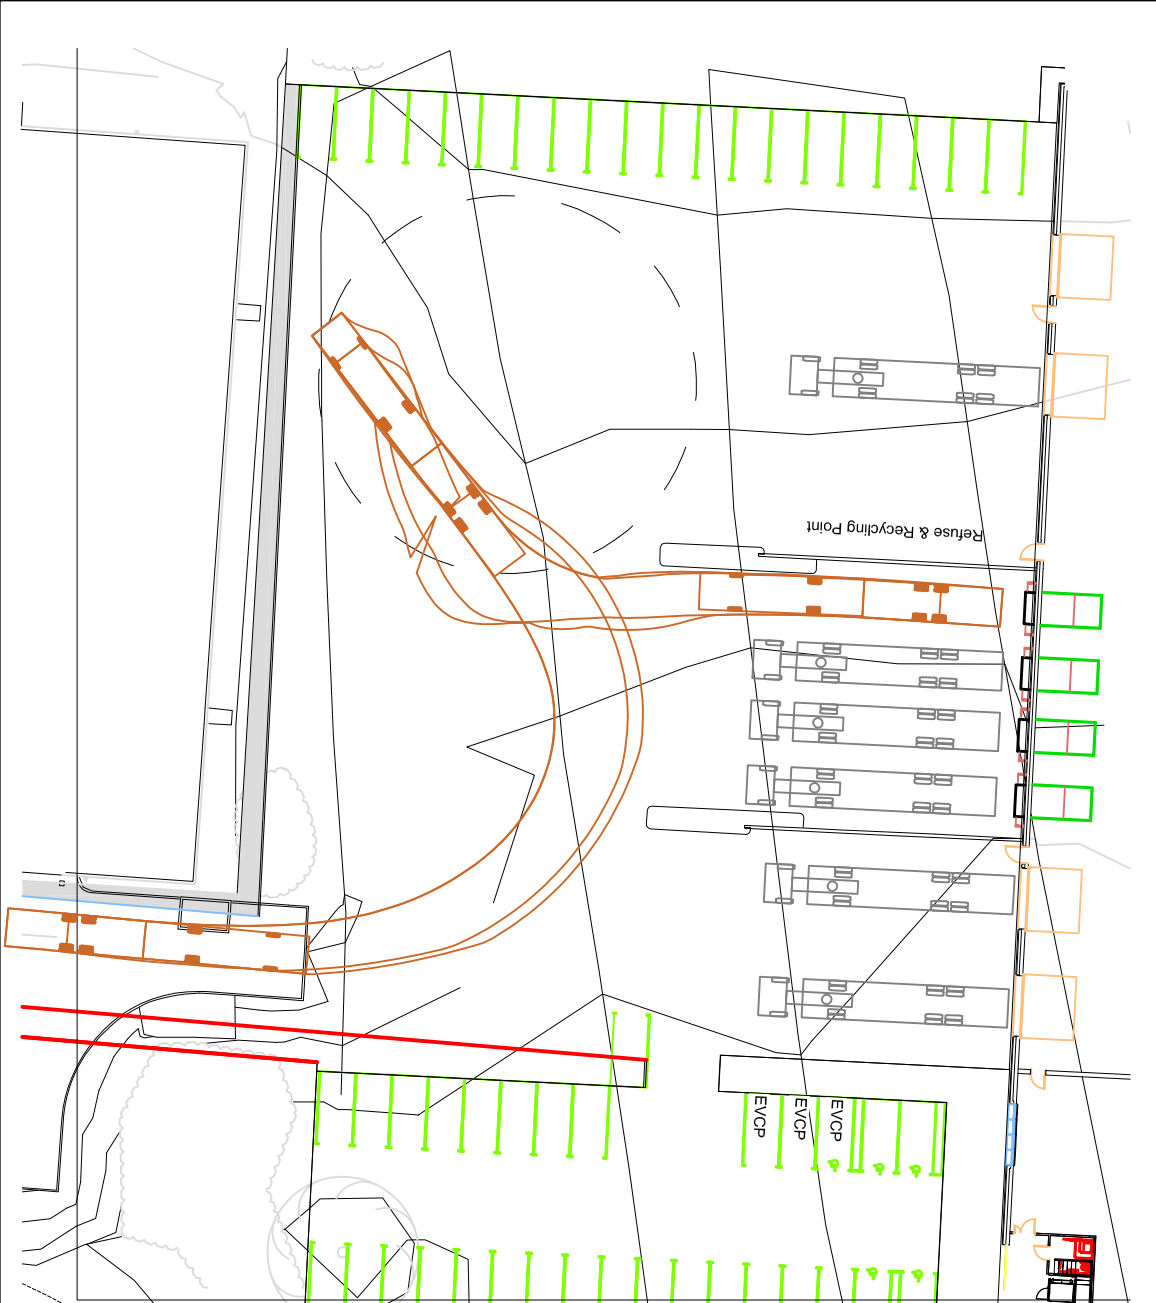


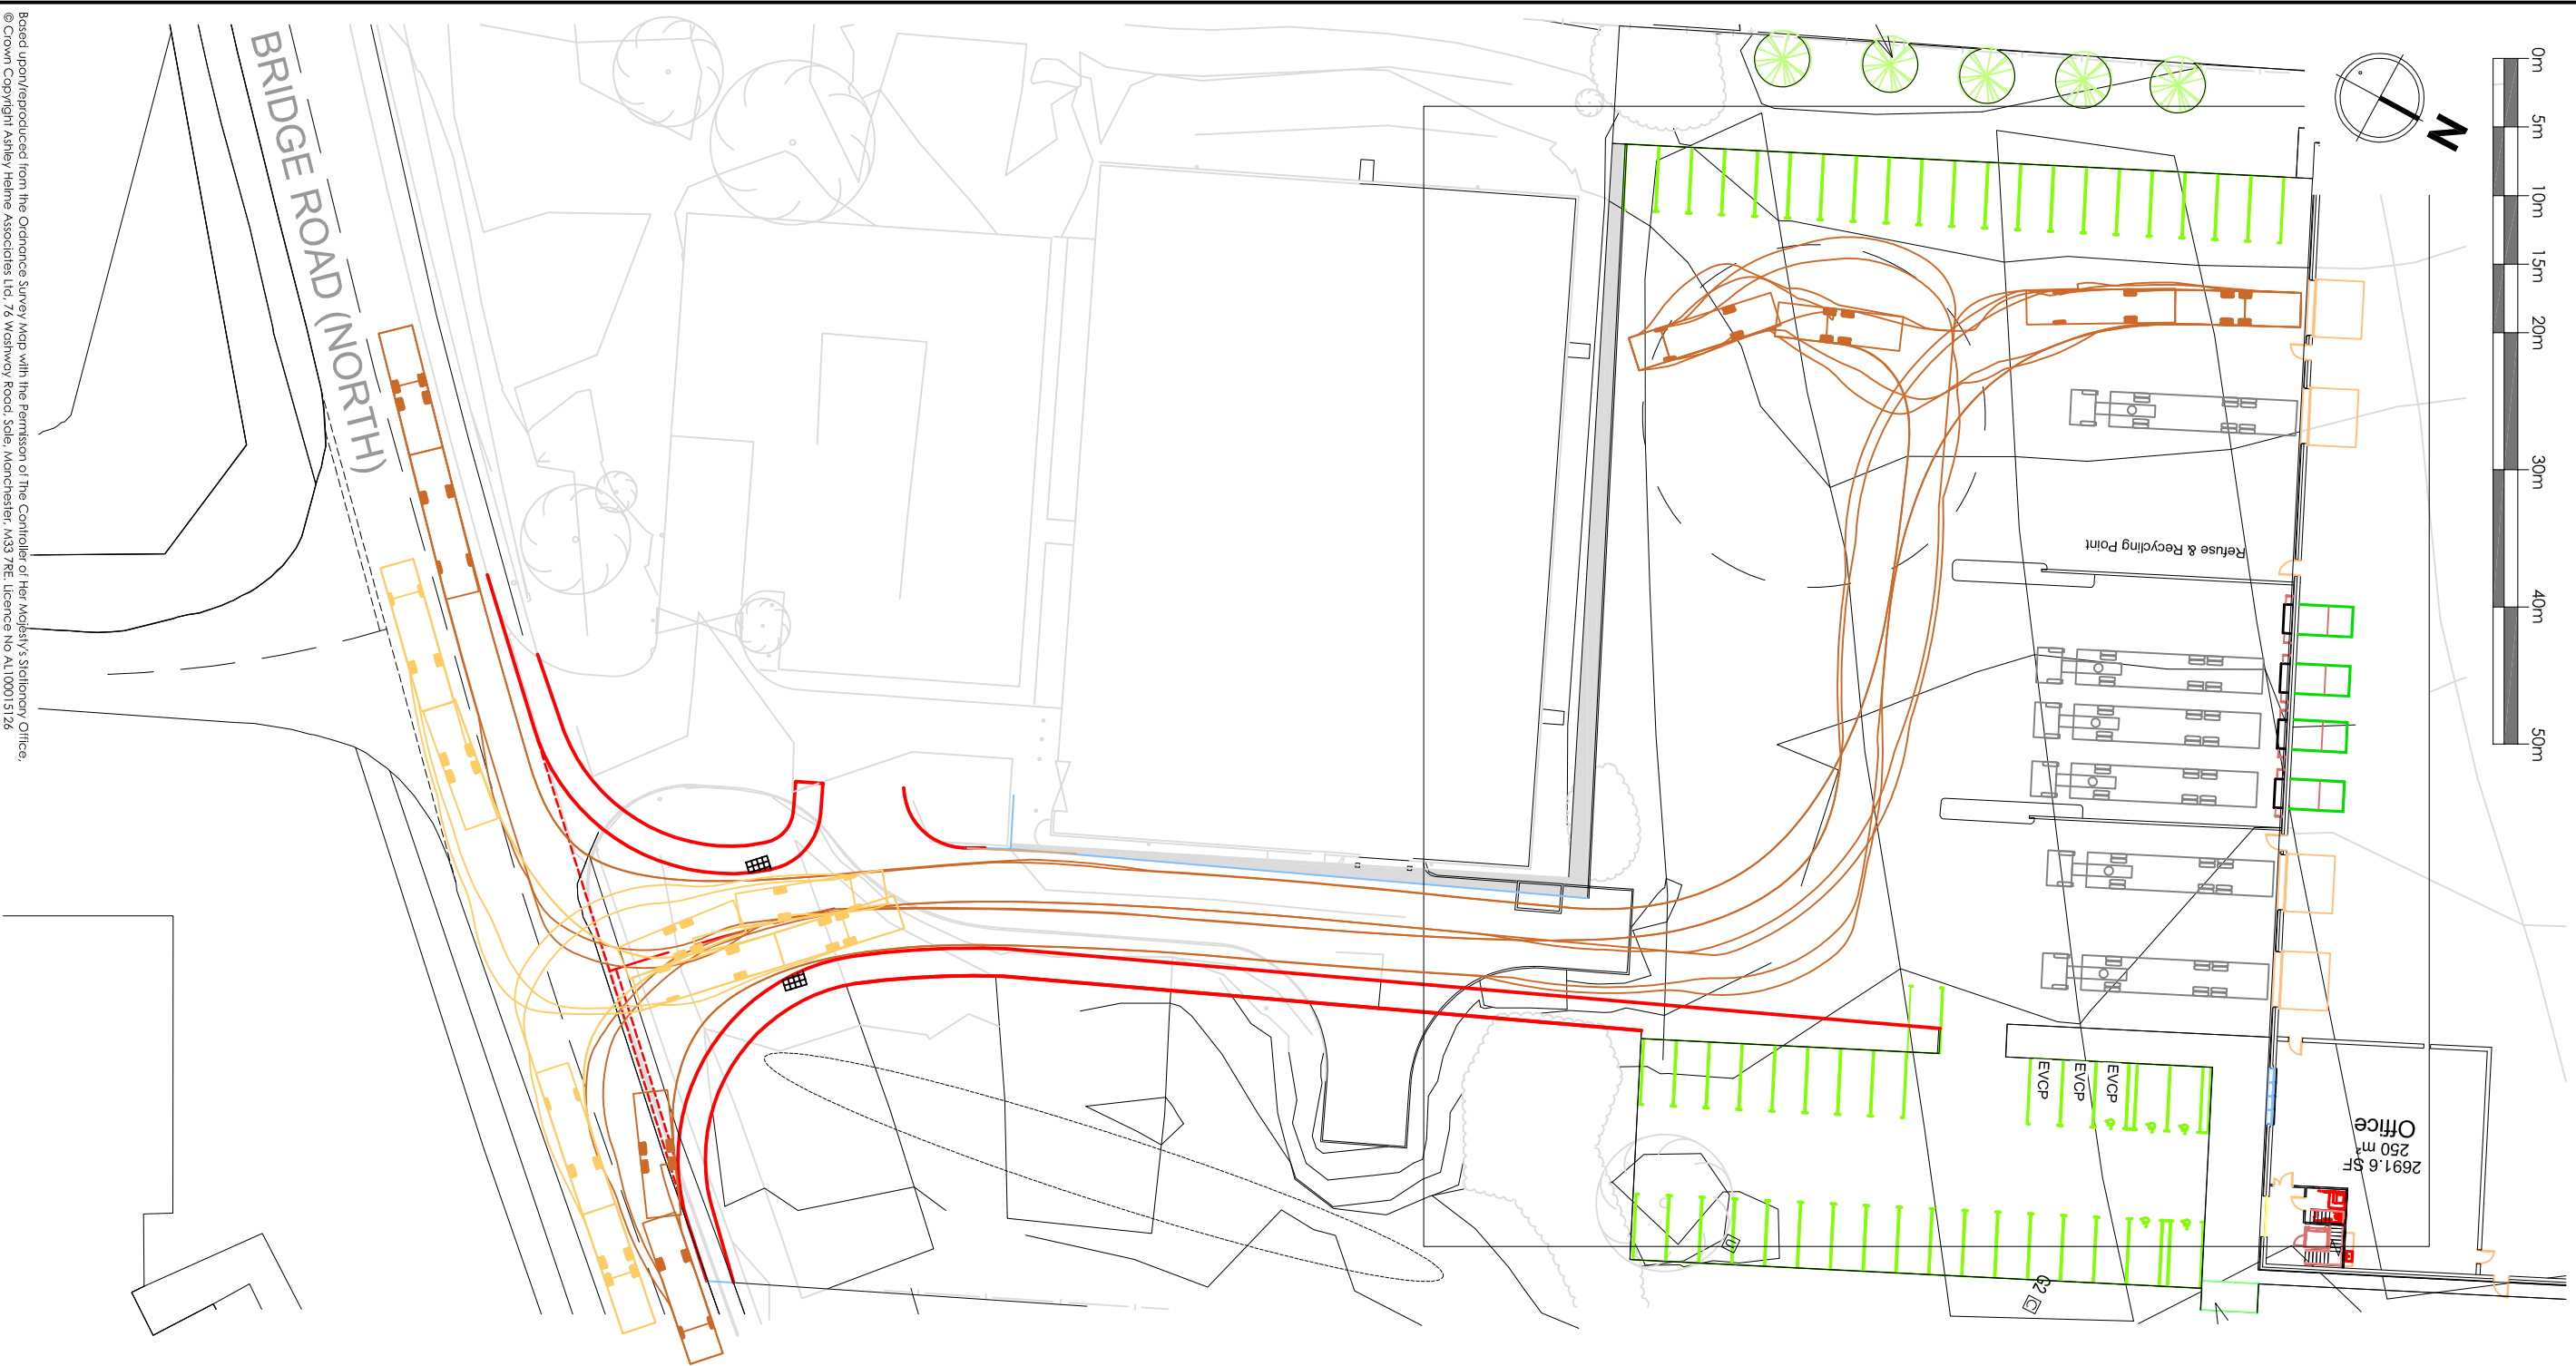



Based upon reproduced from the Ordnance Survey Map with the permission of The Controller of Her Majesty's Stationery Office.
© Crown Copyright Ashley Helme Associates Ltd. 76 Watnway Road, Sale, Manchester, M33 7RE. Licence No. AL100015126

Project
BRIDGE ROAD NORTH, WREXHAM INDUSTRIAL ESTATE
Client
JCP INVESTMENTS

Title
SWEEP PATH ANALYSIS: 20m CAR TRANSPORTER

Dwg No
1798/SP/04
Date
OCTOBER 2023
Rev
1:500@A2

ASHLEY HELME ASSOCIATES
Telephone
0161 972 0552
Email
info@ashleyhelme.co.uk
Website
www.ashleyhelme.co.uk
Address
76 Watnway Road,
Sale, Manchester, M33 7RE

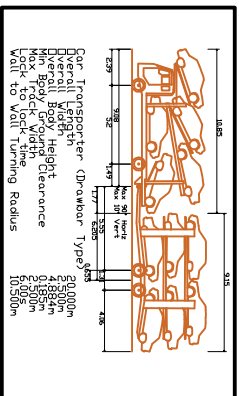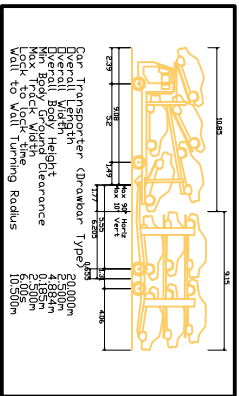

- Notes:
1. Do not scale from this drawing
 2. This drawing is copyright and may not be copied or given to a third party without written authority from Ashley Helme Associates Ltd
 3. Subject to detailed design
 4. Based upon digitised OS plan, accuracy can not be guaranteed until checked with topographical survey