


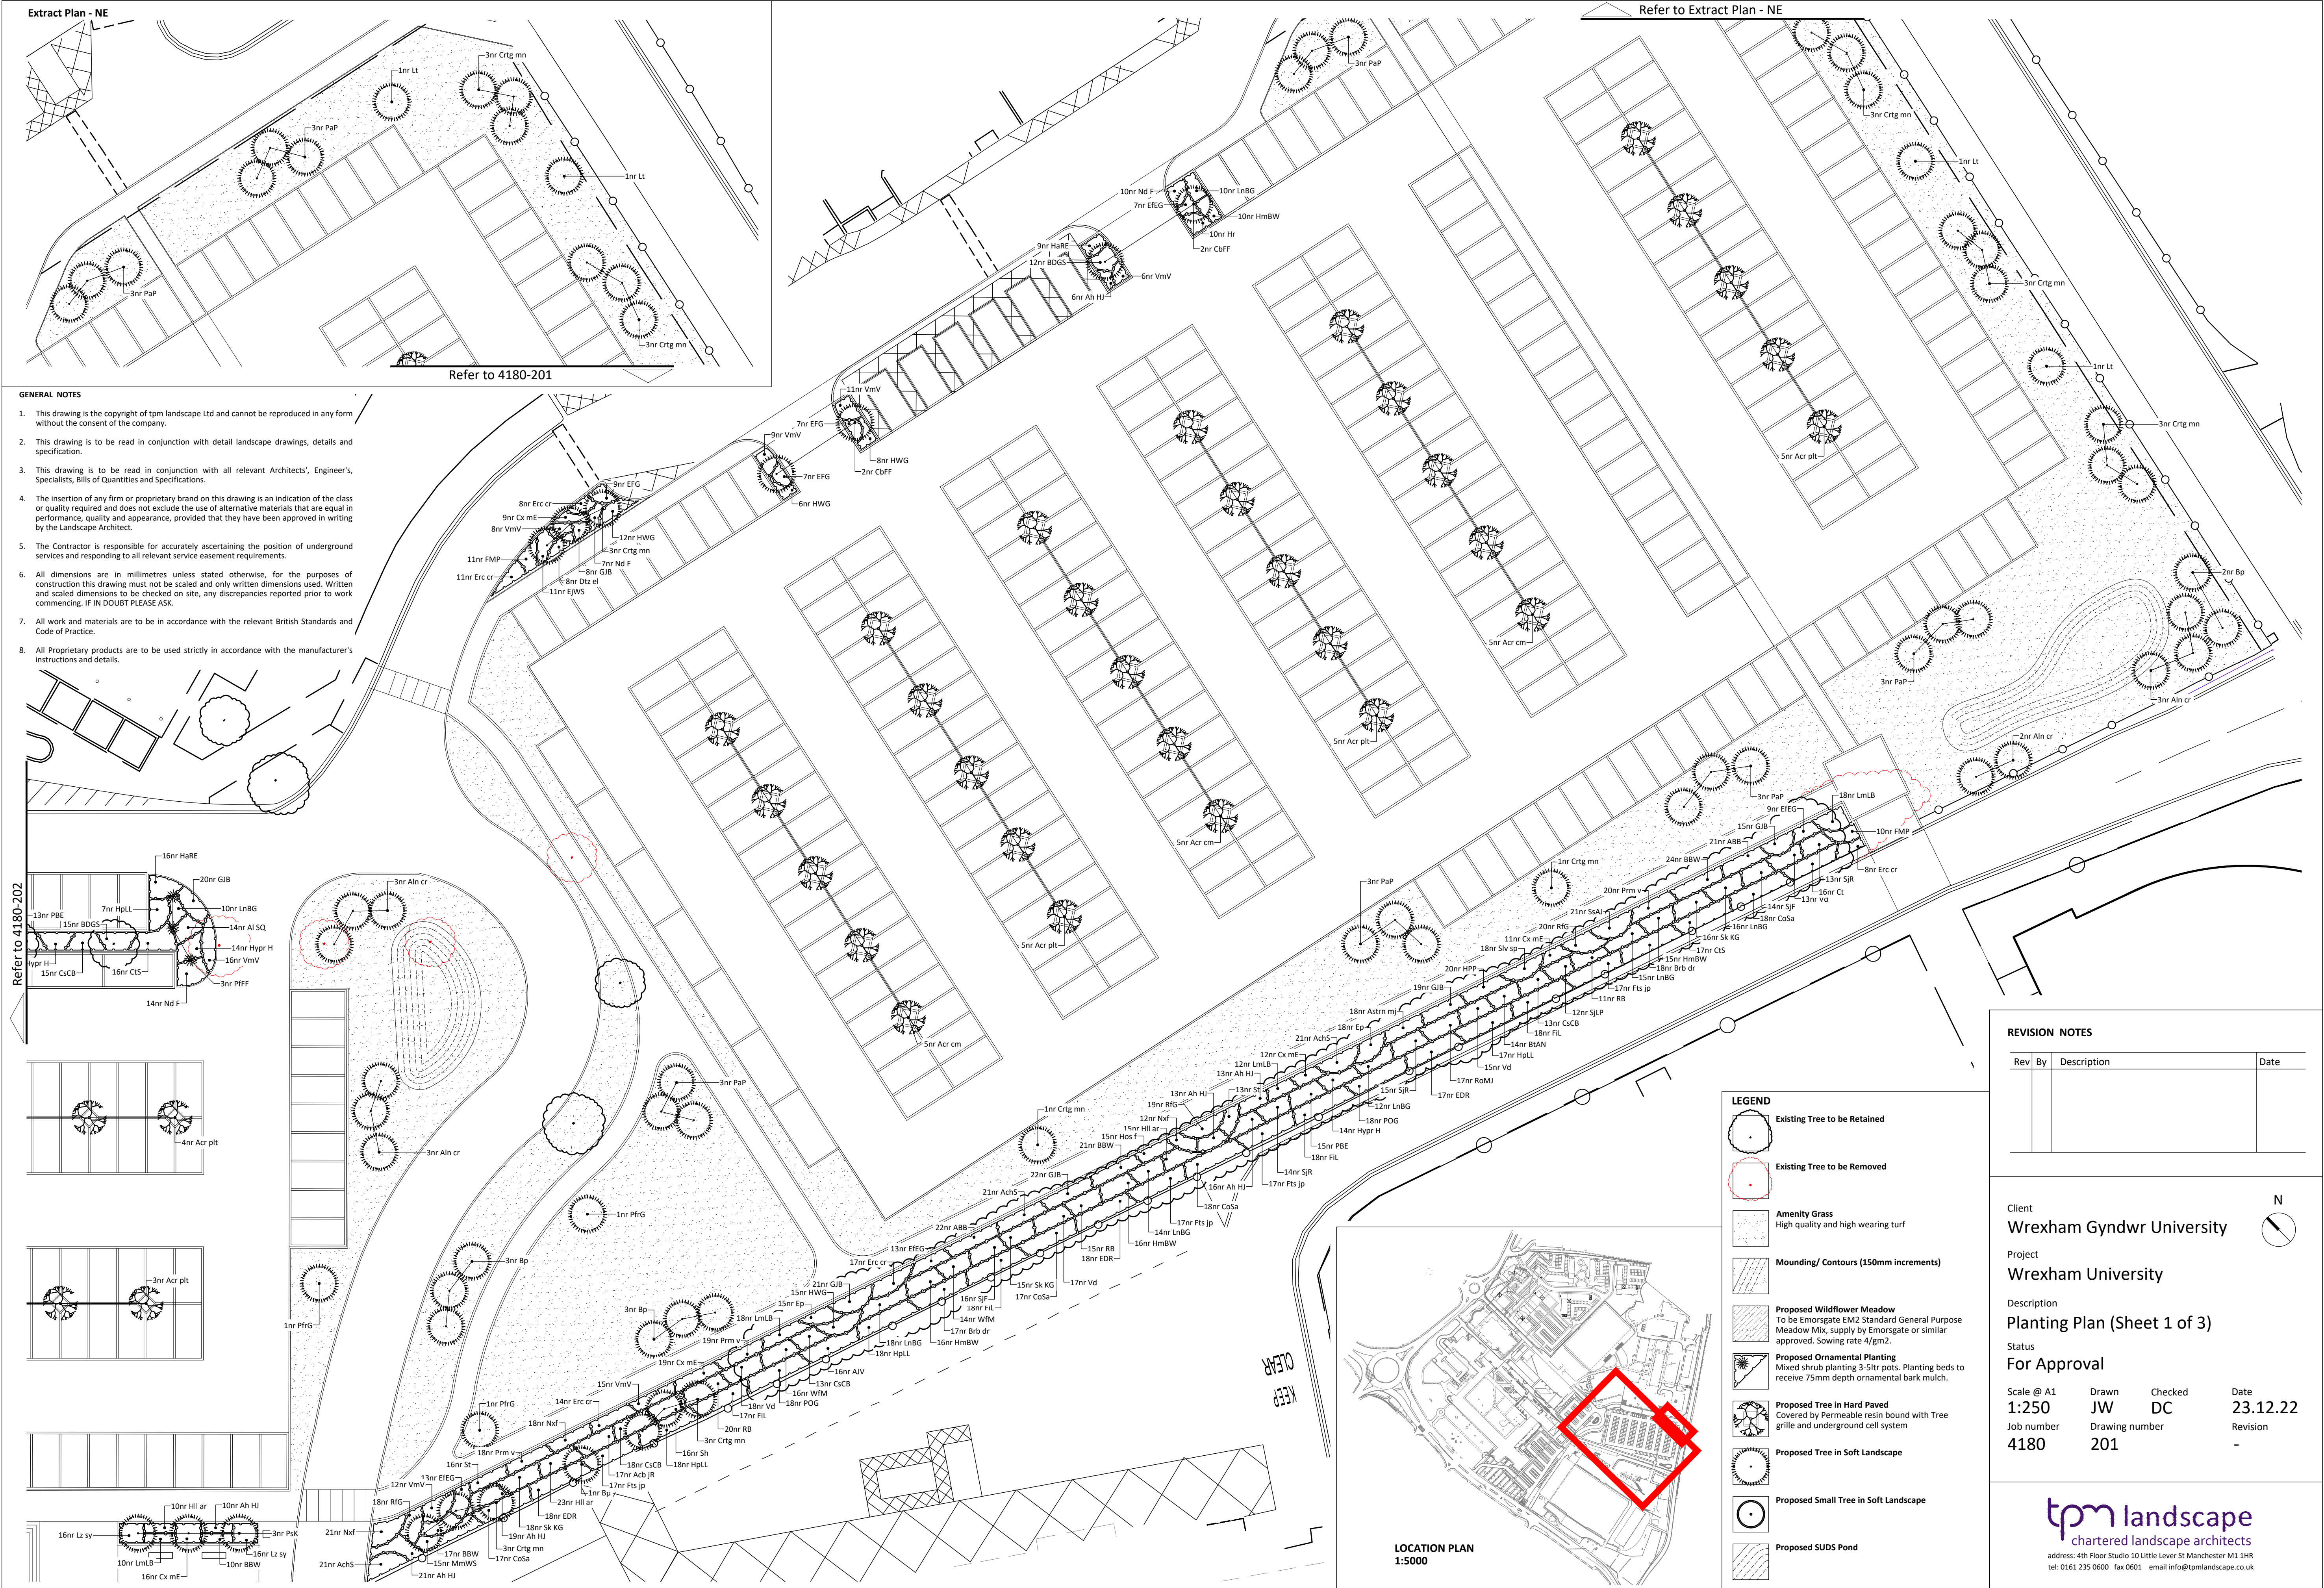

REVISION NOTES			
Rev	By	Description	Date

Client Wrexham Gyndwr University			
Project Wrexham University			
Description Planting Plan (Sheet 1 of 3)			
Status For Approval			
Scale @ A1 1:250	Drawn JW	Checked DC	Date 23.12.22
Job number 4180	Drawing number 201	Revision -	

tpm landscape
chartered landscape architects
address: 4th Floor Studio 10 Little Lever St Manchester M11 1HR
tel: 0161 235 0600 fax 0601 email info@tpmlandscape.co.uk