



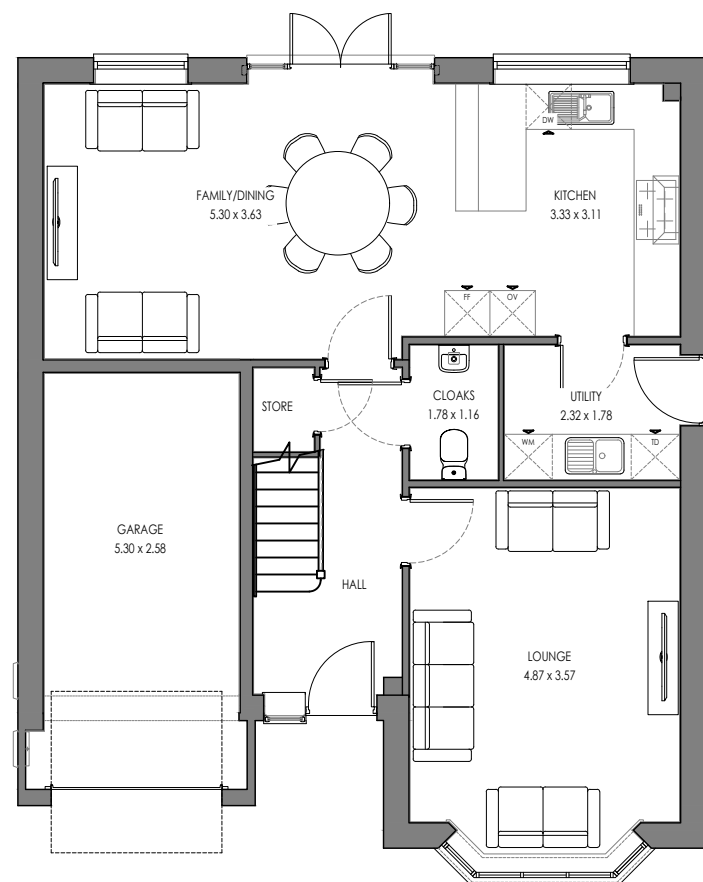

GROUND FLOOR

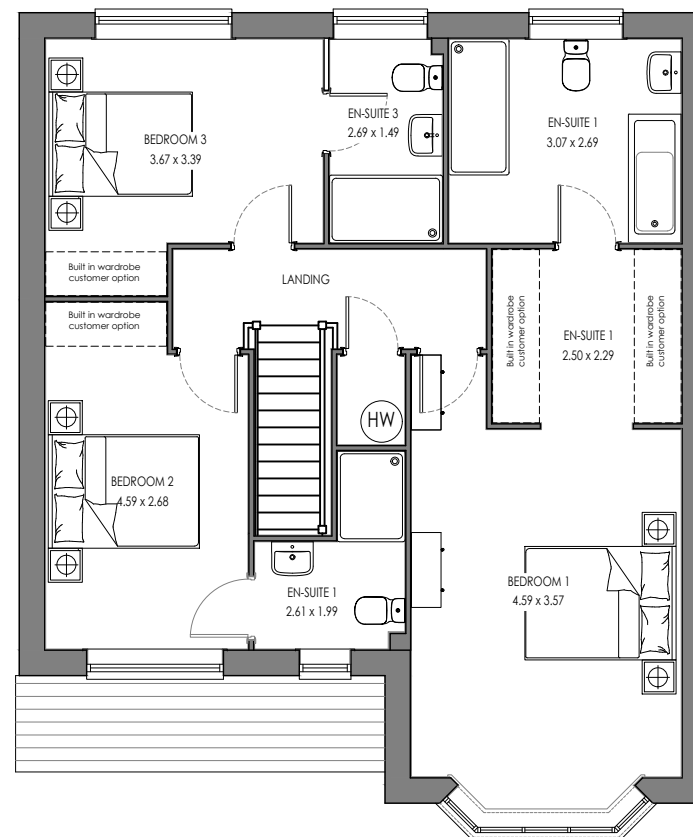

FIRST FLOOR

Rev:	Description:	Date:
A	Amends to living room and Bedroom 1	08.11.23

CASTLE GREEN TF CORE RANGE

DO NOT SCALE FROM THIS DRAWING
ALL DIMENSIONS MUST BE VERIFIED AT THE SITE BEFORE SETTING OUT,
COMMENCING WORK OR MAKING ANY SHOP DRAWINGS.



Castle Green Homes,
Unit 20,
St. Asaph Business Park,
Ffordd Richard Davies, St Asaph,
Denbighshire. LL17 0LJ.
Tel. 01745 536677
Fax. 01745 536688

Title:
WIN.TF.1 Floor Plans 1502ft² / 139.50m²

Scale: 1:100 @ A3	Date: 24.10.23
----------------------	-------------------

Ref: WIN.TF.1.PD-00	Rev: A
------------------------	-----------



FRONT ELEVATION



SIDE ELEVATION



REAR ELEVATION



SIDE ELEVATION

Rev: Description: Date:

CASTLE GREEN TF CORE RANGE

DO NOT SCALE FROM THIS DRAWING
ALL DIMENSIONS MUST BE VERIFIED AT THE SITE BEFORE SETTING OUT,
COMMENCING WORK OR MAKING ANY SHOP DRAWINGS.



Castle Green Homes,
Unit 20,
St. Asaph Business Park,
Ffordd Richard Davies, St Asaph,
Denbighshire. LL17 0LJ.
Tel. 01745 536677
Fax. 01745 536688

Title: WIN.TF.1 Elevations - Brick

Scale: 1:100 @ A3 Date: 24.10.23

Ref: WIN.TF.1.PD-1 Rev: -



FRONT ELEVATION



SIDE ELEVATION



REAR ELEVATION



SIDE ELEVATION

Rev: Description: Date:

CASTLE GREEN TF CORE RANGE

DO NOT SCALE FROM THIS DRAWING
ALL DIMENSIONS MUST BE VERIFIED AT THE SITE BEFORE SETTING OUT,
COMMENCING WORK OR MAKING ANY SHOP DRAWINGS.



Castle Green Homes,
Unit 20,
St. Asaph Business Park,
Ffordd Richard Davies, St Asaph,
Denbighshire. LL17 0LJ.
Tel. 01745 536677
Fax. 01745 536688


Title: WIN.TF.1 Elevations - Render

Scale: 1:100 @ A3


Date: 24.10.23

Ref: WIN.TF.1.PD-2


Rev: -

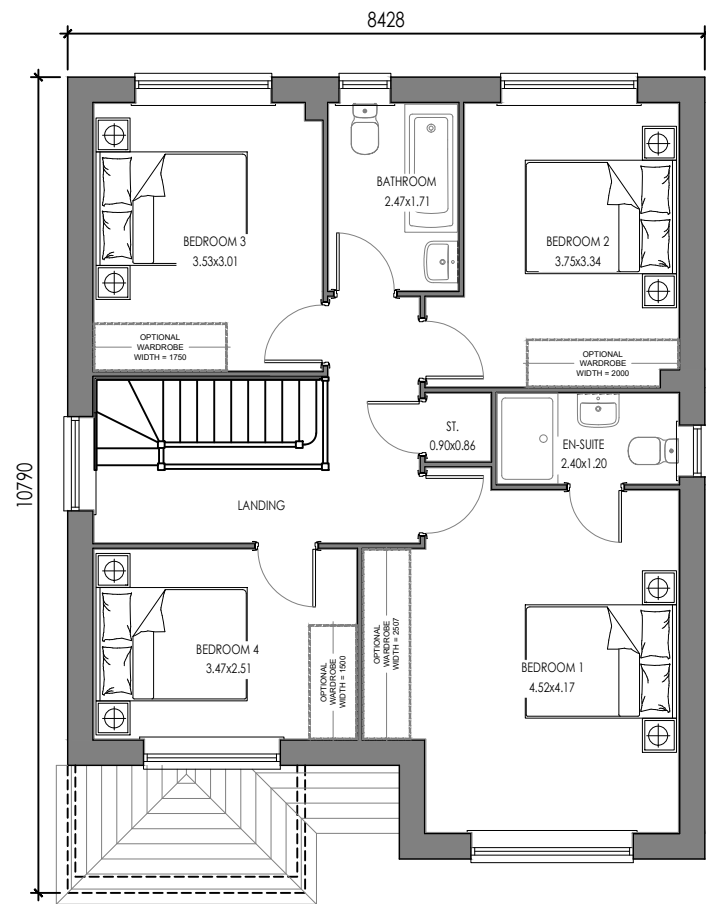

FIRST FLOOR

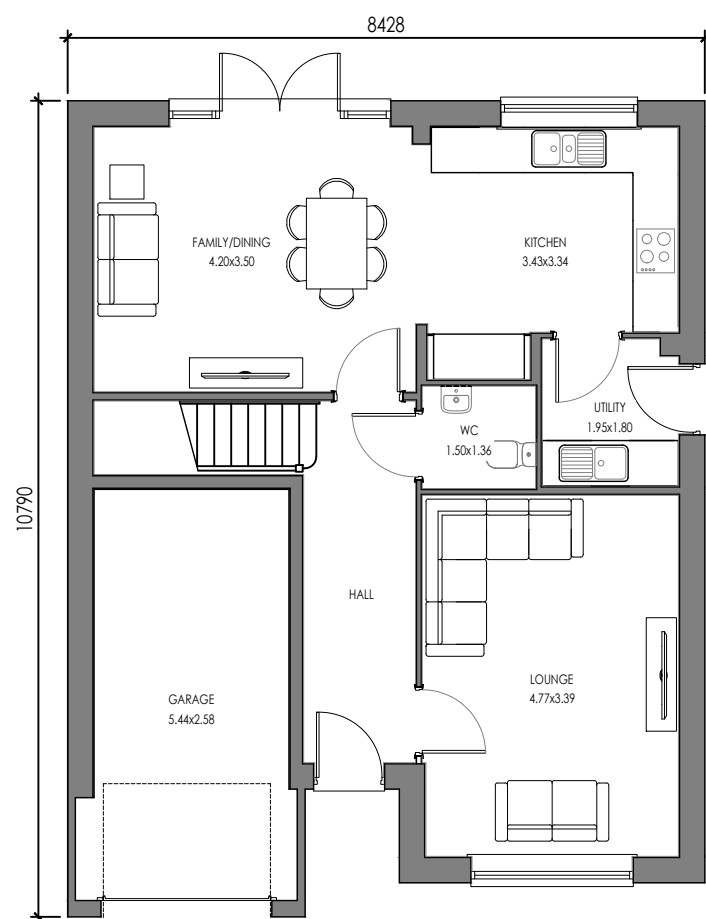

GROUND FLOOR

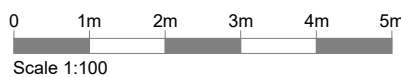

FRONT ELEVATION



SIDE ELEVATION



REAR ELEVATION




SIDE ELEVATION


Sales Name: _____		
WINDERMERE (B)		
Bedrooms: _____	Area sq.ft: _____	Area m ² : _____
4	1384	128.61
Drawing Scale 1:100 @ A3 - room dimensions taken into wardrobe recesses		

Castle Green


Castle Green Homes
Unit 20
St. Asaph Business Park
Ffordd Richard Davies
St Asaph
Denbighshire
LL17 0LJ
Tel. 01745 536677

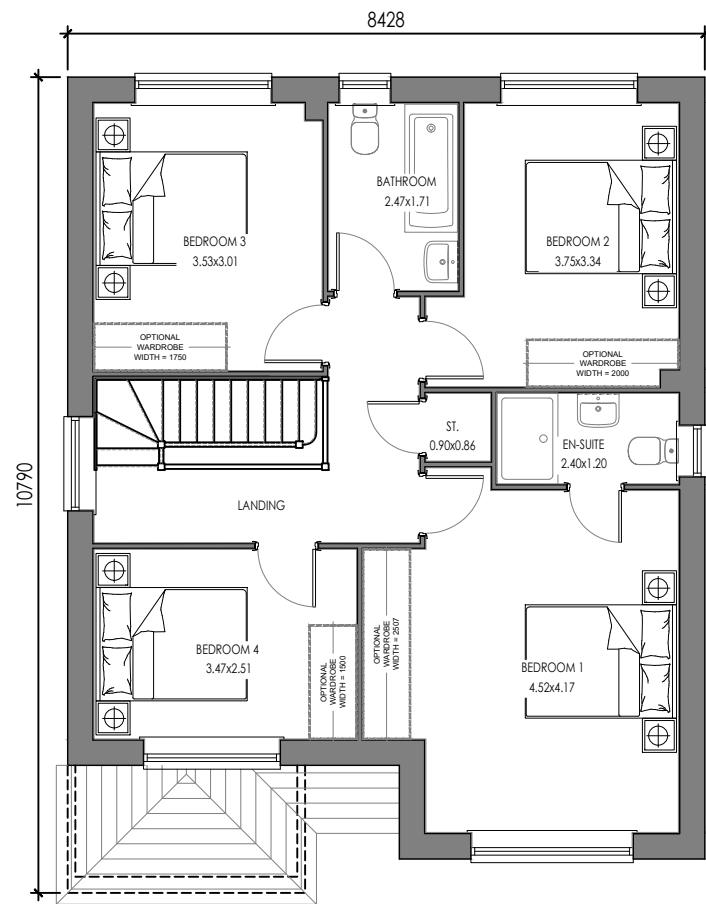


FIRST FLOOR

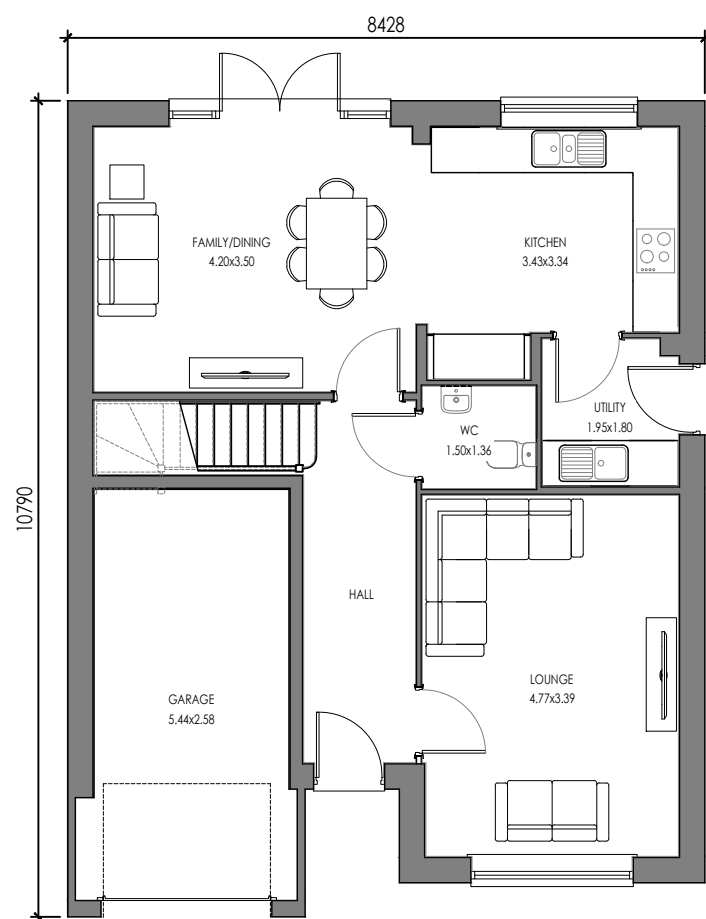

GROUND FLOOR

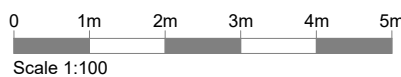

FRONT ELEVATION

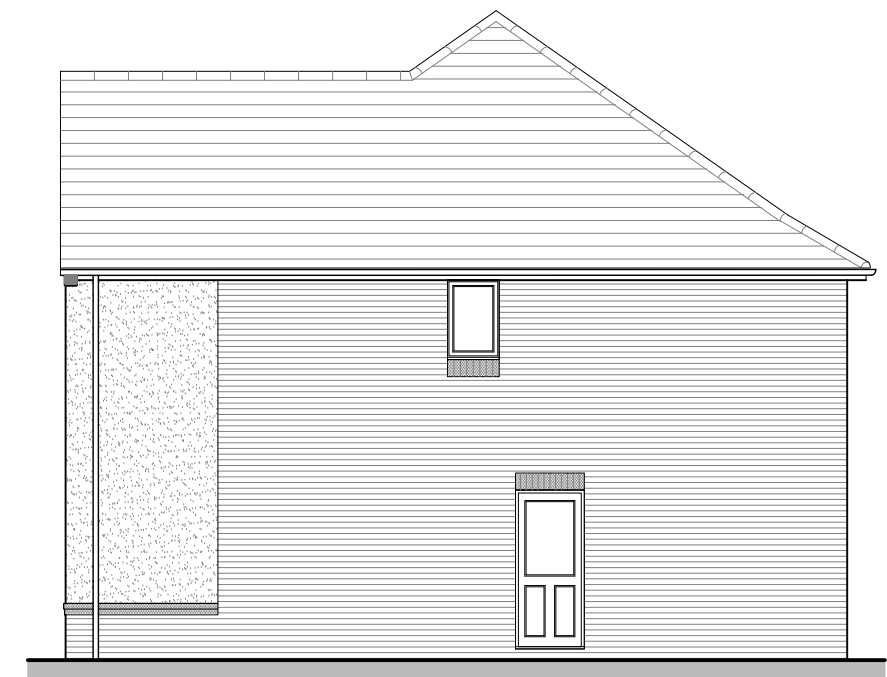

SIDE ELEVATION



REAR ELEVATION




SIDE ELEVATION


Sales Name: _____		
WINDERMERE (R)		
Bedrooms: _____	Area sq.ft: _____	Area m²: _____
4	1384	128.61
Drawing Scale 1:100 @ A3 - room dimensions taken into wardrobe recesses		

Castle Green

Castle Green Homes
Unit 20
St. Asaph Business Park
Ffordd Richard Davies
St Asaph
Denbighshire
LL17 0LJ
Tel. 01745 536677

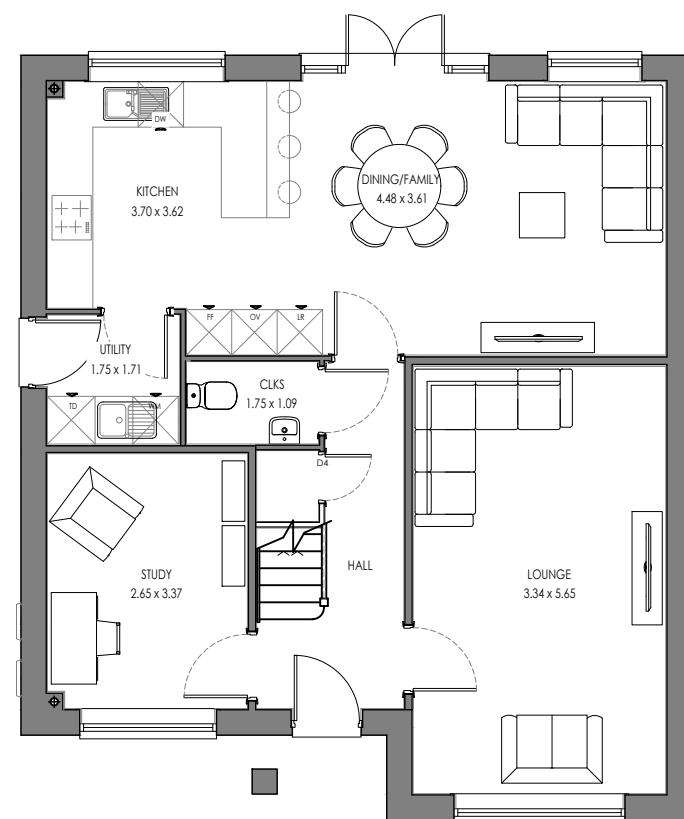

GROUND FLOOR

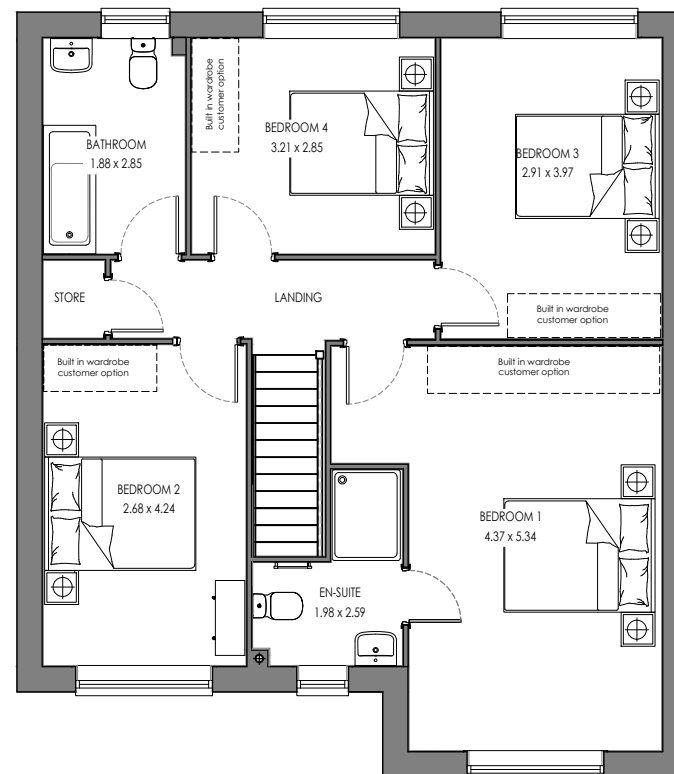

FIRST FLOOR

Rev: Description: Date:

CASTLE GREEN TF CORE RANGE

DO NOT SCALE FROM THIS DRAWING
ALL DIMENSIONS MUST BE VERIFIED AT THE SITE BEFORE SETTING OUT,
COMMENCING WORK OR MAKING ANY SHOP DRAWINGS.



Castle Green Homes,
Unit 20,
St. Asaph Business Park,
Ffordd Richard Davies, St Asaph,
Denbighshire. LL17 0LJ.
Tel. 01745 536677
Fax. 01745 536688

Site:

Title:
CHA.TF.1 Floor Plans 1552ft²/144.15m²

Scale:
1:50 @ A3


Date:
05.07.2022

Ref:
CHA.TF.1.PD-00

Rev:



FRONT ELEVATION

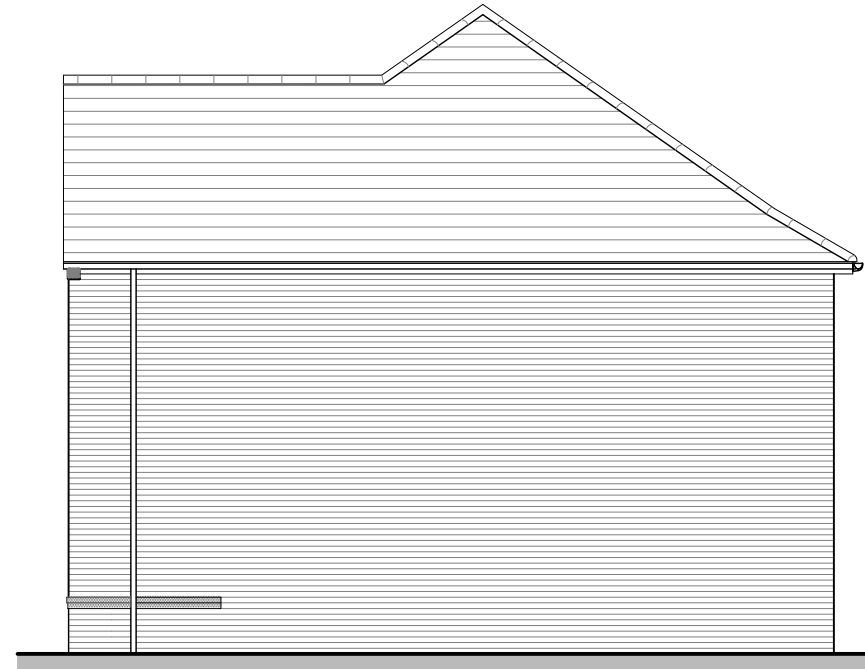

SIDE ELEVATION



REAR ELEVATION



SIDE ELEVATION

Rev: Description:

Date:

CASTLE GREEN TF CORE RANGE

DO NOT SCALE FROM THIS DRAWING
ALL DIMENSIONS MUST BE VERIFIED AT THE SITE BEFORE SETTING OUT,
COMMENCING WORK OR MAKING ANY SHOP DRAWINGS.



Castle Green Homes,
Unit 20,
St. Asaph Business Park,
Ffordd Richard Davies, St Asaph,
Denbighshire. LL17 0LJ.
Tel. 01745 536677
Fax. 01745 536688

Site:

Title:

CHA.TF.1 Elevations - Brick

Scale:

1:50 @ A3

Date:

05.07.2022


Ref:

CHA.TF.1.PD-01

Rev:



FRONT ELEVATION

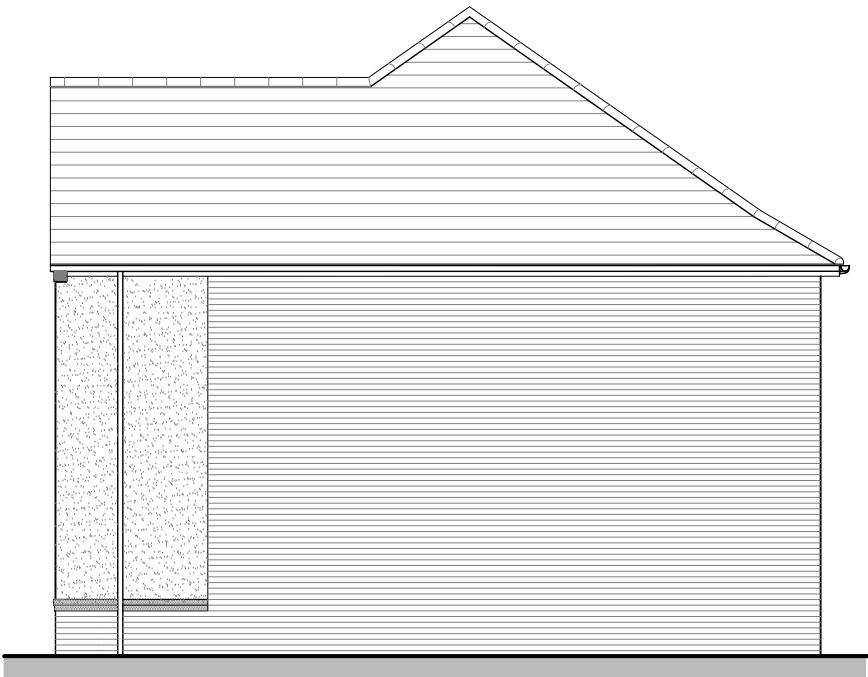

SIDE ELEVATION



REAR ELEVATION



SIDE ELEVATION

Rev: Description: Date:

CASTLE GREEN TF CORE RANGE

DO NOT SCALE FROM THIS DRAWING
ALL DIMENSIONS MUST BE VERIFIED AT THE SITE BEFORE SETTING OUT,
COMMENCING WORK OR MAKING ANY SHOP DRAWINGS.



Castle Green Homes,
Unit 20,
St. Asaph Business Park,
Ffordd Richard Davies, St Asaph,
Denbighshire. LL17 0LJ.
Tel. 01745 536677
Fax. 01745 536688

Site:



Title:
CHA.TF.1 Elevations - Render

Scale:
1:50 @ A3

Date:
05.07.2022

Ref:
CHA.TF.1.PD-02

Rev:

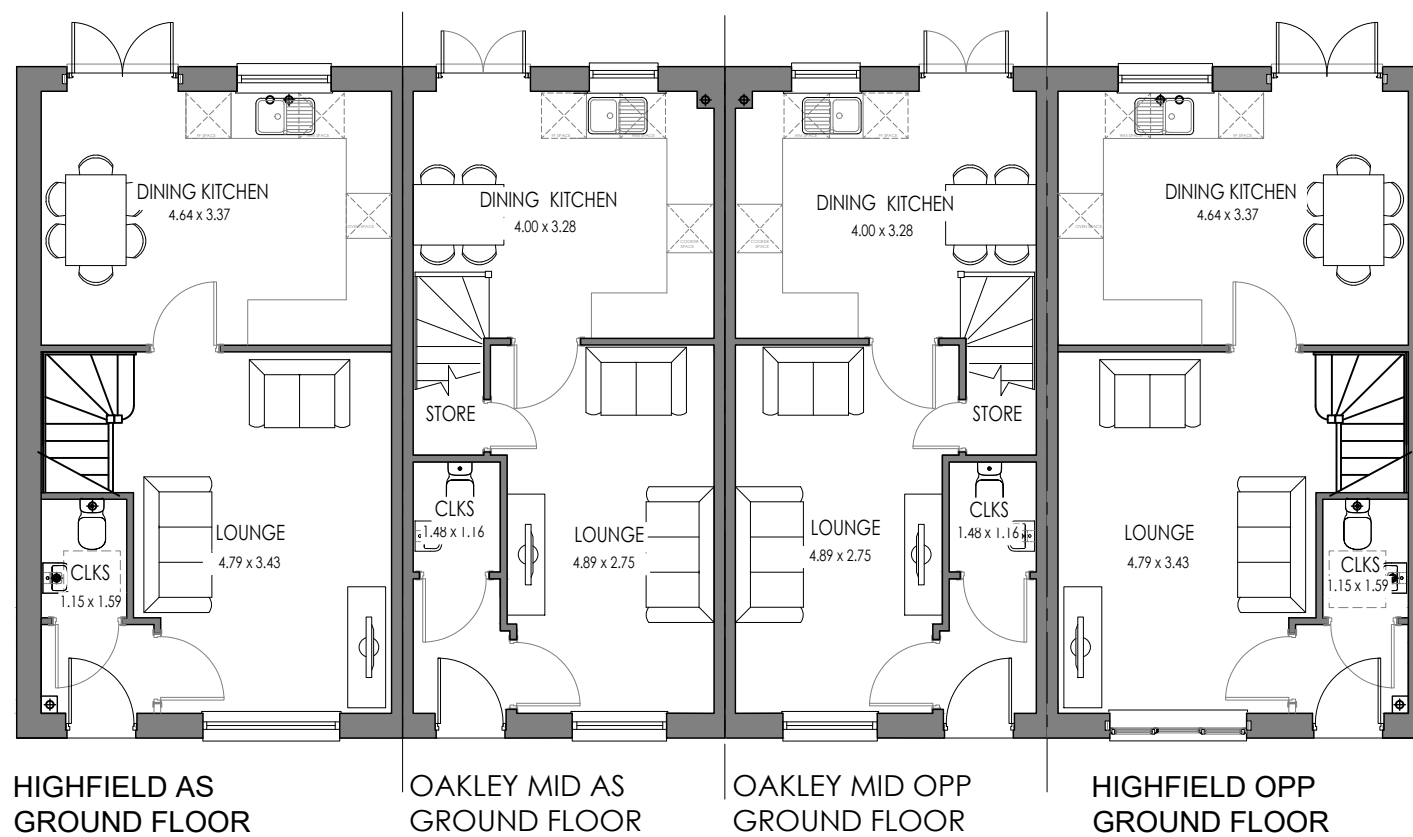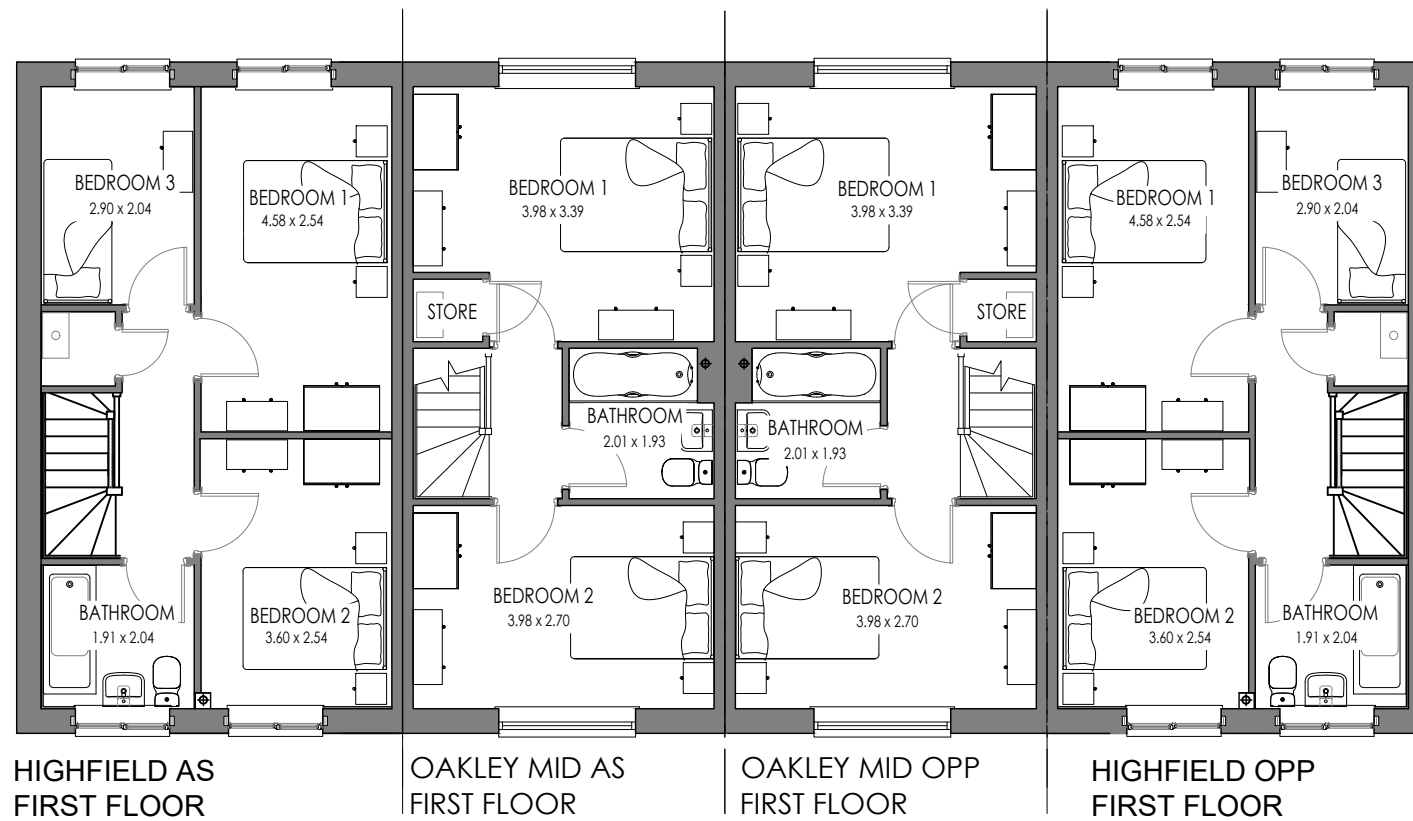

Rev:	Description:	Date:
A:	Mid Units handing switched	08.02.24
 Castle Green Homes, Unit 20, St. Asaph Business Park, Ffordd Richard Davies, St Asaph, Denbighshire. LL17 0LJ. Tel. 01745 536677		
Site:	Rossett Road, Rossett	
Title:	Oakley & Highfield 4 Block Floor Plans	
Scale:	1:100 @ A3	Date: 18.01.21
Ref:	RRDR - OAKHIGH4. PL01	Rev: A



HIGHFIELD AS
FRONT ELEVATION

OAKLEY MID OPP
FRONT ELEVATION

OAKLEY MID OPP
FRONT ELEVATION

HIGHFIELD AS
FRONT ELEVATION



HIGHFIELD OPP
SIDE ELEVATION



HIGHFIELD AS
REAR ELEVATION

OAKLEY MID OPP
REAR ELEVATION

OAKLEY MID OPP
REAR ELEVATION

HIGHFIELD AS
REAR ELEVATION





HIGHFIELD AS
SIDE ELEVATION

Rev:	Description:	Date:
A:	Roof Hipped; Mid Units handing switched	08.02.24



Castle Green Homes,
Unit 20,
St. Asaph Business Park,
Ffordd Richard Davies, St Asaph,
Denbighshire. LL17 0LJ.
Tel. 01745 536677

Site:	Rossett Road, Rossett	
Title:	Oakley & Highfield 4 Block Elevations (Brick)	
Scale:	1:100 @ A3	Date: 18.01.21
Ref:	RRDR - OAKHIGH4. PL02	Rev: A

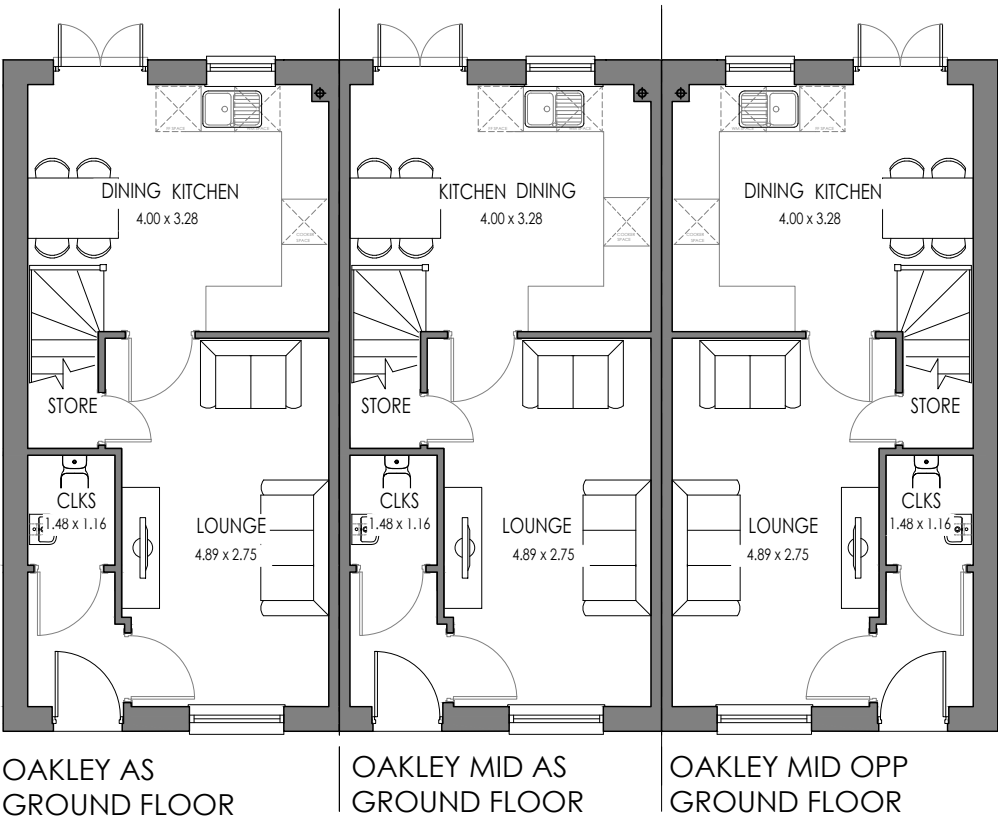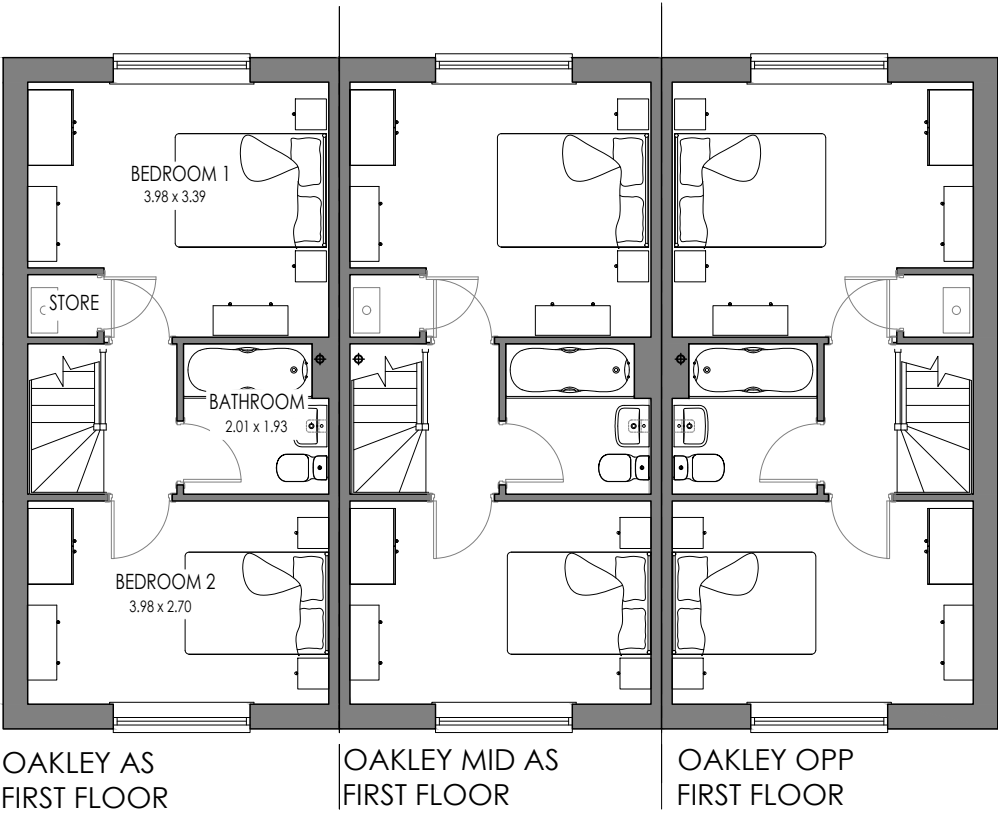


Rev:	Description:	Date:
A:	Mid Unit changed to AS handing	06.02.24
 Castle Green Homes, Unit 20, St. Asaph Business Park, Ffordd Richard Davies, St Asaph, Denbighshire. LL17 0LJ. Tel. 01745 536677		
Site:	Rossett Road, Rossett	
Title:	Oakley 3 Terrace Floor Plans	
Scale:	1:100 @ A3	Date: 18.01.21
Ref:	RRDR - OAK3T. PL01	Rev: A



OAKLEY AS
FRONT ELEVATION

OAKLEY MID AS
FRONT ELEVATION

OAKLEY OPP
FRONT ELEVATION

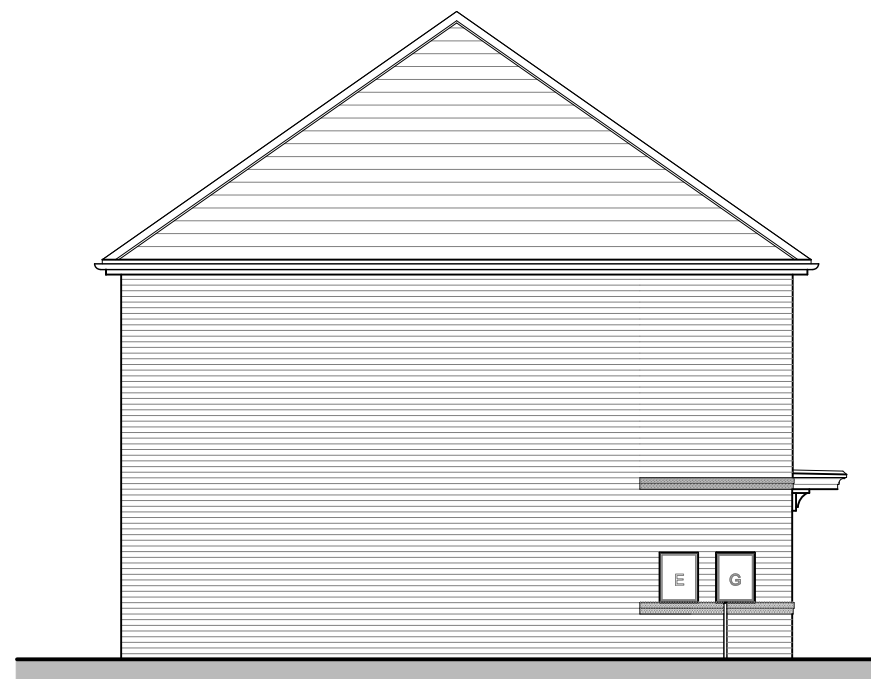


OAKLEY AS
SIDE ELEVATION



OAKLEY OPP
REAR ELEVATION

OAKLEY MID AS
REAR ELEVATION

OAKLEY AS
REAR ELEVATION

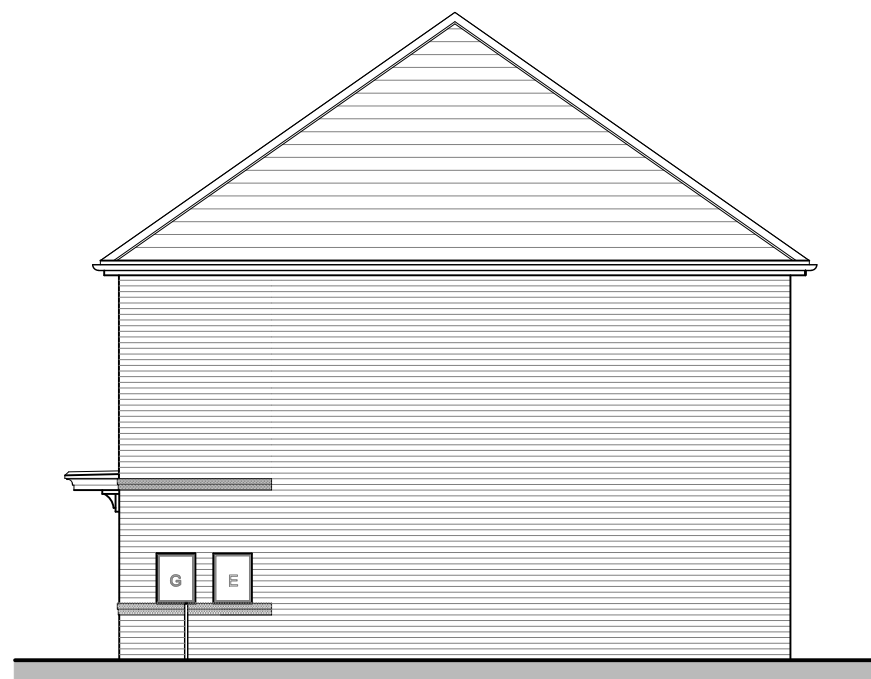

OAKLEY OPP
SIDE ELEVATION

Rev:	Description:	Date:
A:	Roof Hipped; Mid Unit changed to AS handing	06.02.24



Castle Green Homes,
Unit 20,
St. Asaph Business Park,
Ffordd Richard Davies, St Asaph,
Denbighshire. LL17 0LJ.
Tel. 01745 536677


Site:	Rossett Road, Rossett
Title:	Oakley 3 Terrace Elevations Brick
Scale:	1:100 @ A3
Date:	18.01.21
Ref:	RRDR - OAK3T. PL02
Rev:	A



OAKLEY AS
FRONT ELEVATION

OAKLEY MID AS
FRONT ELEVATION

OAKLEY OPP
FRONT ELEVATION

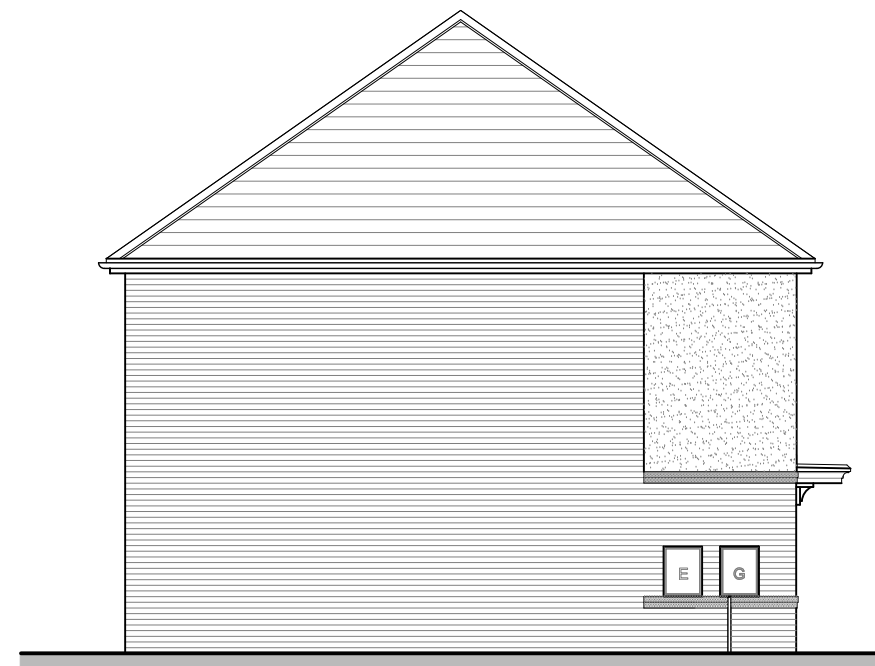


OAKLEY AS
SIDE ELEVATION



OAKLEY OPP
REAR ELEVATION

OAKLEY MID AS
REAR ELEVATION

OAKLEY AS
REAR ELEVATION

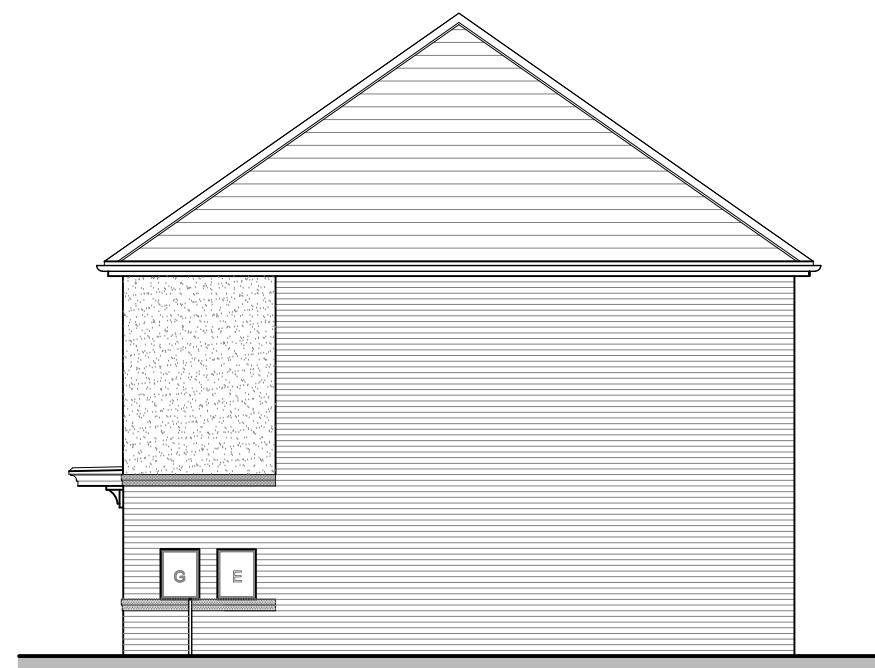



OAKLEY OPP
SIDE ELEVATION

Rev:	Description:	Date:
A:	Roof Hipped; Mid Unit changed to AS handing	06.02.24



Castle Green Homes,
Unit 20,
St. Asaph Business Park,
Ffordd Richard Davies, St Asaph,
Denbighshire. LL17 0LJ.
Tel. 01745 536677

Site:	Rossett Road, Rossett		
Title:	Oakley 3 Terrace Elevations Render		
Scale:	1:100 @ A3	Date:	18.01.21
Ref:	RRDR - OAK3T. PL03	Rev:	A

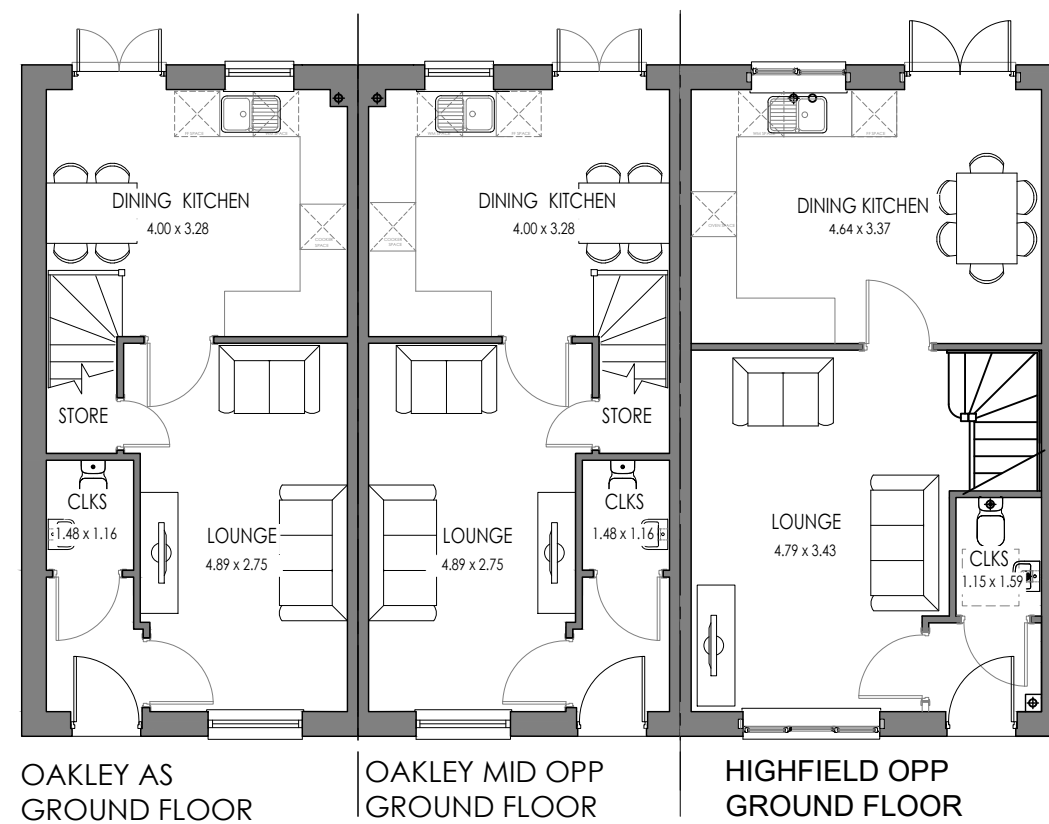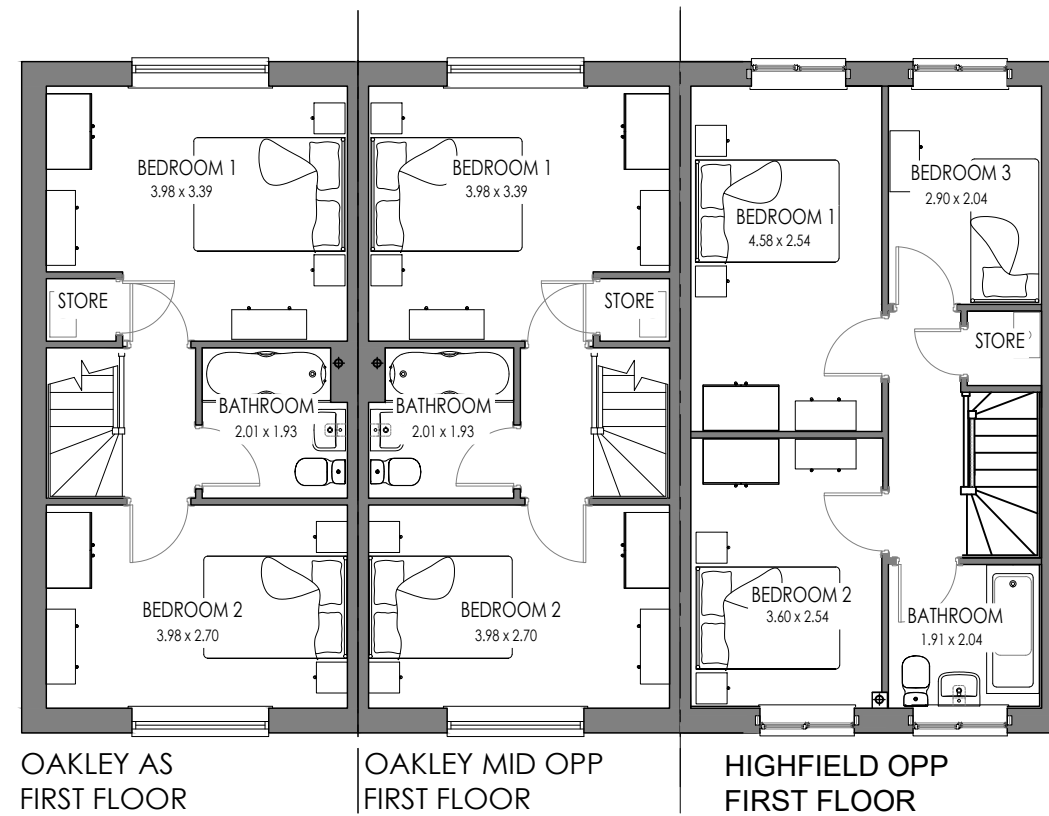

Rev:	Description:	Date:
 Castle Green Homes, Unit 20, St. Asaph Business Park, Ffordd Richard Davies, St Asaph, Denbighshire. LL17 0LJ. Tel. 01745 536677		
Site: Rossett Road, Rossett		
Title: Oakley & Highfield 3 Block Floor Plans		
Scale: 1:100 @ A3	Date: 18.01.21	
Ref: RRD - OAKHIGH3. PL01	Rev: -	



OAKLEY AS
FRONT ELEVATION

OAKLEY MID OPP
FRONT ELEVATION

HIGHFIELD OPP
FRONT ELEVATION



OAKLEY AS
SIDE ELEVATION



HIGHFIELD OPP
REAR ELEVATION

OAKLEY MID OPP
REAR ELEVATION

OAKLEY AS
REAR ELEVATION



OAKLEY OPP
SIDE ELEVATION

Rev:	Description:	Date:
A:	Roof Hipped	08.02.24



Castle Green Homes,
Unit 20,
St. Asaph Business Park,
Ffordd Richard Davies, St Asaph,
Denbighshire. LL17 0LJ.
Tel. 01745 536677


Site:	Rossett Road, Rossett	
Title:	Oakley & Highfield 3 Block Elevations (Brick)	
Scale:	1:100 @ A3	Date: 18.01.21
Ref:	RRDR - OAKHIGH3. PL02	Rev: A



OAKLEY AS
FRONT ELEVATION

OAKLEY MID OPP
FRONT ELEVATION

HIGHFIELD OPP
FRONT ELEVATION

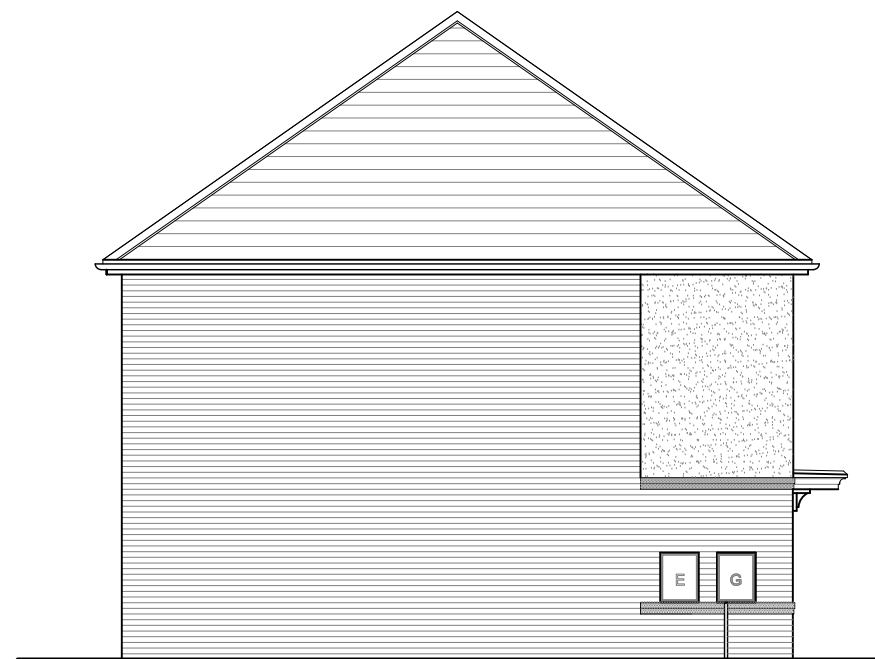

OAKLEY AS
SIDE ELEVATION



HIGHFIELD OPP
REAR ELEVATION

OAKLEY MID OPP
REAR ELEVATION

OAKLEY AS
REAR ELEVATION





OAKLEY OPP
SIDE ELEVATION

Rev:	Description:	Date:
A:	Roof Hipped	08.02.24



Castle Green Homes,
Unit 20,
St. Asaph Business Park,
Ffordd Richard Davies, St Asaph,
Denbighshire. LL17 0LJ.
Tel. 01745 536677

Site:	Rossett Road, Rossett	
Title:	Oakley & Highfield 3 Block Elevations (Render)	
Scale:	1:100 @ A3	Date: 18.01.21
Ref:	RRDR - OAKHIGH3. PL03	Rev: A

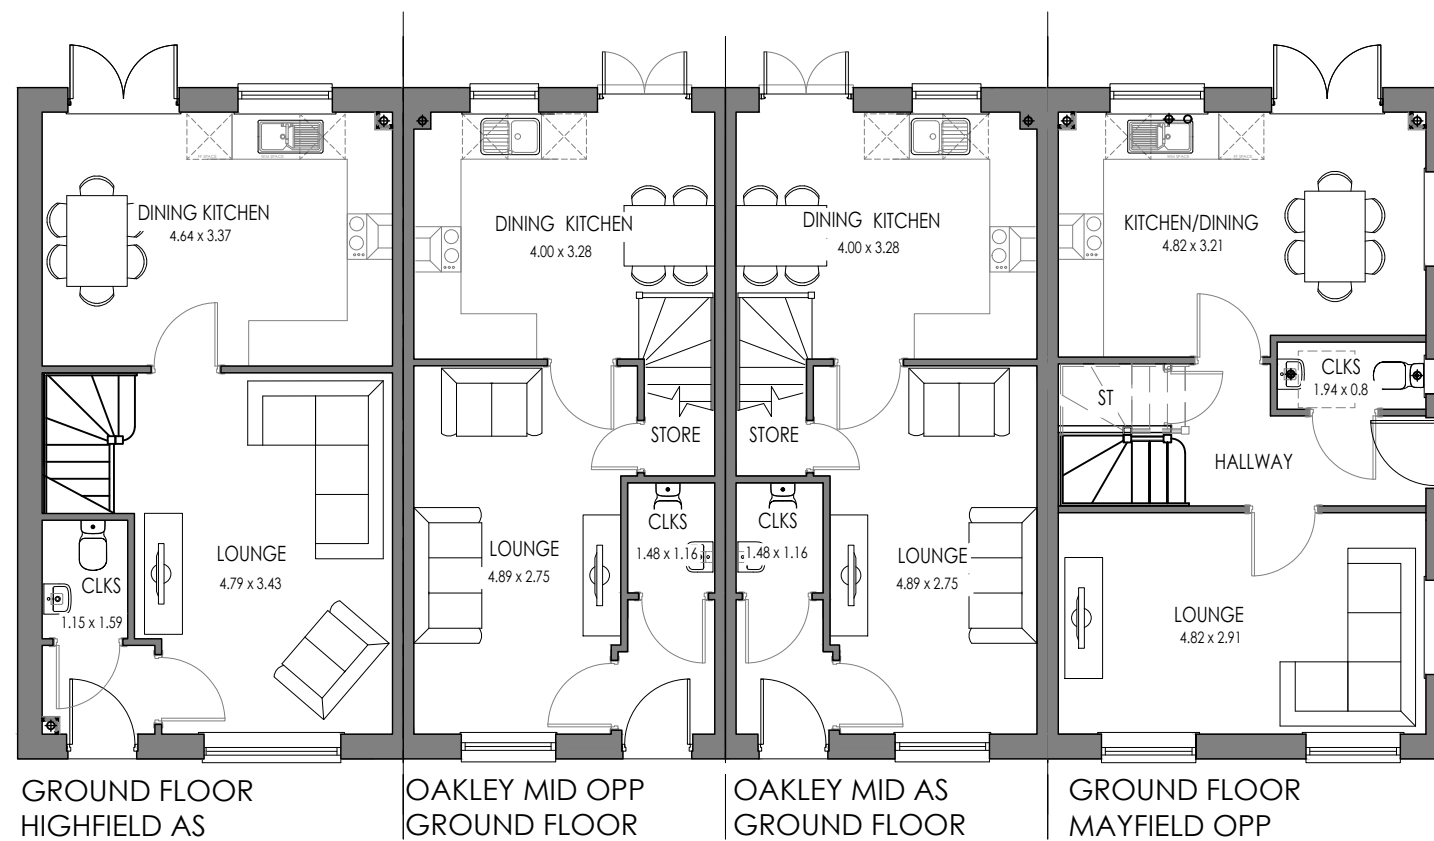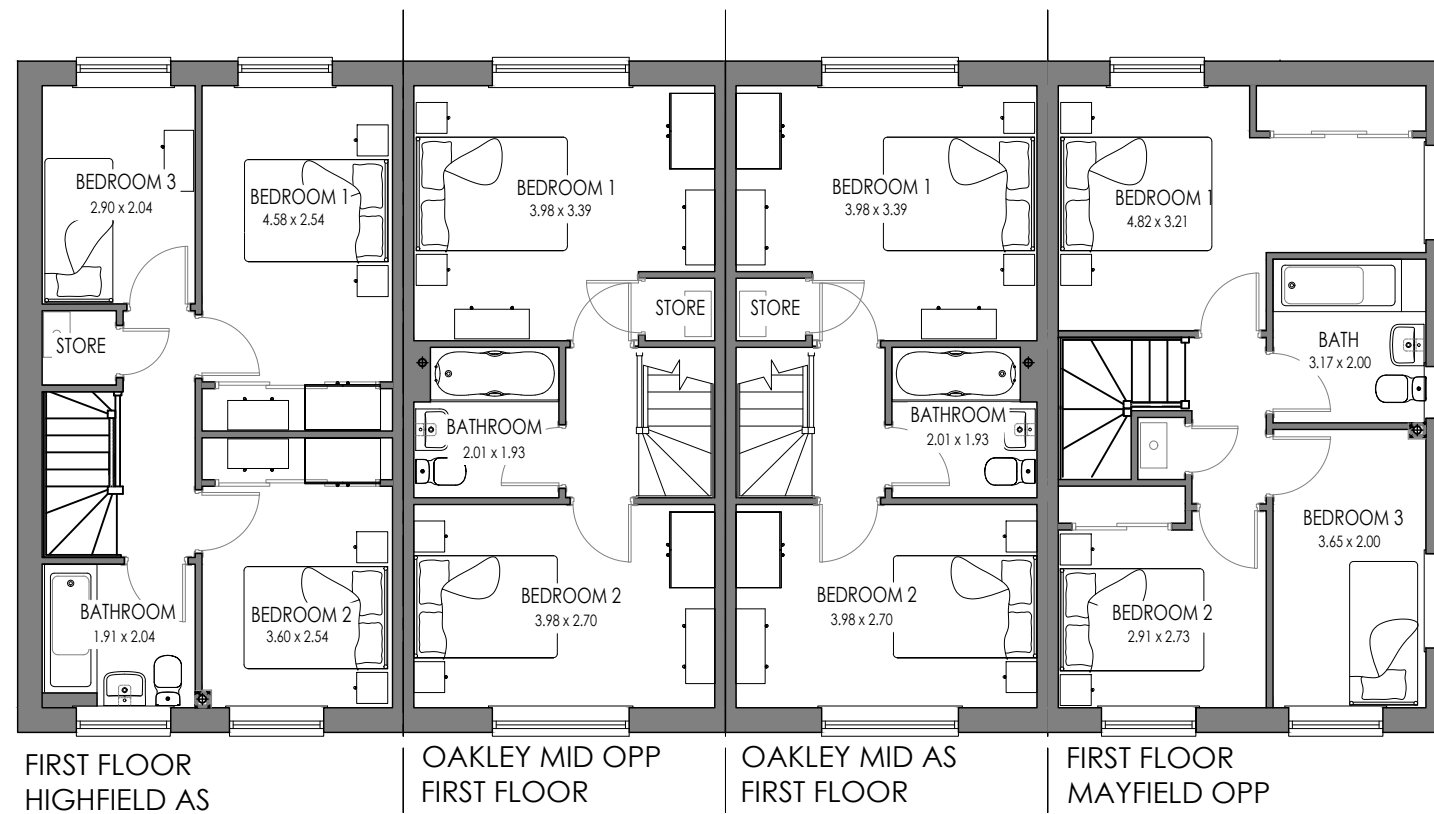

Rev:	Description:	Date:
 Castle Green Homes, Unit 20, St. Asaph Business Park, Ffordd Richard Davies, St Asaph, Denbighshire. LL17 0LJ. Tel. 01745 536677		
Site:		
Rossett Road, Rossett		
Title:		
Highfield, Oakley, Mayfield Plans		
Scale:		Date:
1:100 @ A3		18.01.21
Ref:		Rev:
RRDR - HIOAKMAY. PL01		-



FRONT ELEVATION
HIGHFIELD AS

OAKLEY MID OPP
FRONT ELEVATION

OAKLEY MID AS
FRONT ELEVATION

FRONT ELEVATION
MAYFIELD OPP



SIDE ELEVATION
HIGHFIELD AS



REAR ELEVATION
MAYFIELD OPP

OAKLEY MID AS
REAR ELEVATION

OAKLEY MID OPP
REAR ELEVATION

REAR ELEVATION
HIGHFIELD AS




SIDE ELEVATION
MAYFIELD OPP

Rev:	Description:	Date:
A:	Highfield Roof Hipped	08.02.24




Castle Green Homes,
Unit 20,
St. Asaph Business Park,
Ffordd Richard Davies, St Asaph,
Denbighshire. LL17 0LJ.
Tel. 01745 536677

Site:	Rossett Road, Rossett	
Title:	Highfield, Oakley, Mayfield Elevations	
Scale:	1:100 @ A3	Date: 18.01.21
Ref:	RRDR - HIOAKMAY. PL02	Rev: A

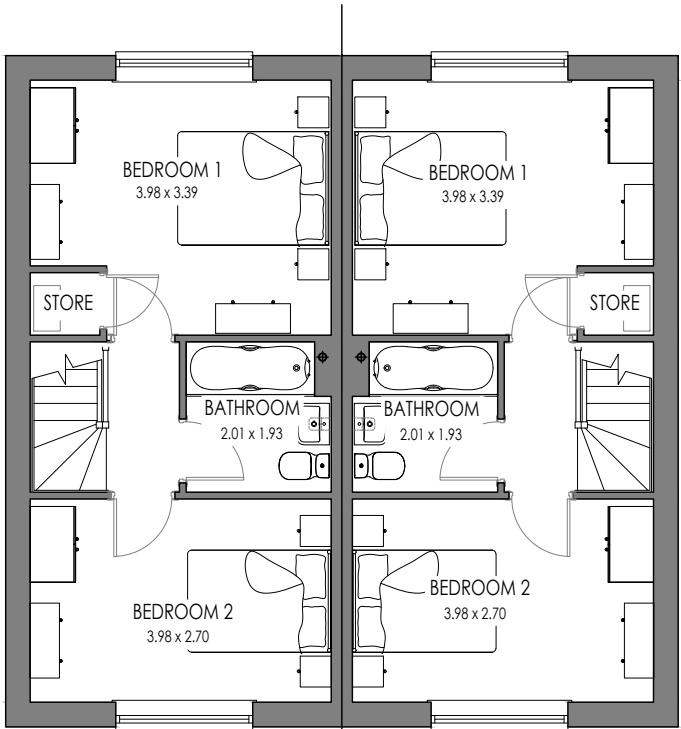

OAKLEY AS
FIRST FLOOR

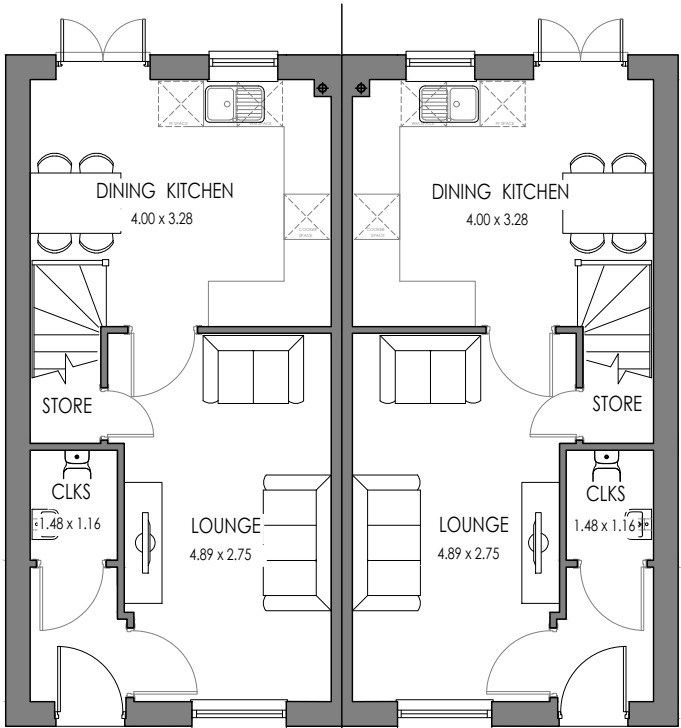


OAKLEY AS
GROUND FLOOR

Rev:	Description:	Date:
 Castle Green Homes, Unit 20, St. Asaph Business Park, Ffordd Richard Davies, St Asaph, Denbighshire. LL17 0LJ. Tel. 01745 536677		
Site:	Rossett Road, Rossett	
Title:	Oakley Semi Floor Plans	
Scale:	1:100 @ A3	Date: 18.01.21
Ref:	RRDR - OAKSEMI. PL01	Rev: -



OAKLEY AS
FRONT ELEVATION

OAKLEY OPP
FRONT ELEVATION

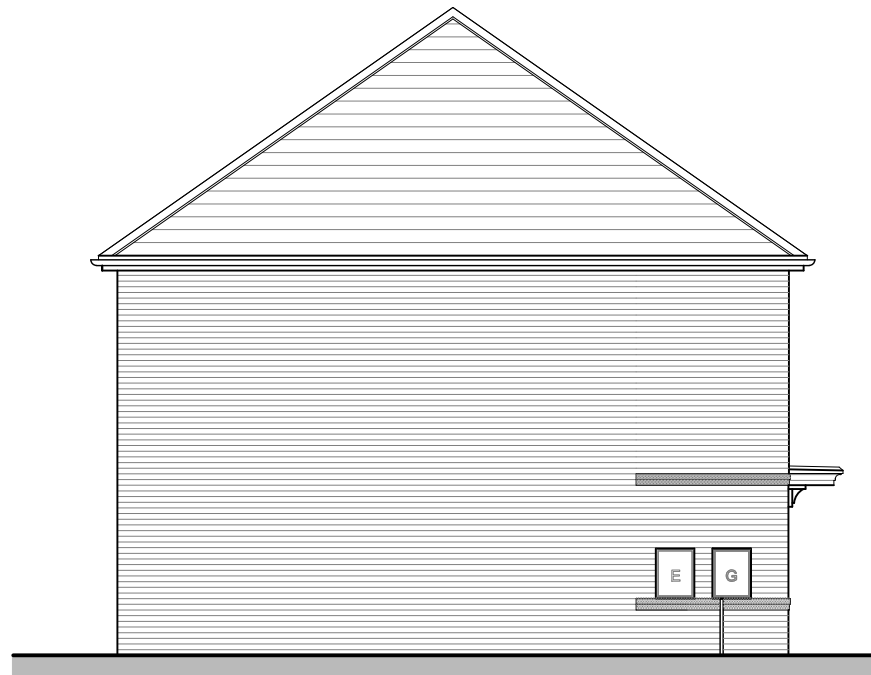


OAKLEY AS
SIDE ELEVATION



OAKLEY OPP
REAR ELEVATION

OAKLEY AS
REAR ELEVATION

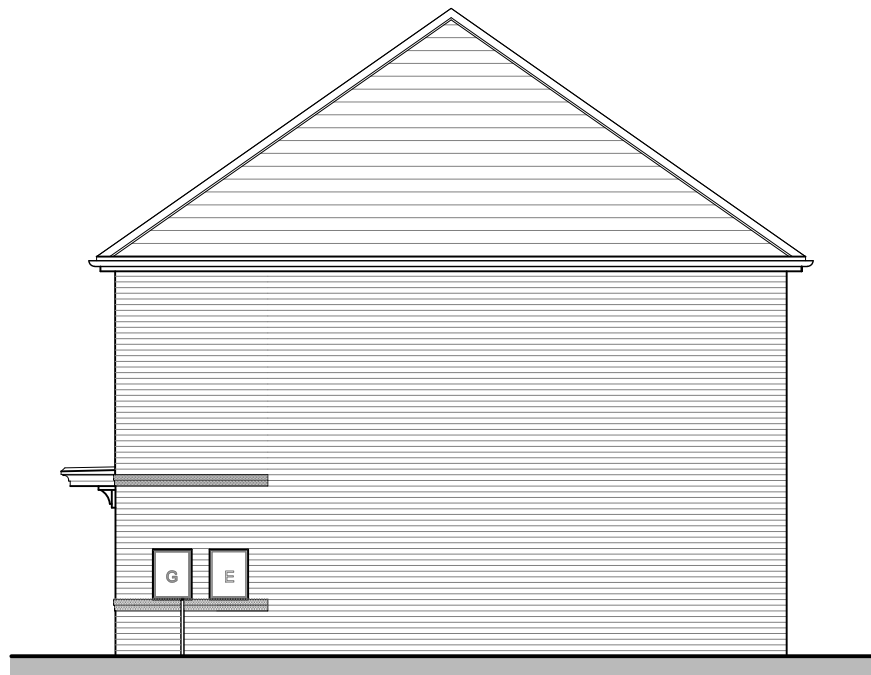

OAKLEY OPP
SIDE ELEVATION

Rev:	Description:	Date:
A:	Roof Hipped	06.02.24




Castle Green Homes,
Unit 20,
St. Asaph Business Park,
Ffordd Richard Davies, St Asaph,
Denbighshire. LL17 0LJ.
Tel. 01745 536677

Site:	Rossett Road, Rossett
Title:	Oakley Semi Elevations Brick
Scale:	1:100 @ A3
Date:	18.01.21
Ref:	RRDR - OAKSEMI. PL02
Rev:	A



OAKLEY AS
FRONT ELEVATION

OAKLEY OPP
FRONT ELEVATION

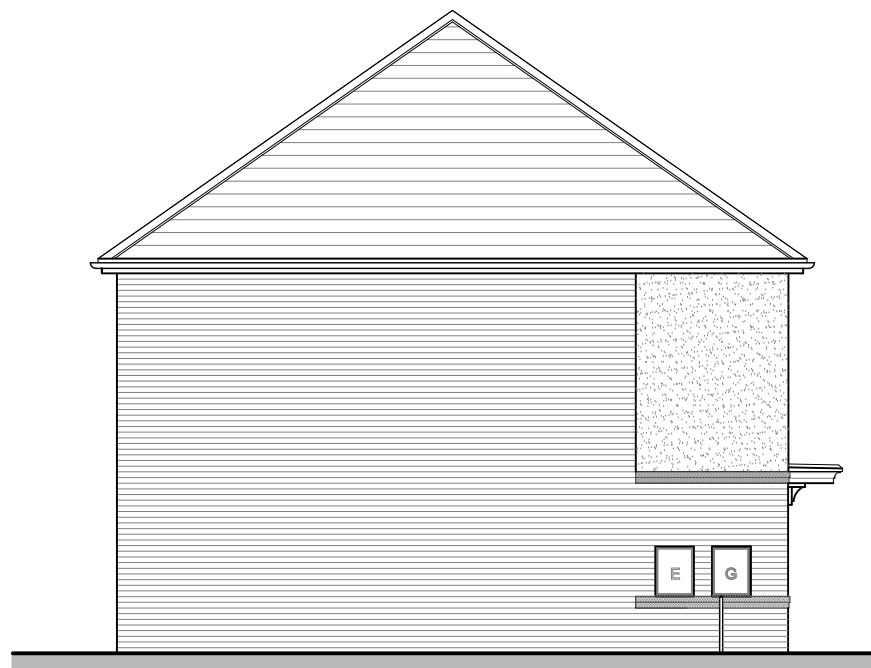

OAKLEY AS
SIDE ELEVATION



OAKLEY OPP
REAR ELEVATION

OAKLEY AS
REAR ELEVATION




OAKLEY OPP
SIDE ELEVATION

Rev:	Description:	Date:
A:	Roof Hipped	06.02.24




Castle Green Homes,
Unit 20,
St. Asaph Business Park,
Ffordd Richard Davies, St Asaph,
Denbighshire. LL17 0LJ.
Tel. 01745 536677

Site:	Rossett Road, Rossett		
Title:	Oakley Semi Elevations Render		
Scale:	1:100 @ A3	Date:	18.01.21
Ref:	RRDR - OAKSEMI. PL03	Rev:	A

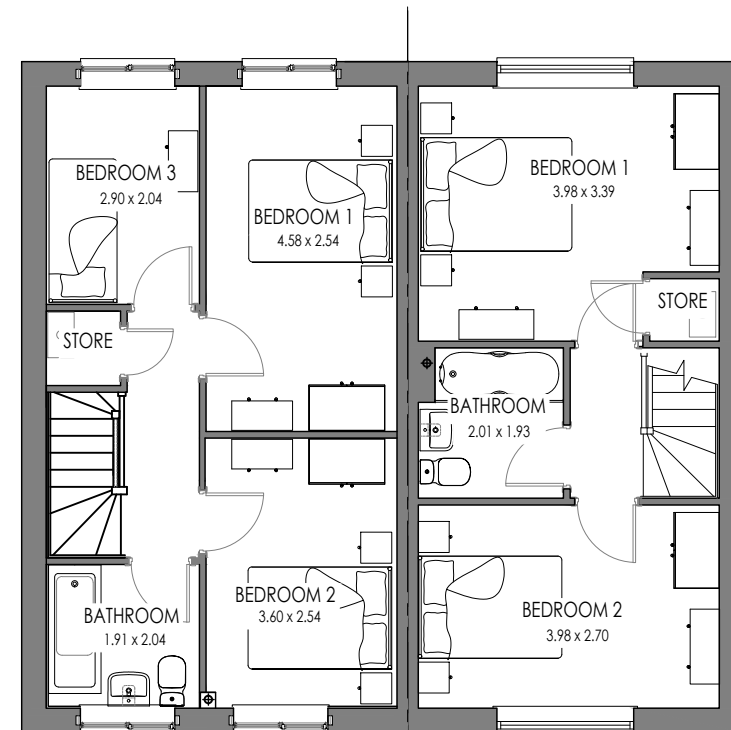

HIGHFIELD AS
FIRST FLOOR

OAKLEY OPP
FIRST FLOOR

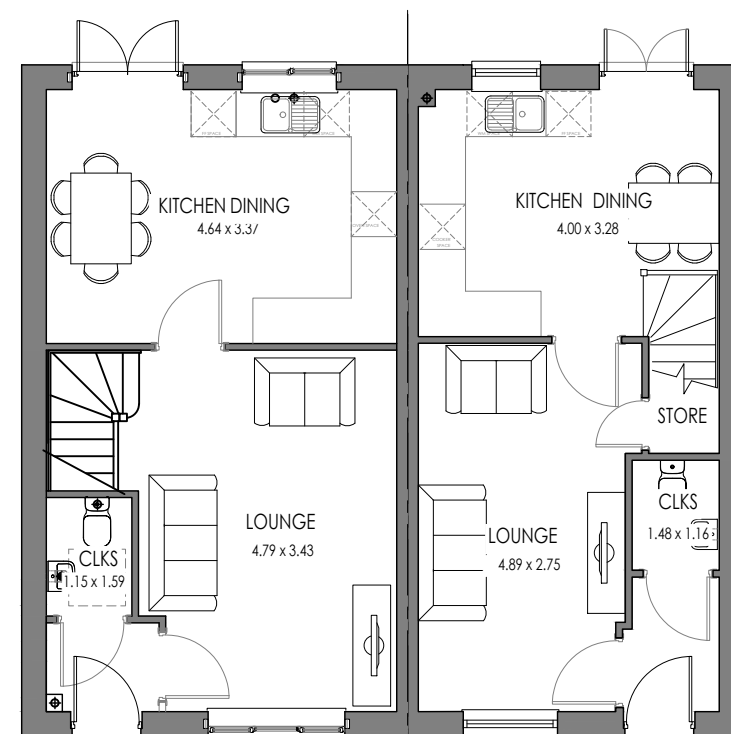

HIGHFIELD AS
GROUND FLOOR

OAKLEY OPP
GROUND FLOOR

Rev:	Description:	Date:



Castle Green Homes,
Unit 20,
St. Asaph Business Park,
Ffordd Richard Davies, St Asaph,
Denbighshire. LL17 0LJ.
Tel. 01745 536677

Site:	Rossett Road, Rossett	
Title:	Highfield Oakley Semi Floor Plans	
Scale:	1:100 @ A3	Date: 08.02.21
Ref:	RRDR - HIGHOAKSEMI. PL01	Rev: -



HIGHFIELD AS
FRONT ELEVATION

OAKLEY OPP
FRONT ELEVATION




HIGHFIELD AS
SIDE ELEVATION



OAKLEY OPP
REAR ELEVATION

HIGHFIELD AS
REAR ELEVATION

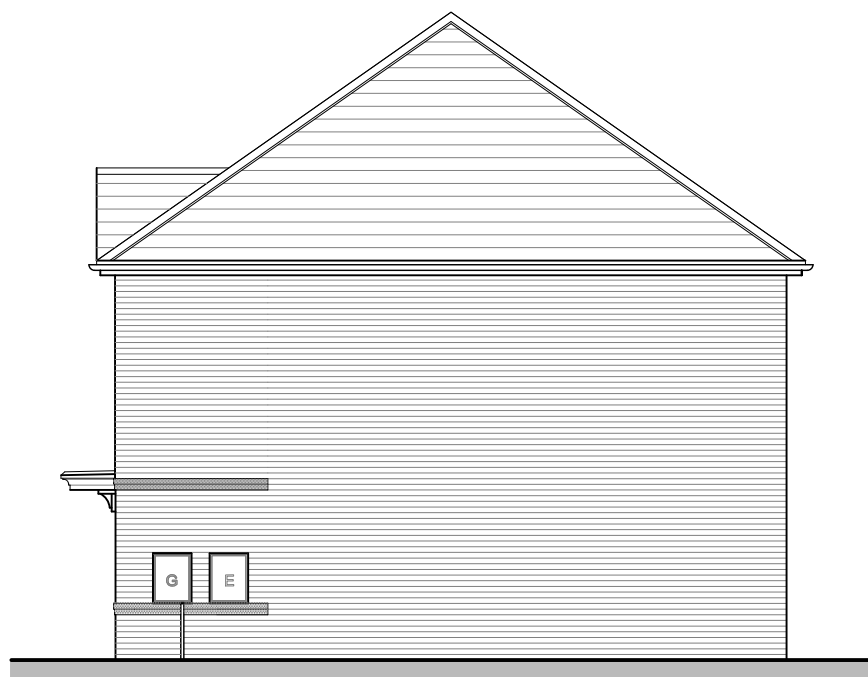

OAKLEY OPP
SIDE ELEVATION

Rev:	Description:	Date:




Castle Green Homes,
Unit 20,
St. Asaph Business Park,
Ffordd Richard Davies, St Asaph,
Denbighshire. LL17 0LJ.
Tel. 01745 536677

Site:	Rossett Road, Rossett	
Title:	Highfield Oakley Semi Elevations Brick	
Scale:	1:100 @ A3	Date: 08.02.21
Ref:	RRDR - HIGHOAKSEMI. PL02	Rev: -



HIGHFIELD AS
FRONT ELEVATION

OAKLEY OPP
FRONT ELEVATION

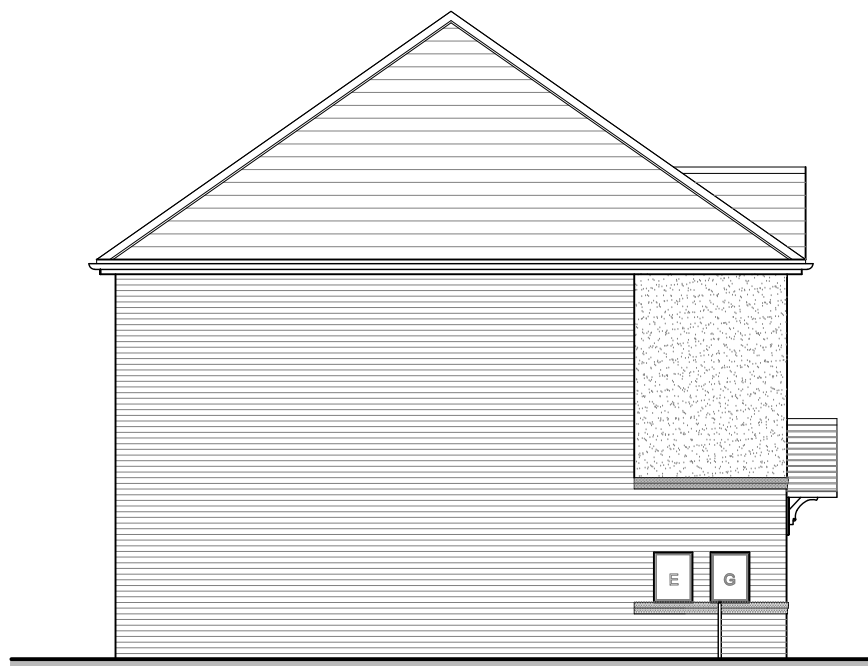

HIGHFIELD AS
SIDE ELEVATION



OAKLEY OPP
REAR ELEVATION

HIGHFIELD AS
REAR ELEVATION






OAKLEY OPP
SIDE ELEVATION

Rev:	Description:	Date:



Castle Green Homes,
Unit 20,
St. Asaph Business Park,
Ffordd Richard Davies, St Asaph,
Denbighshire. LL17 0LJ.
Tel. 01745 536677

Site:	Rossett Road, Rossett		
Title:	Highfield Oakley Semi Elevations Render		
Scale:	1:100 @ A3	Date:	08.02.21
Ref:	RRDR - HIGHOAKSEMI. PL03	Rev:	-

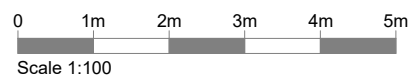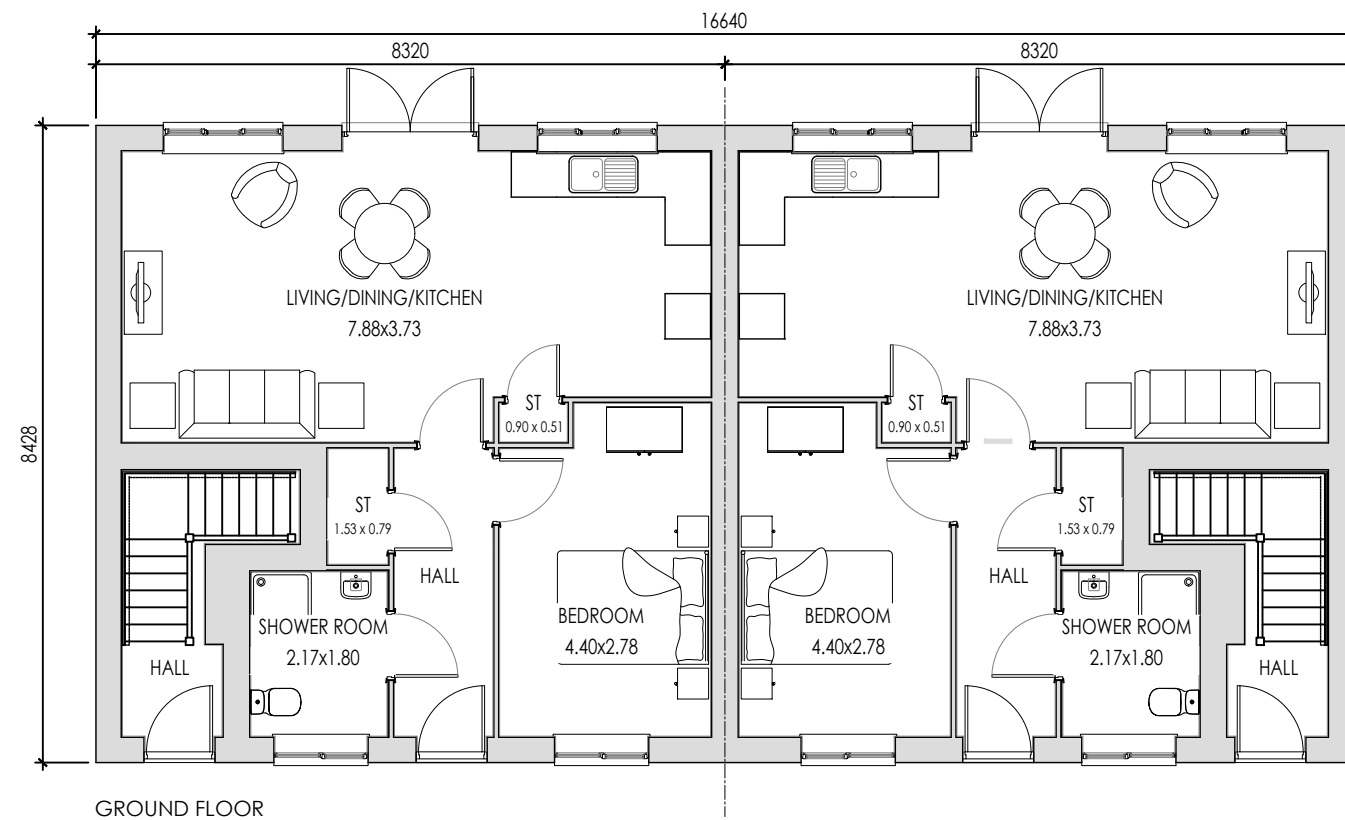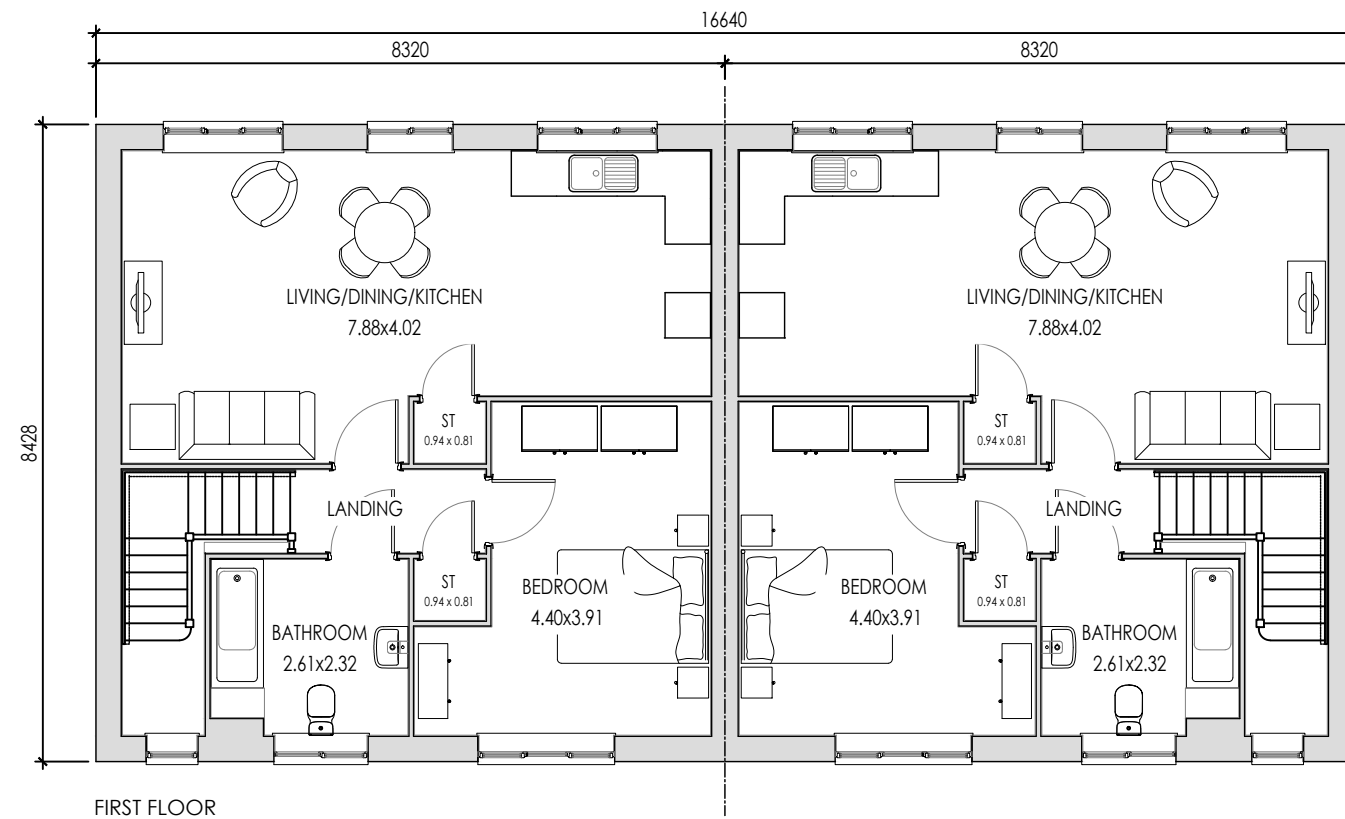


Sales Name: 2P1B		
Bedrooms:	Area sq.ft:	Area m²:
GF - 1	GF - 571	GF - 53.08
FF - 1	FF - 726	FF - 67.44
Drawing Scale 1:100 @ A3 - room dimensions taken into wardrobe recesses		

Castle Green

Castle Green Homes
Unit 20
St. Asaph Business Park
Ffordd Richard Davies
St Asaph
Denbighshire
LL17 0LJ
Tel. 01745 536677




FRONT ELEVATION

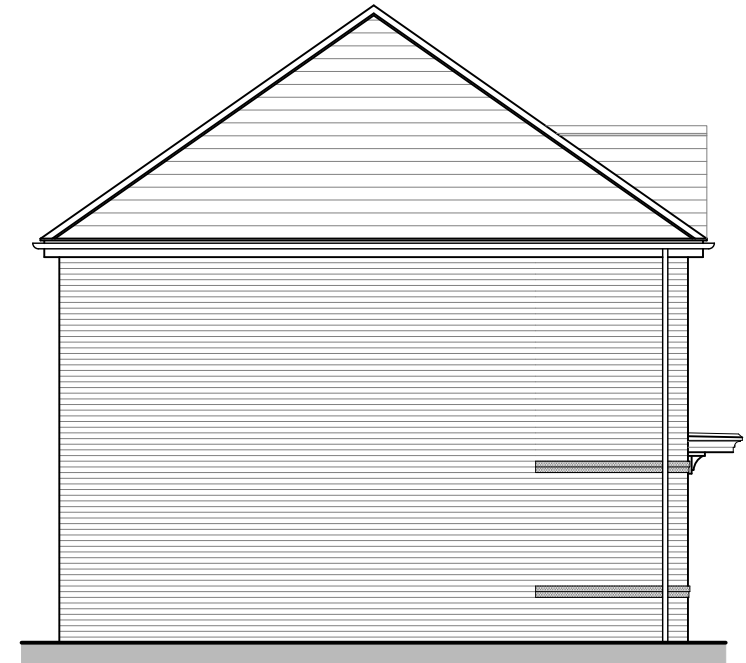

SIDE ELEVATION



REAR ELEVATION

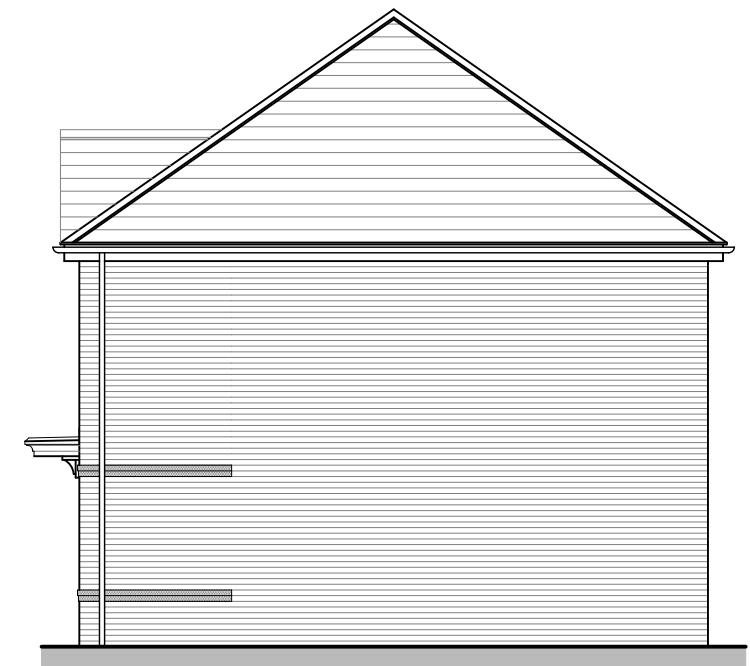

SIDE ELEVATION


0 1m 2m 3m 4m 5m
Scale 1:100

Sales Name: 2P1B - Brick		
Bedrooms:	Area sq.ft:	Area m ² :
GF - 1 FF - 1	GF - 571 FF - 726	GF - 53.08 FF - 67.44
Drawing Scale 1:100 @ A3 - room dimensions taken into wardrobe recesses		

Castle Green
 Castle Green Homes
 Unit 20
 St. Asaph Business Park
 Ffordd Richard Davies
 St Asaph
 Denbighshire
 LL17 0LJ
 Tel. 01745 536677




FRONT ELEVATION

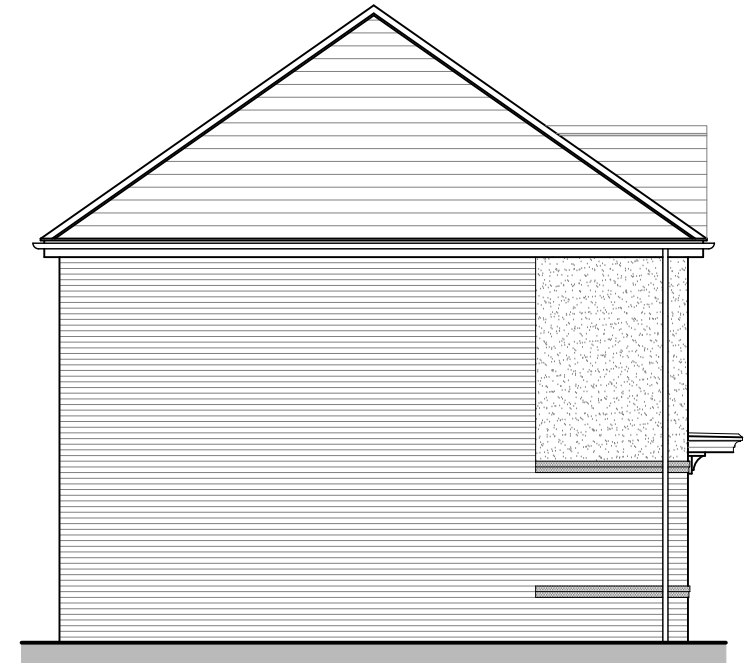

SIDE ELEVATION



REAR ELEVATION

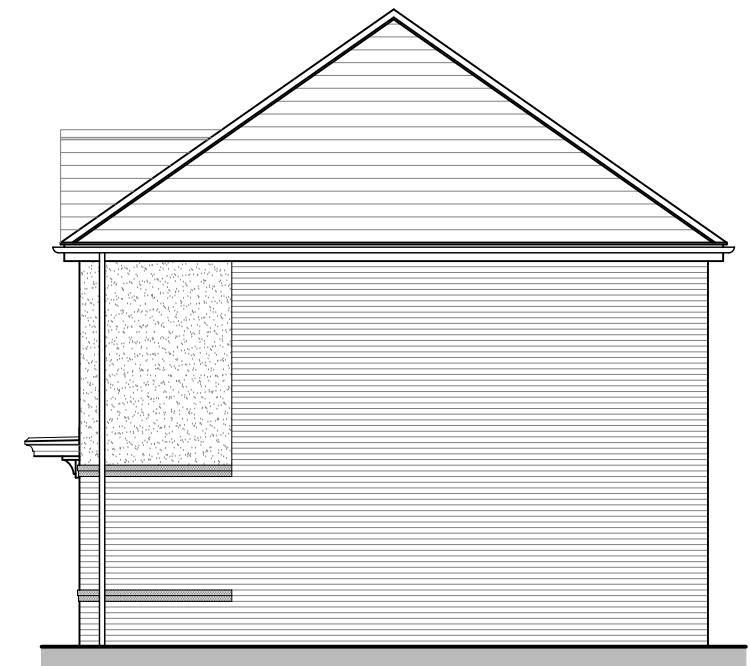

SIDE ELEVATION

0 1m 2m 3m 4m 5m
Scale 1:100

Sales Name: 2P1B - Render		
Bedrooms:	Area sq.ft:	Area m ² :
GF - 1 FF - 1	GF - 571 FF - 726	GF - 53.08 FF - 67.44
Drawing Scale 1:100 @ A3 - room dimensions taken into wardrobe recesses		

Castle Green
 Castle Green Homes
 Unit 20
 St. Asaph Business Park
 Ffordd Richard Davies
 St Asaph
 Denbighshire
 LL17 0LJ
 Tel. 01745 536677