

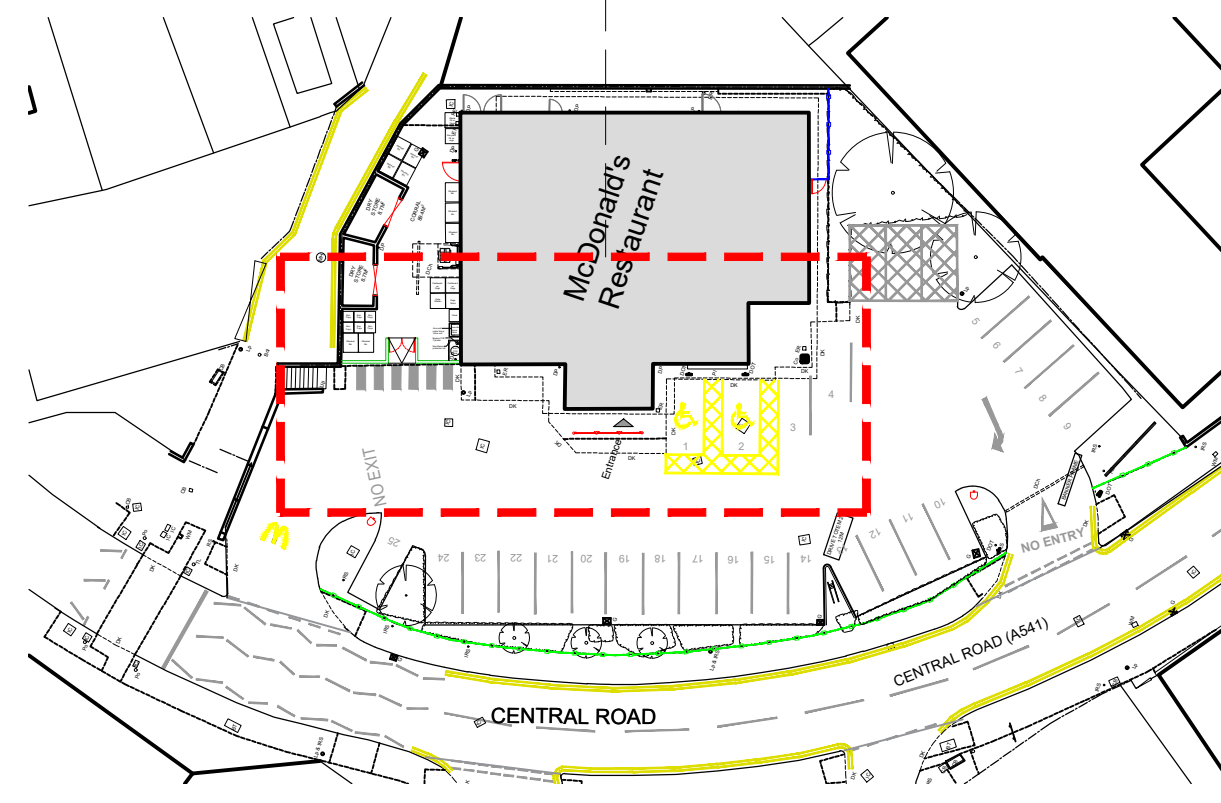
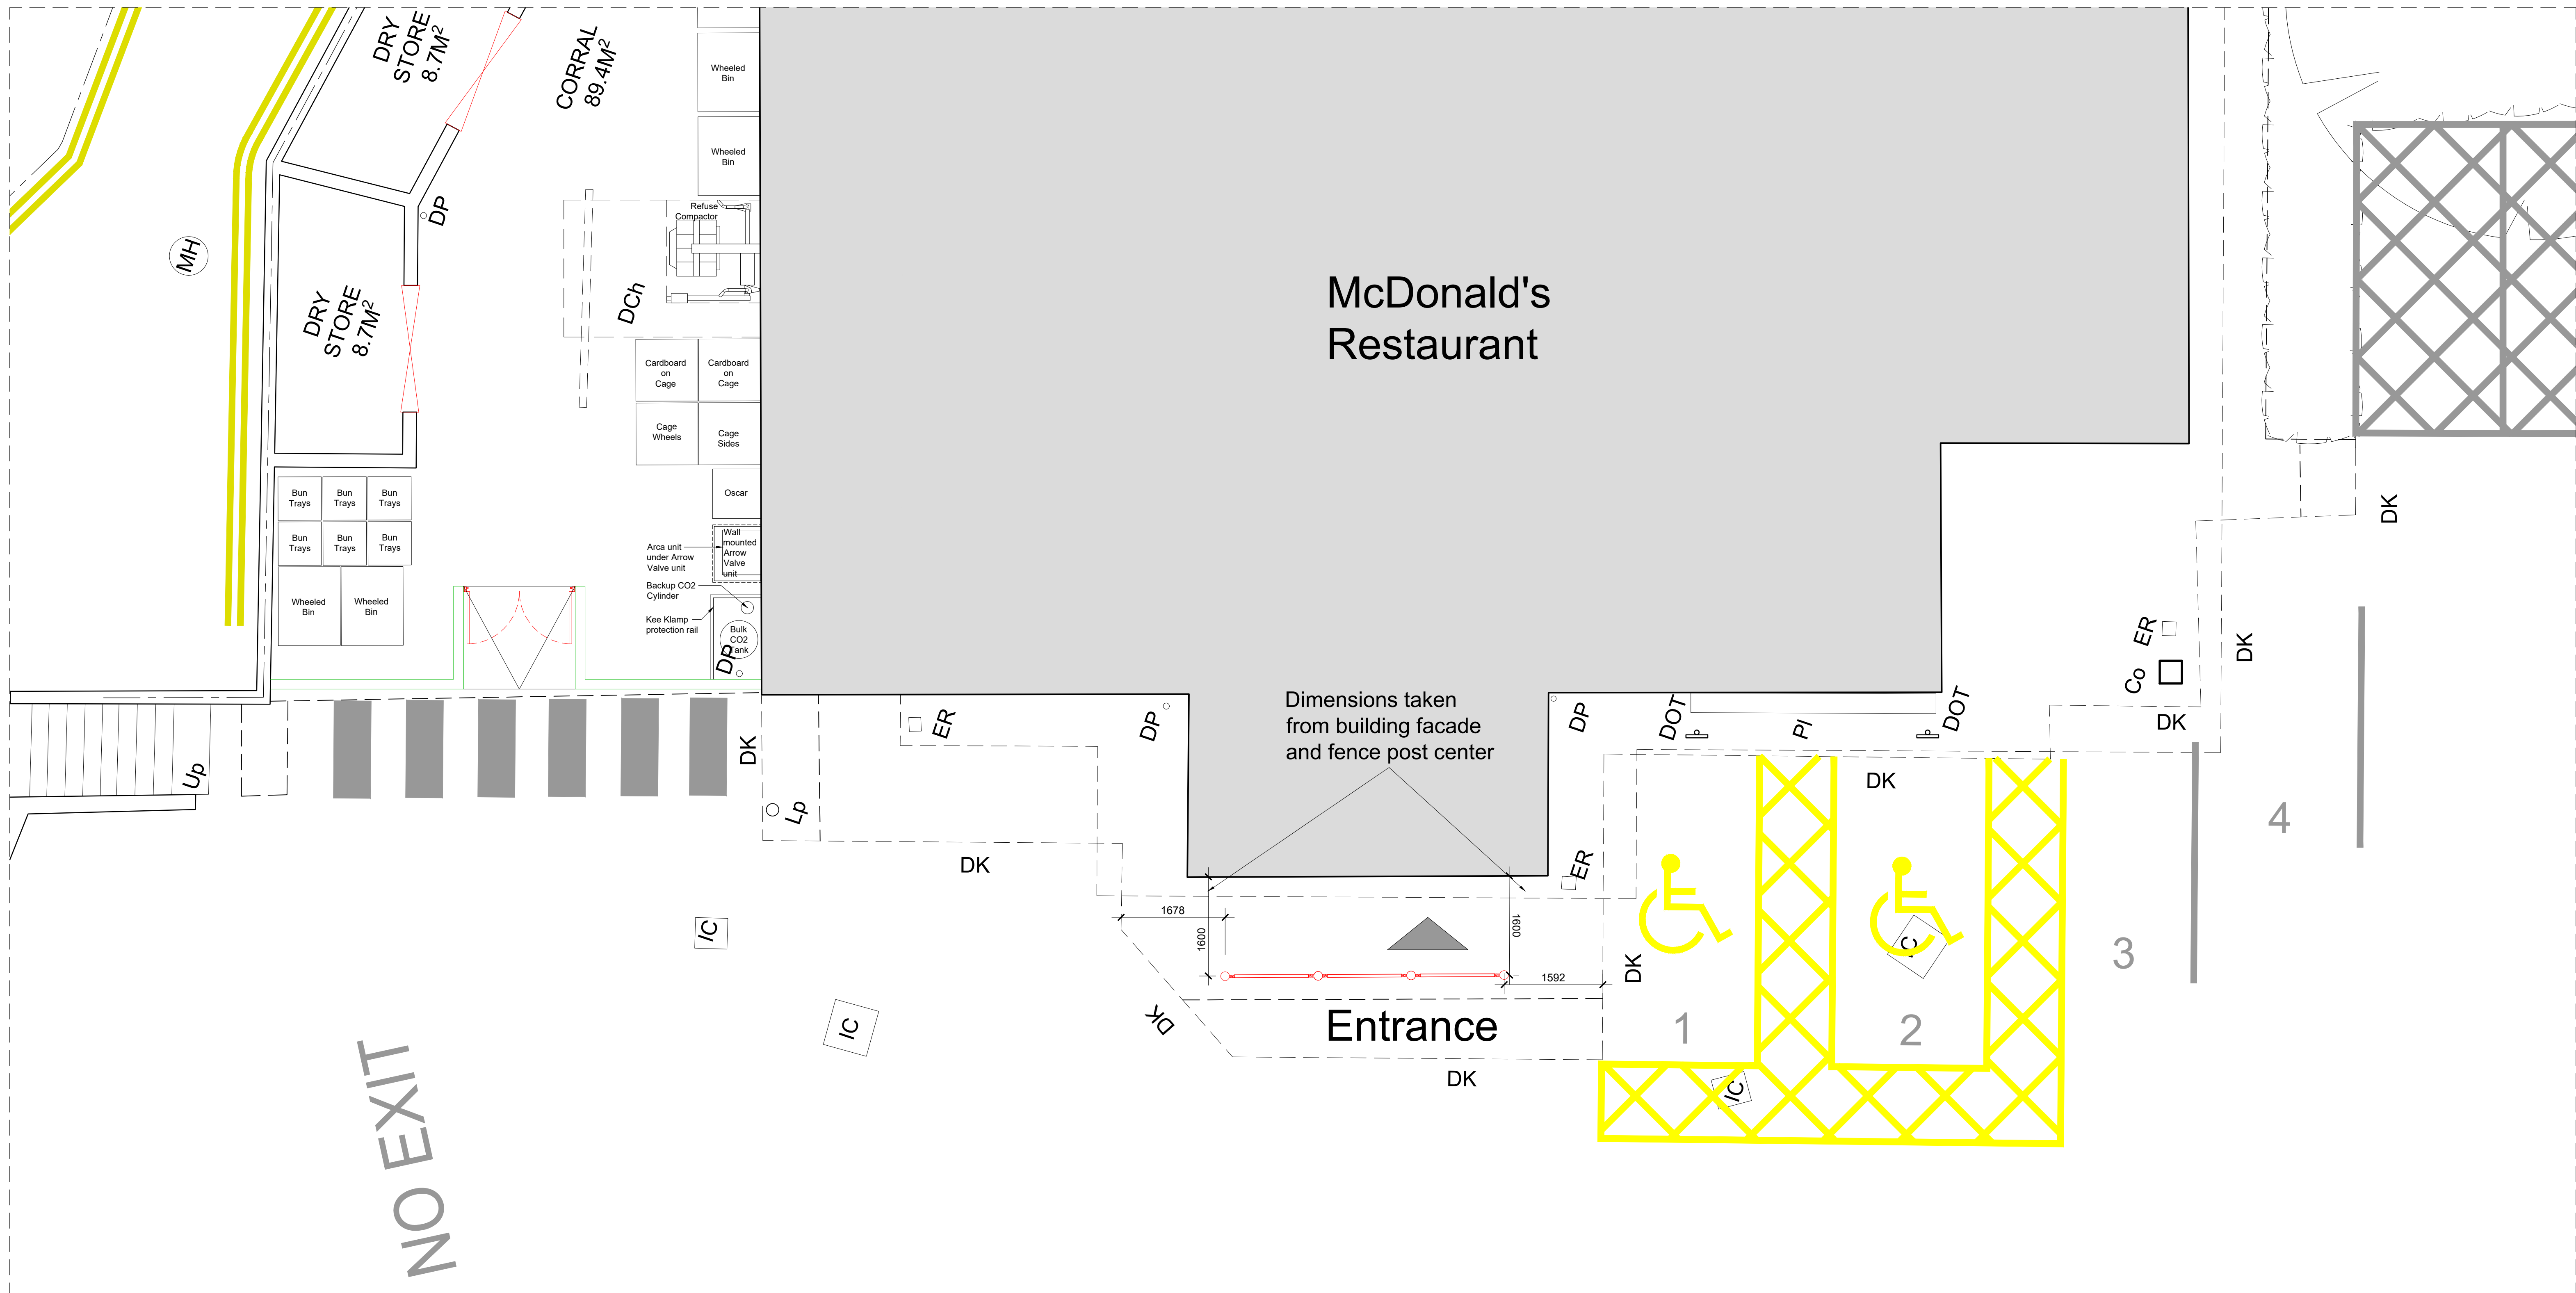


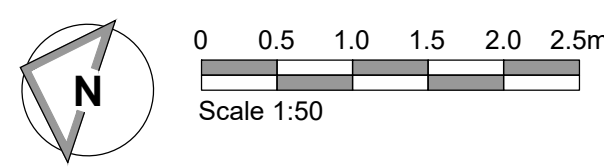

Key Reference Plan
Scale 1:500

Detail Patio Layout

- NOTES**
- All dimensions and levels are to be checked on site.
 - Any discrepancies are to be reported to the architect before any work commences.
 - This drawing shall not be scaled to ascertain any dimensions. Work to figured data only.
 - This drawing shall not be reproduced without express written permission from AEW.
 - Title overlay drawings and ownership boundaries are produced using all reasonable endeavours. AEW cannot be responsible for the accuracy or scale discrepancy of base plans supplied to them.
 - All works are to be undertaken in accordance with Building Regulations and the latest British Standards.
 - All proprietary materials and products are to be used strictly in accordance with the manufacturers recommendations.
- CDM 2015**
- Client notified of duties: **At Design Workshops**
Principal Designer: **CSS**
Unless noted below, all known hazards have been highlighted on the drawing.
- Notes:**
All drawings to be read in conjunction with all other drawings as noted on issue sheet.
- Drawing Based on:**
- Glaxiile Drawing No. 4226138/4101 revk dated 22/11/2023 and CS Pro map.
 - Scale for planning purposes only.

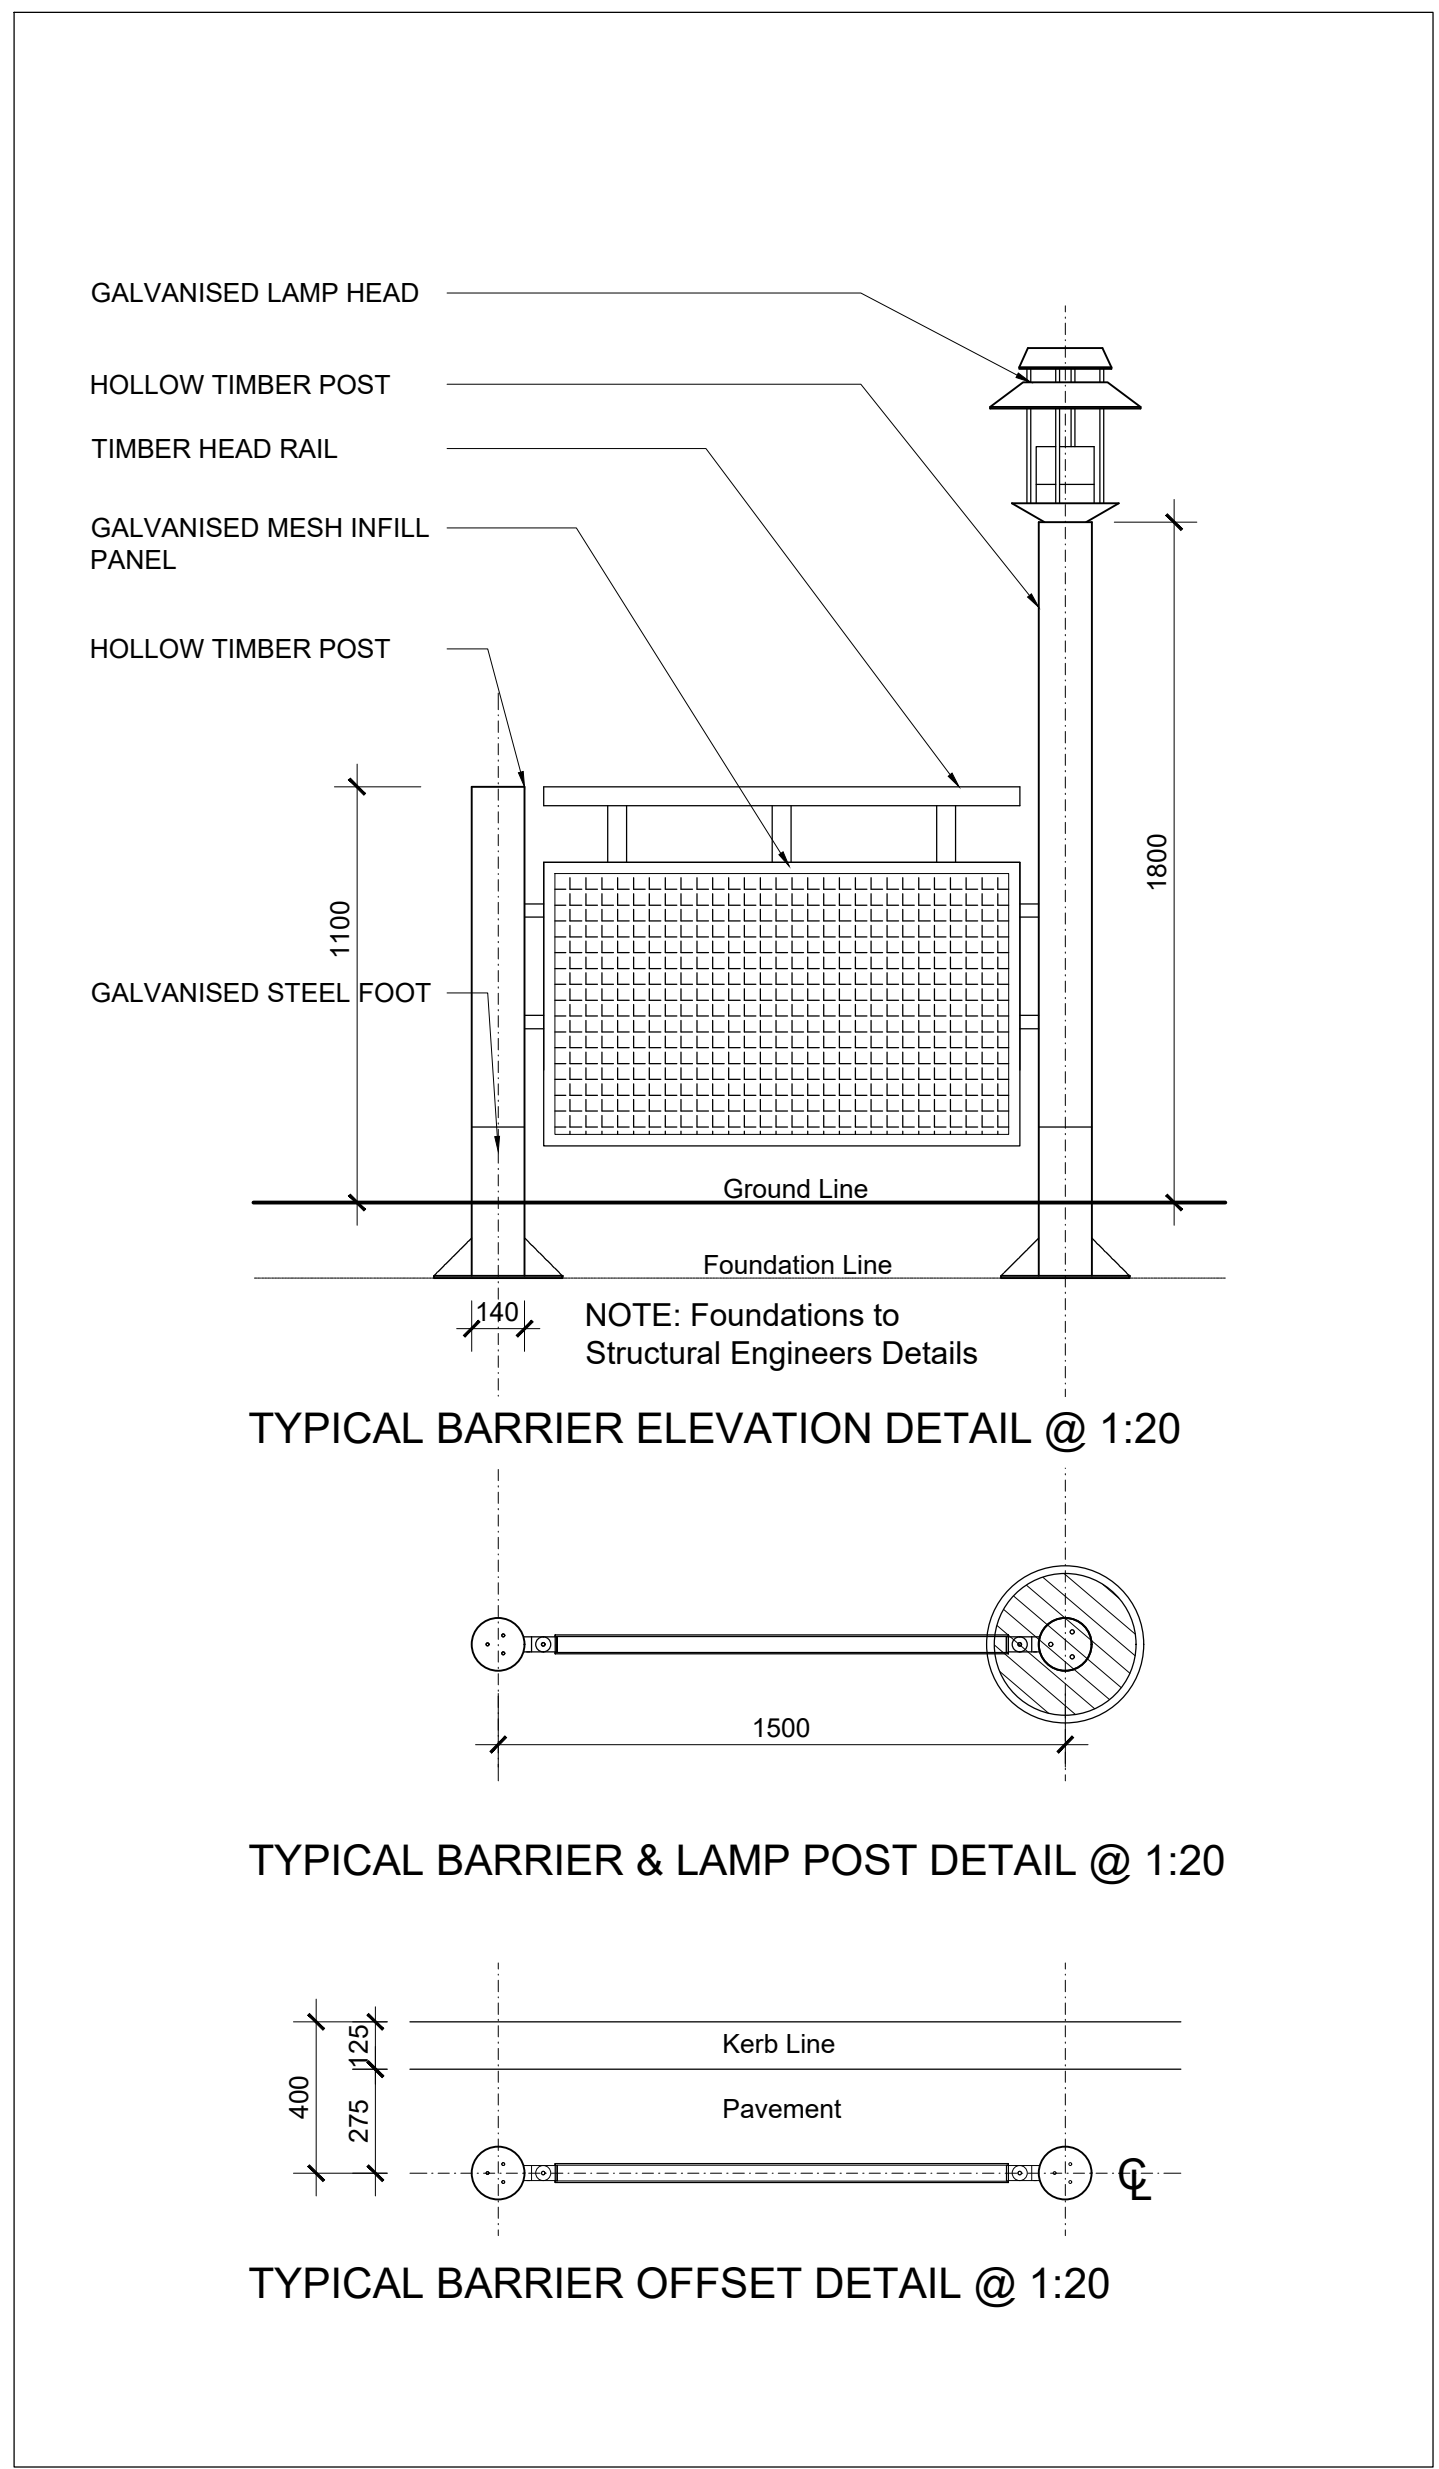

CONSTRUCTION

	06/12/2023	LMD	JJS
Site context updated			
	06/12/2023	LMD	JJS
Initial Issue			
REV	Date	Drawn by -	Checked by -
Status	Purpose of Issue For Information		
drawing stage	Construction		
Client	McDonald's Restaurants Ltd		
Project	store		
Wrexham Pizza Hut Conversion			
1996			
Drawing title Detail Patio Layout			
date	06/12/2023	drawn	LMD
scale@A0	1:50	checked	JJS