

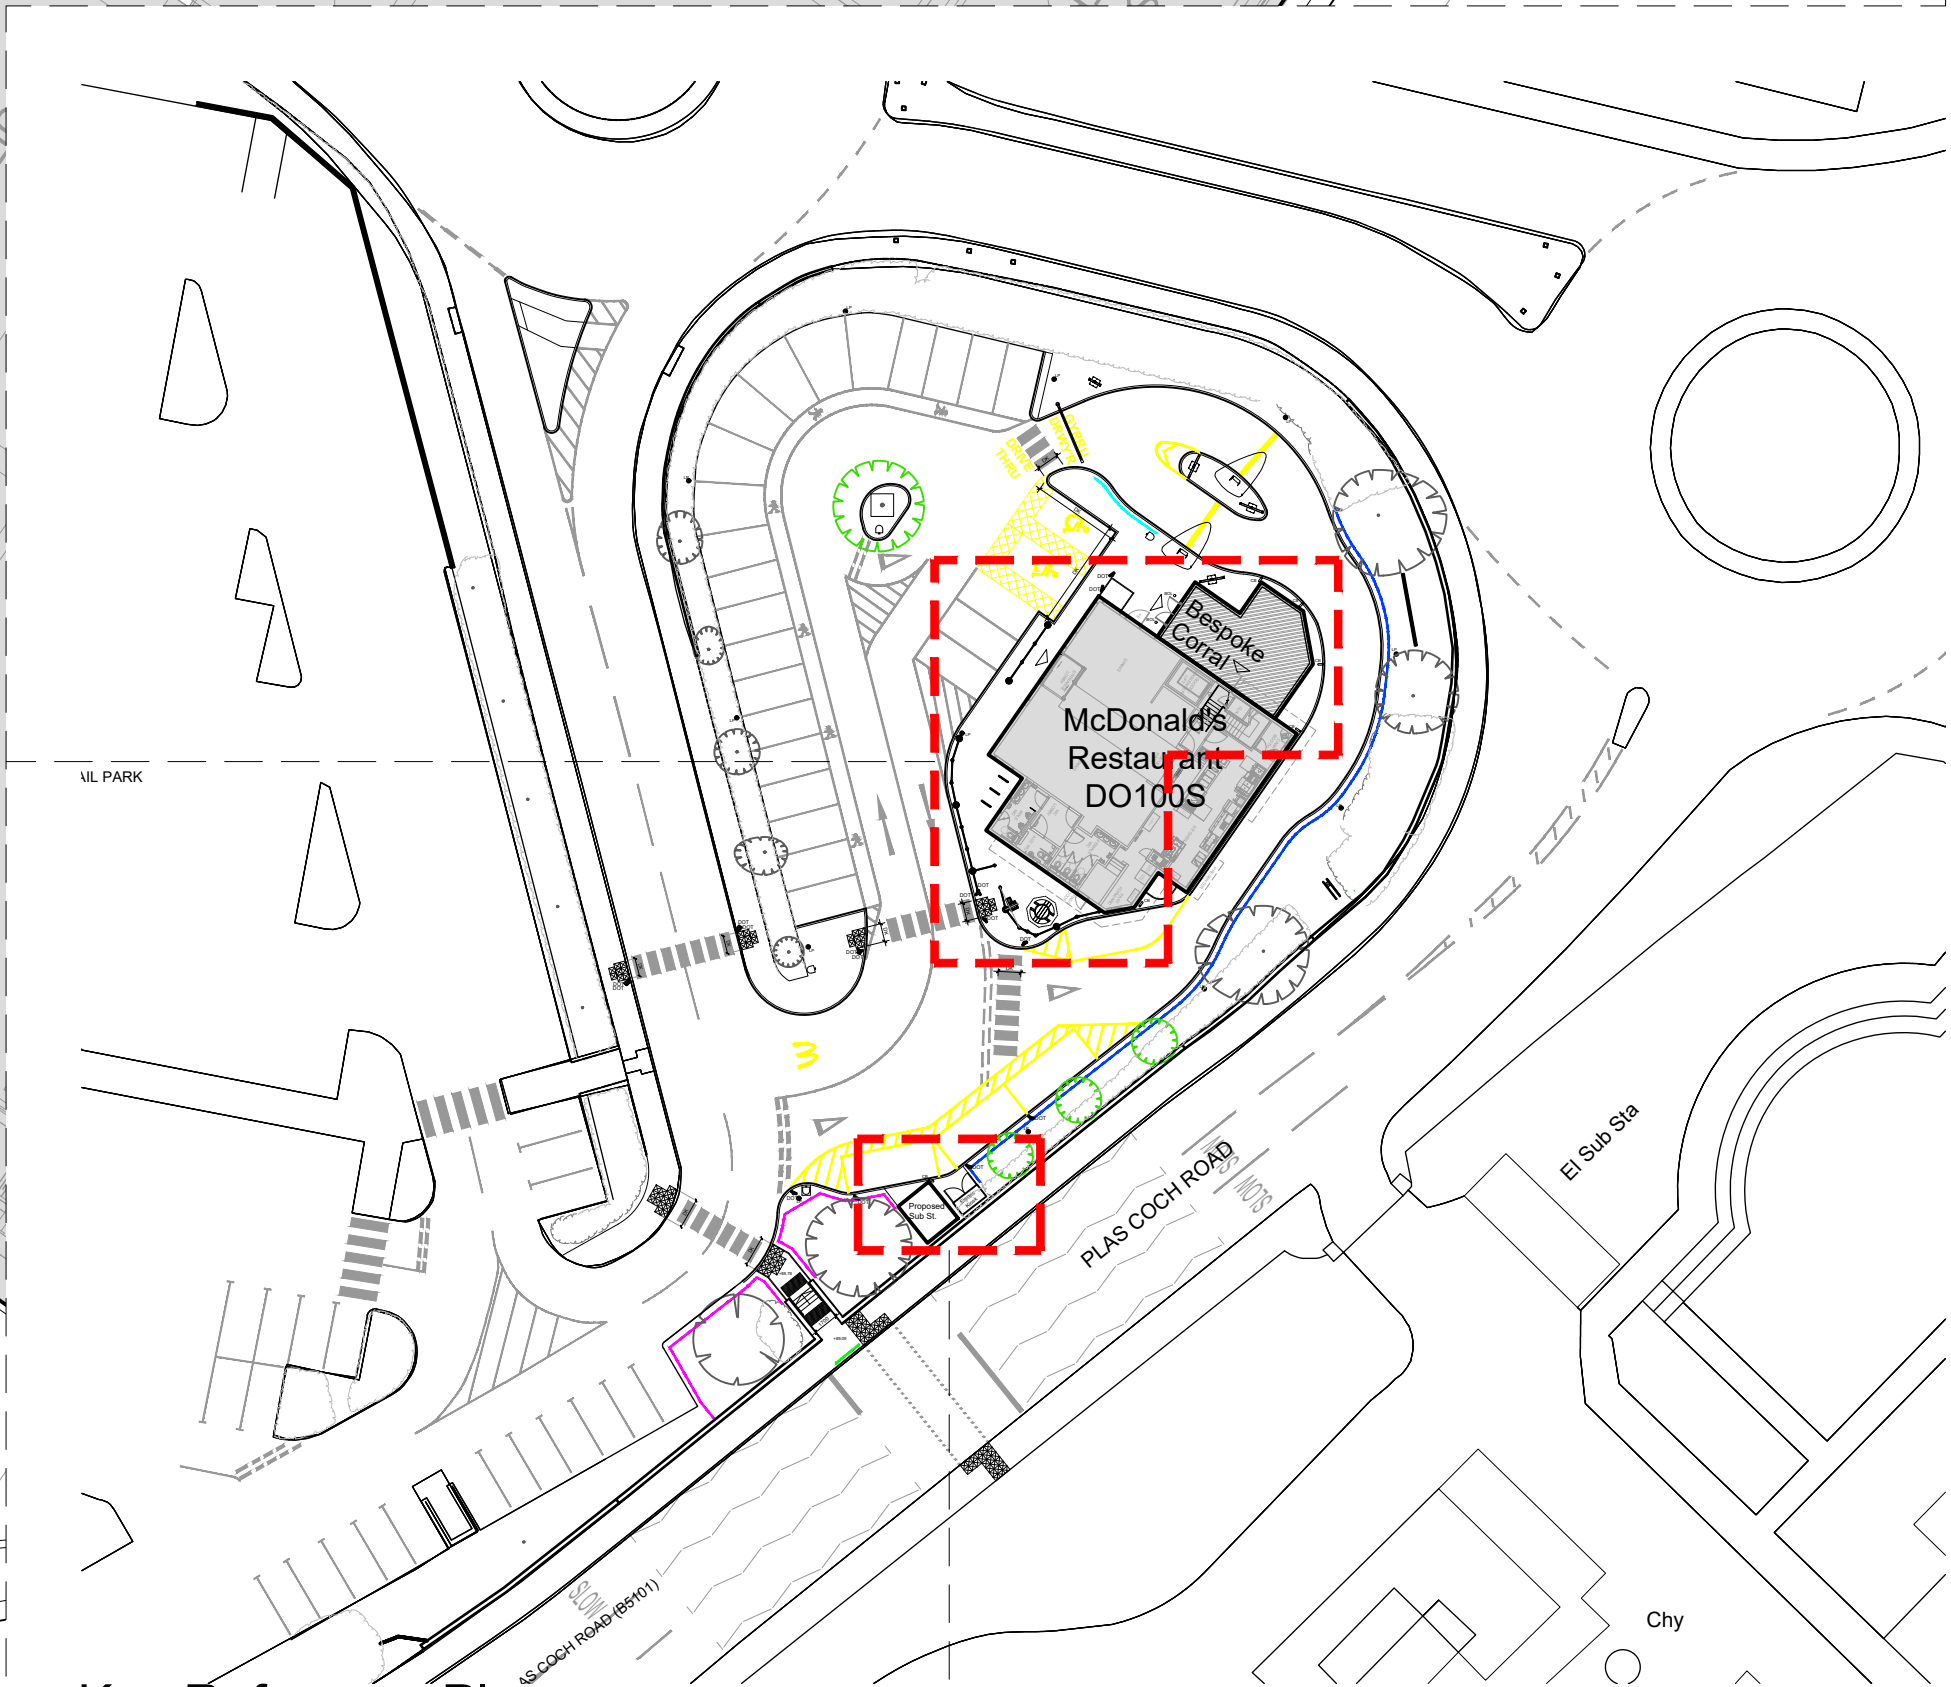
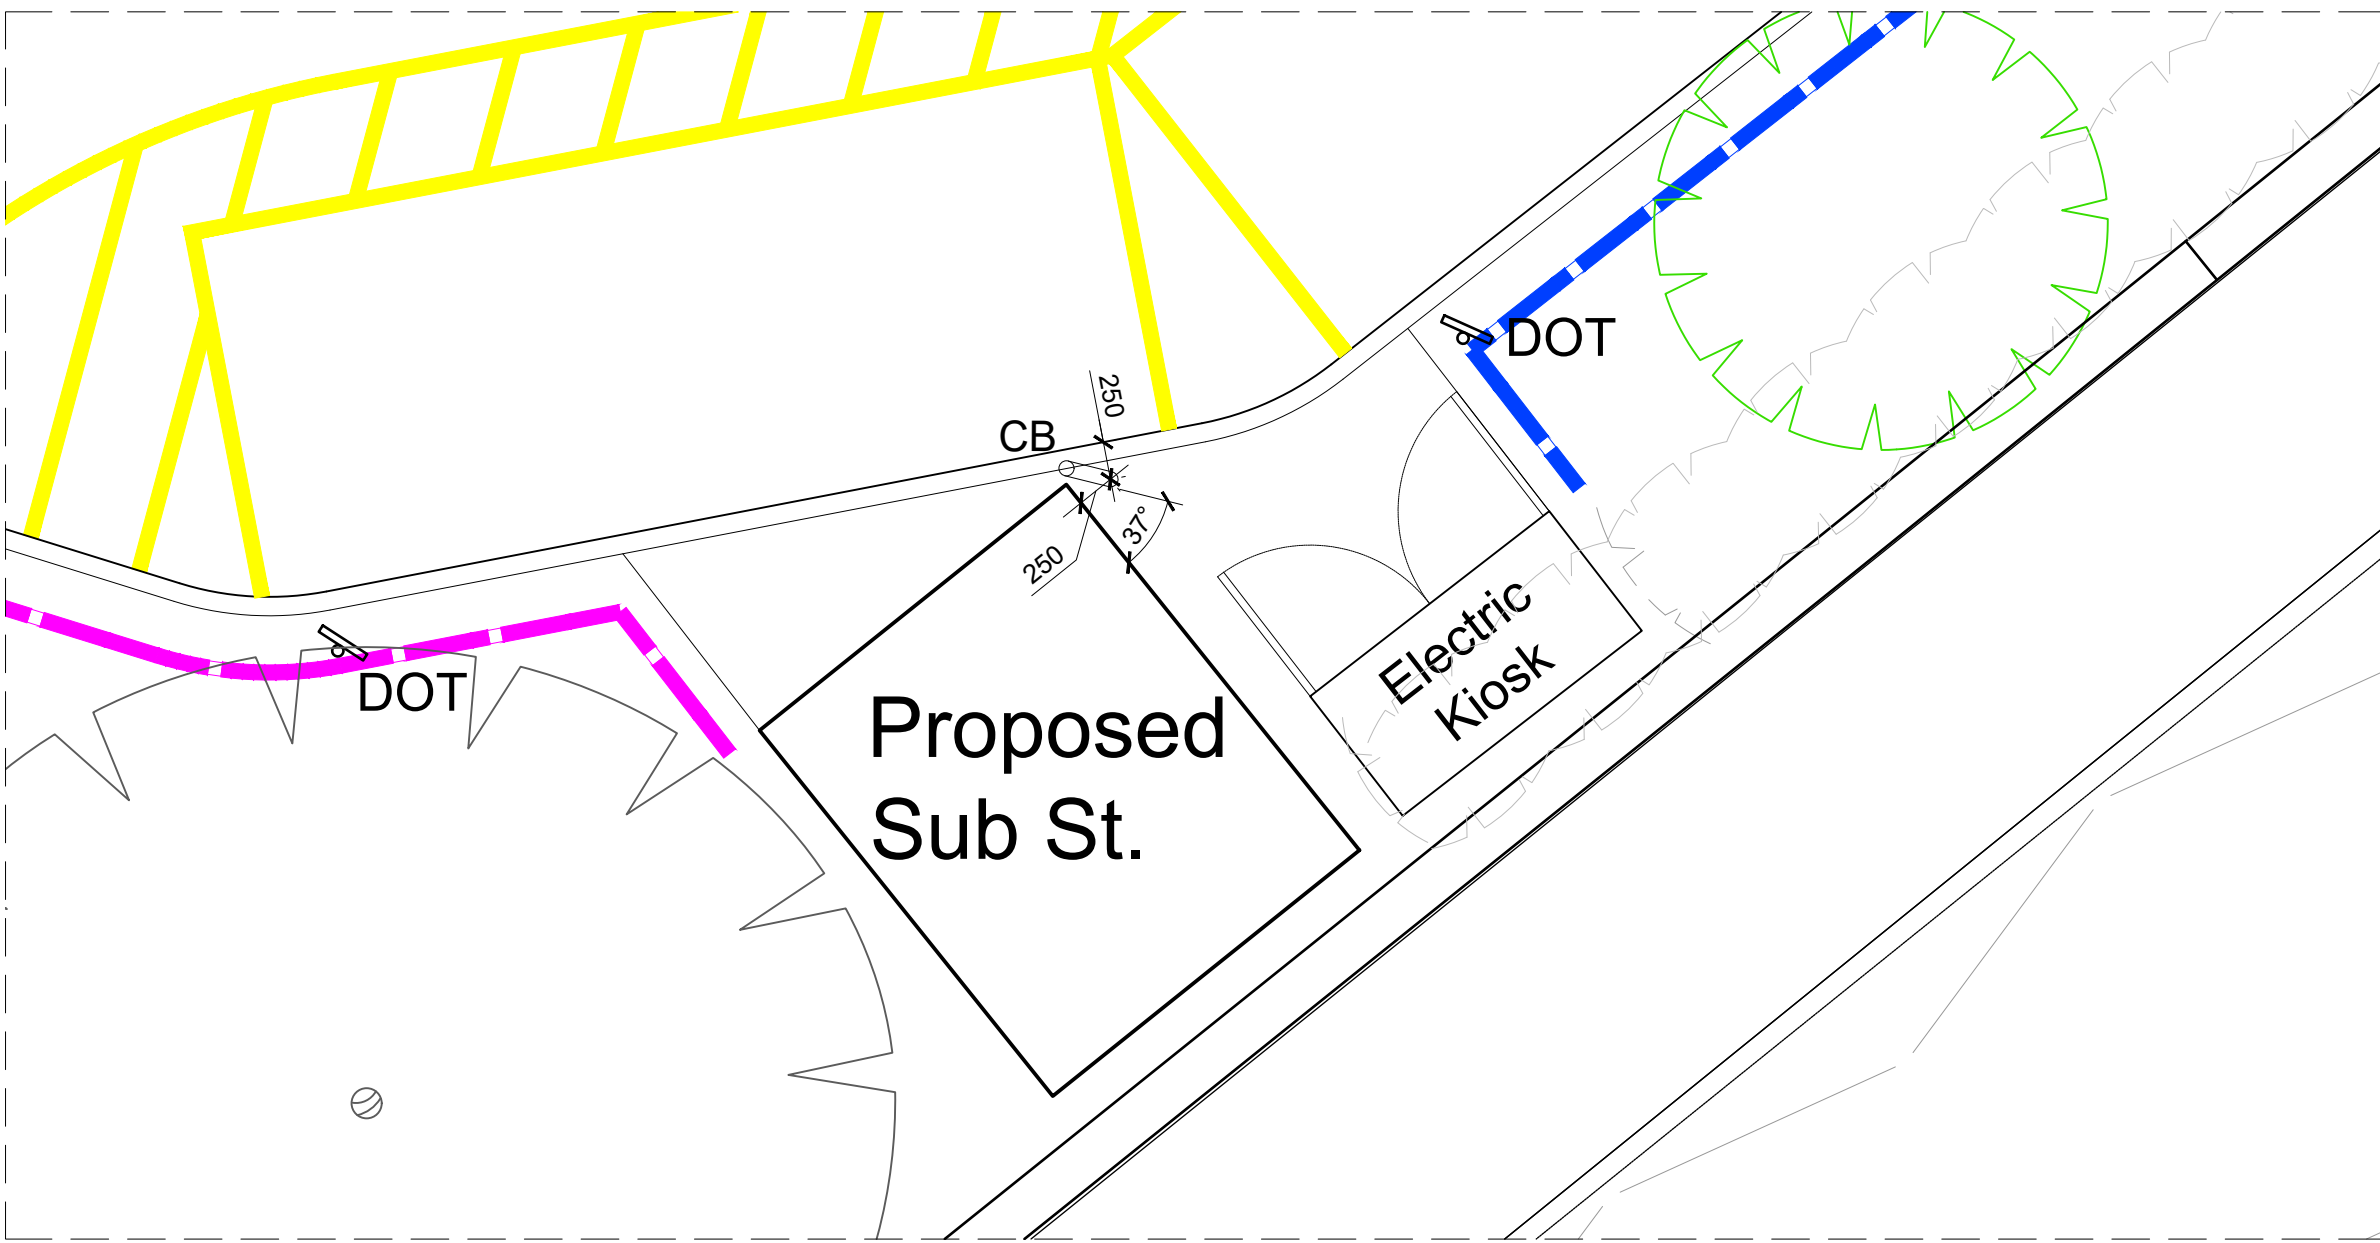
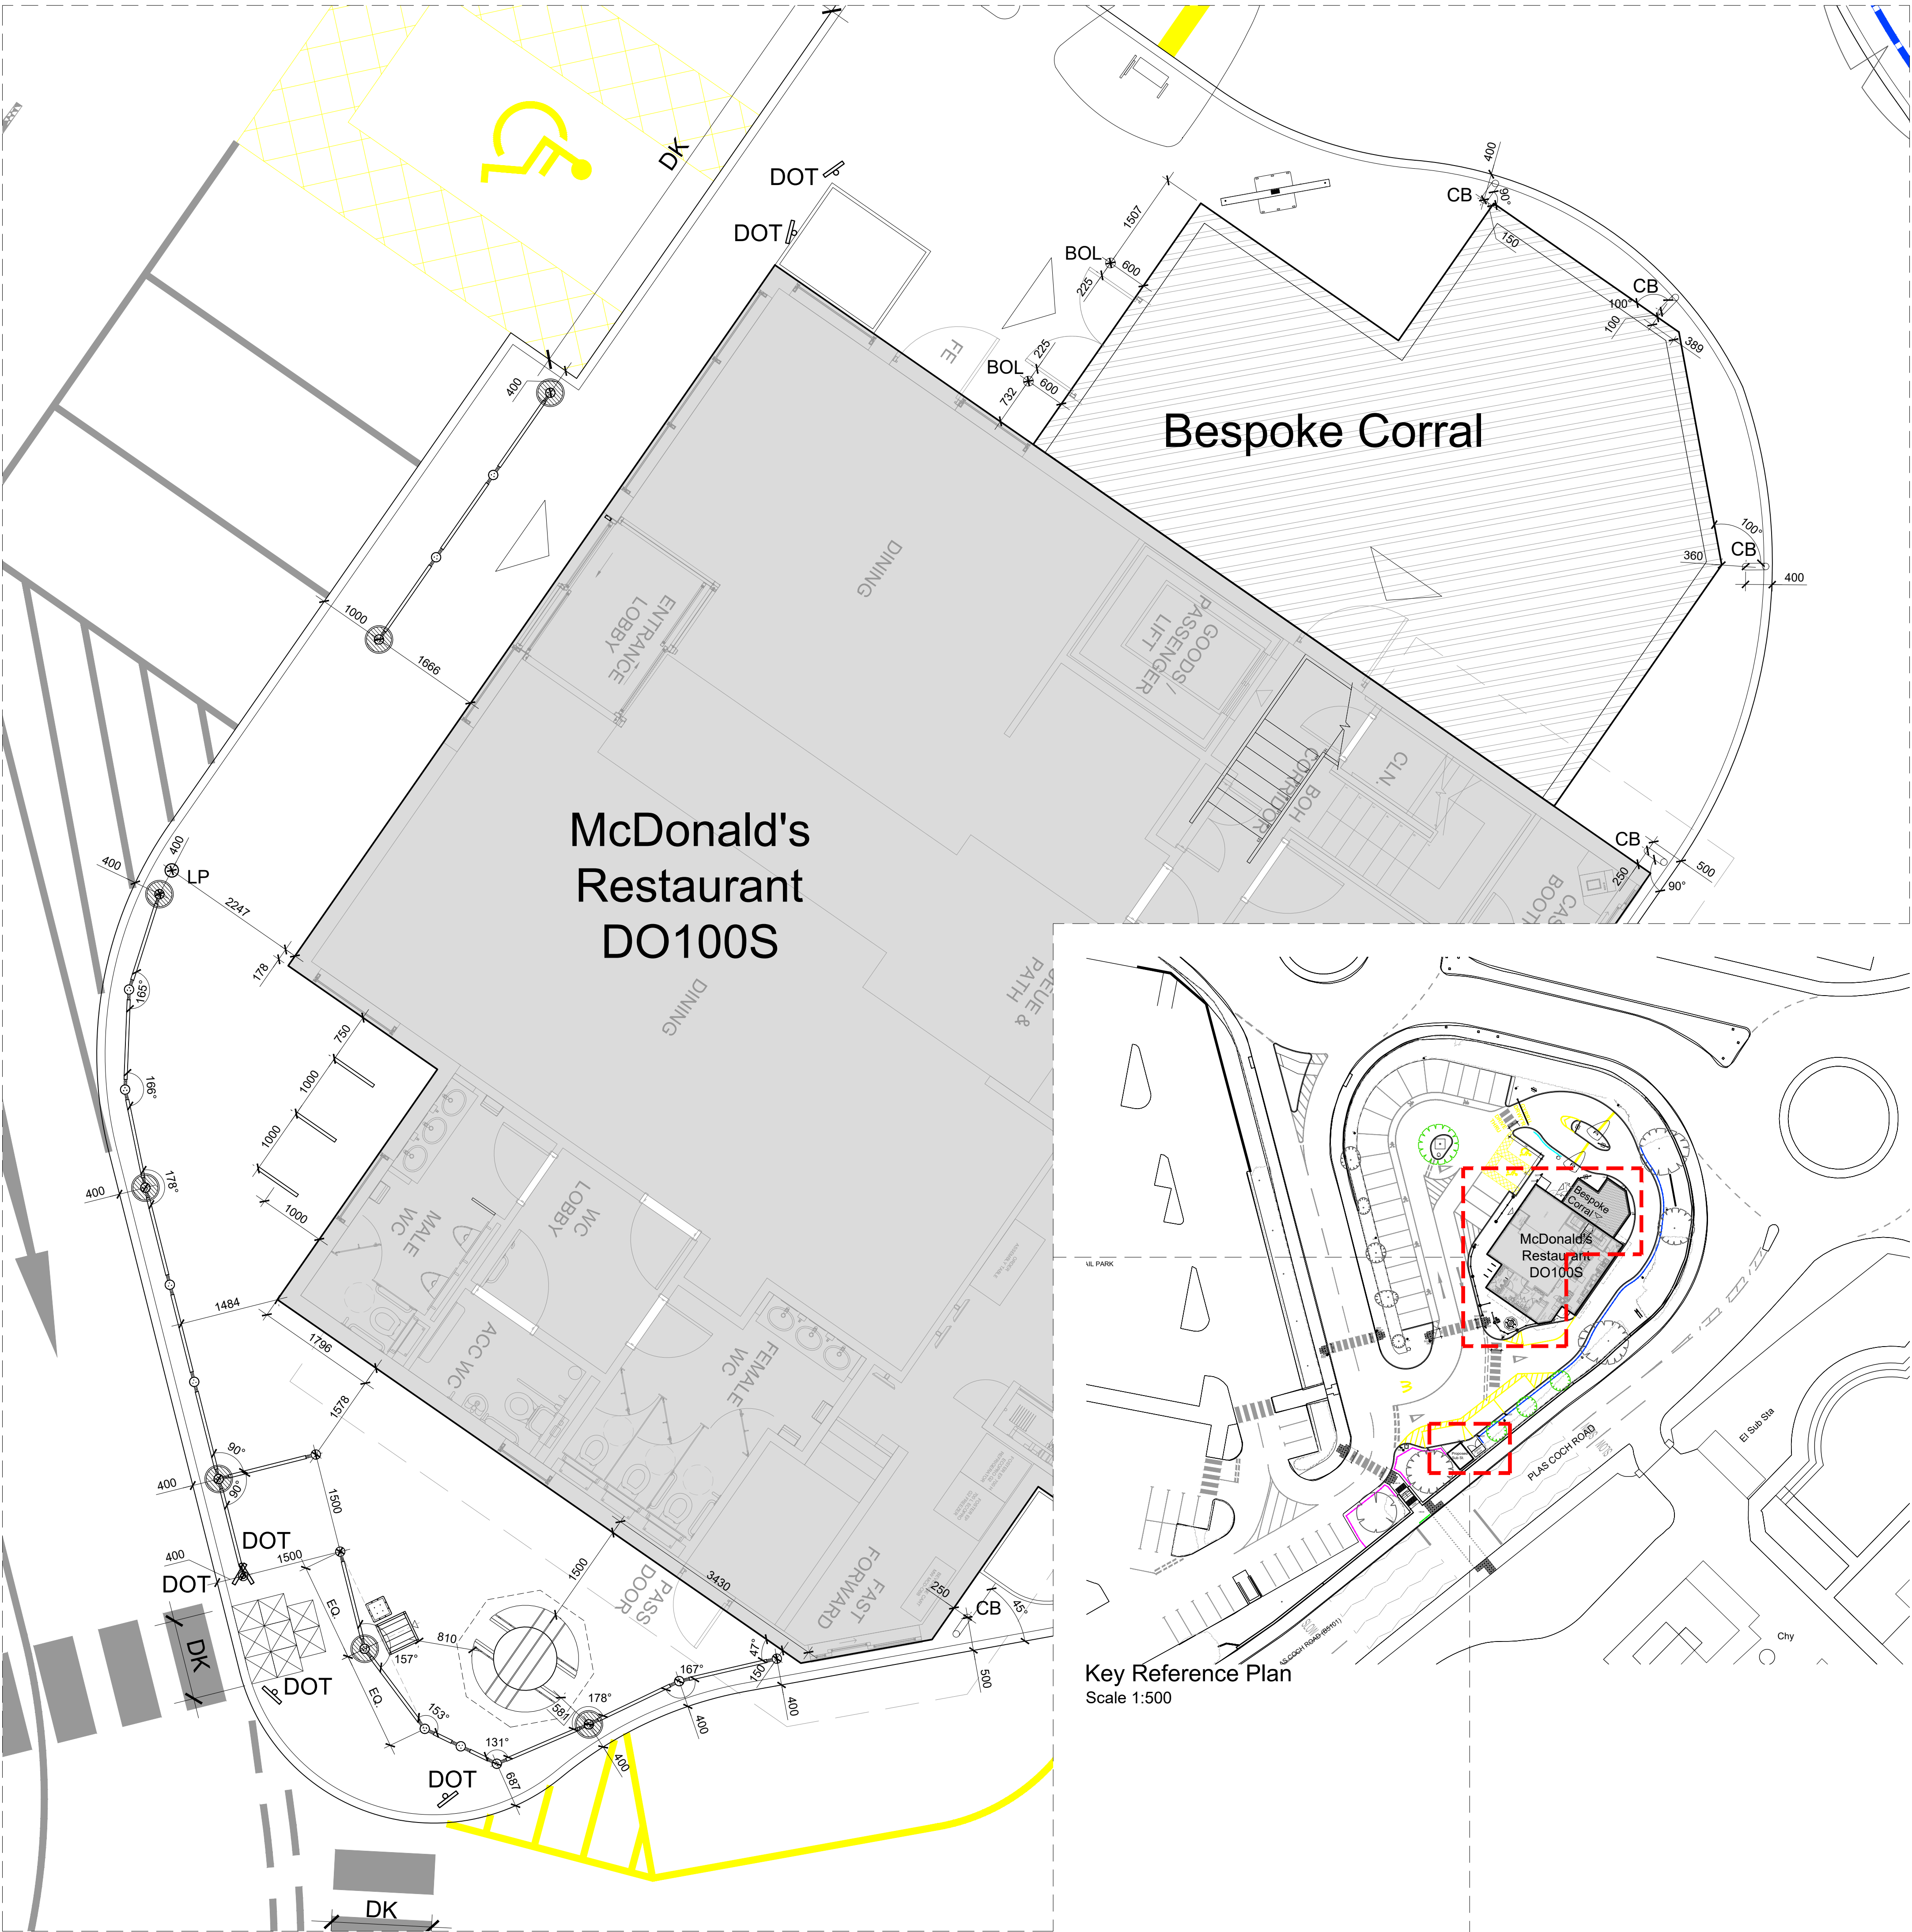


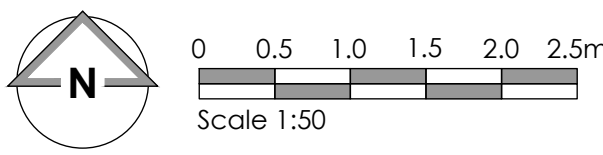


Key Reference Plan
Scale 1:500

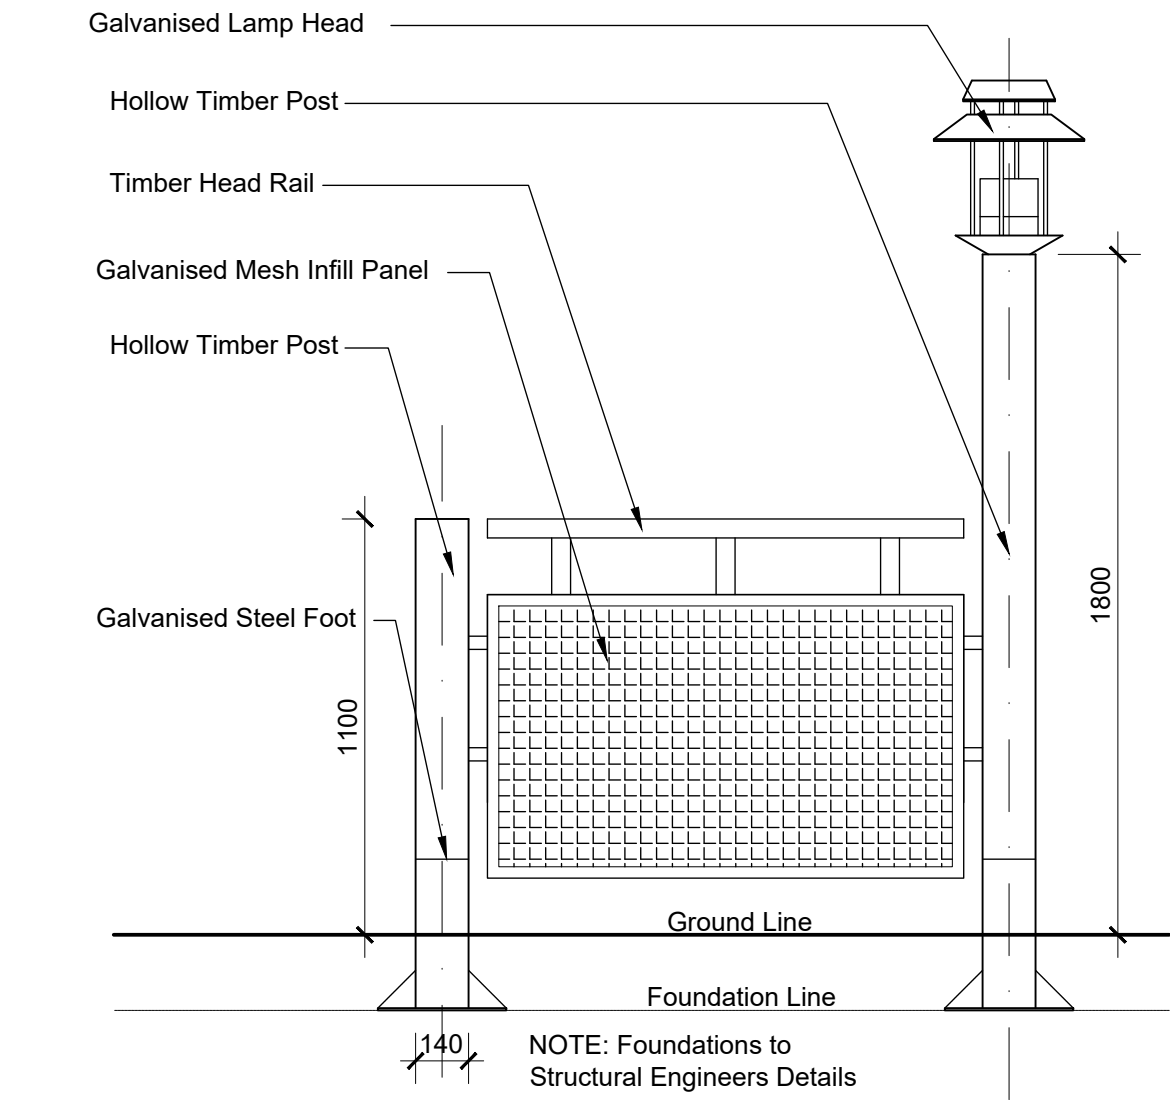

Typical Barrier Elevation Detail @ 1:20

Typical Barrier & Lamp Post Detail @ 1:20

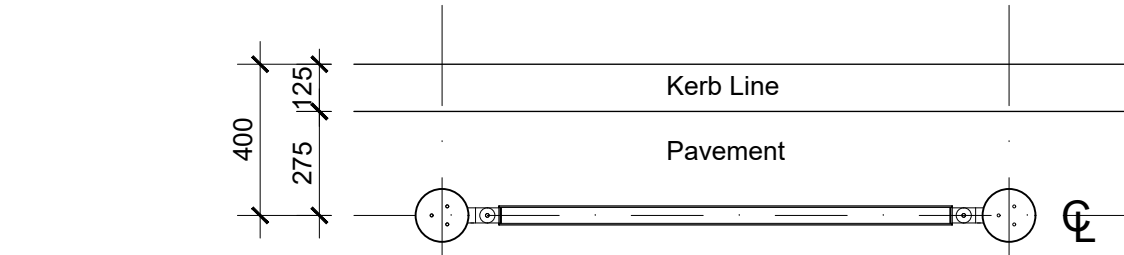

Typical Barrier Offset Detail @ 1:20

NOTES

- All dimensions and levels are to be checked on site.
- Any discrepancies are to be reported to the architect before any work commences.
- This drawing shall not be scaled to ascertain any dimensions. Work to fixed dims only.
- This drawing shall not be reproduced without express written permission from AEW.
- Title overlay drawings and ownership boundaries are produced using all reasonable endeavours. AEW cannot be responsible for the accuracy or scale discrepancy of base plans supplied to them.
- All works are to be undertaken in accordance with Building Regulations and the latest British Standards.
- All proprietary materials and products are to be used strictly in accordance with the manufacturers recommendations.

CDM 2015

Client method of duties: **At Design Workshop**
Principal Designer: **TBC**
Unless noted below, all known hazards have been highlighted on the drawing:
Drawing Based on: Client's Survey Drawing no. 81901104101
Date: January 2019 and Haydens Tree Survey Drawing no.7215-D-CP Dated 21/01/19

- Scale for planning purposes only.

Ratio Asbestos Furniture Schedule	
Circle Table - 1.5m	
Hollow Timber Post (1.5m)	
Galvanised Steel Panel with Asbestos	
Timber Head Rail	
4m x 4m x 1.5m (1.5m) Galvanised Steel Panel with Asbestos	
4m x 4m	
2m x 2m (1.5m)	
Galvanised Steel Panel with Asbestos	
2.1m x 2.1m (1.5m) Galvanised Steel Panel with Asbestos	

CONSTRUCTION

22/01/21	JJ	TSS
Initial Issue		
REV	Date	Drawn by -
Status	Purpose of Issue	Checked by -
S2	For Information	
drawing stage	Construction	
client	McDonald's Restaurants Ltd	
project	Plas Coch Retail Park Wrexham	8104
drawing title	Detailed Patio Layout	
date	22/01/21	drawn JJ
scale	1:50	checked TSS

Rev

7391_AEW_8104_1010

AEW architects
0161 214 4370
www.aewarchitects.com

