


ERBISTOCK VILLAGE HALL - DG3 - 1:50 - PROPOSED

Rev. A. 19-06-18 2N° windows added to N.E. elevation.

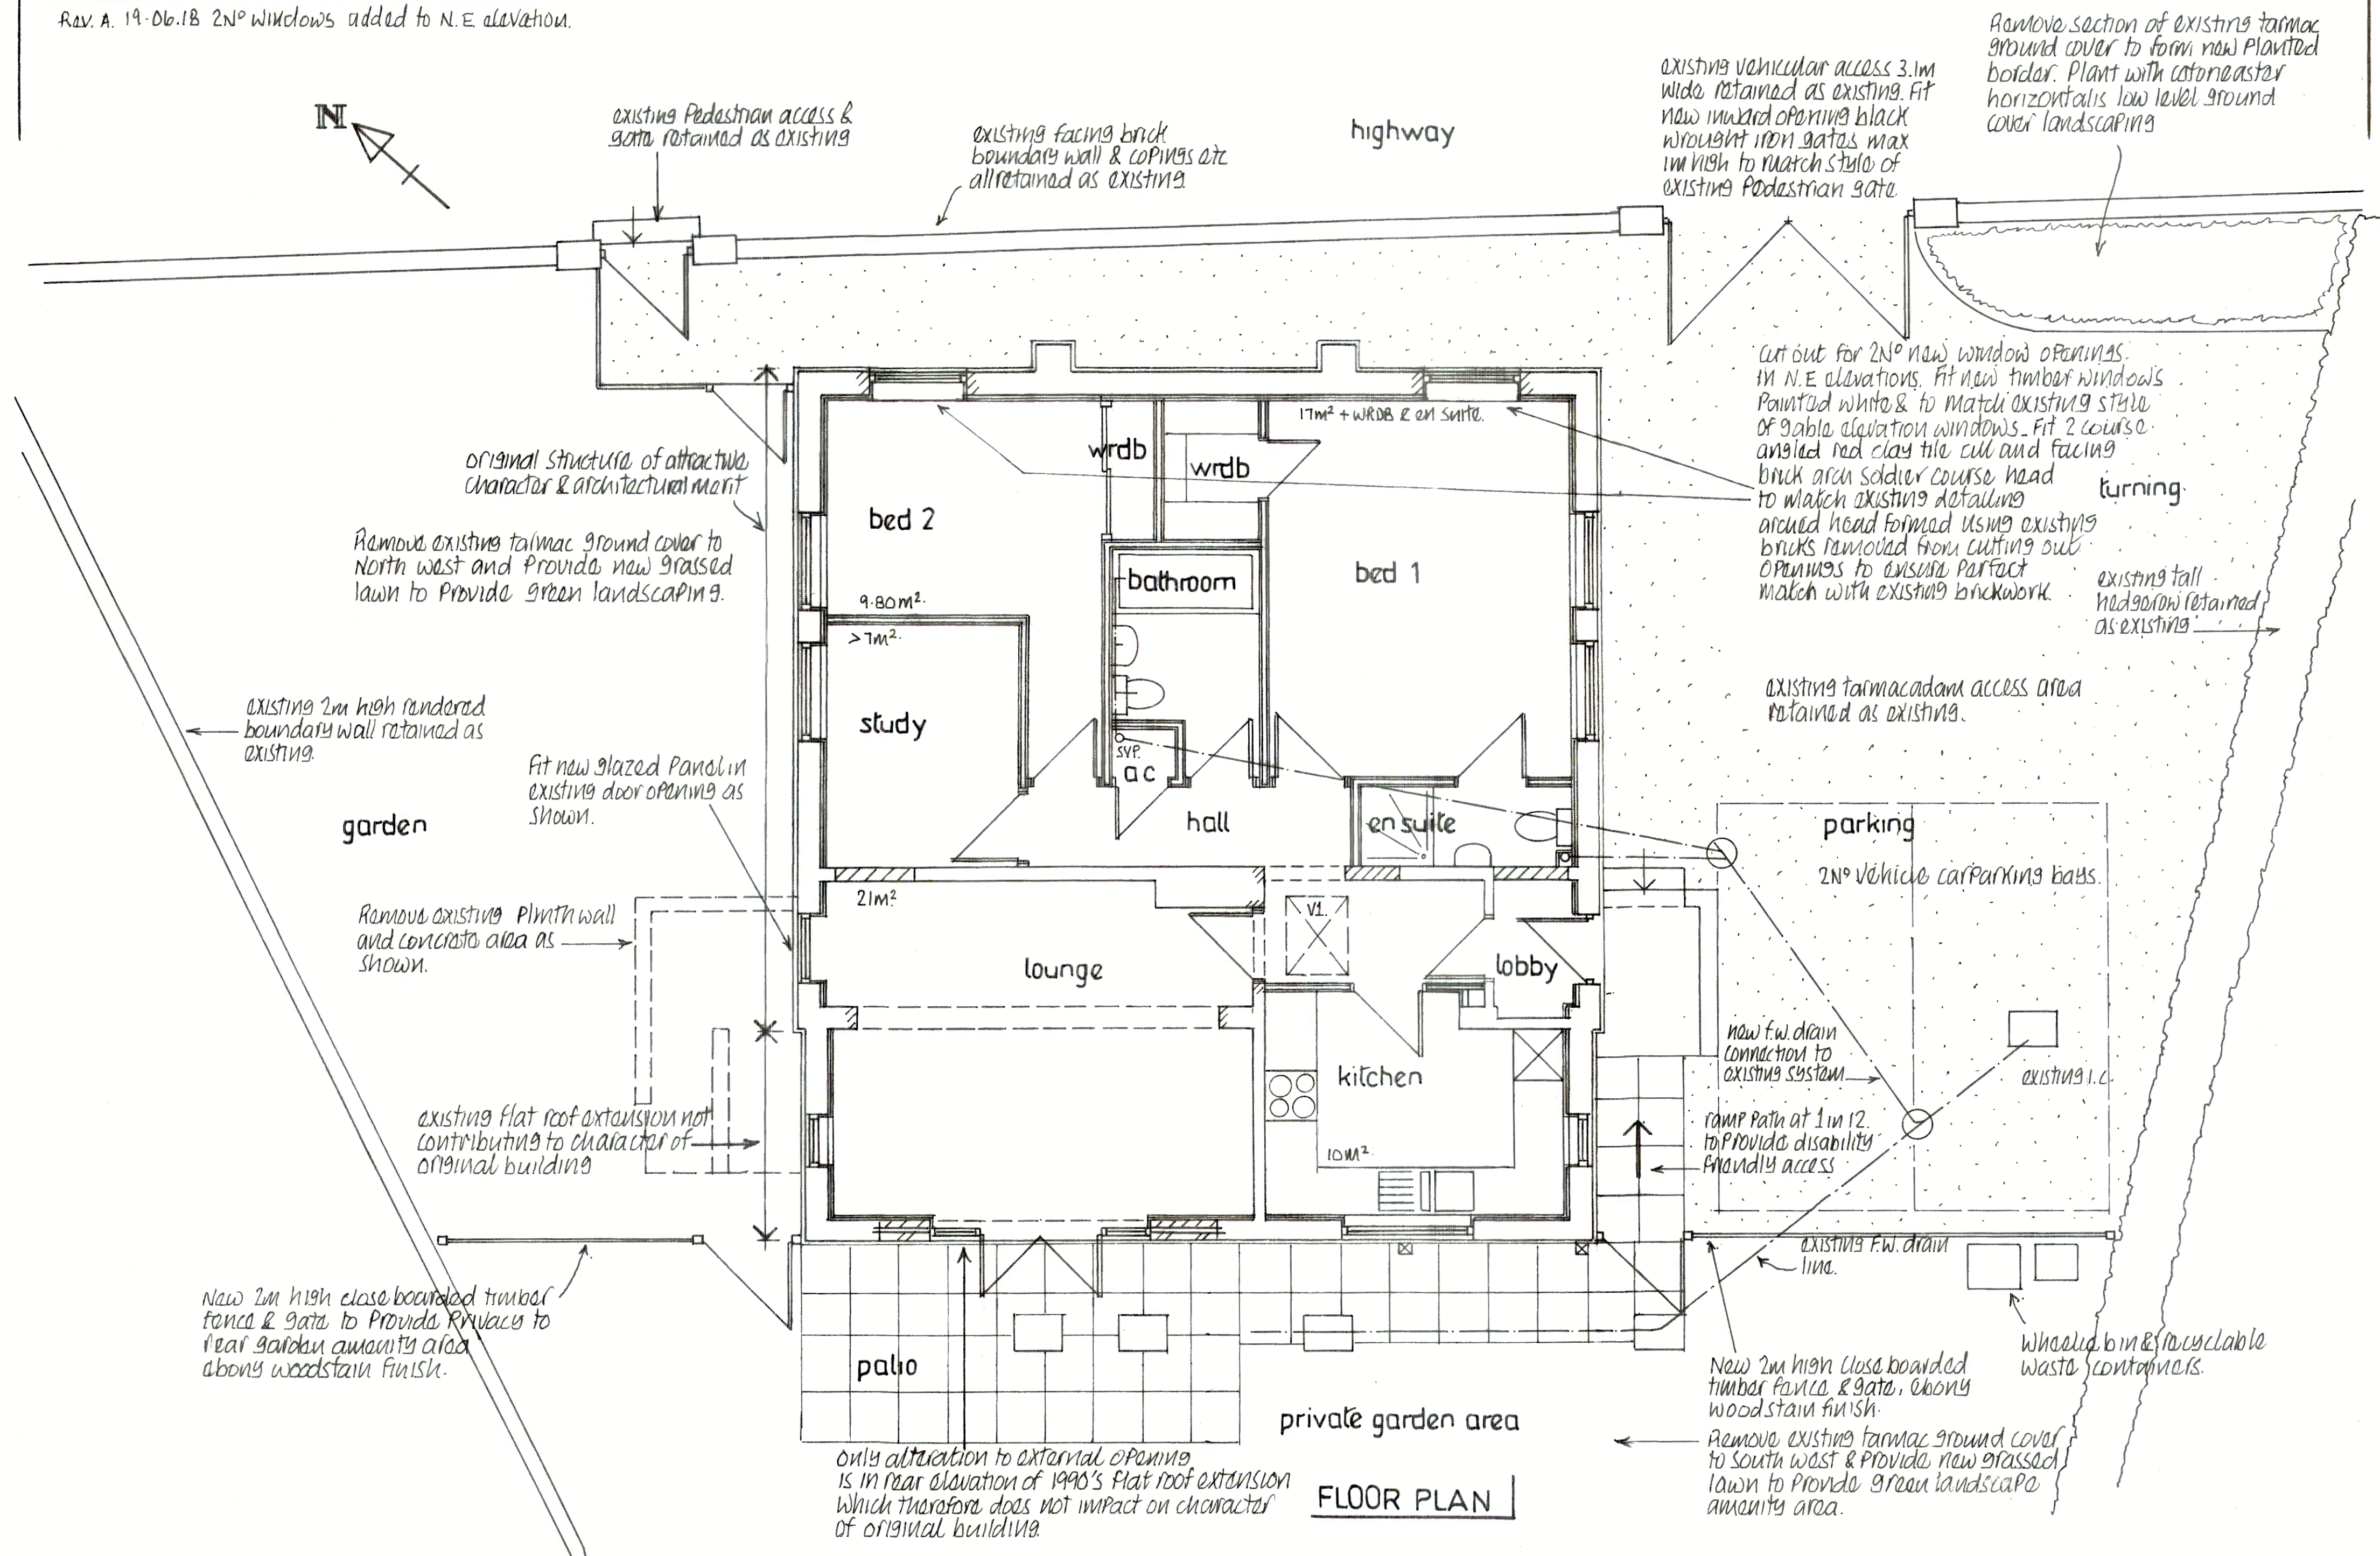

FLOOR PLAN