
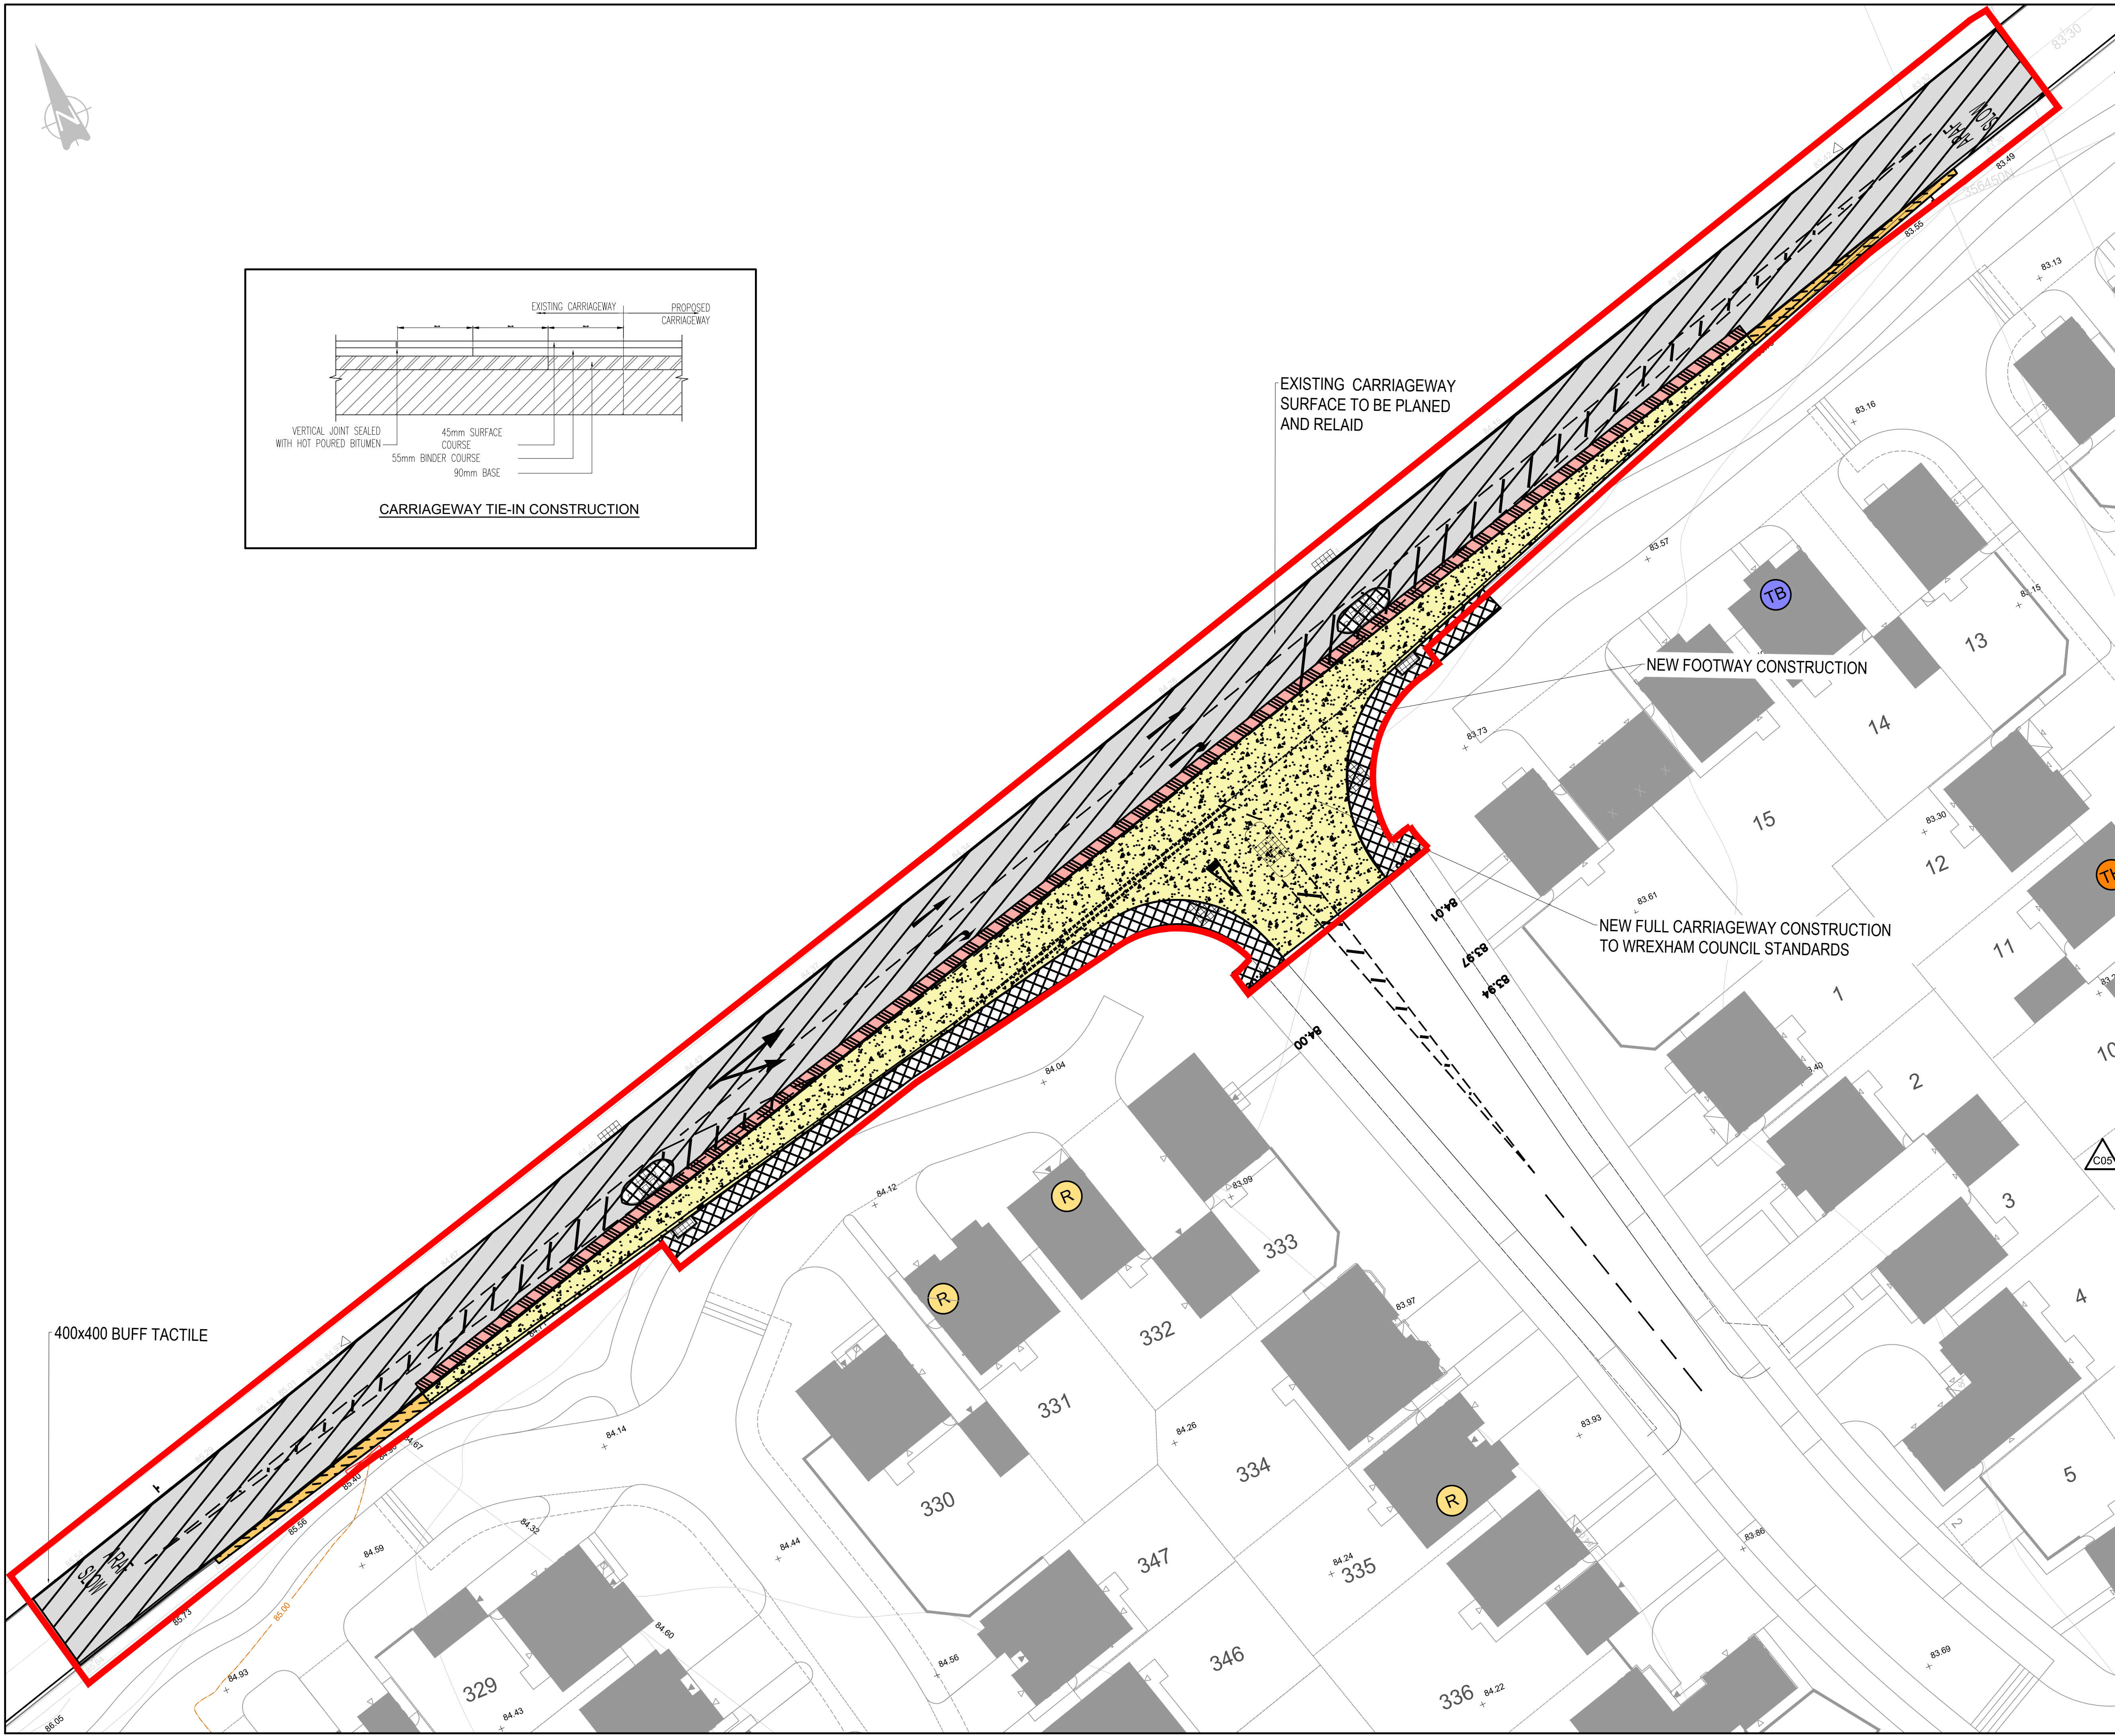


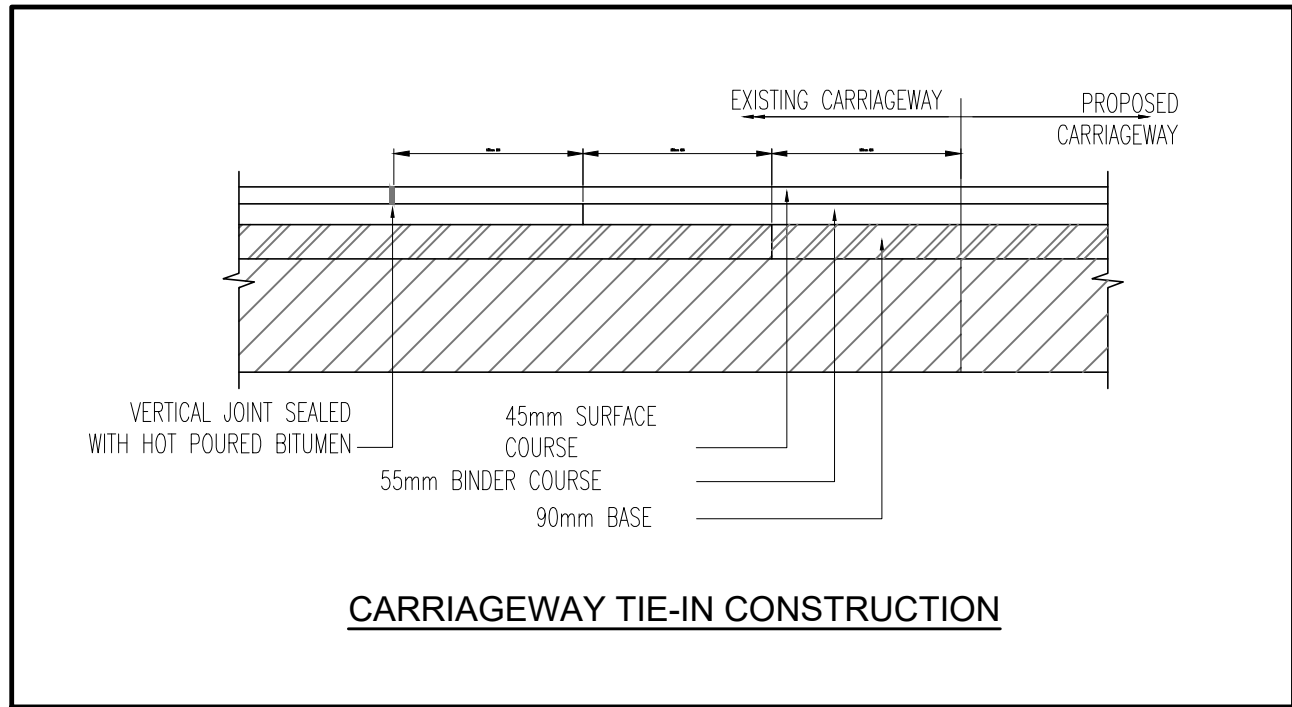

GENERAL NOTES:

1. THIS DRAWING IS TO BE READ IN CONJUNCTION WITH ALL RELEVANT ARCHITECTS AND ENGINEERS DRAWINGS AND SPECIFICATIONS.
2. DO NOT SCALE THIS DRAWING. ANY AMBIGUITIES, OMISSIONS AND ERRORS ON DRAWINGS SHALL BE BROUGHT TO THE ENGINEERS ATTENTION IMMEDIATELY. ALL DIMENSIONS MUST BE CHECKED / VERIFIED ON SITE.
3. ALL DIMENSIONS ARE IN METRES UNLESS NOTED OTHERWISE.
4. FOR GENERAL NOTES REFER TO DRAWING.

KEY

Type 2 - Flexible pavement construction:
40mm HRA 30/14F Surface course 40/60 to CL910
80mm AC20 HDM Binder course 40/60 to CL929
150mm AC32 HDM Base course 40/60 to CL929
200mm Type 1 Granular sub base to CL803



Type 4 - Narrow Widening Construction Road Category 2
Refer to Wrexham CBC Standard Details



Resurfacing - Required for Highways Construction
Cold mill to a depth of 40mm and resurface with 40mm
HRA 30/14F surface course and regulating as required.

Footway -
20 mm AC6 DMB 100/150
60 mm AC14 DBM 100/150
150 mm Type 1

S278 Boundary, Civils Works.

Tie in construction

C05	NOTES AMENDED	07/02/20	MF	RM
C04	PED REFUGES & FOOTWAY UPDATED	18/12/19	MF	RM
C03	UPDATED TO RSA & WBCB COMMENTS	25/03/19	RM	RM
C02	AMENDED TO SUIT COMMENTS	04/01/19	MF	RM
C01	ISSUED FOR S278 APPROVAL	27/11/18	MF	RM
Rev:	Description:	Date:	By:	Chkd:



Merchant Exchange, 17-19 Whitworth Street West, Manchester, M1 5WG
0161 236 2394
manchester@curtins.com
www.curtins.com

Civils & Structures • Transport Planning • Environmental • Infrastructure • Geotechnical • Conservation & Heritage • Principal Designer
Birmingham • Bristol • Cambridge • Cardiff • Douglas • Dublin • Edinburgh • Glasgow • Kenton • Leeds • Liverpool • London • Manchester • Nottingham

Status: ISSUED FOR CONSTRUCTION APPROVAL **S4**

Project: GRESFORD ROAD LLAY

Orig Title: STRAIGHT MILE GIRT SURFACING LAYOUT

Size:	Date:	Drawn By:	Designed By:	Checked By:
A1	27/11/2018	MF	MF	RM
Scale:	1:250			
Project No:	Originator:	Zone:	Level:	Type:
14111 - CUR - ZZ - XX - DR - D -	9505	-C05		