

[illegible]

Rev:	-
Drawing No:	A_309_03


External wall full height glazing to specialist design.




PROPOSED
North Elevation

[illegible]


 Portman Surveyors Ltd Chartered Building Surveyors	The Studio Tarporey Business Centre Nanwich Road Wrexham, LL11 1JY Cheshire, CH16 9JW Tel/Fax: +44 (0)1829 732856 Mobile: +44 (0)7812 021070 e: rob.lee@portmansurveyors.com	Client:	Mr & Mrs R Jones	Date:	March 2021	
		Project:				Littlelooks Barn, Overton Road - Penley, Wrexham, LL13 0LU
		Drawing Title:		Scale:	1:50	
		PROPOSED Elevations		Status:	LBC	
Drawing No:		Rev:		-		
		A_309_13				

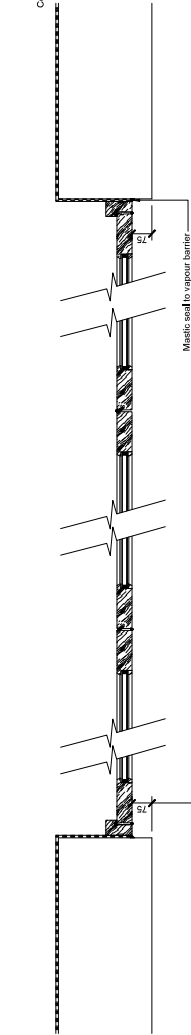

Proposed bi-fold doors

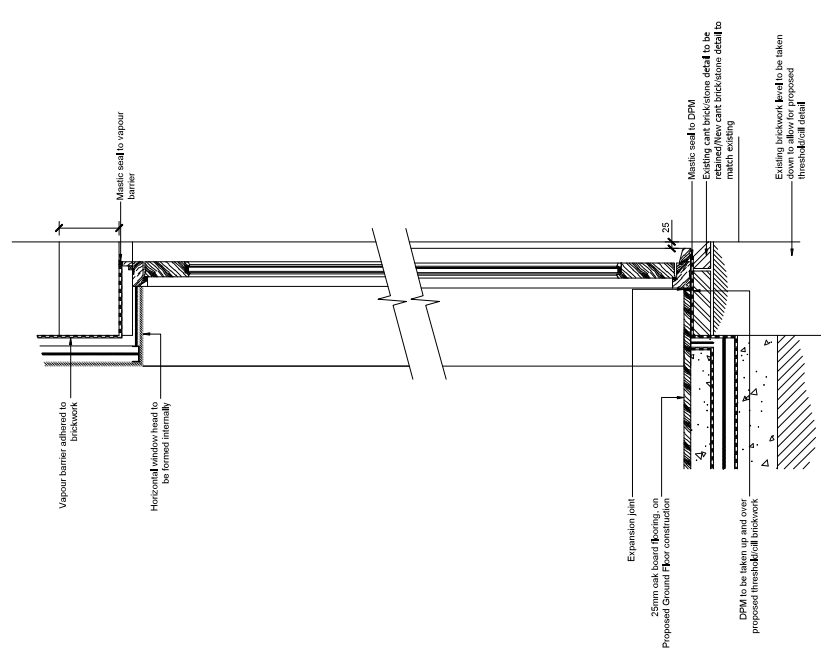

Proposed Section B-B

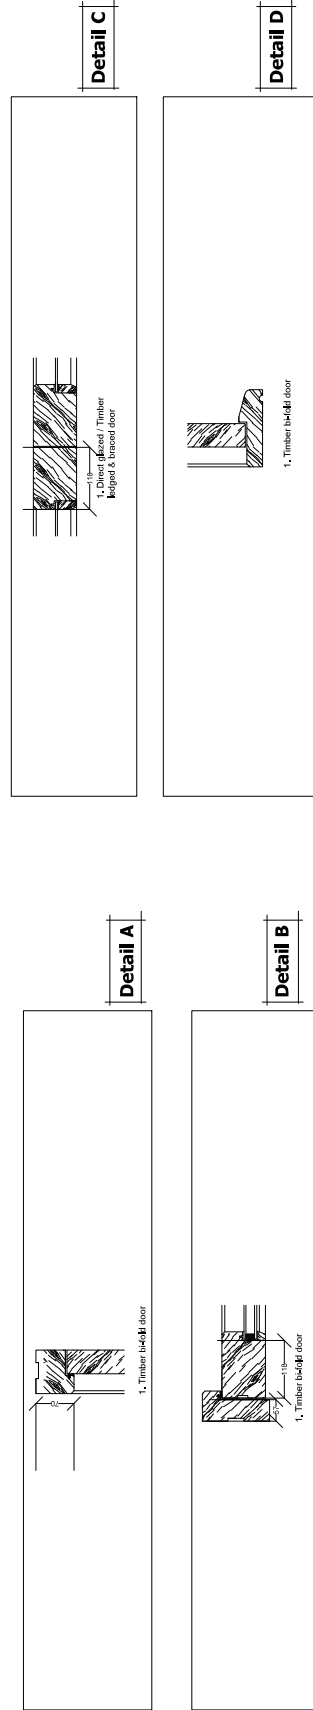[illegible]

Portman Surveyors Ltd
Chartered Building Surveyors



The Studio
Tarpotley Business Centre
Nantwich Road
Tarpotley
Cheshire CW6 9UT
Tel/Fax: +44 (0)1829 732896
Mobile: +44 (0)7812 021070
e: rob.lee@portmansurveyors.com

 **RICS**

Client:	Date:	January 2022
Mr & Mrs R Jones		
Project:		
Drawing Title:		Scale:
PROPOSED		1:5 & 10
Joinery Details		Status:
		LBC
Drawing No:		Rev:
A_309_14		-