

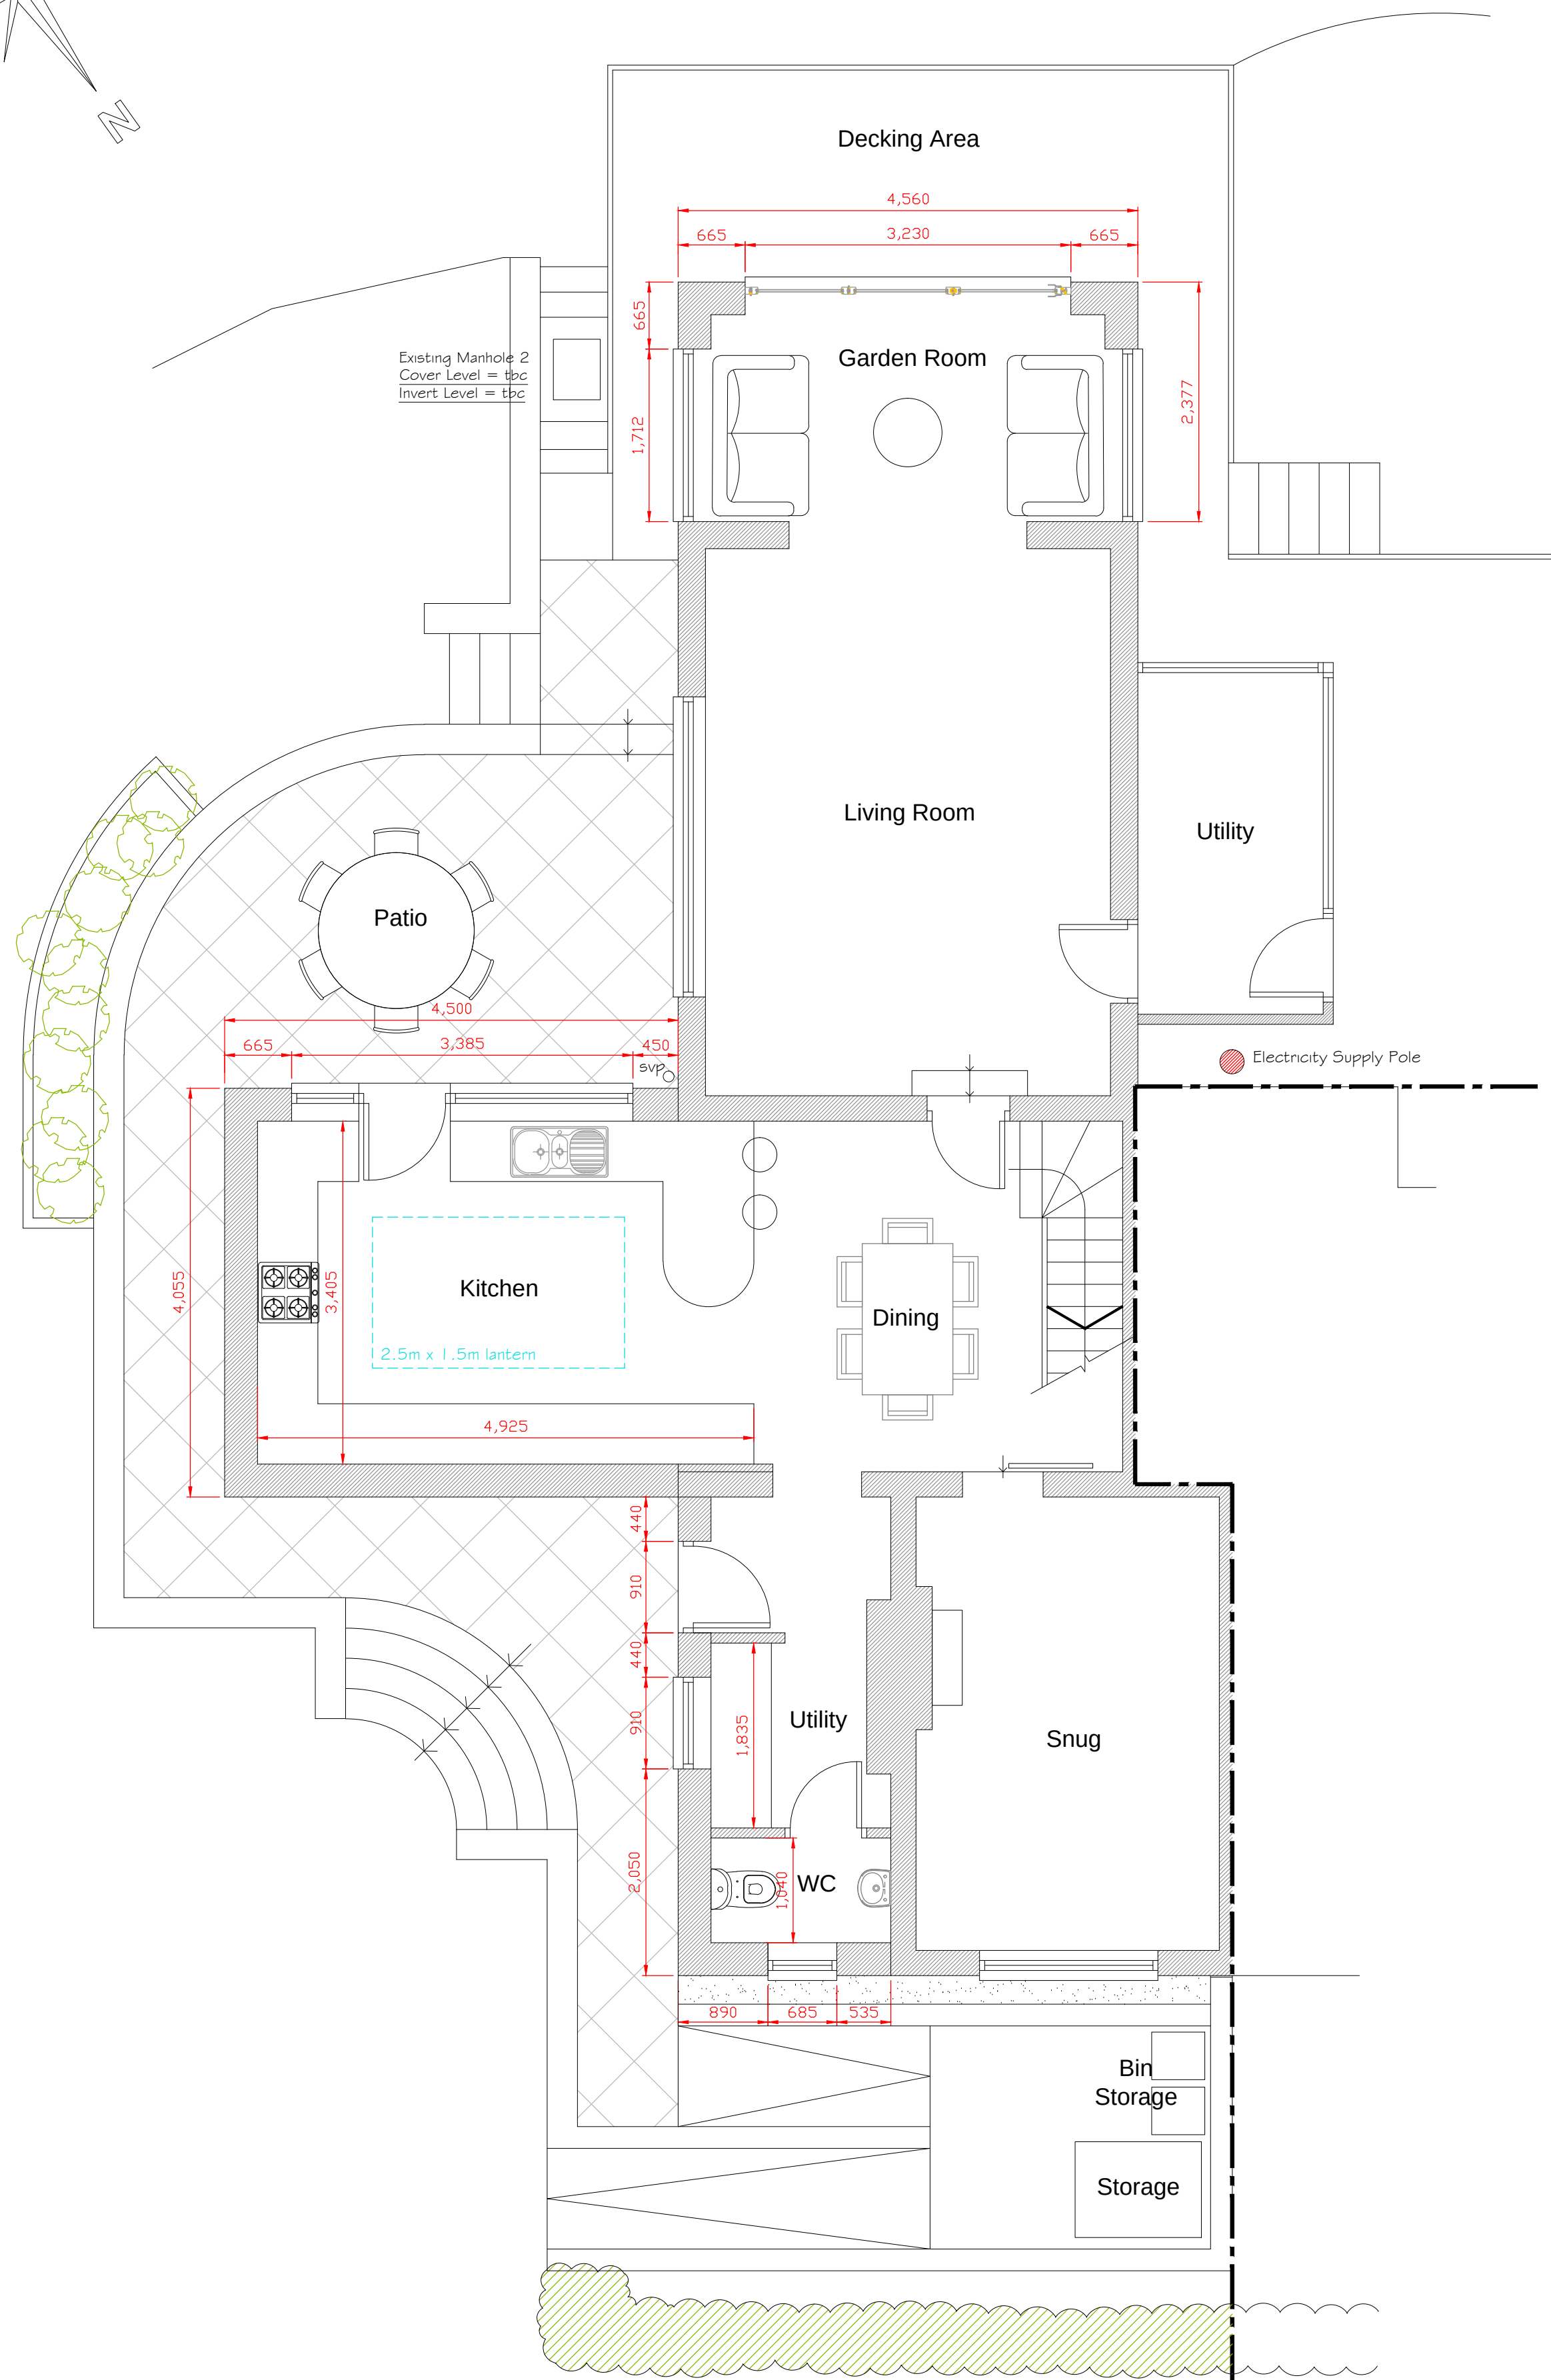


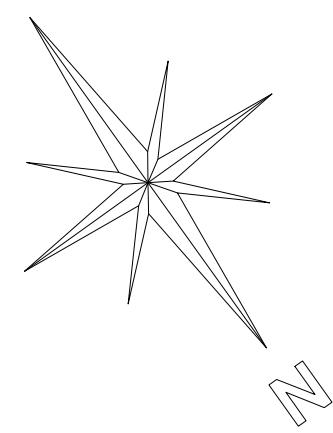

Proposed Ground
Floor Plan

1:50

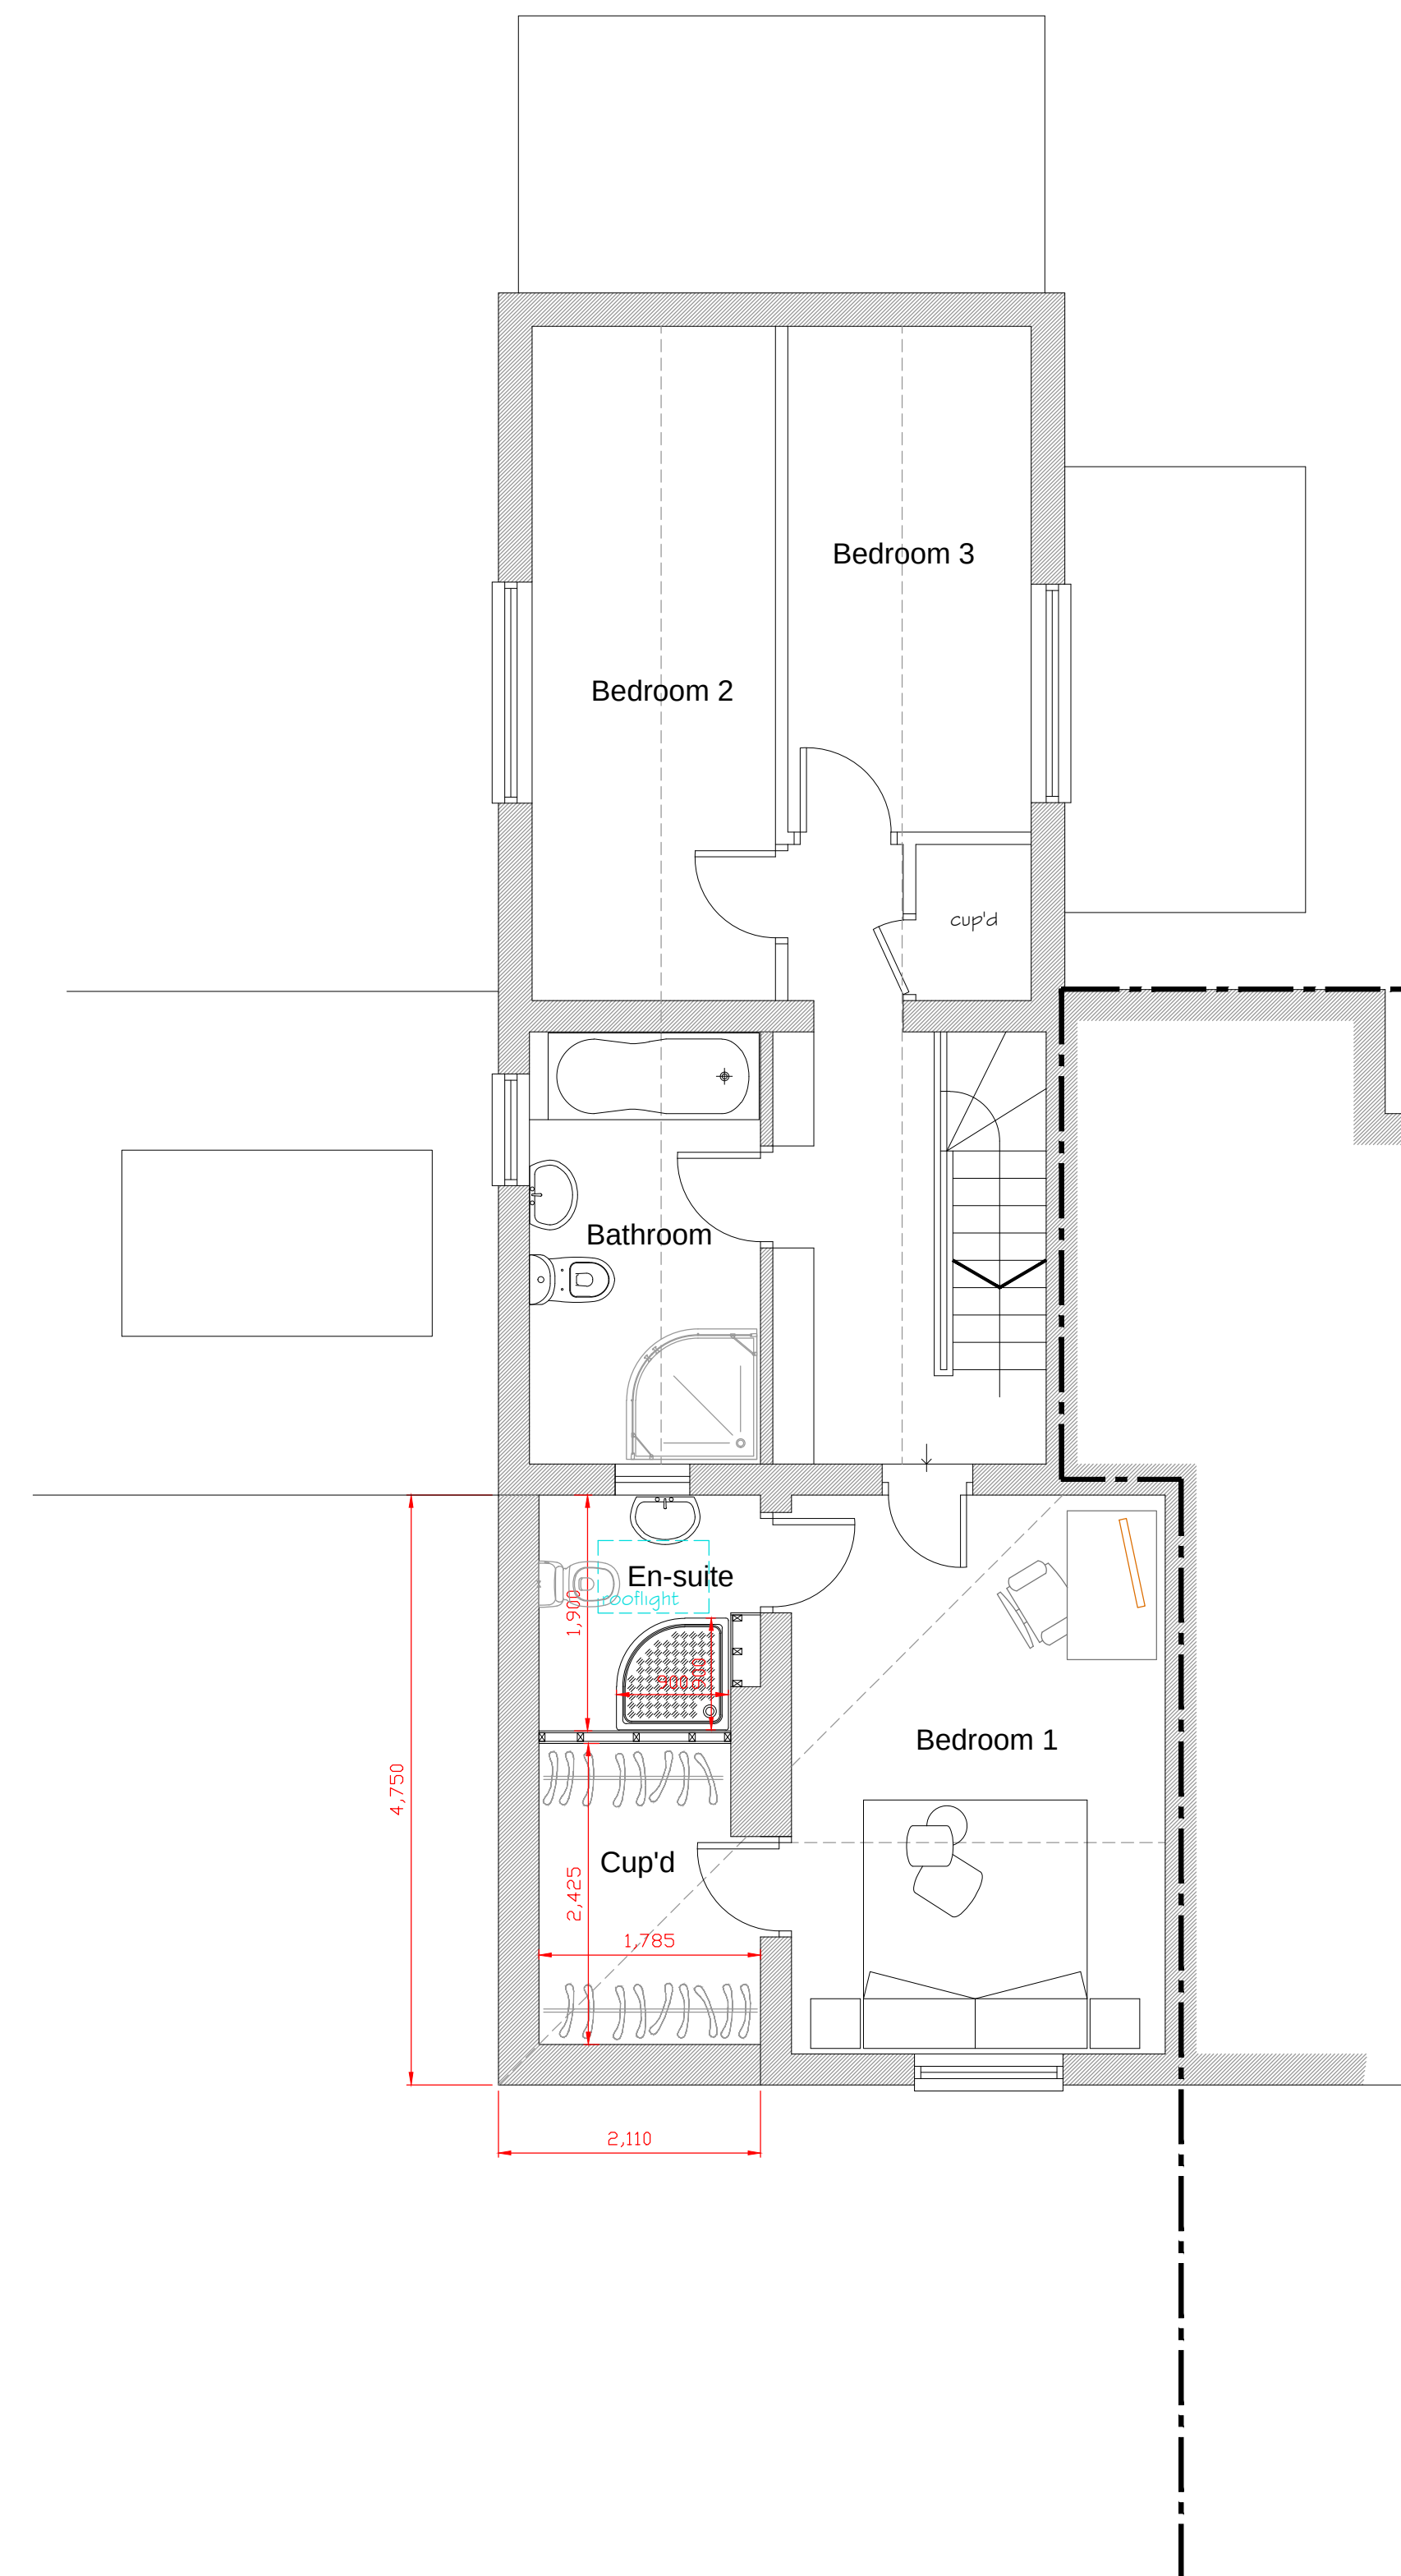

Proposed First
Floor Plan

1:50

