


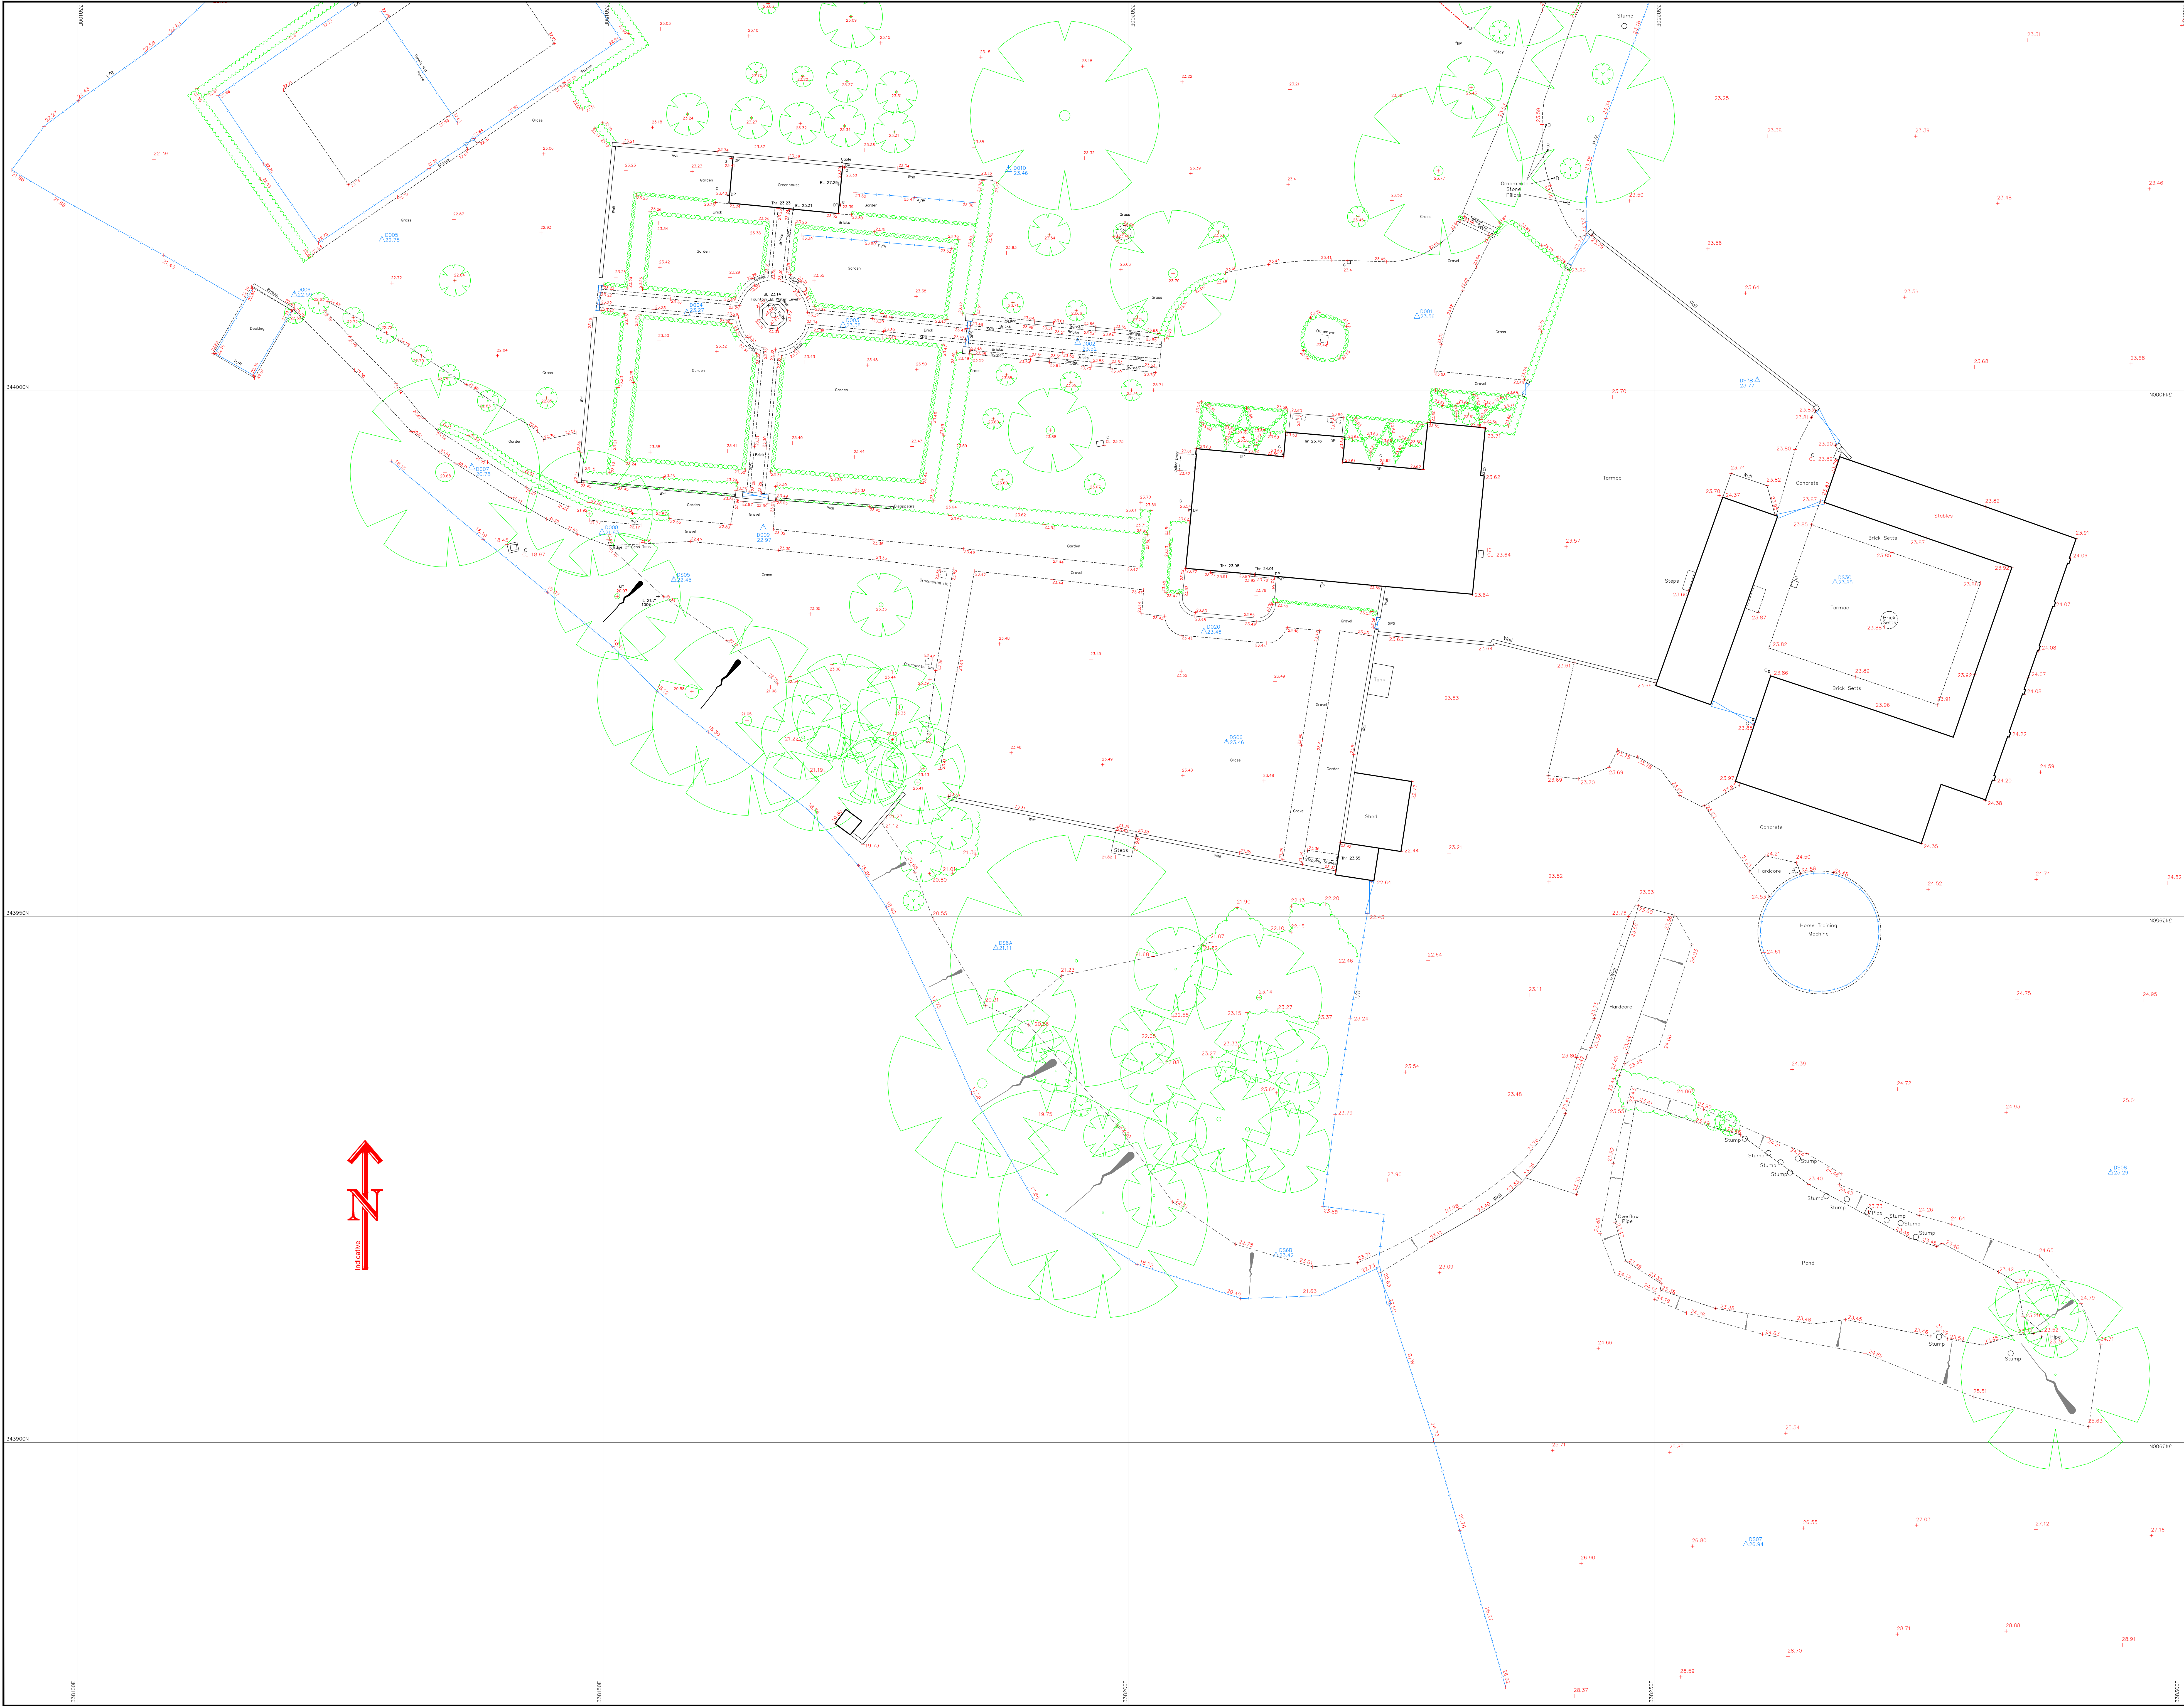

Topographical Survey Legend			

Survey Station Coordinates			
Stn	Easting	Northing	Level
0001	338227.58	344007.16	23.56
0002	338195.12	344004.70	23.52
0003	338172.81	344005.31	23.38
0004	338157.97	344007.49	23.27
0005	338129.98	344014.42	22.75
0006	338120.66	344009.22	22.59
0007	338137.52	343992.84	20.78
0008	338149.80	343986.62	21.83
0009	338165.24	343987.05	22.97
0010	338188.55	344021.13	23.46
0020	338207.12	343977.16	23.46

Levels are related to OSBM
Value 23.6m
Situated on Gate Post at Entrance to Site.

Coordinates are related to National Grid (Graphical)

Scale
1:200
metres

The accuracy of this survey is commensurate with the drawing scale specified within the title block. Copyright in this drawing remains with Survey Systems Ltd. Do not scale from this drawing, work to figured dimensions. Check all dimensions on-site. In the event of any discrepancy, please refer query to Survey Systems Ltd.

Client: Moss & Co

Title: Topographical Survey
Althay Woodhouse
Overton Road
Bangor-on-Dee LL13 0DA

Surveyed On: 04/11/19
Date: March 2019
File Name: 6206B

Drawn: GAT
Checked: AG
Revised: AG
Sheet Size: A0

Drawing No: SSL:6206B:200:2:2

Head and Registered Office
Survey Systems Ltd
Willow Bank House
Old Road
Tel: 01625 534444
Fax: 01625 536816
mail@surveys.co.uk
www.surveys.co.uk

© 2019 Survey Systems Ltd. All Rights Reserved.