


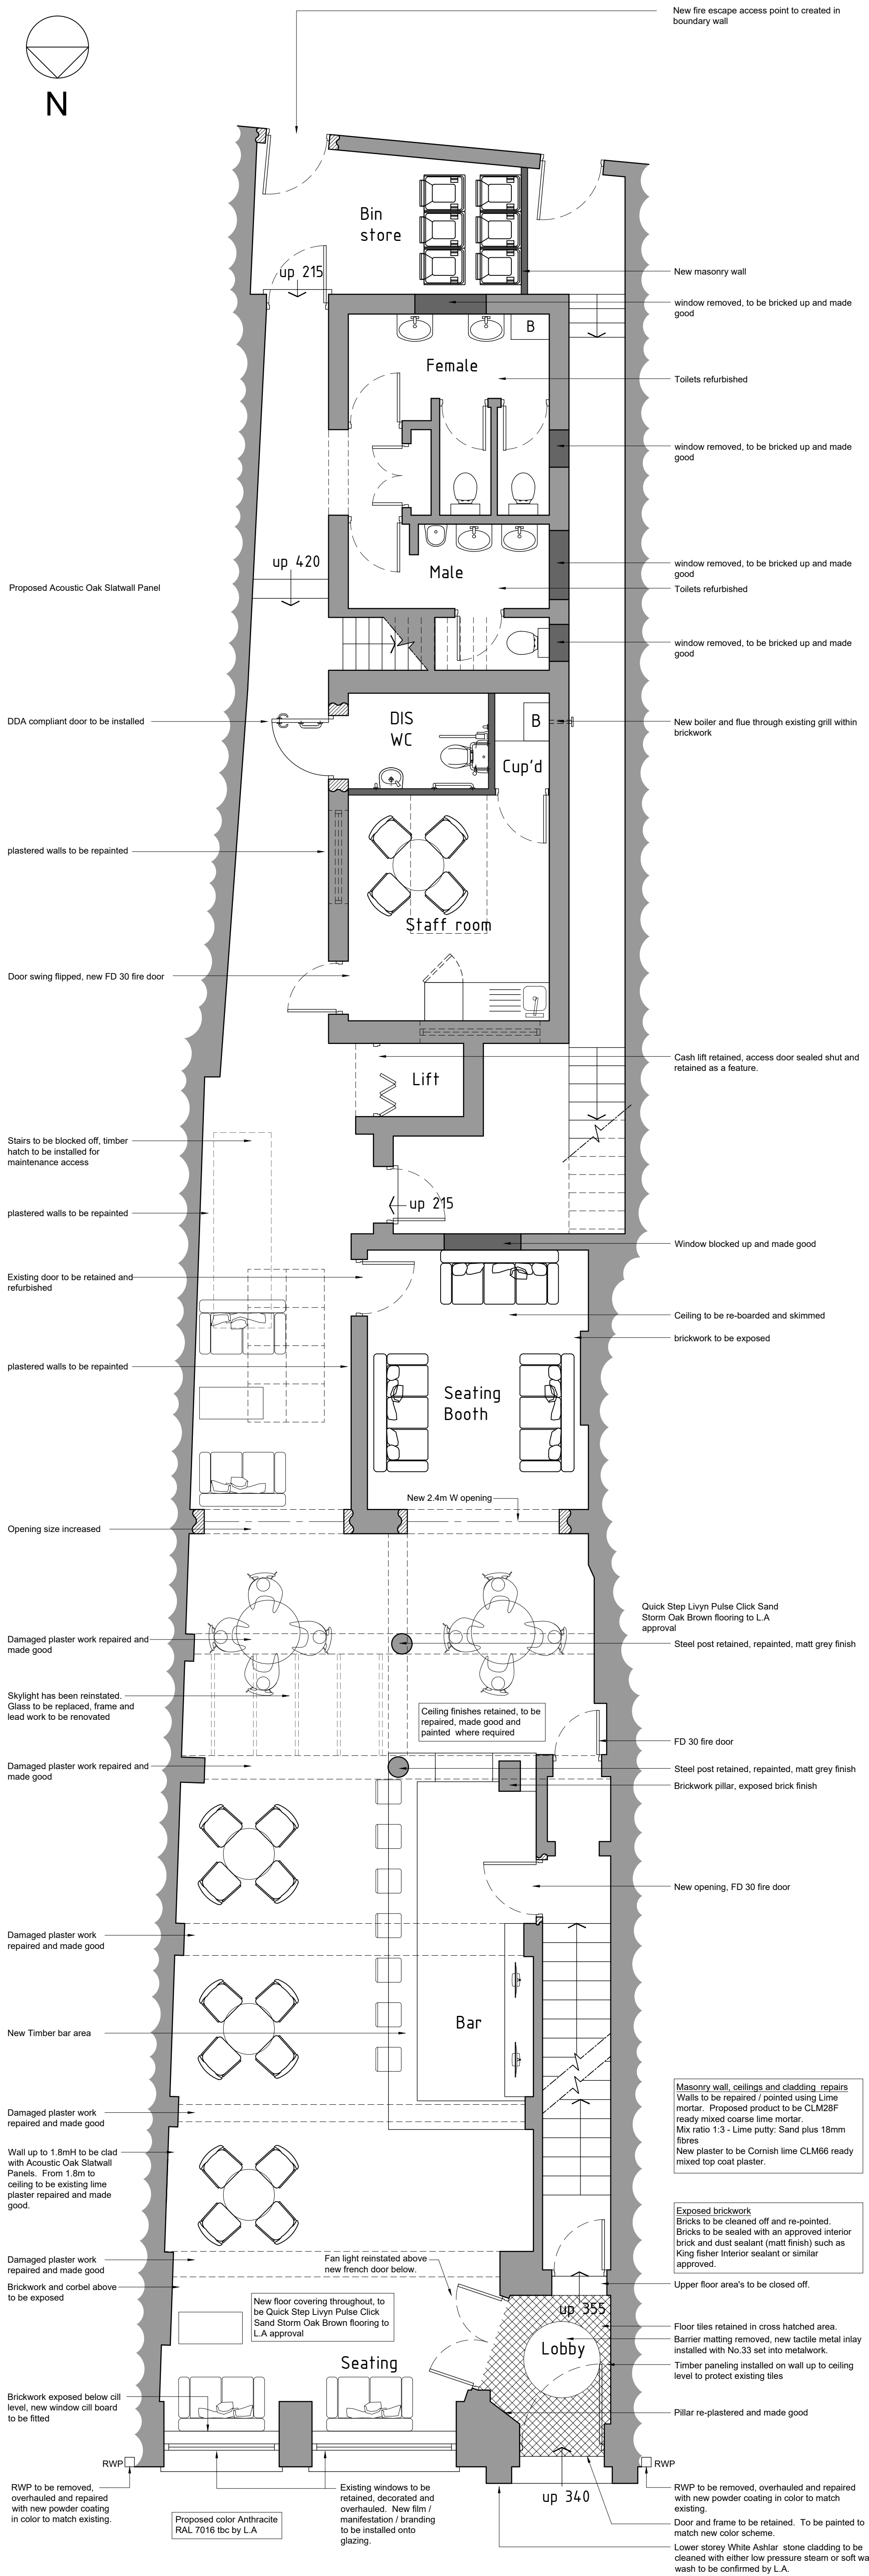

First floor plan 1:50

