

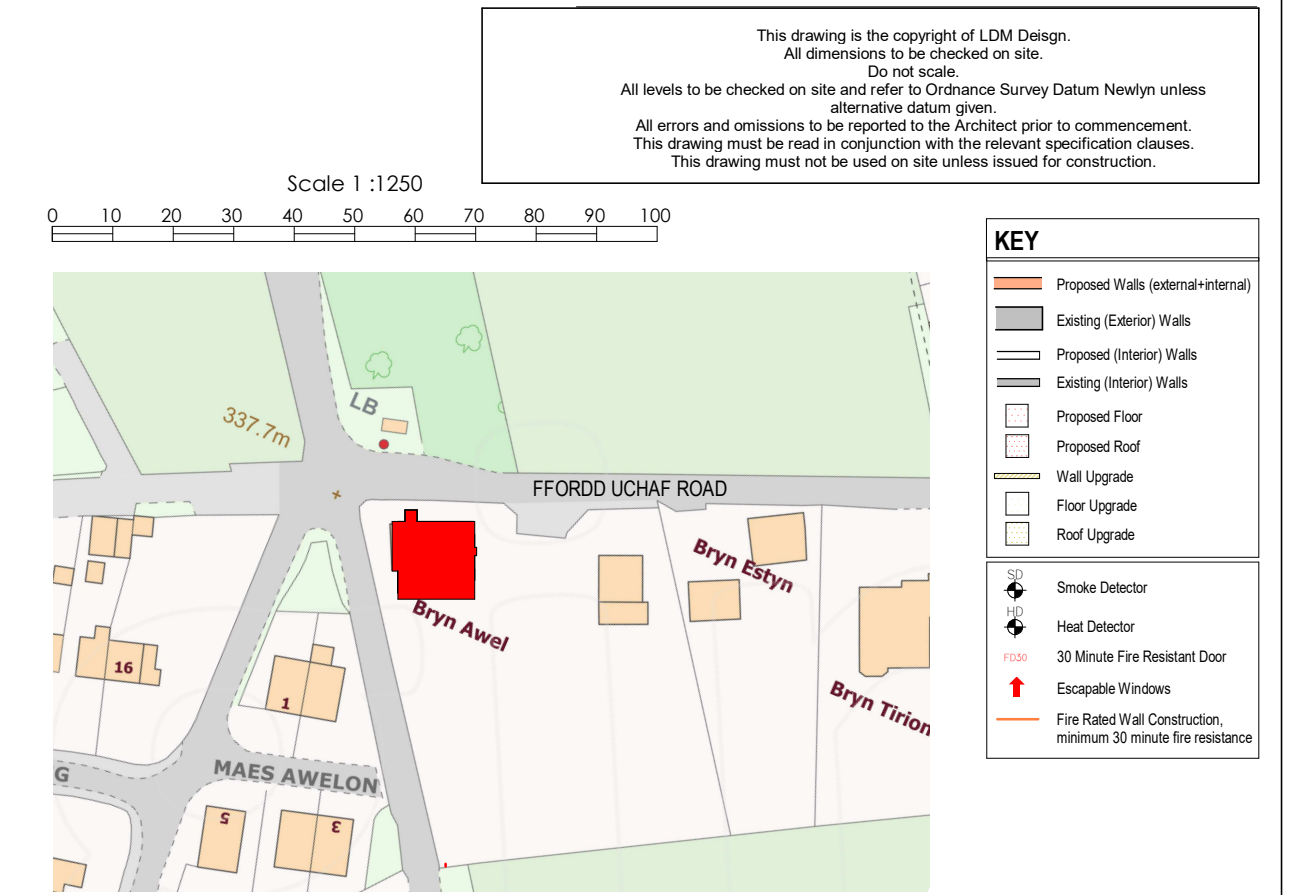
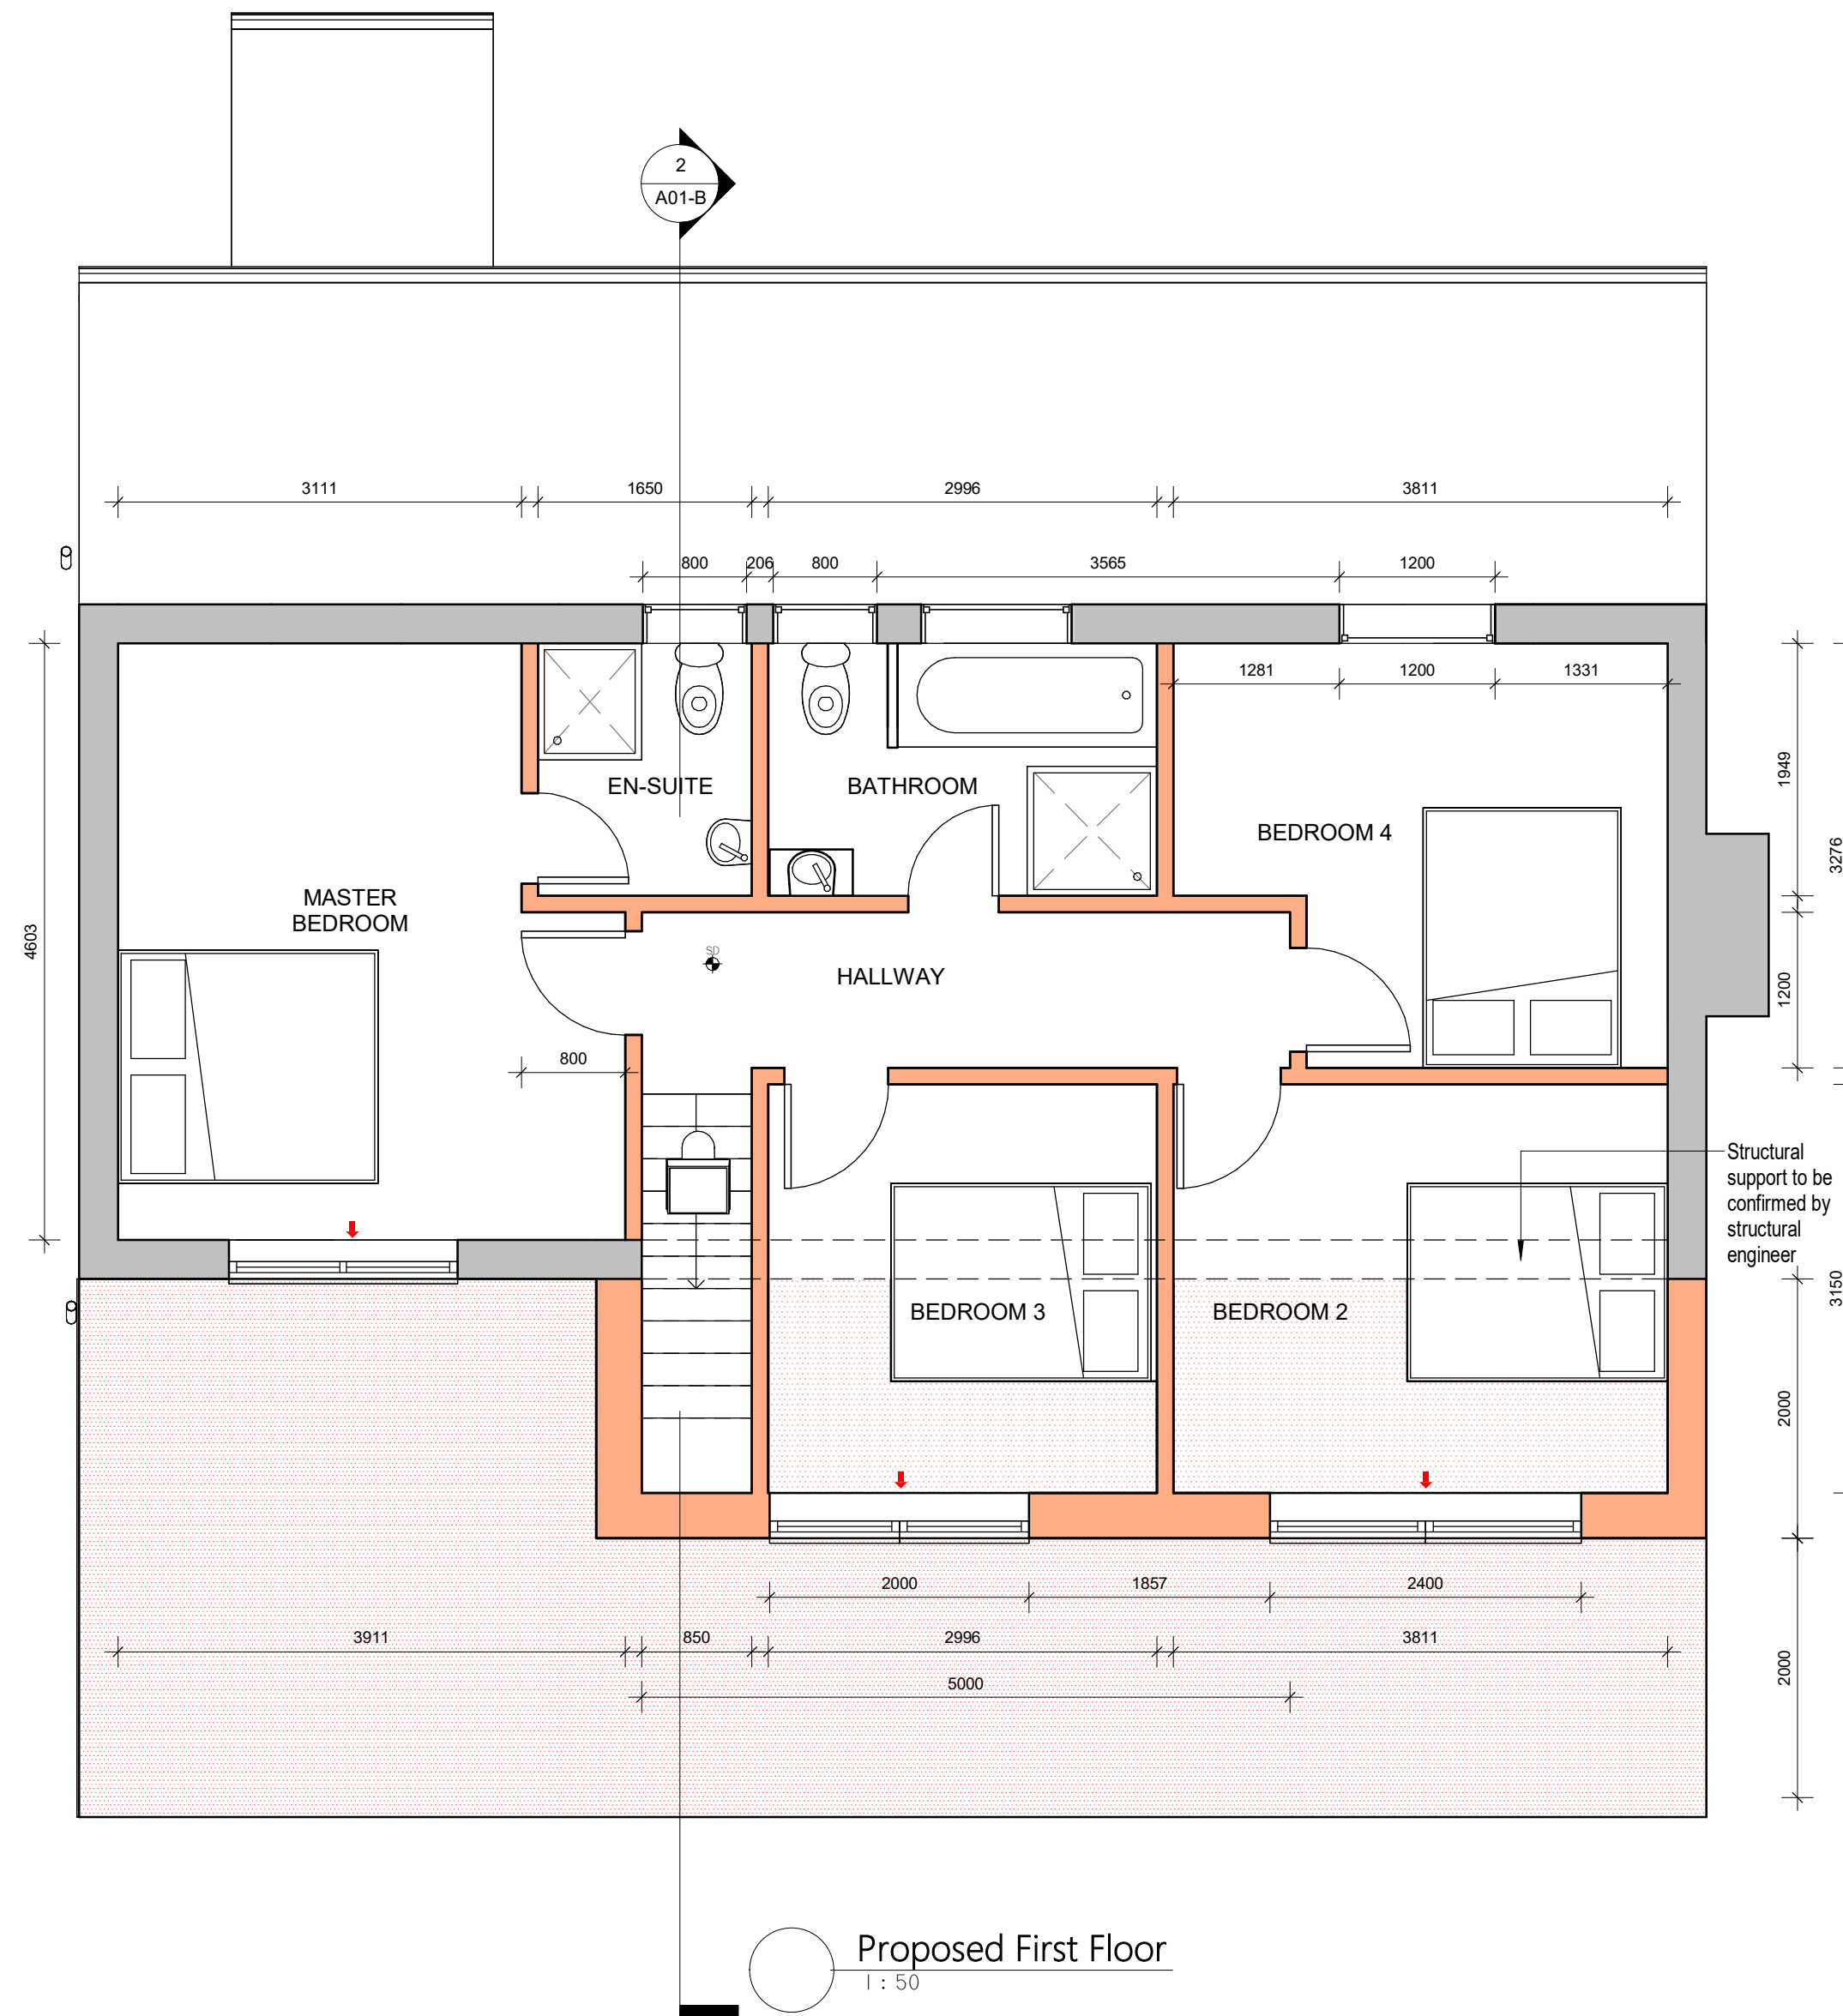
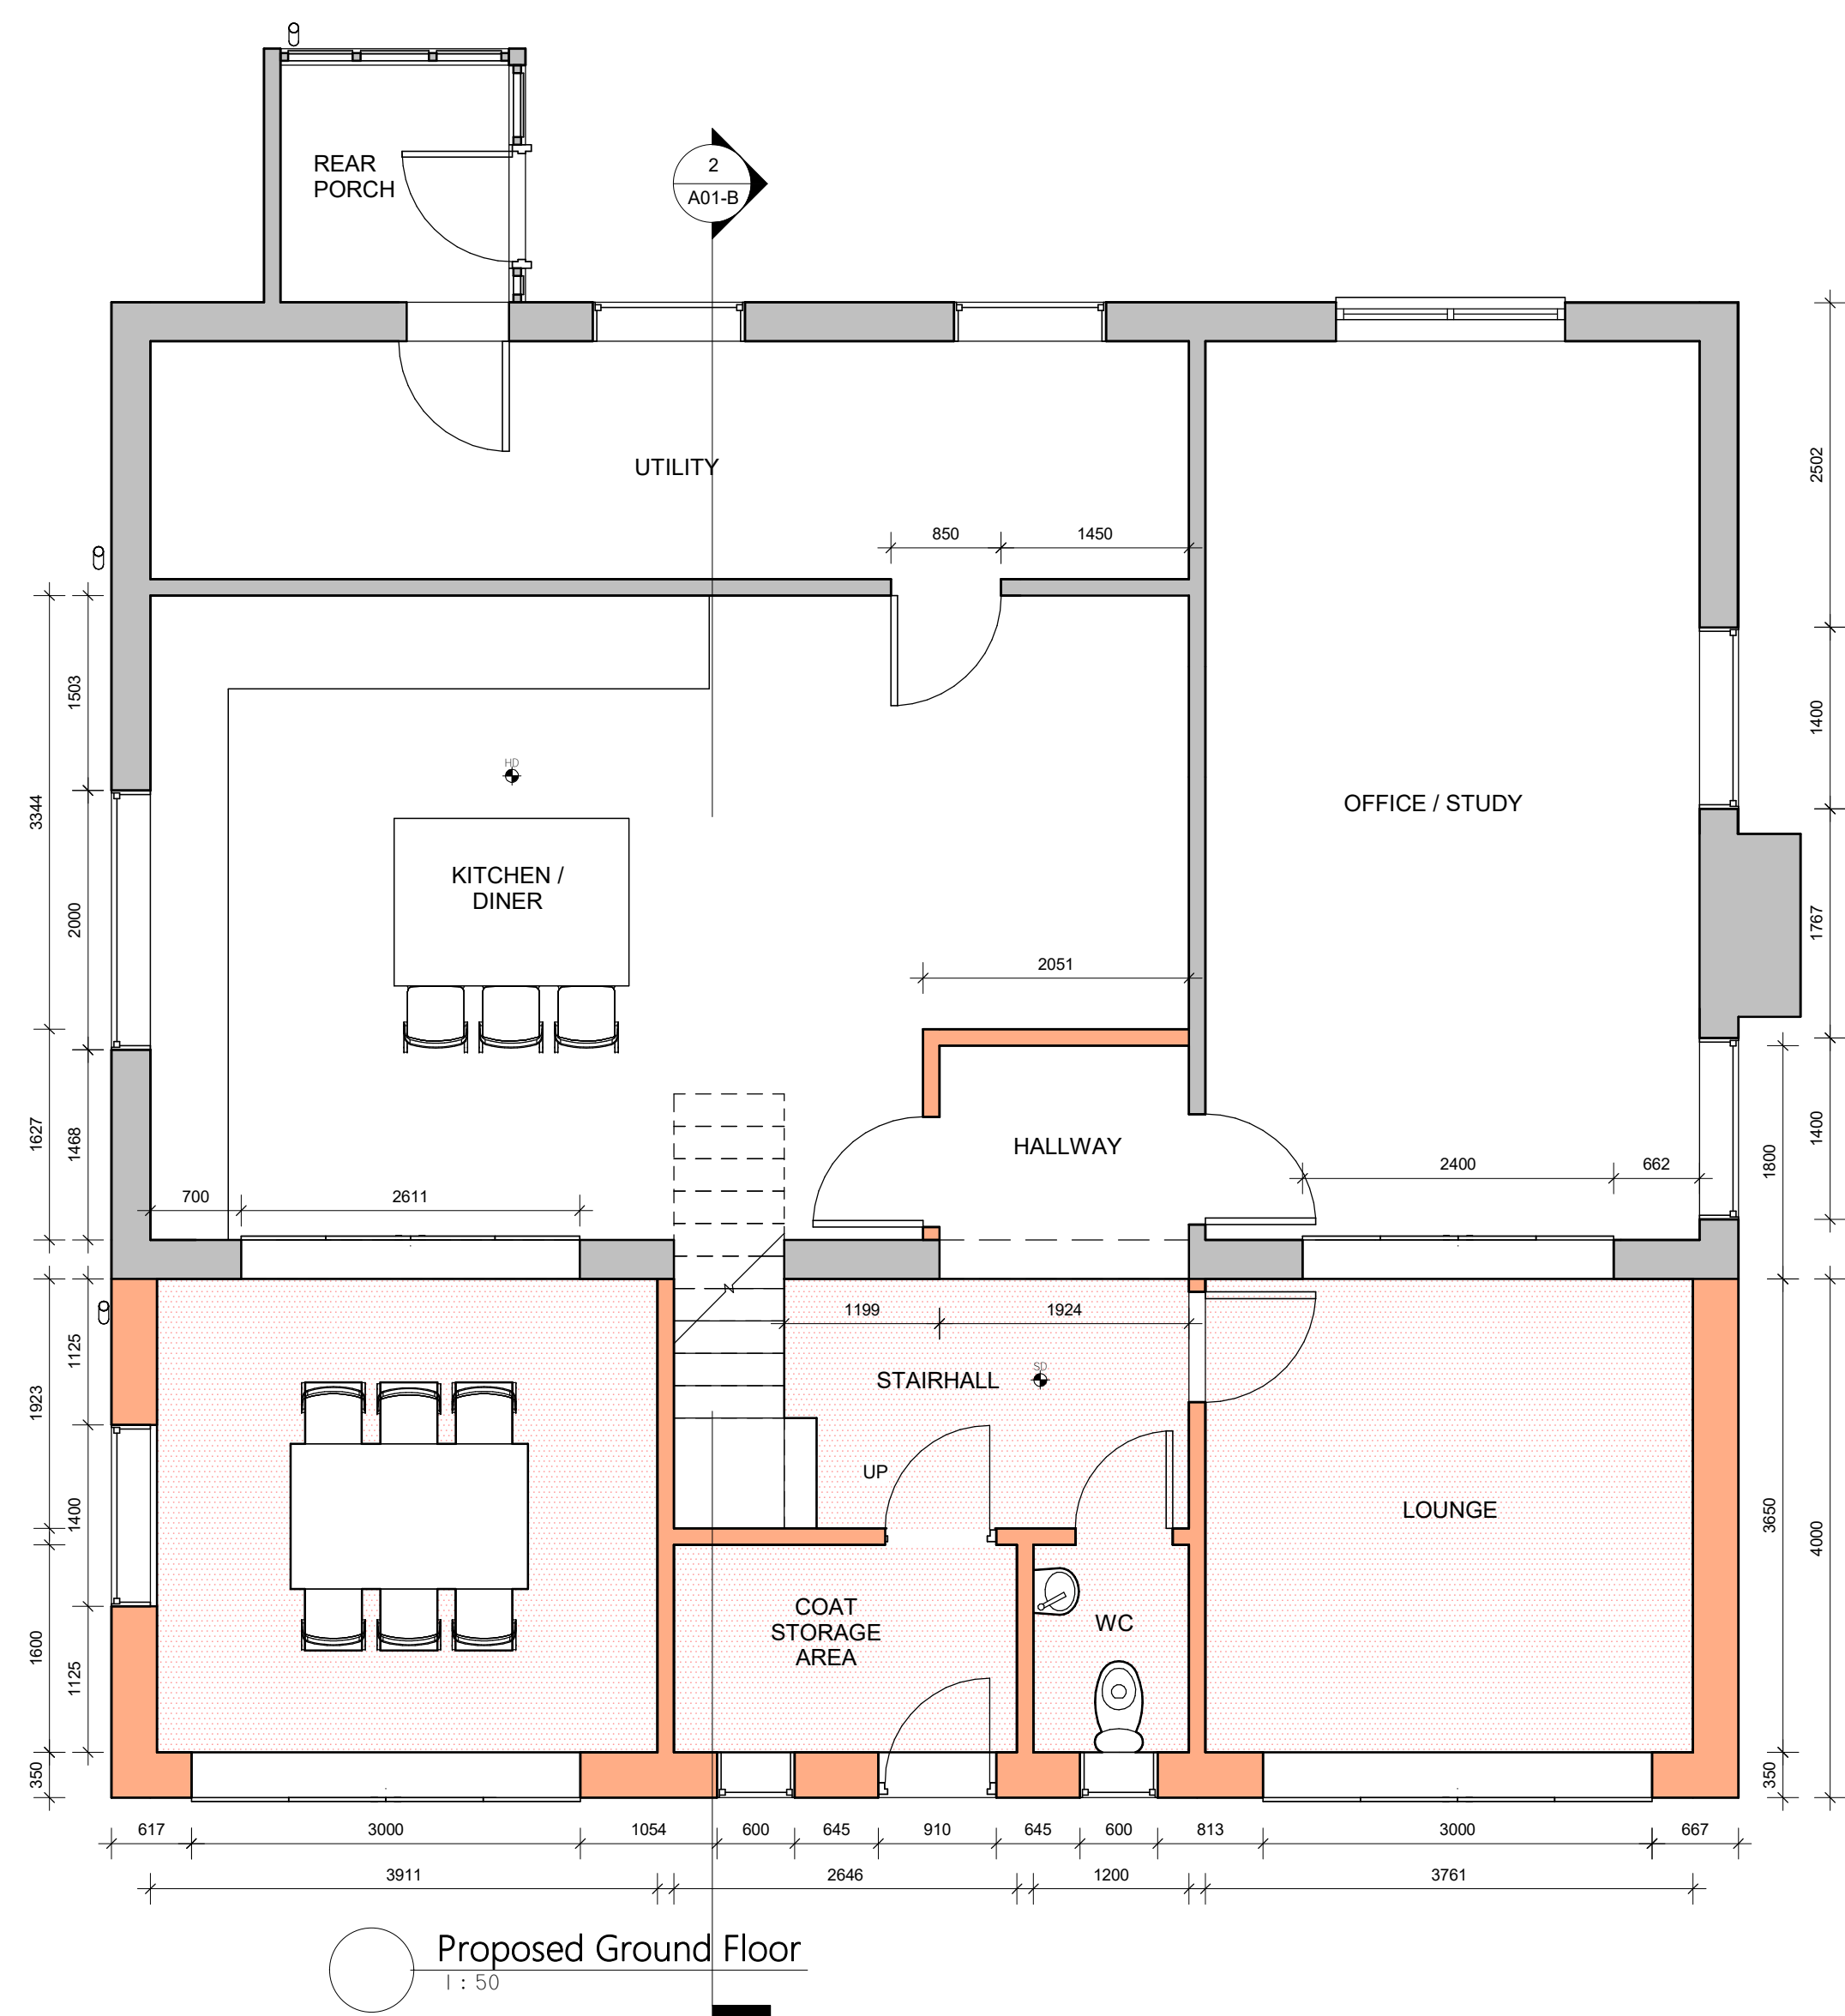
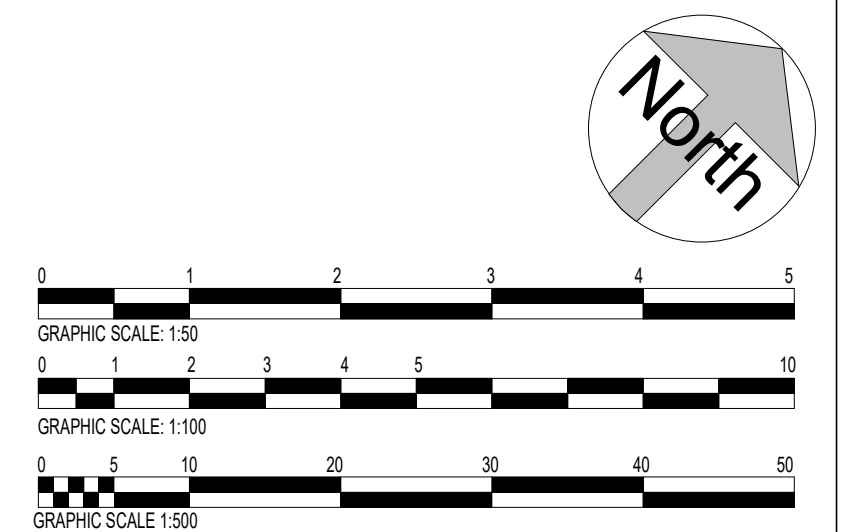
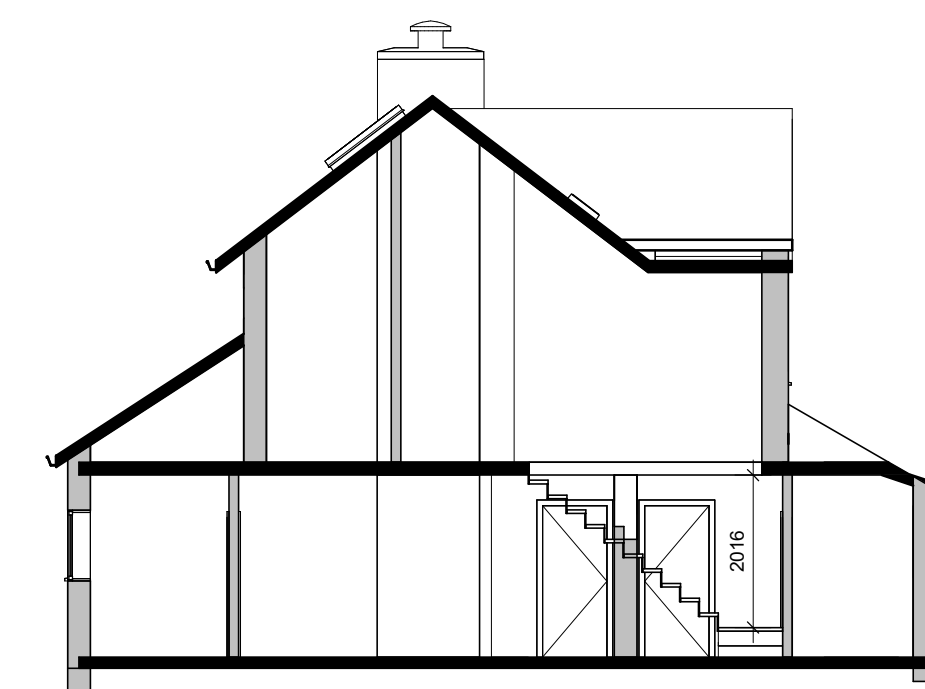
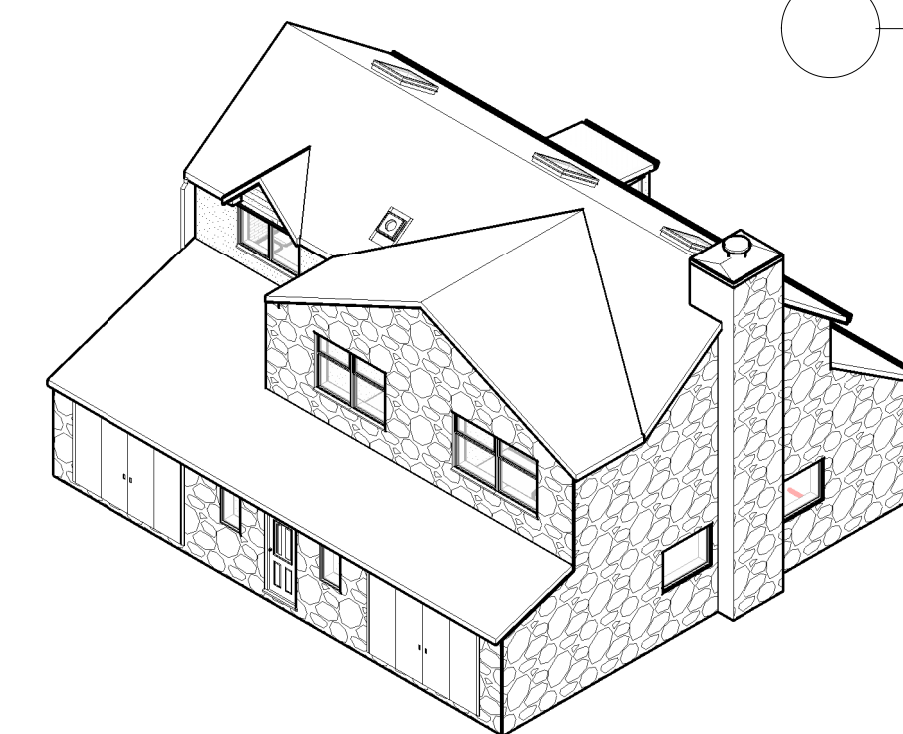
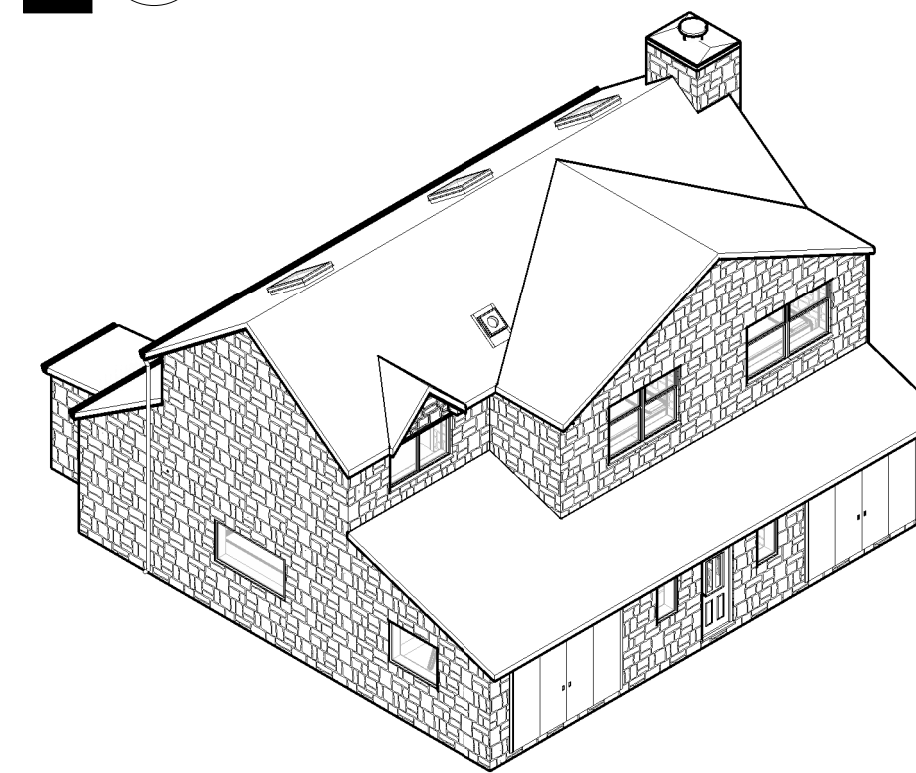
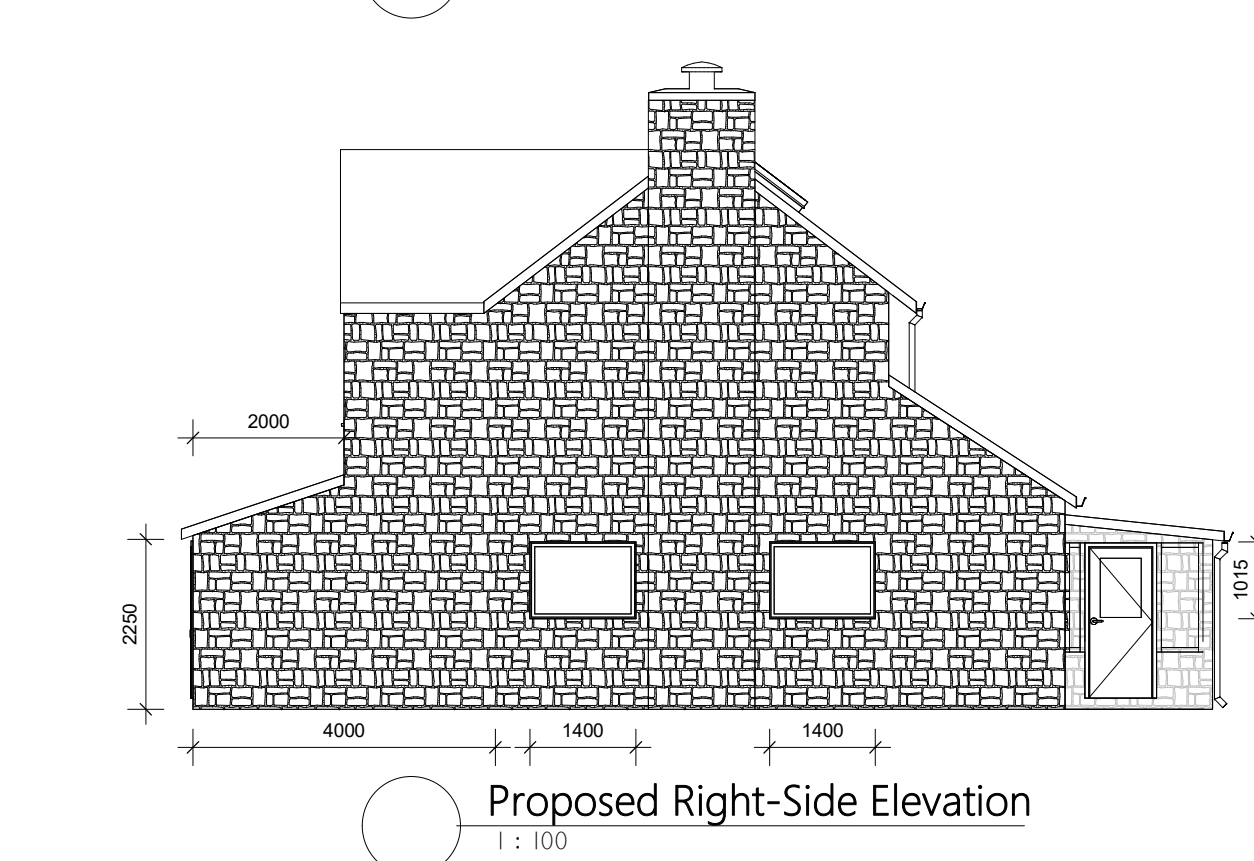
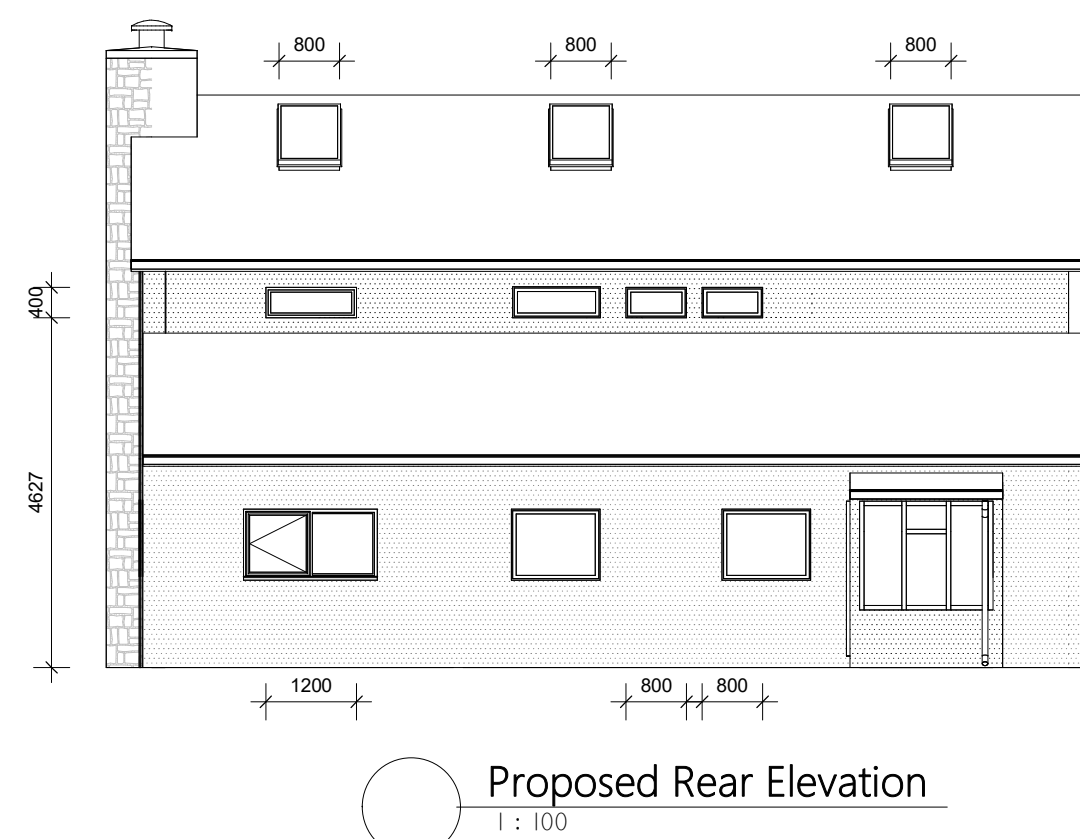


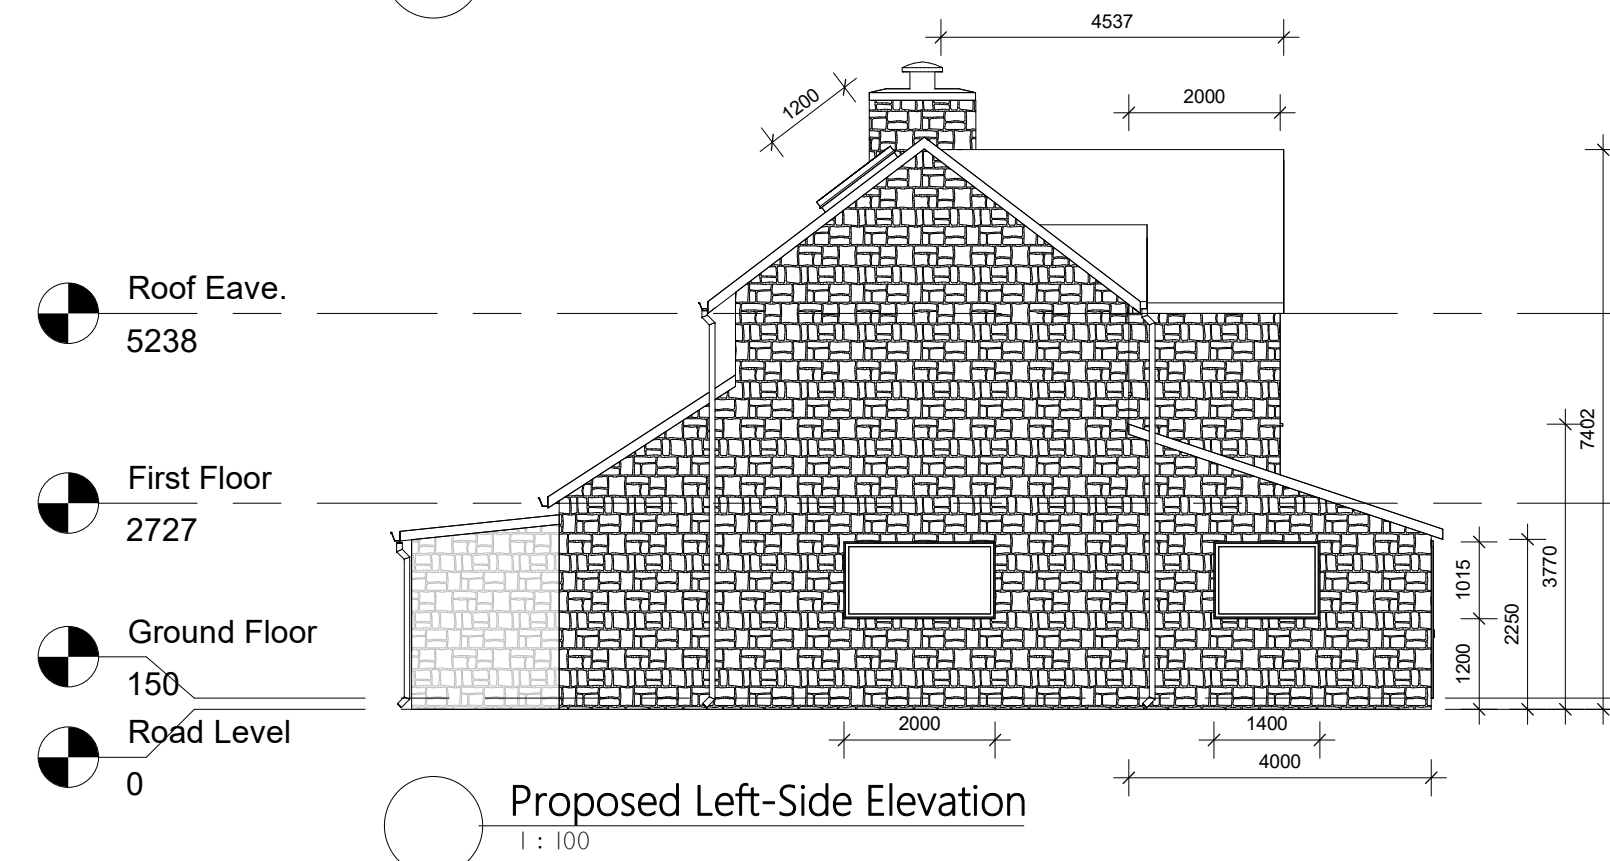

Location Plan
1 : 1250

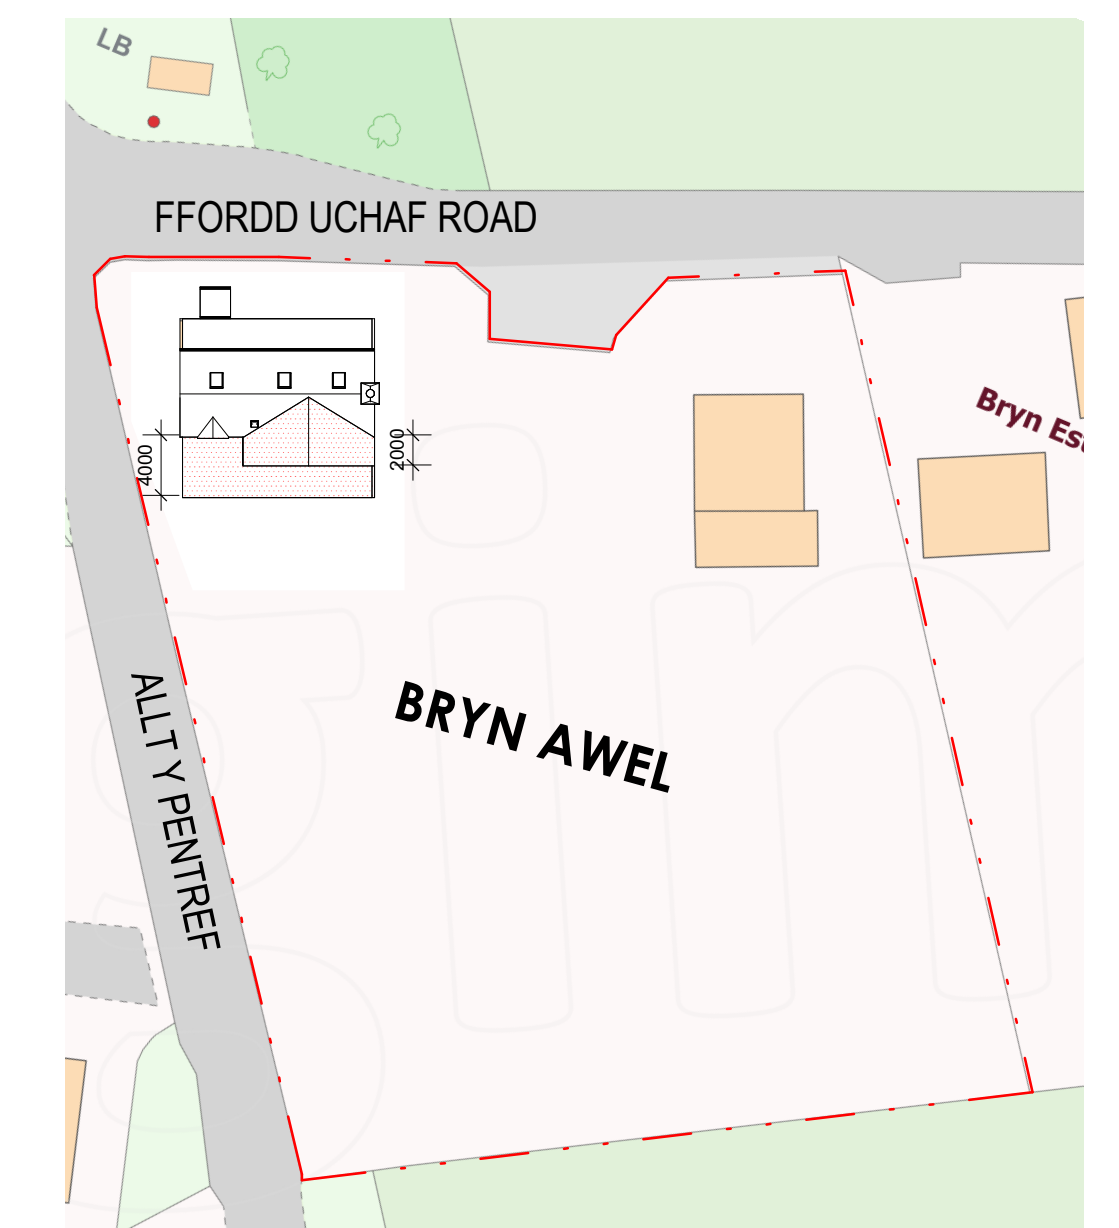

		
LDM Design		
PROJECT	Bryn Awel, Ford Uchaf, Wrexham, LL11 5UN.	
SHEET	Planning Drawings	
CLIENT	TBC	
Scale (@ A3)	As indicated	
Drawn by	BA	DRAWING NUMBER
Checked by	LG	A01-B
REV	G	