


APPENDICES

Appendix A. EXISTING SITE LOCATION





	Client	SESSWICK WTW EEL SCREEN FCA Site Location	 Contains OS data © Crown Copyright and database right 2022 Contains data from OS Zoomstack, Contains OS data © Crown Copyright and database right 2019	Date: 09/12/2022
	Severn Trent Water		1:5,000 @ A3	Checked: KL
			Figure: A1	Rev: A

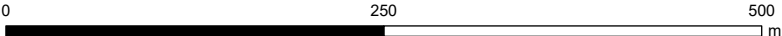

	Client	SESSWICK WTW EEL SCREEN FCA Site Location - Aerial	0250500 m Maxar, Microsoft, Contains OS data © Crown Copyright and database right 2019		1:5,000 @ A3	Date: 09/12/2022
	Severn Trent Water		Drawn: RP	Checked: KL		
			Figure: A2	Rev:A		

Appendix B. PROPOSED DEVELOPMENT DRAWINGS

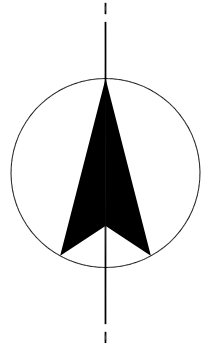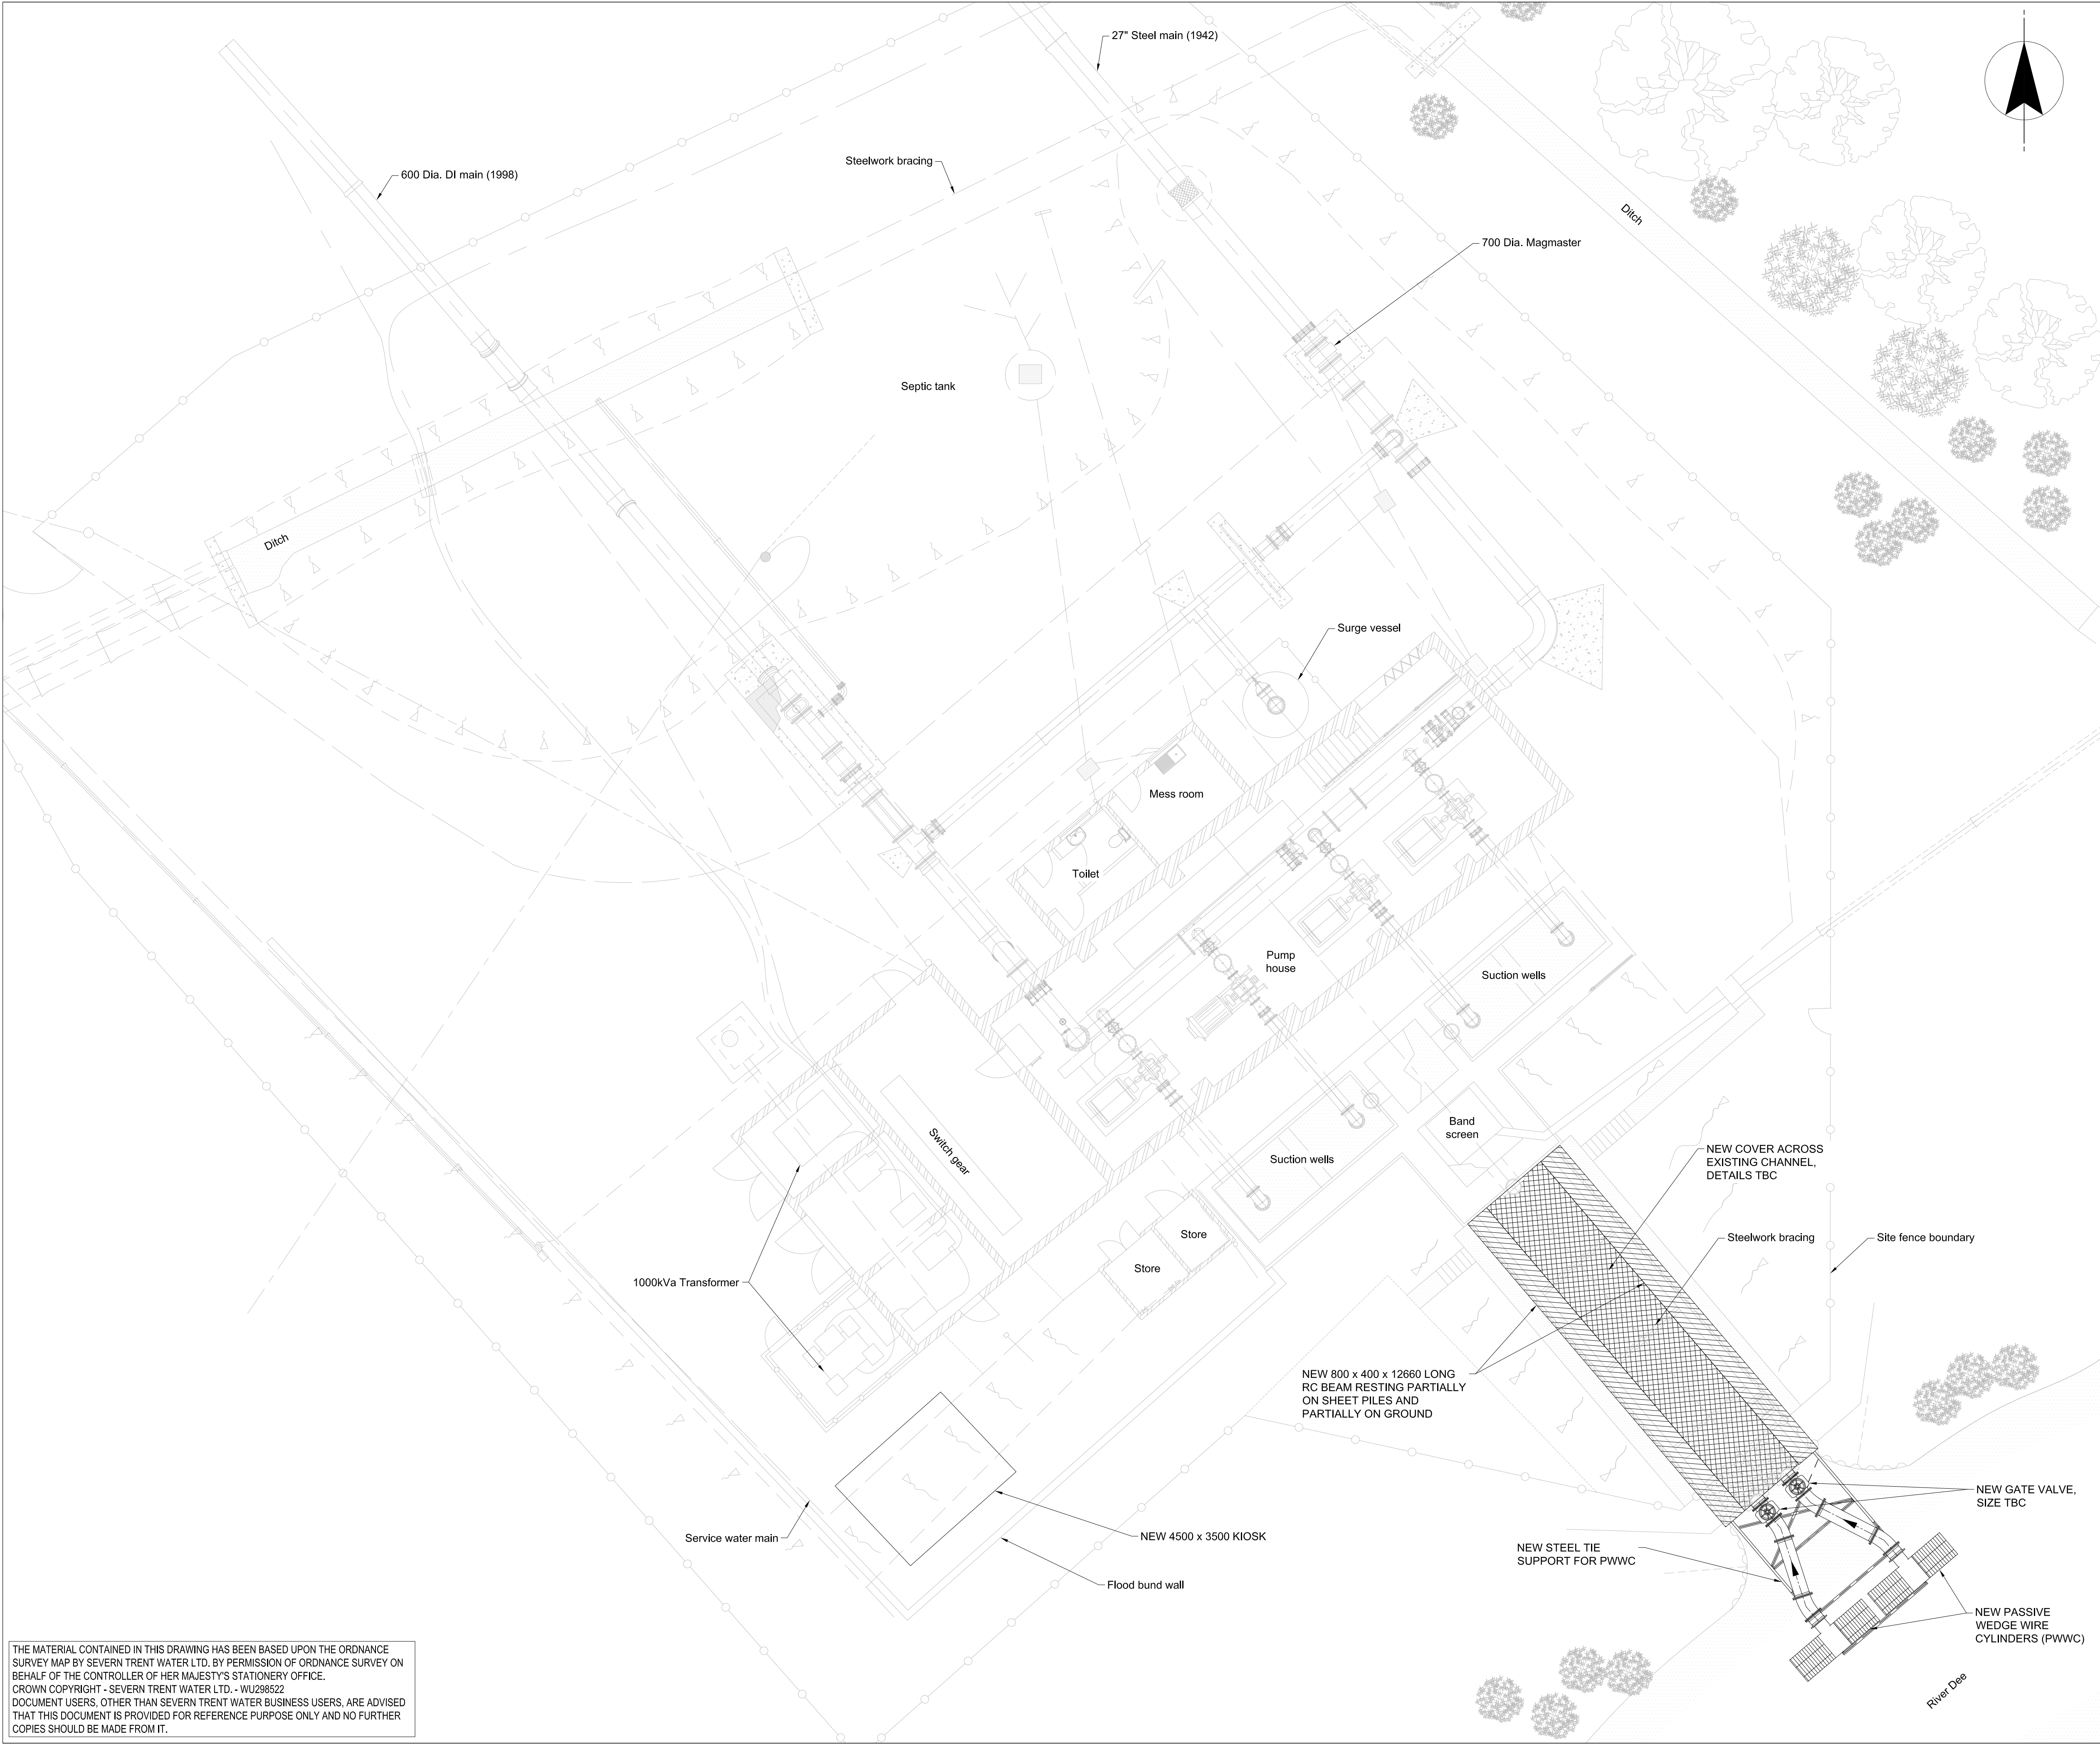


NOTES

1. ALL DIMENSIONS IN MILLIMETRES AND ALL LEVELS IN METRES UNLESS SHOWN OTHERWISE.

LEGEND

	NEW
	EXISTING
	NEW RC BEAM
	NEW OPEN MESH


P01	S1	FOR INFORMATION	TSG	DM	JR	23.11.22
Revision	Status	Suitability Description	Authorised	Checked	Reviewed	Date

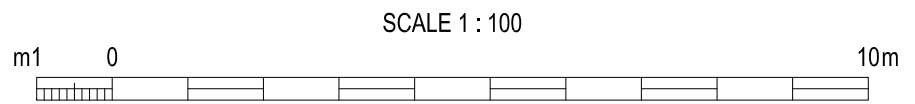

PROJECT TITLE
**SEVERN TRENT WATER
SESSWICK INTAKE**

DRAWING TITLE
SITE LAYOUT DRAWING

DRAWING NO:
H7W00611-CST-XX-ZZ-DR-C-0016

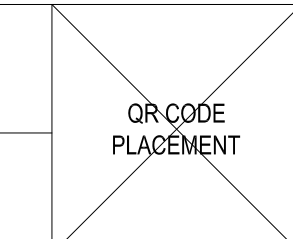SCALE: 1 : 100	SHEET SIZE: A1	 QR CODE PLACEMENT
THIS DRAWING IS CONFIDENTIAL AND THE PROPERTY OF SEVERN TRENT AND MUST NOT BE REPRODUCED WITHOUT WRITTEN PERMISSION		

THE MATERIAL CONTAINED IN THIS DRAWING HAS BEEN BASED UPON THE ORDNANCE SURVEY MAP BY SEVERN TRENT WATER LTD. BY PERMISSION OF ORDNANCE SURVEY ON BEHALF OF THE CONTROLLER OF HER MAJESTY'S STATIONERY OFFICE.
CROWN COPYRIGHT - SEVERN TRENT WATER LTD. - WU298522
DOCUMENT USERS, OTHER THAN SEVERN TRENT WATER BUSINESS USERS, ARE ADVISED THAT THIS DOCUMENT IS PROVIDED FOR REFERENCE PURPOSE ONLY AND NO FURTHER COPIES SHOULD BE MADE FROM IT.