
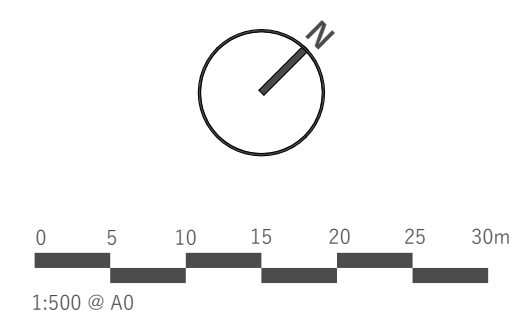


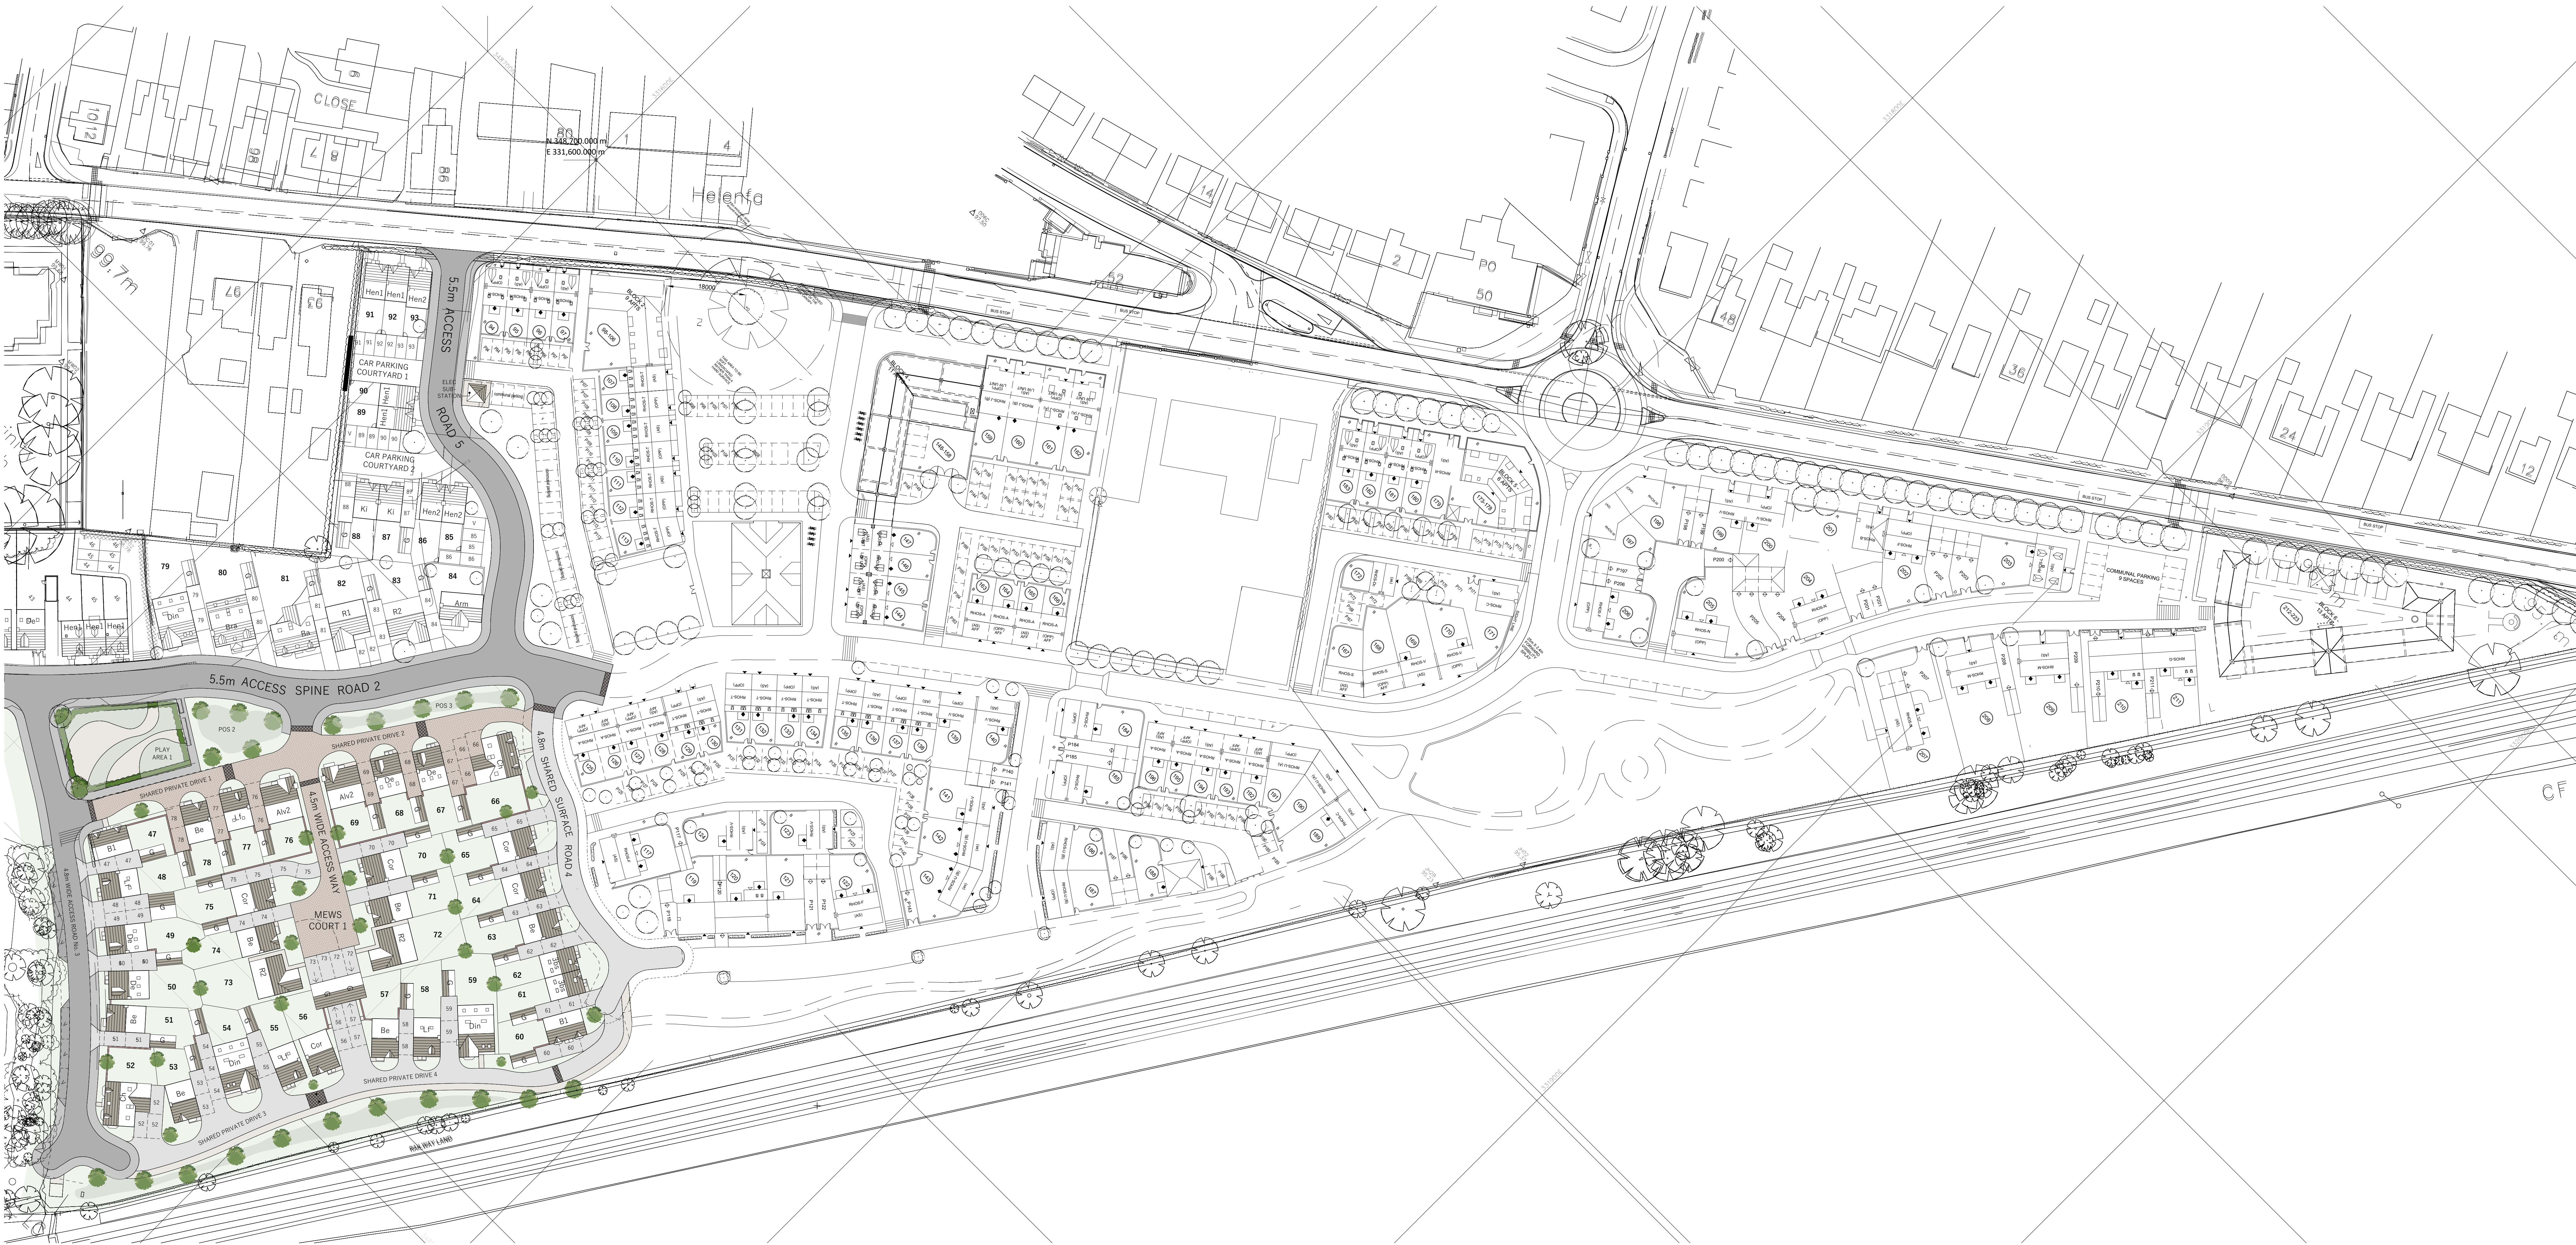

THIS DRAWING IS COPYRIGHT OF SAER ARCHITECTS LIMITED. CHECK ALL DIMENSIONS AND DATE. DISCREPANCIES TO BE REPORTED TO ARCHITECT. ALL RIGHTS OF INVENTION AND PATENT ARE RESERVED. THIS DRAWING IS FOR INFORMATION ONLY AND DOES NOT CONSTITUTE A CONTRACT. IT IS THE RESPONSIBILITY OF THE CLIENT TO OBTAIN ALL NECESSARY APPROVALS FROM THE LOCAL AUTHORITY AND OTHER RELEVANT AGENCIES.

PROJECT:
WREXHAM ROAD,
RHOSYLLLEN - PHASE 2
CLIENT:
SG ESTATES

DRAWING TITLE:
PROPOSED SITE LAYOUT
PHASE 2A & PLANNING
APPROVED LAYOUT

DRAWING STATUS: PLANNING	STATUS: S3
DRAWING No: WR2-SAL-A1-ZZ-DR-A-0603	PROJECT No: P1249
SCALE: 1:500@A0	REVISION: P1