



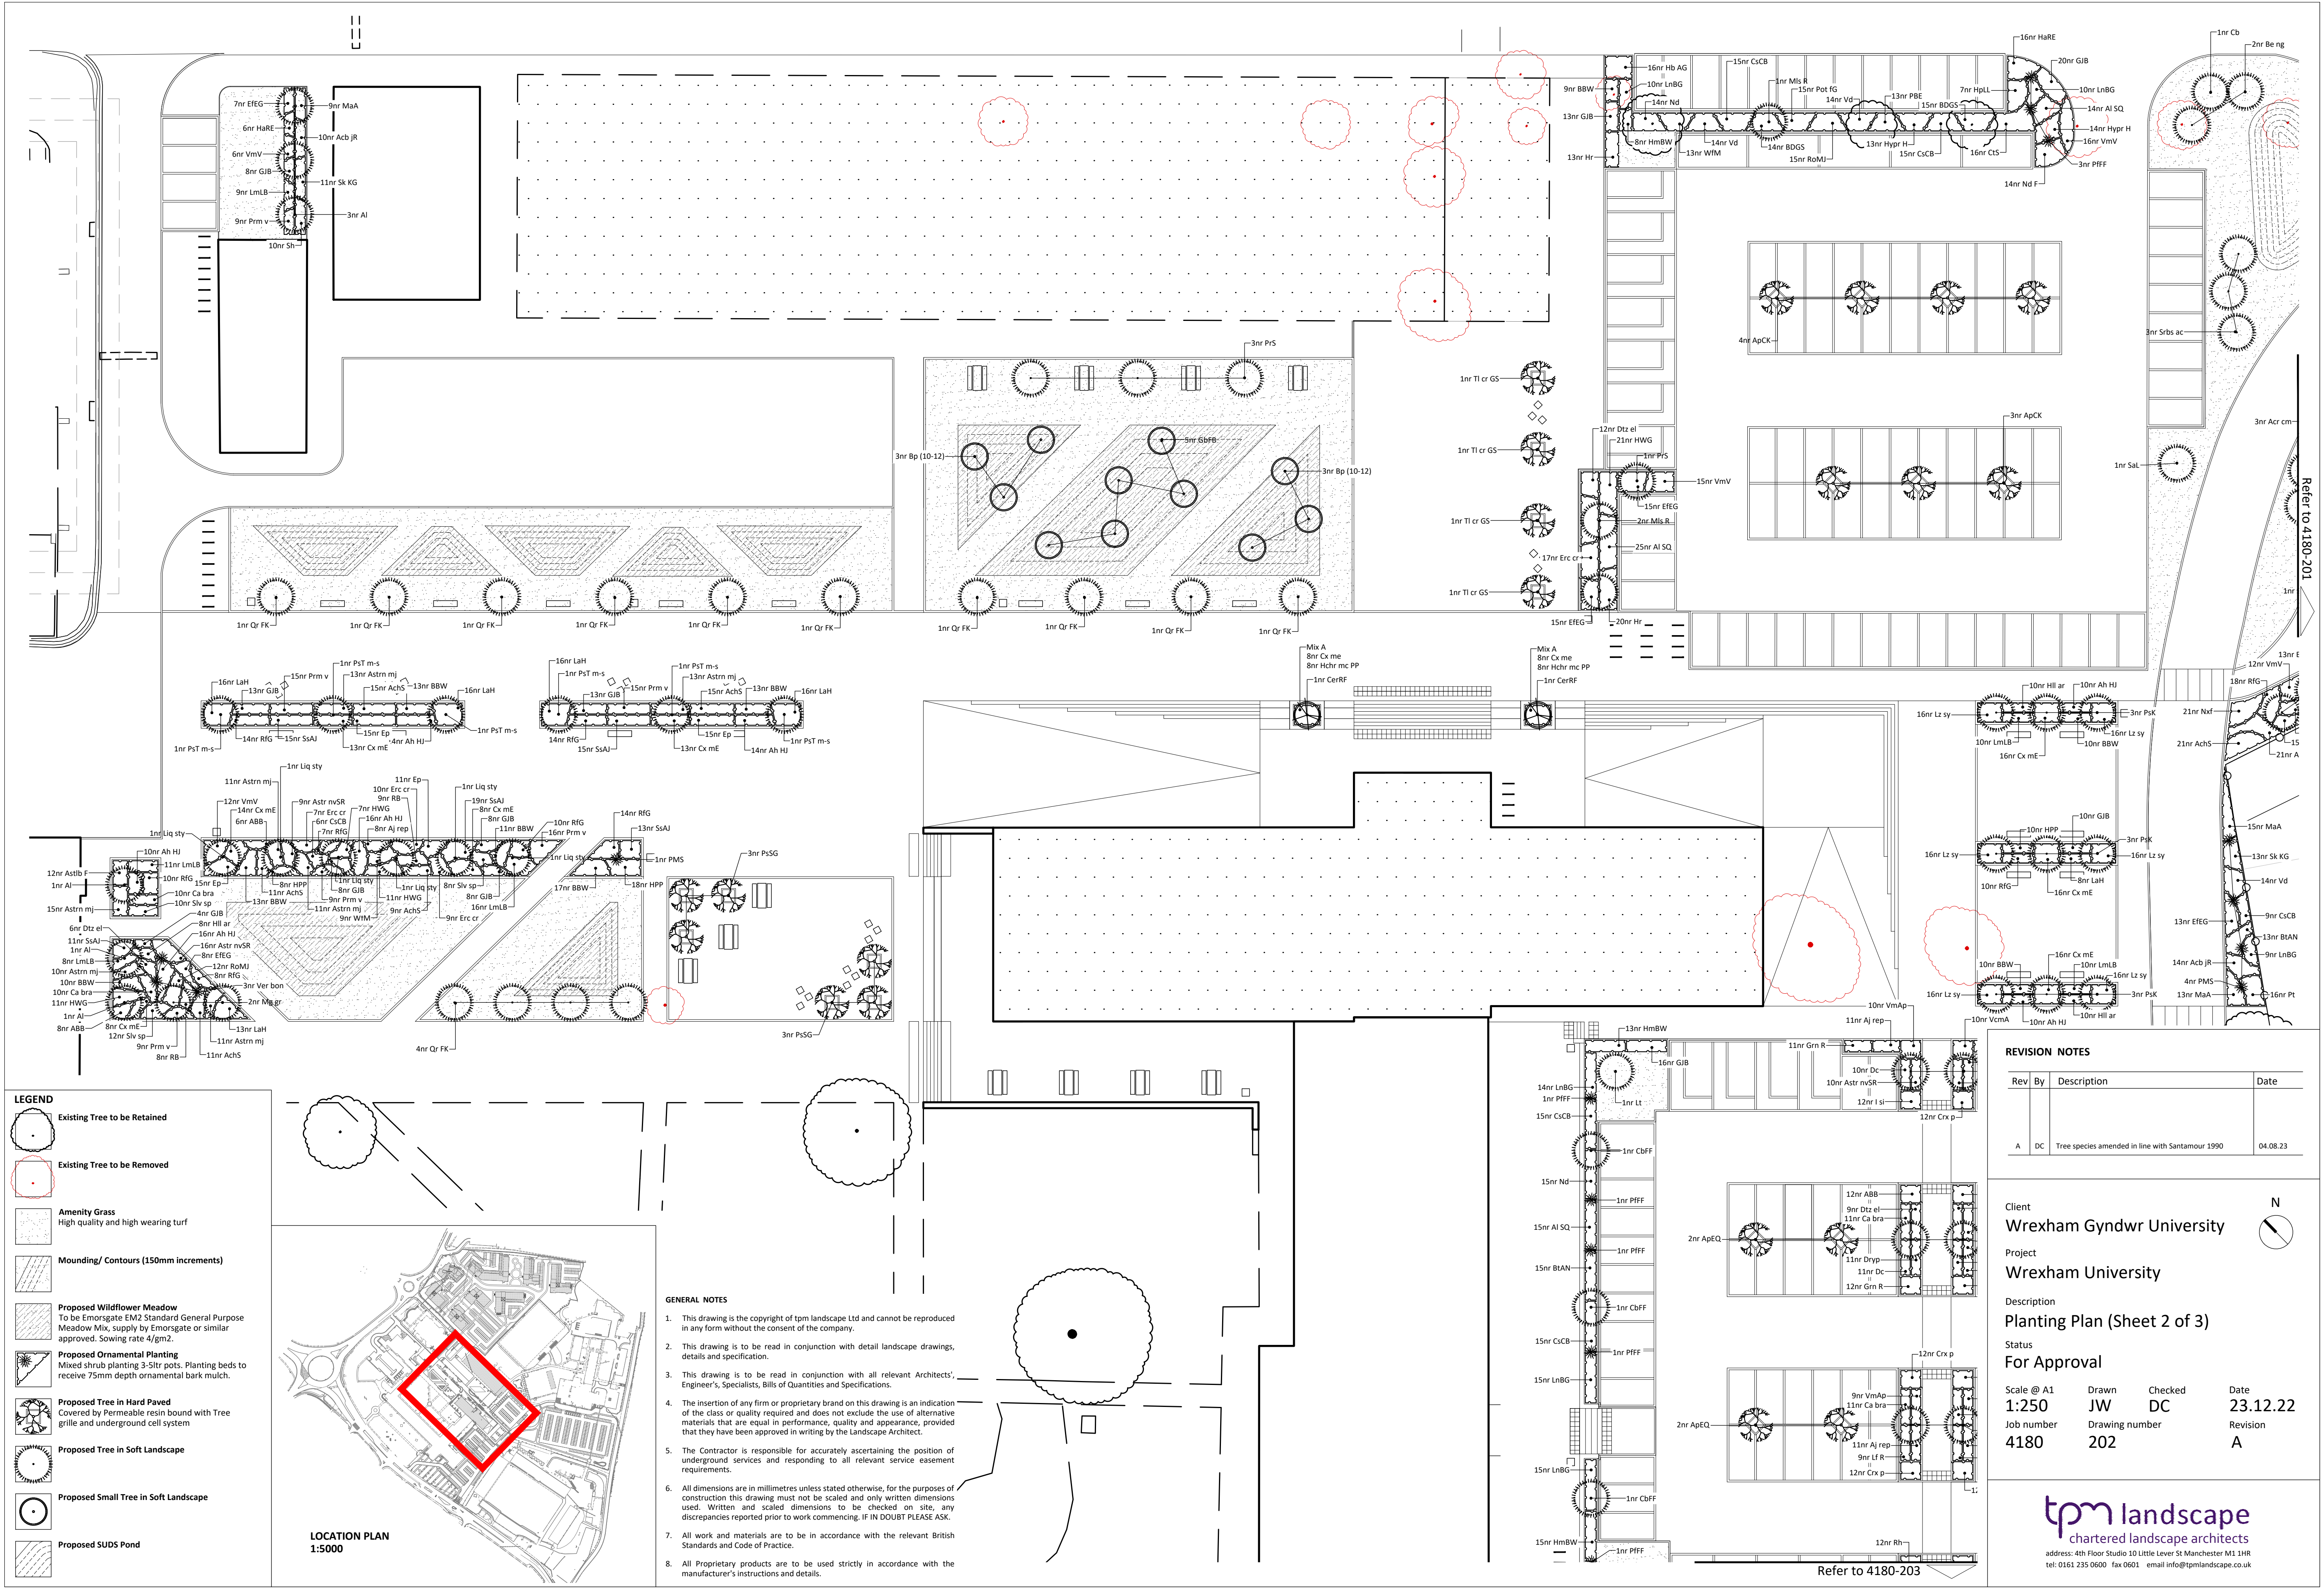

LEGEND

- Existing Tree to be Retained
- Existing Tree to be Removed
- Amenity Grass
High quality and high wearing turf
- Mounding/ Contours (150mm increments)
- Proposed Wildflower Meadow
To be Emorsgate EM2 Standard General Purpose Meadow Mix, supply by Emorsgate or similar approved. Sowing rate 4/gm²
- Proposed Ornamental Planting
Mixed shrub planting 3-5ltr pots. Planting beds to receive 75mm depth ornamental bark mulch.
- Proposed Tree in Hard Paved
Covered by Permeable resin bound with Tree grille and underground cell system
- Proposed Tree in Soft Landscape
- Proposed Small Tree in Soft Landscape
- Proposed SUDS Pond

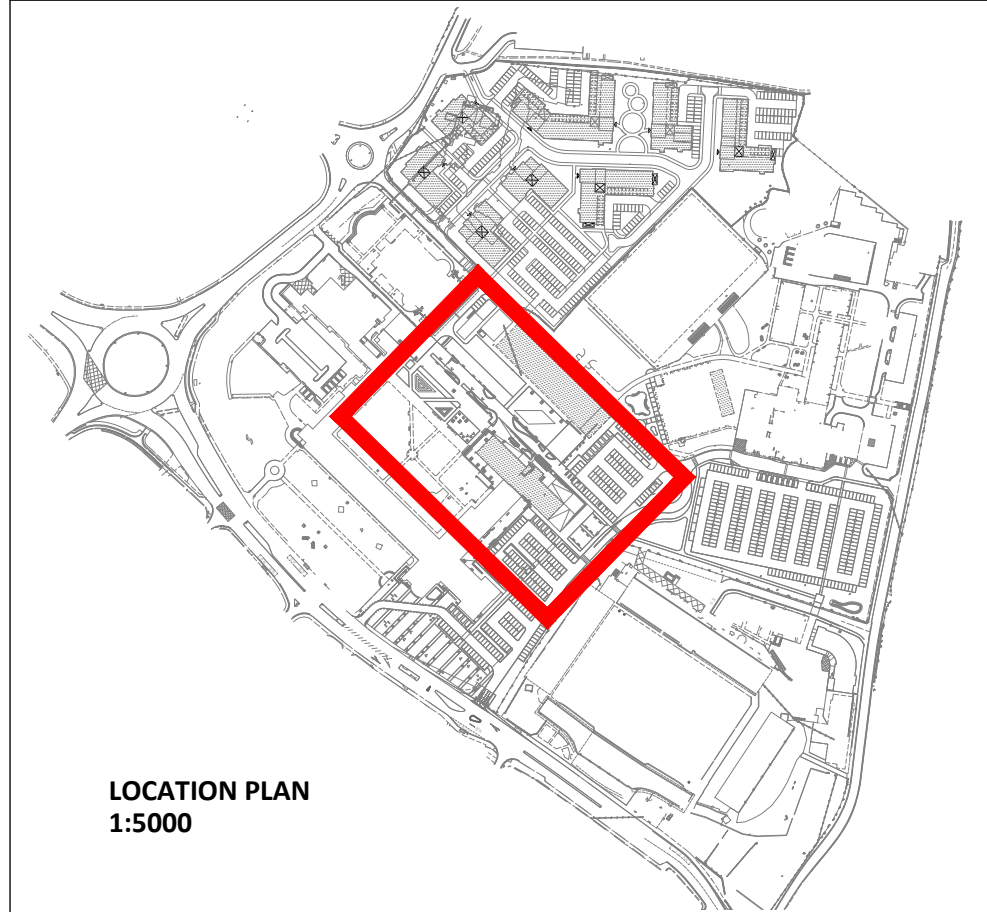

- GENERAL NOTES**
- This drawing is the copyright of tpm landscape Ltd and cannot be reproduced in any form without the consent of the company.
 - This drawing is to be read in conjunction with detail landscape drawings, details and specification.
 - This drawing is to be read in conjunction with all relevant Architects', Engineer's, Specialists, Bills of Quantities and Specifications.
 - The insertion of any firm or proprietary brand on this drawing is an indication of the class or quality required and does not exclude the use of alternative materials that are equal in performance, quality and appearance, provided that they have been approved in writing by the Landscape Architect.
 - The Contractor is responsible for accurately ascertaining the position of underground services and responding to all relevant service easement requirements.
 - All dimensions are in millimetres unless stated otherwise, for the purposes of construction this drawing must not be scaled and only written dimensions used. Written and scaled dimensions to be checked on site, any discrepancies reported prior to work commencing. IF IN DOUBT PLEASE ASK.
 - All work and materials are to be in accordance with the relevant British Standards and Code of Practice.
 - All Proprietary products are to be used strictly in accordance with the manufacturer's instructions and details.

REVISION NOTES

Rev	By	Description	Date
A	DC	Tree species amended in line with Santamour 1990	04.08.23

Client
Wrexham Gyndwr University

Project
Wrexham University

Description
Planting Plan (Sheet 2 of 3)

Status
For Approval

Scale @ A1 1:250	Drawn JW	Checked DC	Date 23.12.22
Job number 4180	Drawing number 202	Revision A	

tpm landscape
chartered landscape architects
address: 4th Floor Studio 10 Little Lever St Manchester M1 1HR
tel: 0161 235 0600 fax 0601 email info@tpmlandscape.co.uk