


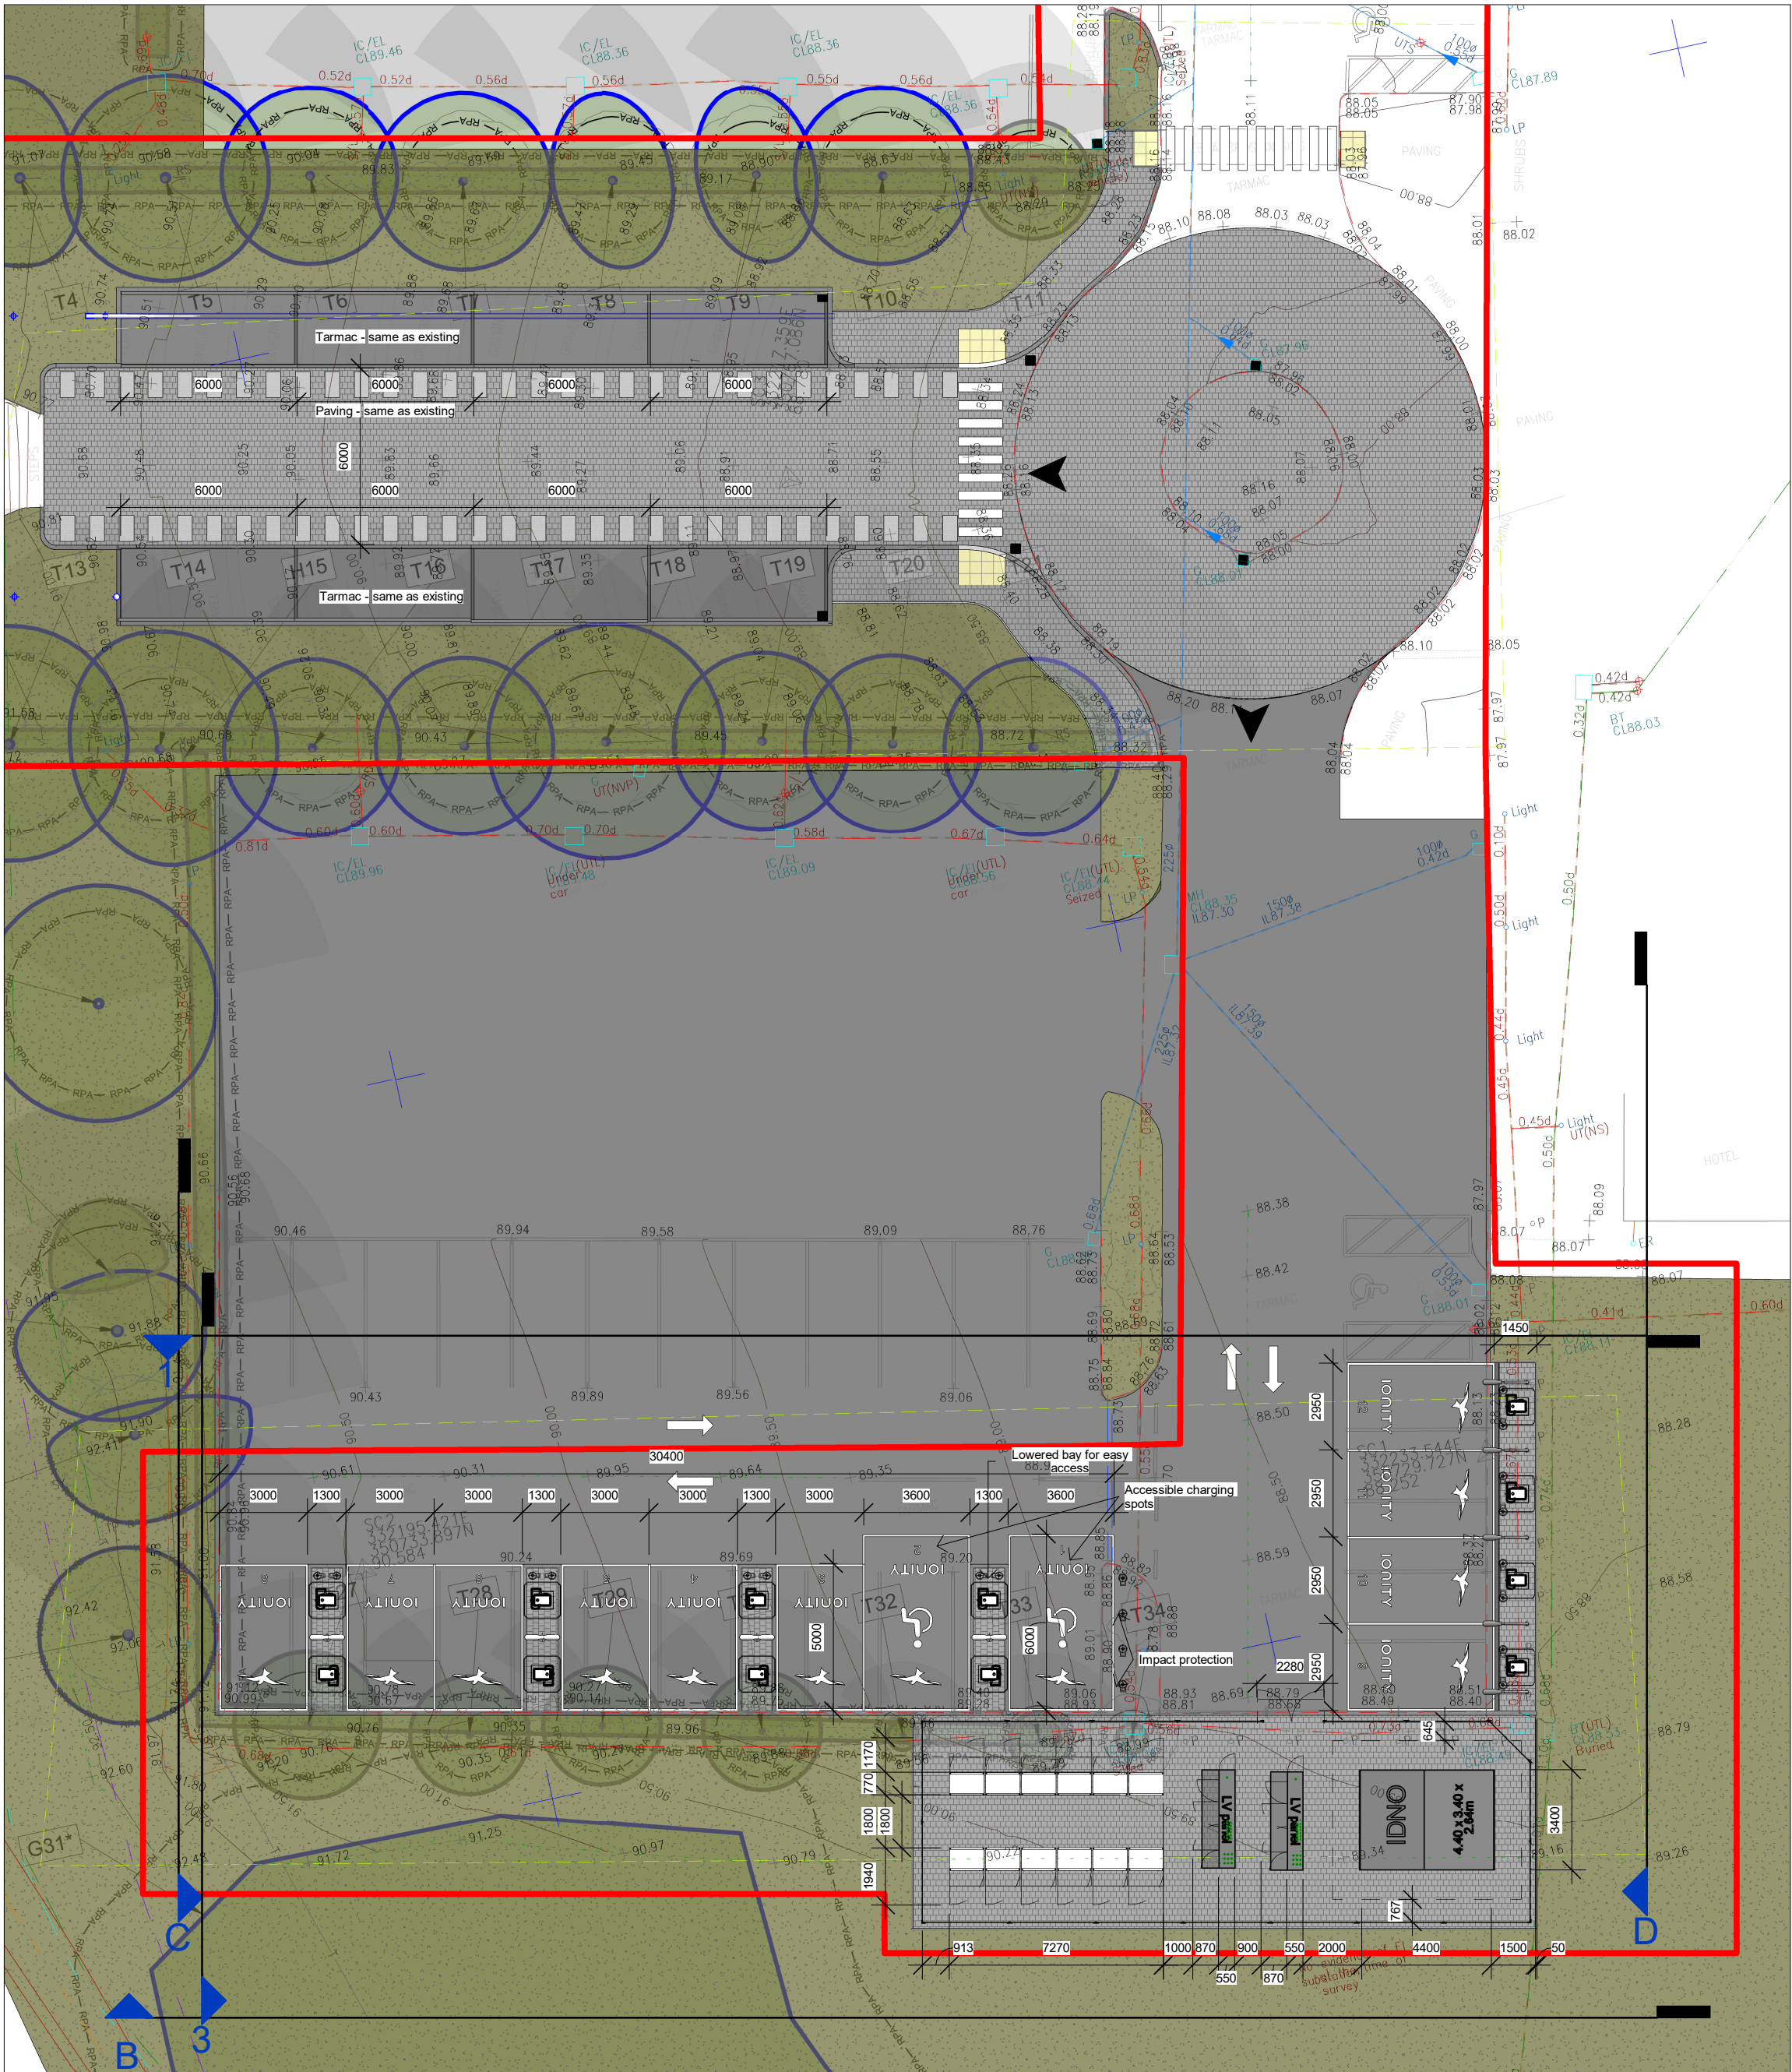

ISSUE/ REVISION		
00.7	18.01.2024	Changed paving materials
00.6	24.08.2023	Implemented comments
00.5	17.08.2023	Update Normal parking layout
00.4	11.08.2023	Update Normal Parking layout
00.3	07.08.2023	Update Normal Parking layout
00.2	05.07.2023	Issued for construction
00.1	30.06.2023	DD set update
00.0	28.06.2023	First release DD set
Revision	Date	Description