


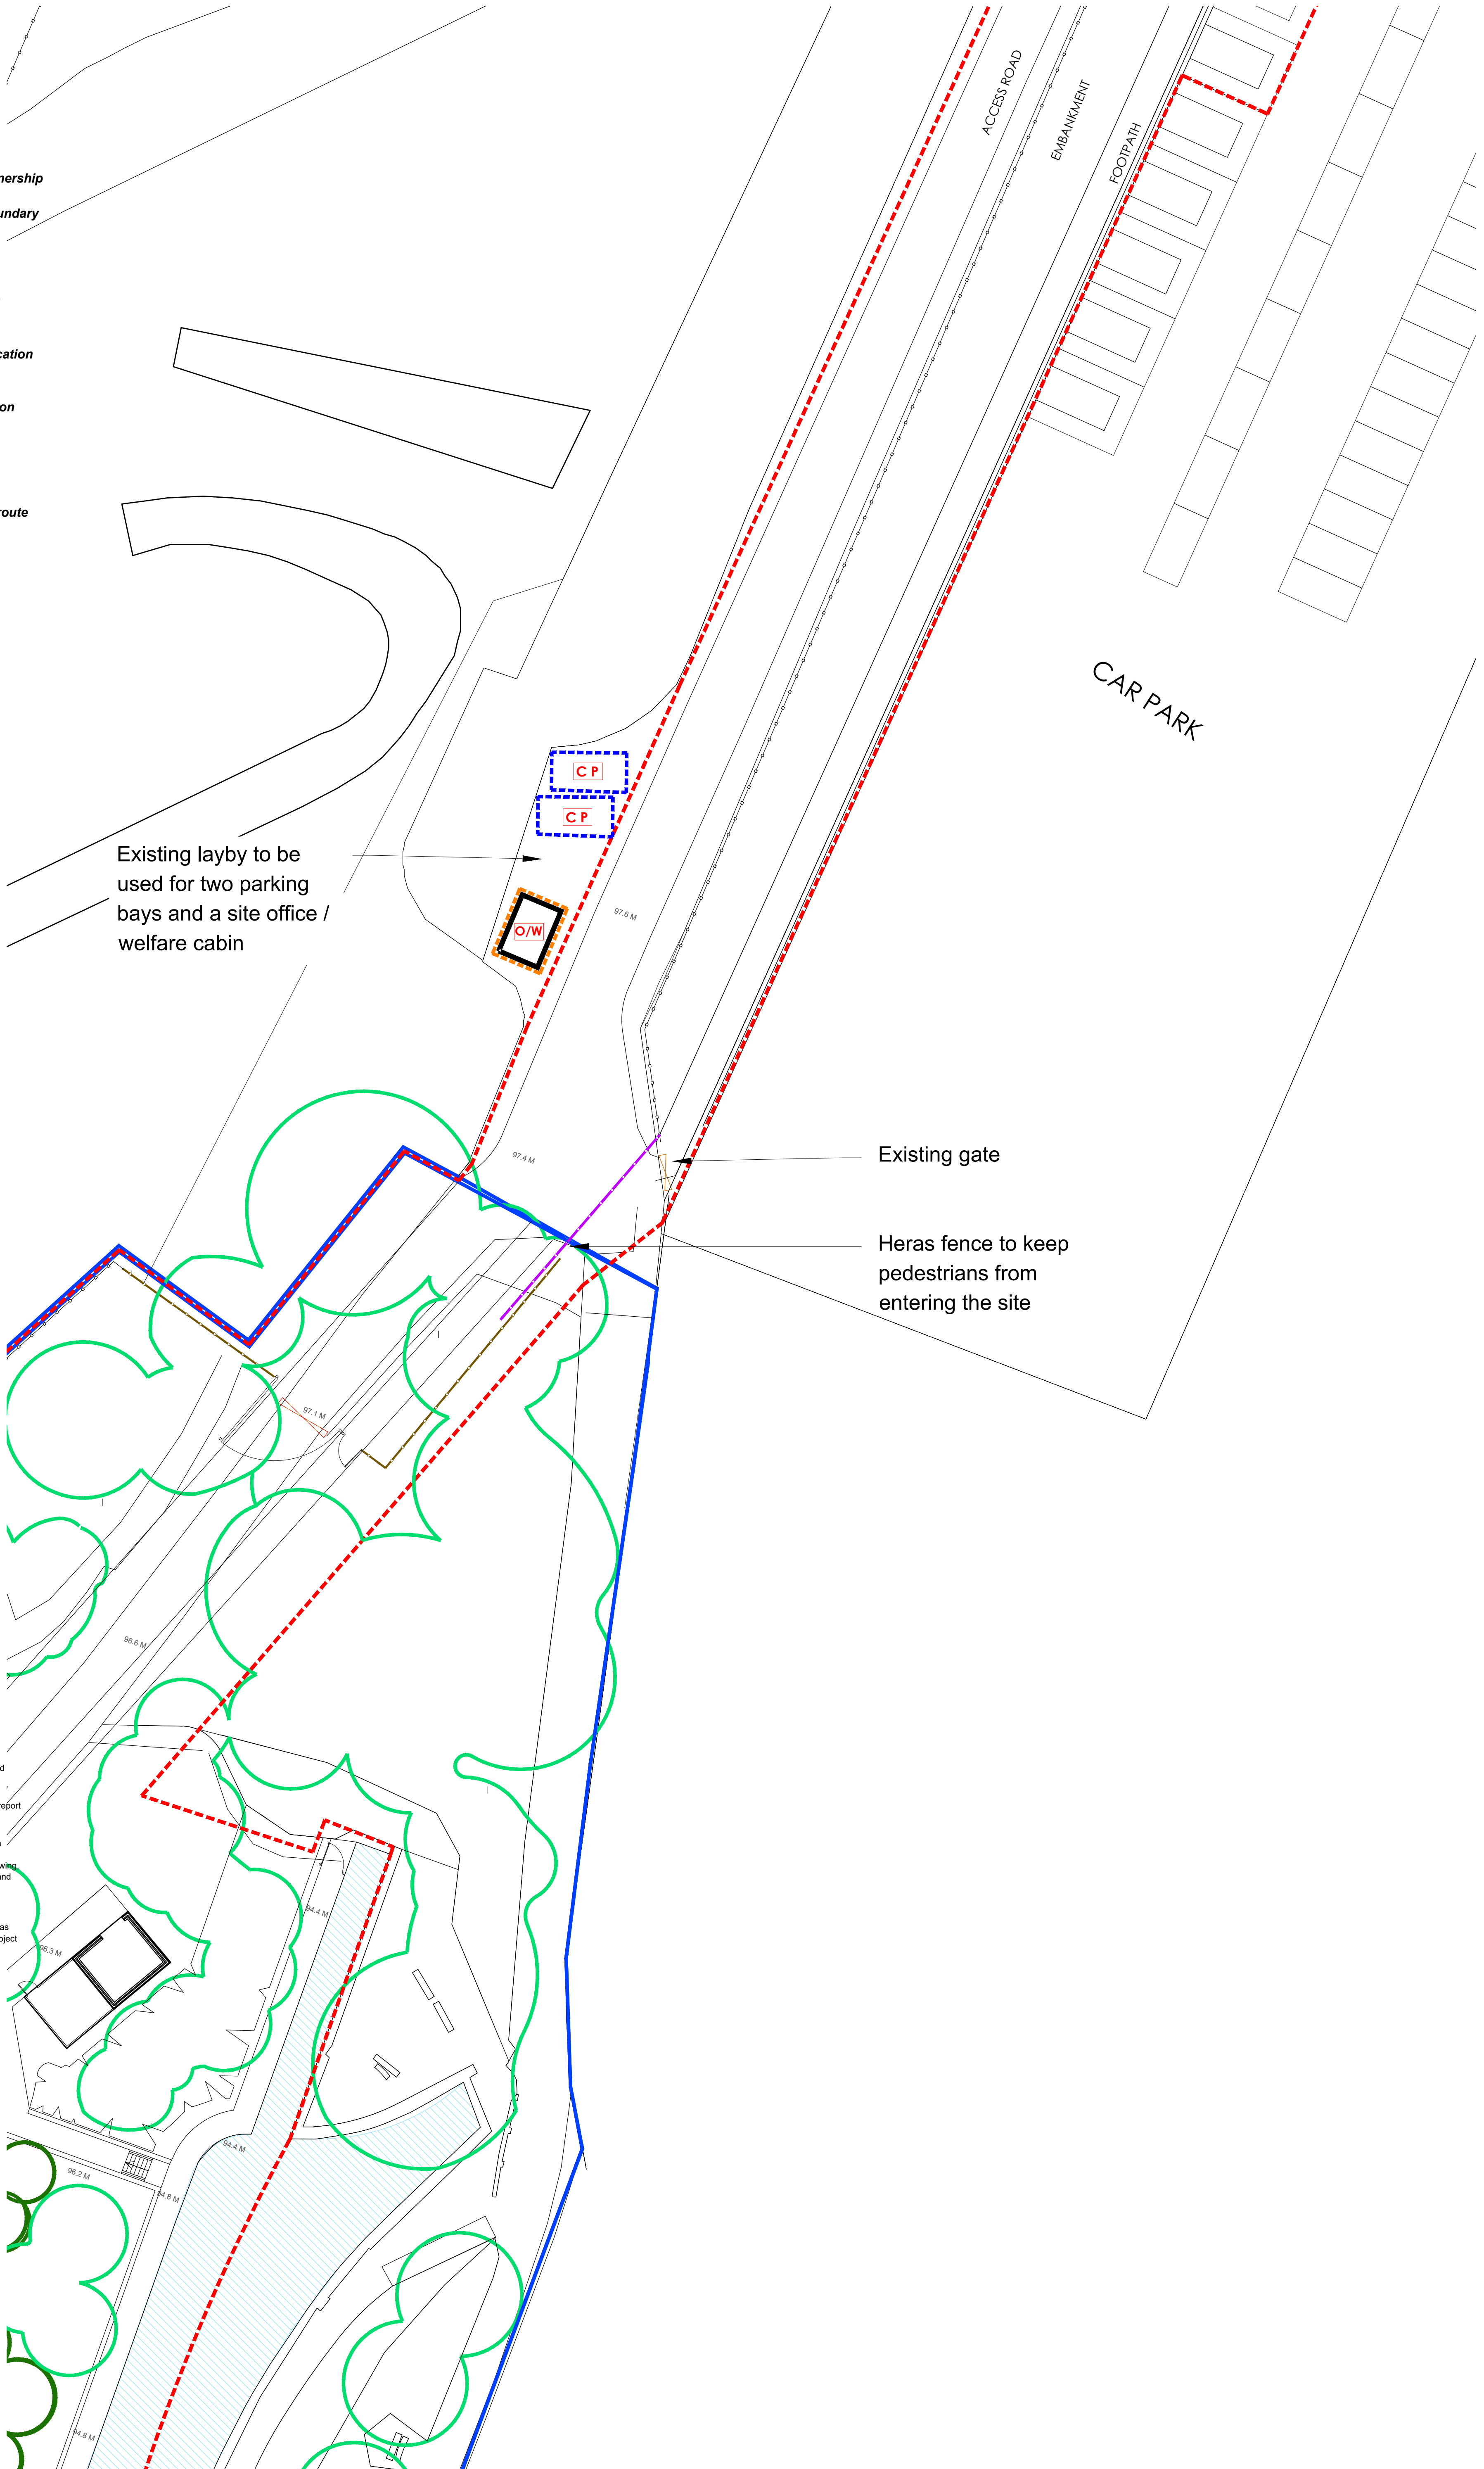


 = Loading point

**ALL KERB LINES AND ISLANDS SHOWN ON THIS
DRAWING ARE FOR INDICATION PURPOSES.**
Traffic signs are to be setout in accordance to Chapter 8
All signs will be sighting in areas where they do not
cause an obstruction the road users or pedestrians.

Heras fence to keep pedestrians from entering the site

1. Measurements to be checked and confirmed on site, discrepancies to be reported to the principle contractor, structural engineer, project manager or architect. Significant discrepancies between drawing scales, dimensions and specification should be notified to the project manager for review.
2. For existing ground conditions, please refer to the ground investigations report prepared by Arcadis, available upon request from the project manager
3. The details on this drawing have been prepared on the assumption that a Competent Contractor will be carrying out the works. If the Contractor(s) considers that there is insufficient Health and Safety information on this drawing, this should immediately be brought to the attention of the project manager and principle designer for review.
4. For the purpose of this drawing, the ground level is assumed to be the existing ground level.
5. Refer to paper size and scale bar, request dimensions or confirm on site as required. If significant discrepancies are found please contact / notify the project manager

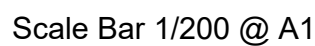

CTMP AREA 2

Scale 1:200@ A1