


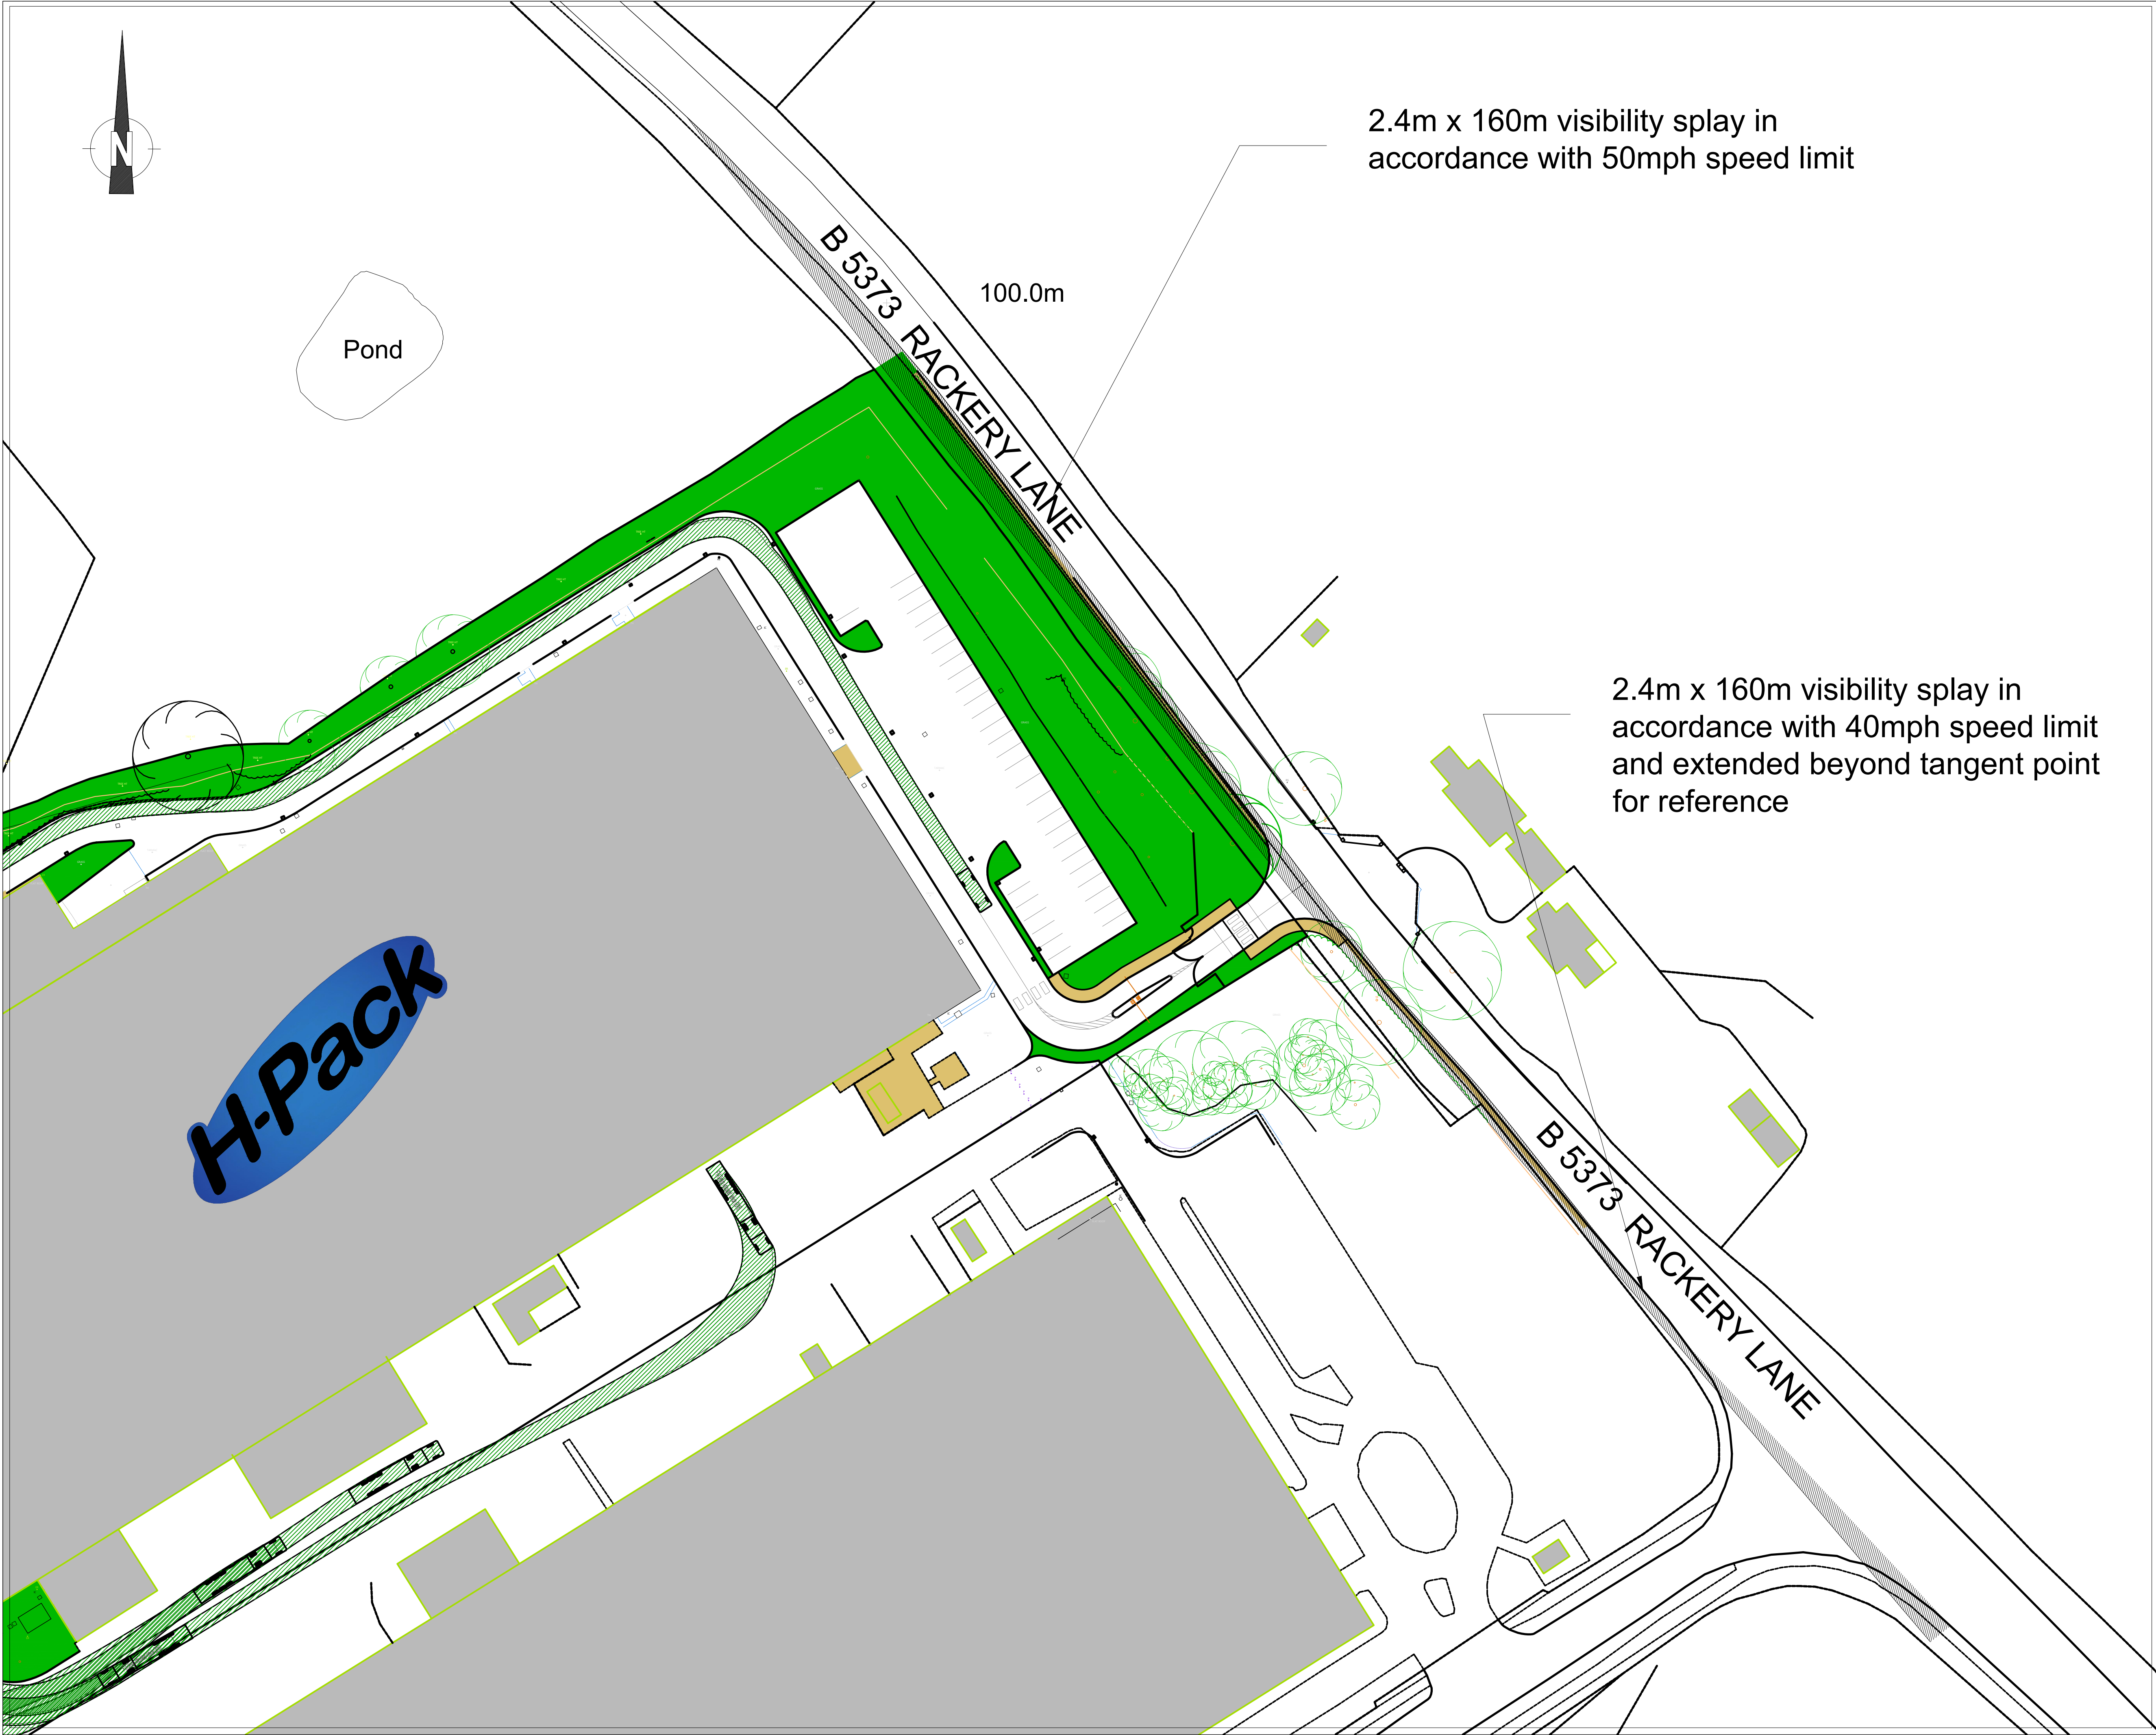

This drawing is the copyright of Cameron Rose Limited and may not be loaned, copied or reproduced in any way, or used for any offer, quote, tender or construction purposes without written consent of the company to do so.

Follow any figured dimensions - do not scale. IF IN DOUBT ASK.

This drawing has been prepared for feasibility purposes and does not represent a construction plan. All design aspects to be confirmed at the appropriate detailed design stage.

Revision History		Date
A	Revised Site Layout	29/09/22
B	RSA 1 Comments Incorporated	03/10/22
C	Visibility Splay Extended to 160m	09/11/23
D	desc	date d
E	desc	date e
F	desc	date f
G	desc	date g
H	desc	date h
I	desc	date i
J	desc	date j

Lyndale Business Centre
Hooters Hall Road
Newcastle-under-Lyme
Staffordshire
ST15 9JF
01782 627029
www.cameron-rose.co.uk

CAMERON ROSE
ASSOCIATES

client: H-Pack
Wrexham

project: H-Pack
Llay Industrial Estate

drawing title: Rackery Lane
Site Access Proposal
Visibility Splays

scale(s): 1/500@A

drawing number: 735-01/GA-02

xrefs:

date: 27/06/22

status: Information

rev: C

drawn by: IJM

checked: CAB

DATE PRINTED: