

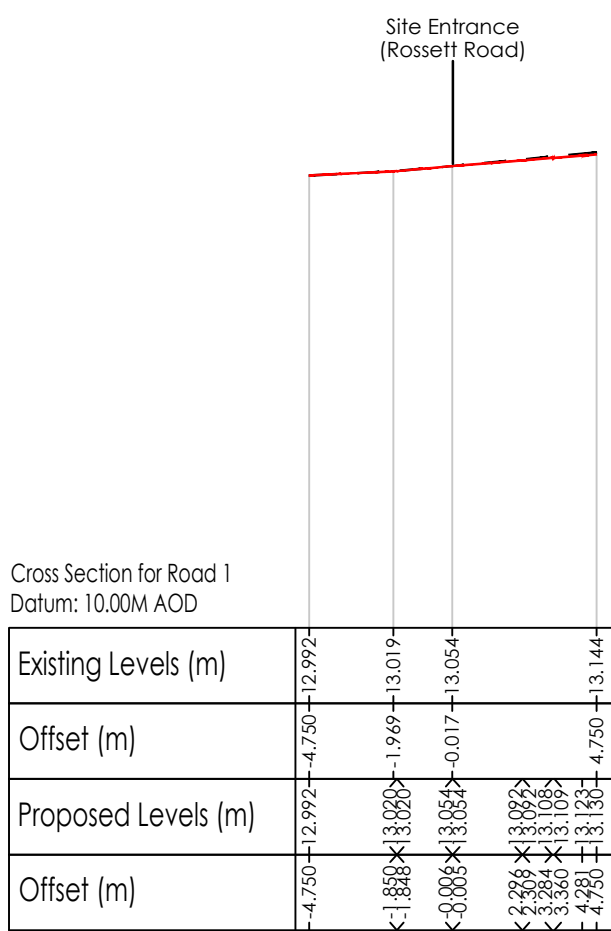













300mm
200mm
100mm
50mm
0 10mm

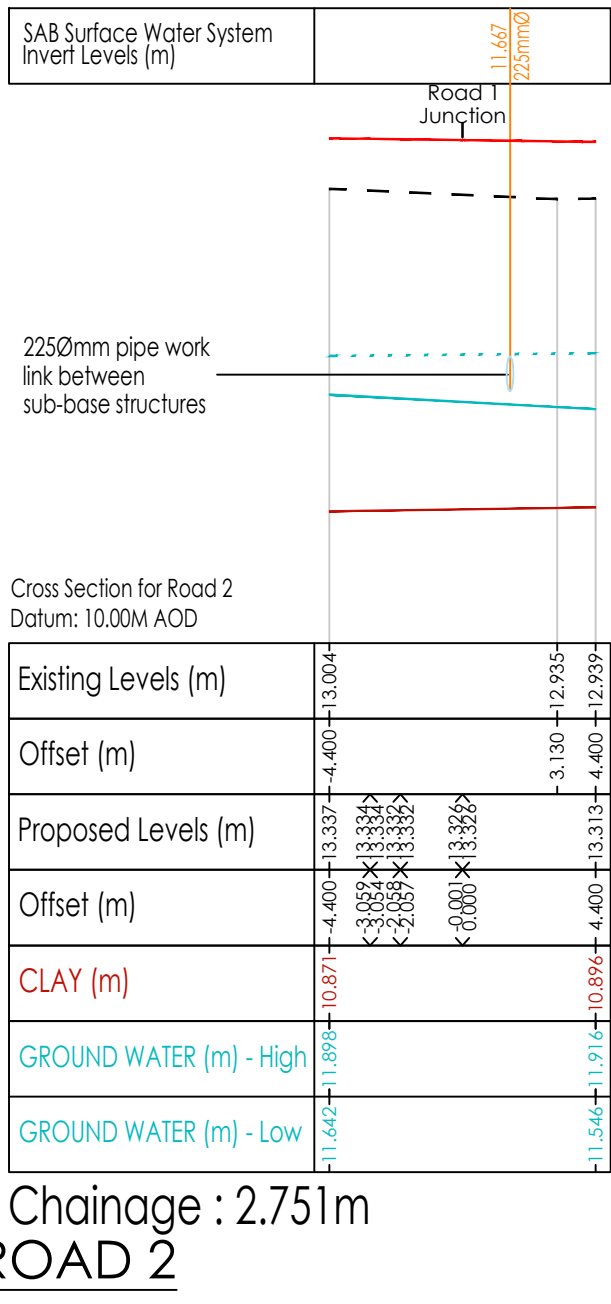

ROAD 1

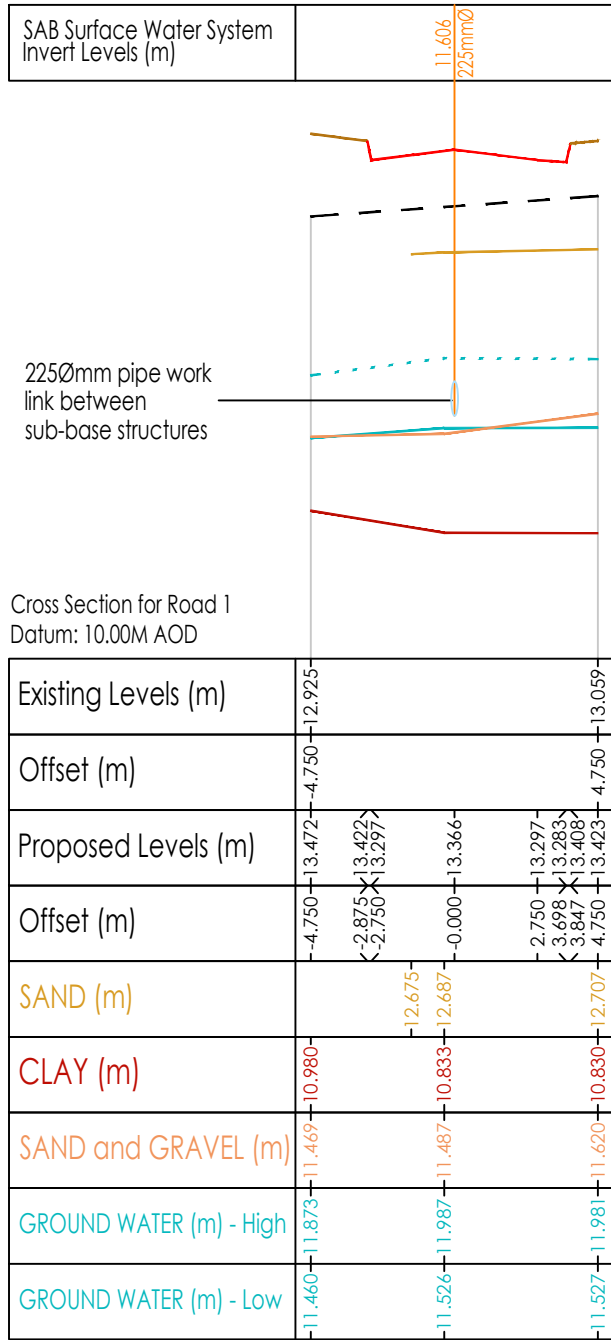

ROAD 2

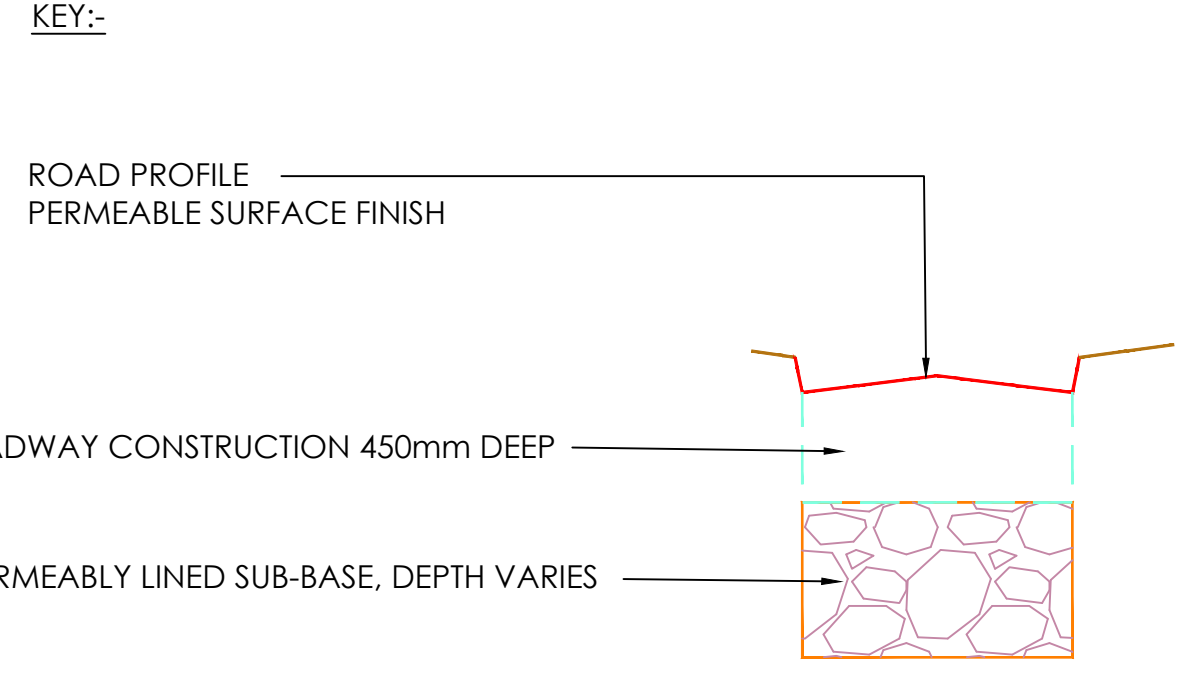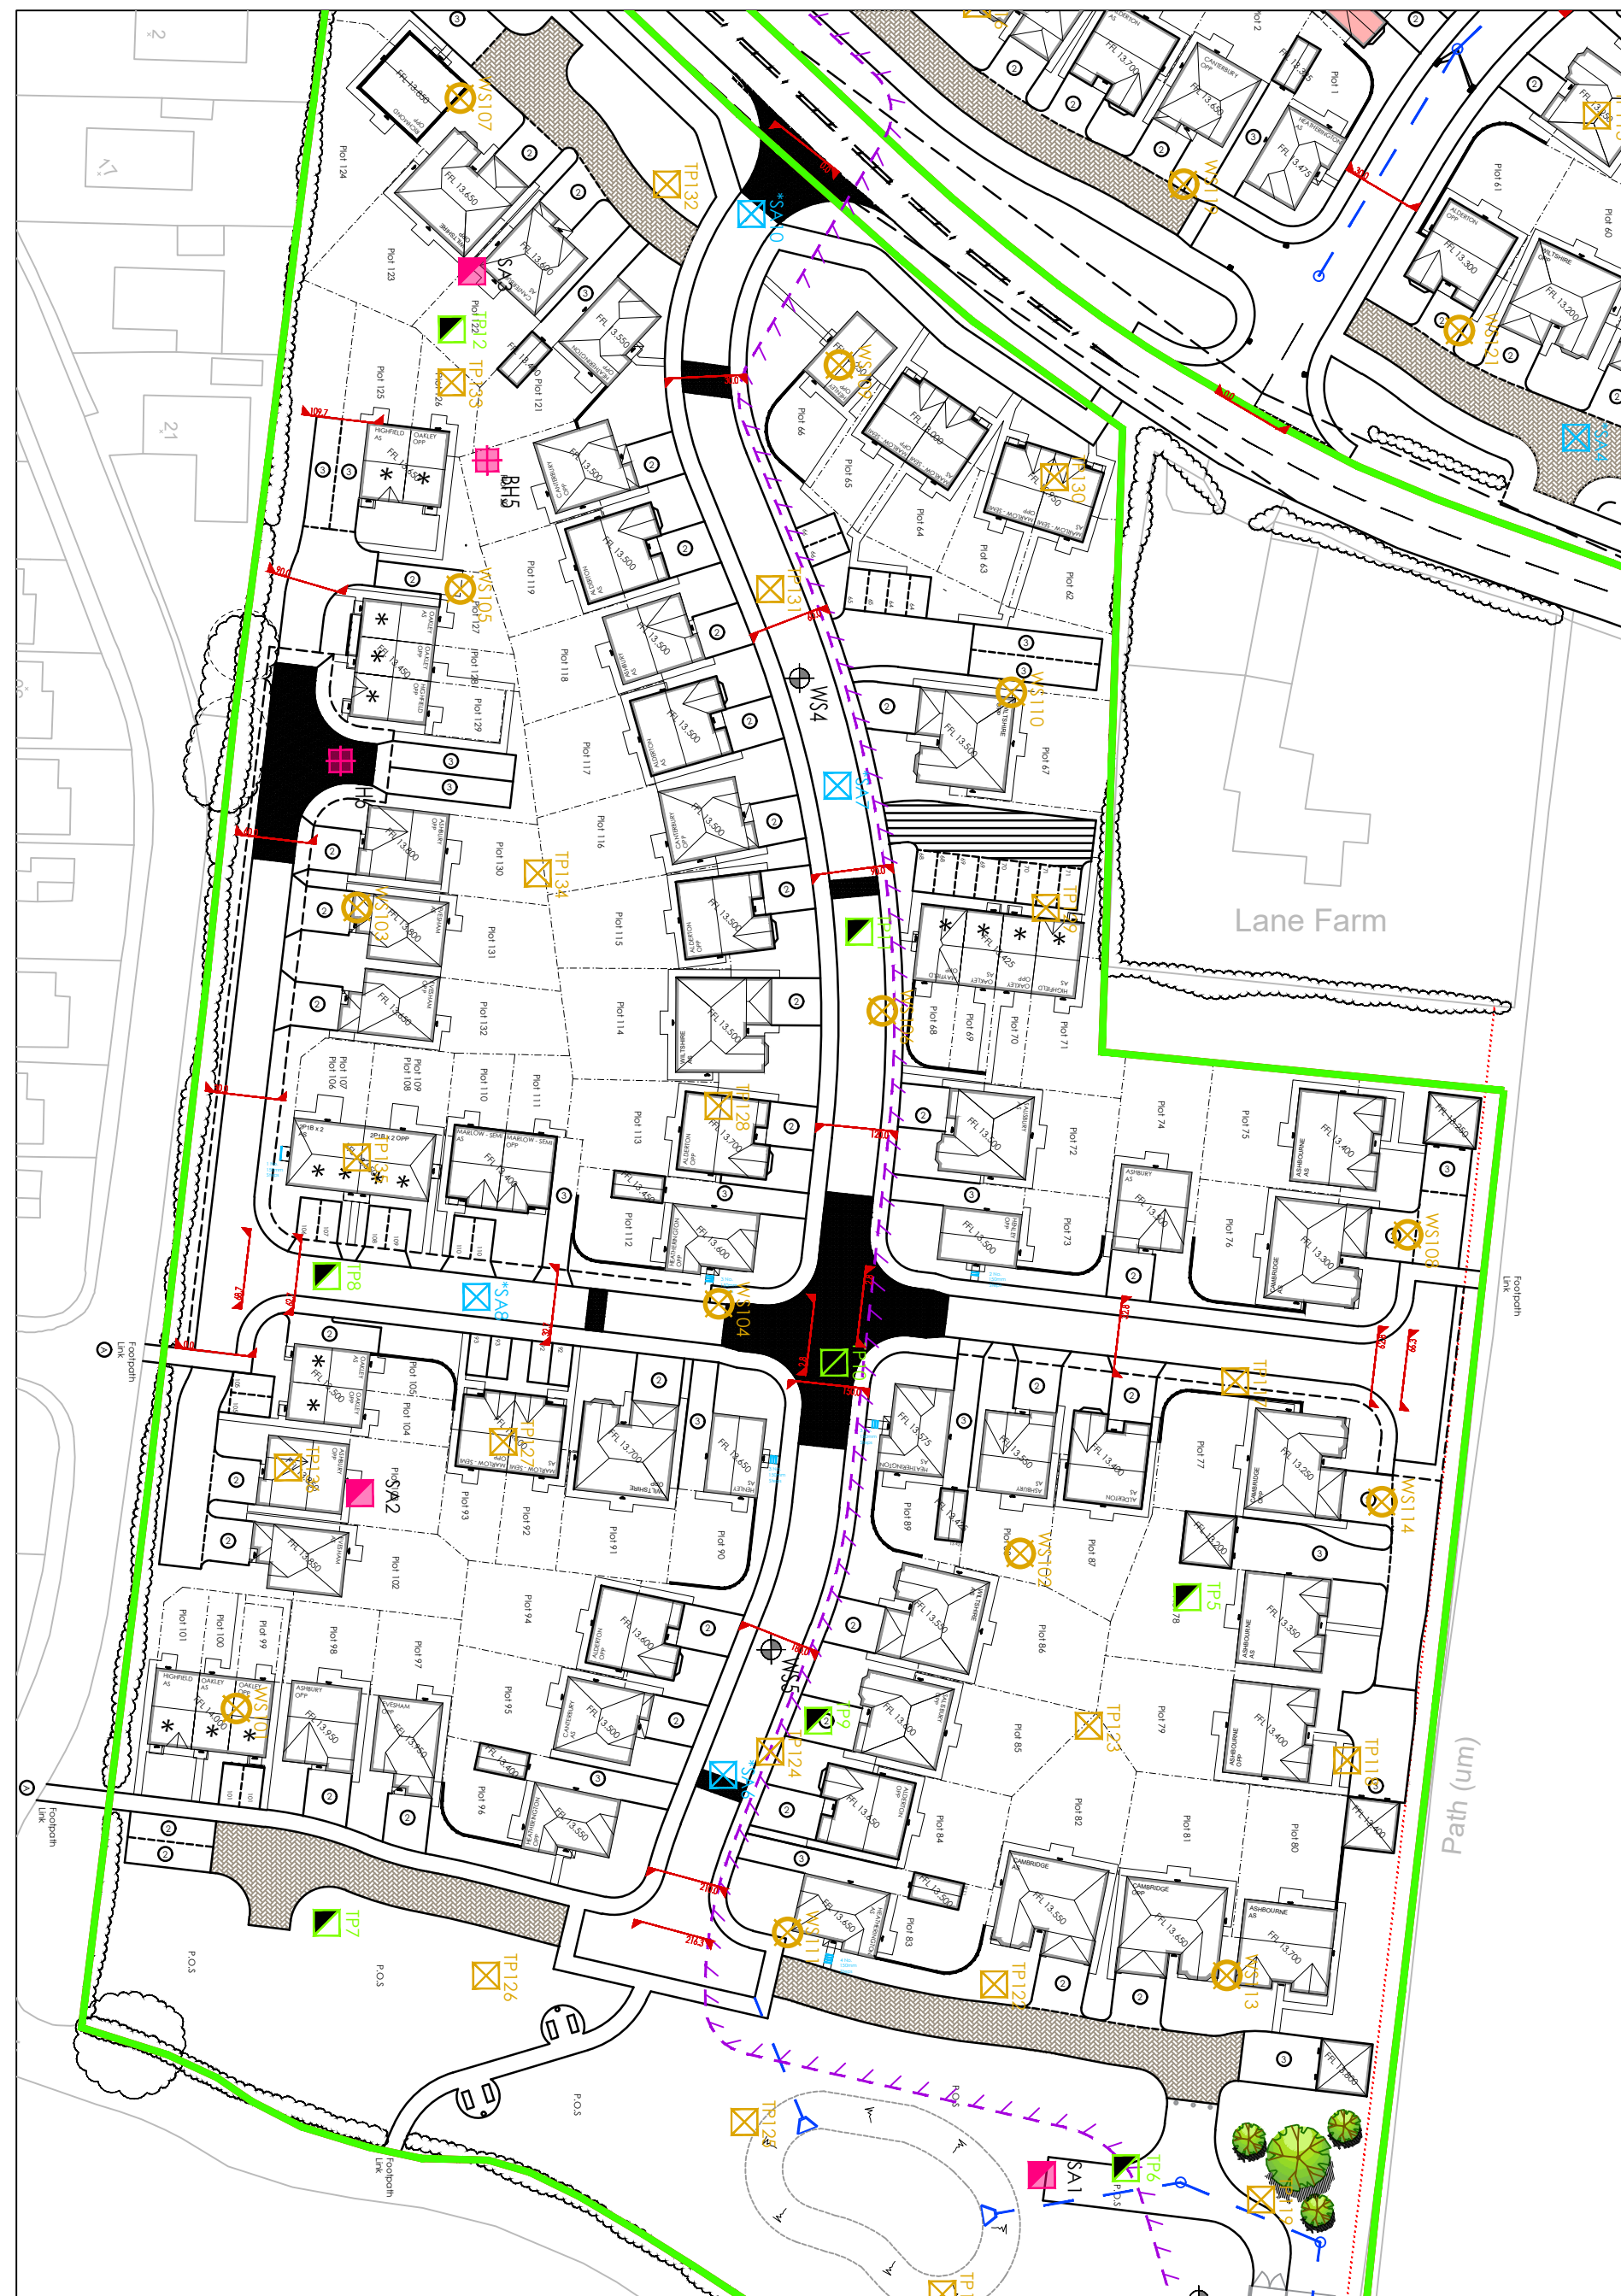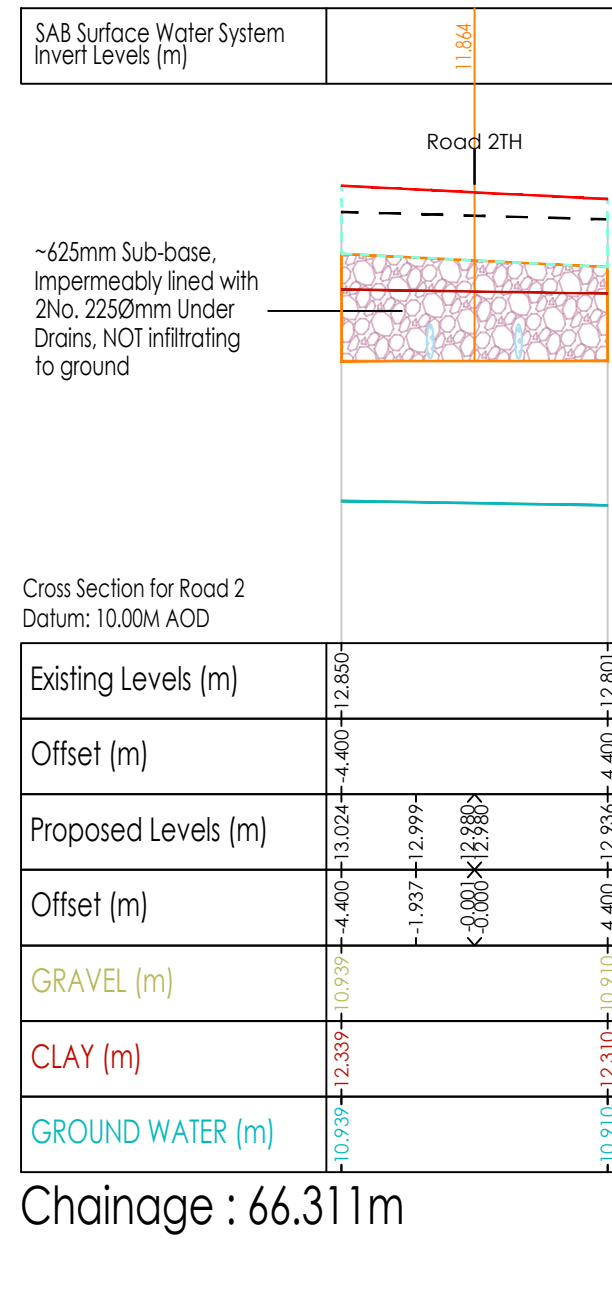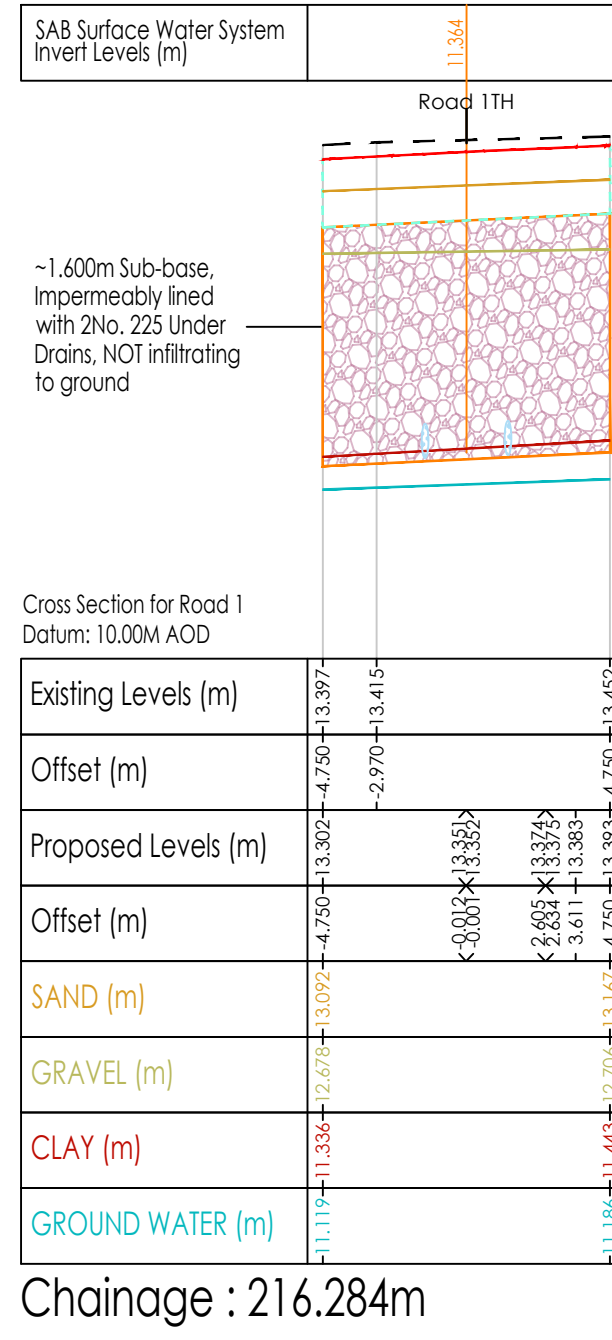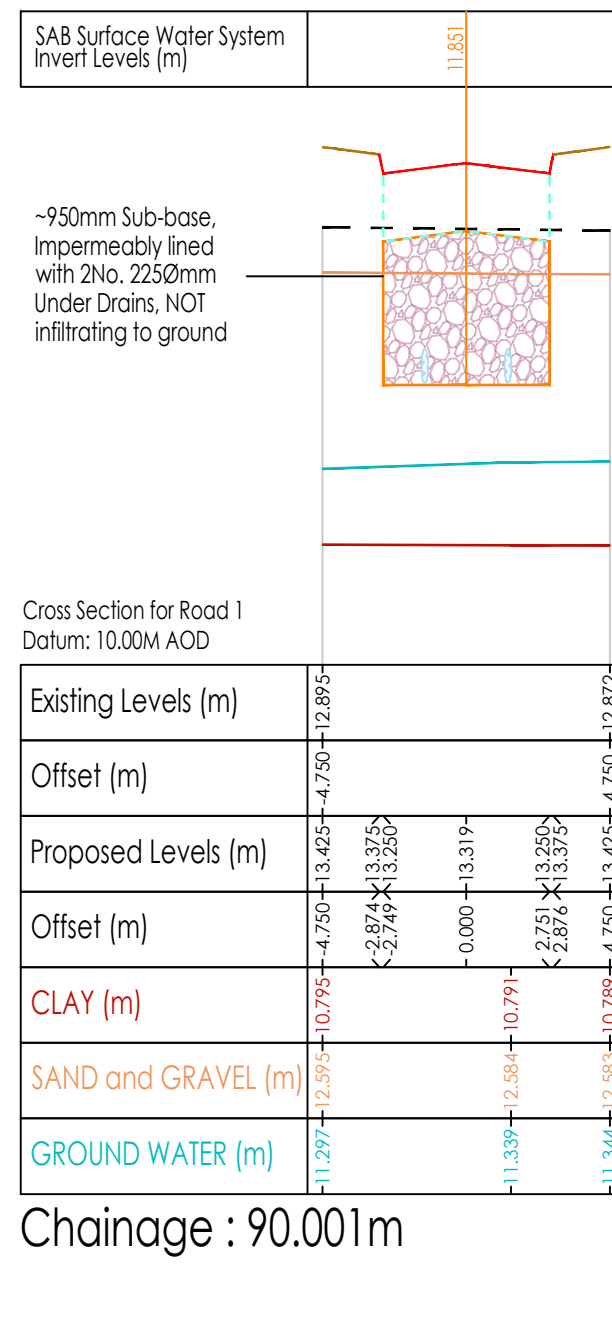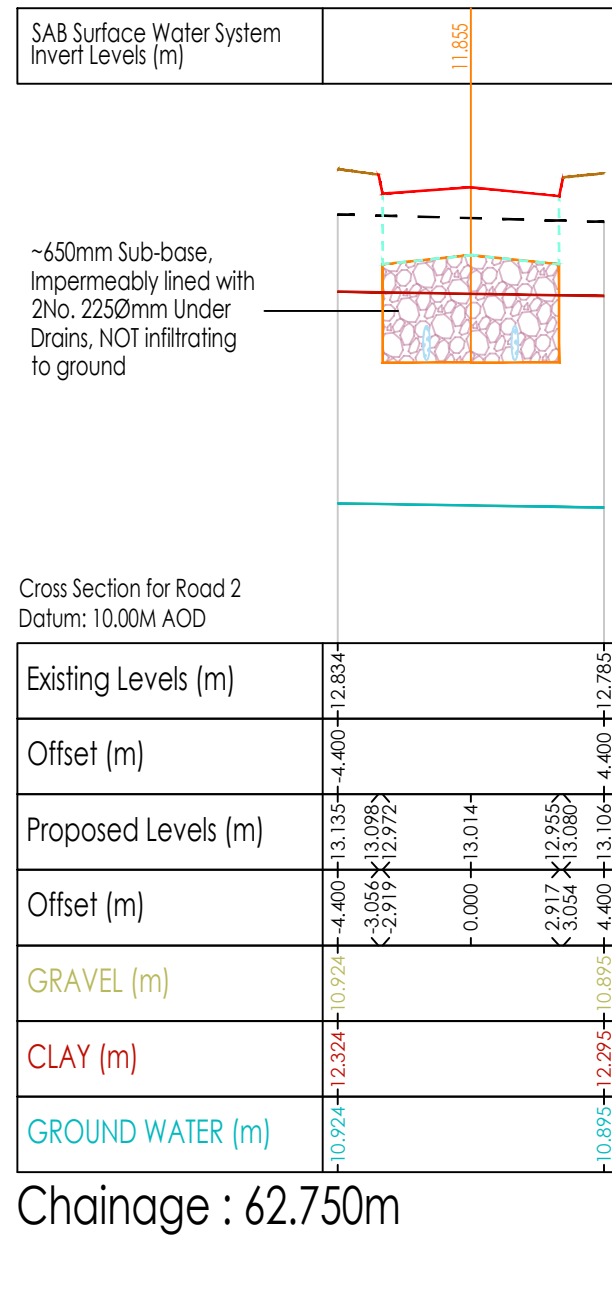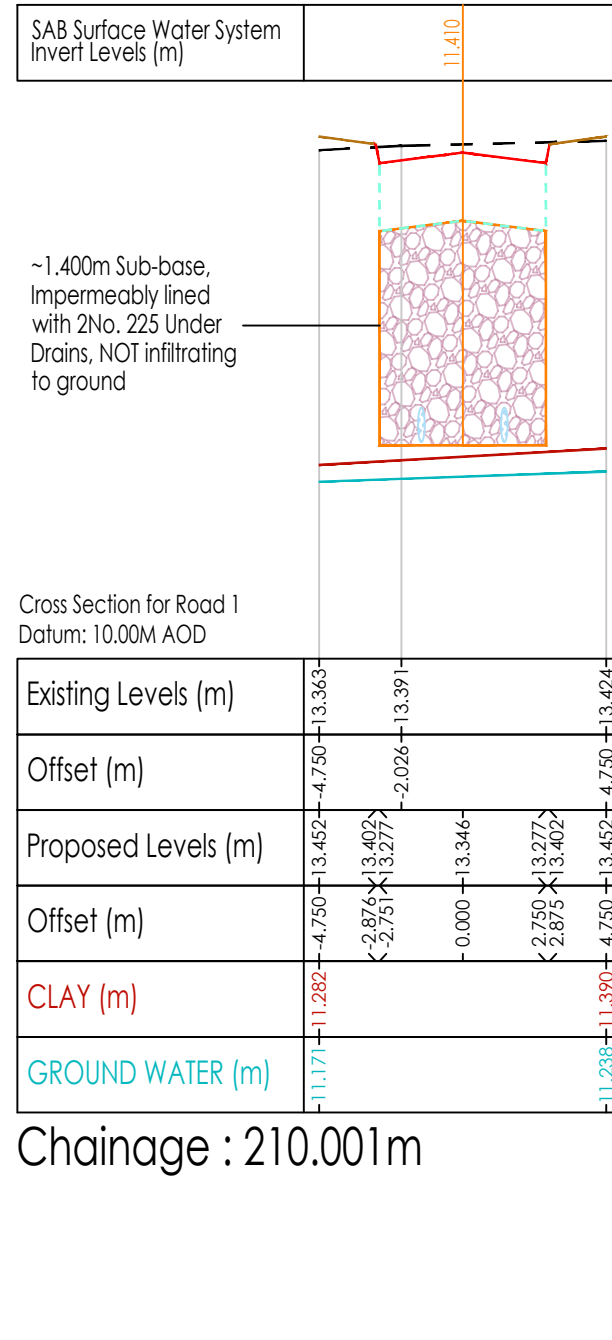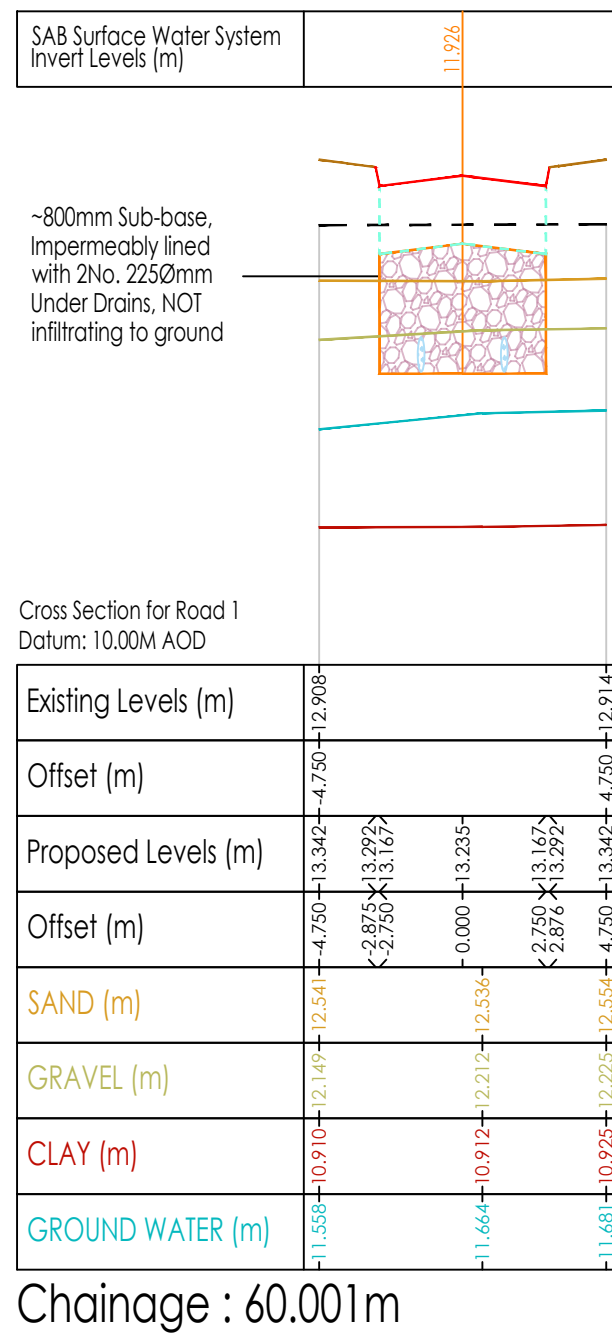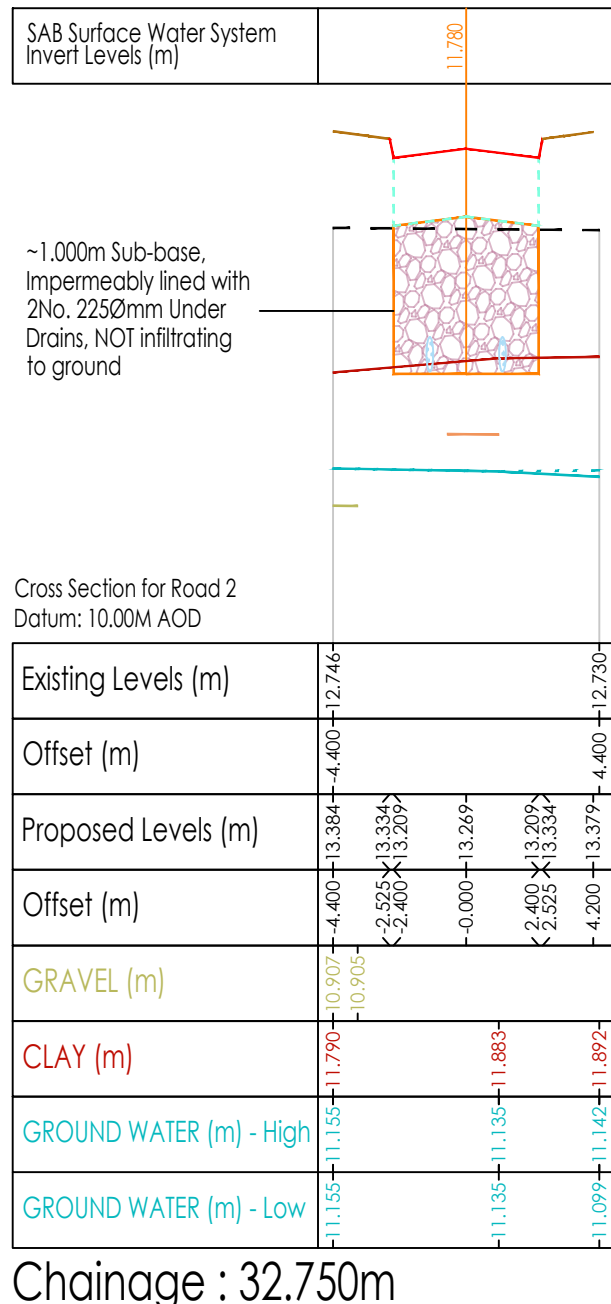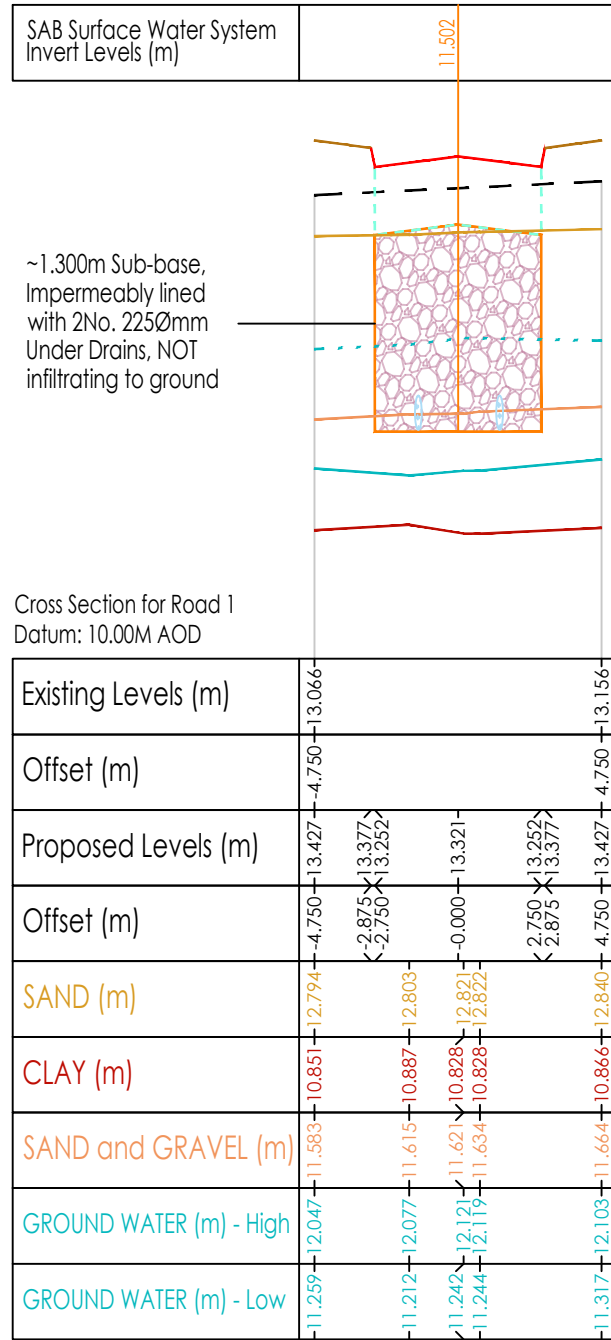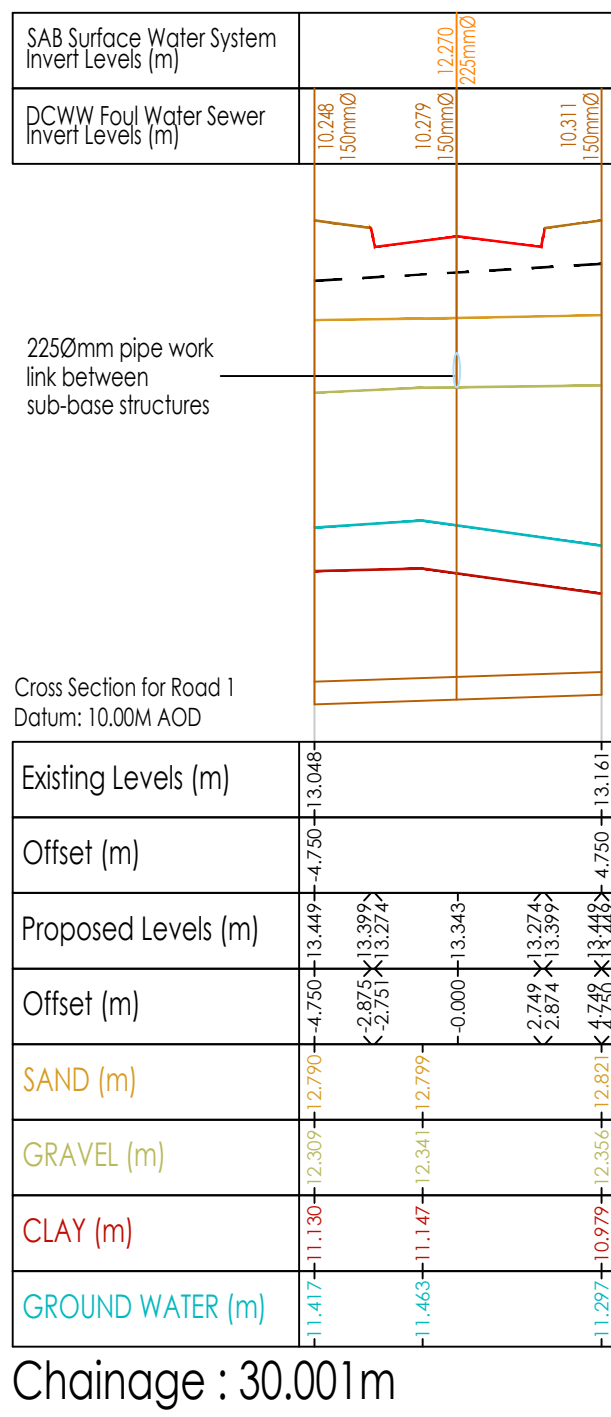

D	14.08.23	SAB design amended & updated with Layout Rev HCP	CP
C	12.06.23	Sub-Strata & Ground Water levels reviewed	CP
B	15.02.23	Updated for SAB Issue	CP
A	20.08.21	First issue for SAB Approval	CP
Mark	Date	Details	By
Revision history			
Drawing originator:			
BETTS HYDRO CONSULTING ENGINEERS			
BETTS ASSOCIATES CONSULTING ENGINEERS			
BETTS GEO CONSULTING ENGINEERS			
Client:			
Castle Green			
Project title:			
Rossett Road, Rossett			
Drawing title:			
Southern Land Parcel Road & SuD's Cross-sections Sheet 1 of 2			
Scale: 1:250H, 1:25V for the original size of A1			
Drawn by:	CP	Checked by:	RA
Passed by:	RA	Date:	July 2021
Drawing status:			
Preliminary			
Job No:	Drawn by:	Project:	Origin:
CAS02	BET	Volume:	Level:
		Type:	Discip. Number:
			C 117
			D
Do not scale this drawing			
6-7 Old Marsh Farm Barns, Welsh Road, Sealand, Flintshire, CH5 2LY			
enquiries@betts-associates.co.uk			
Chester 01244 288178 Altrincham 0161 413531			