


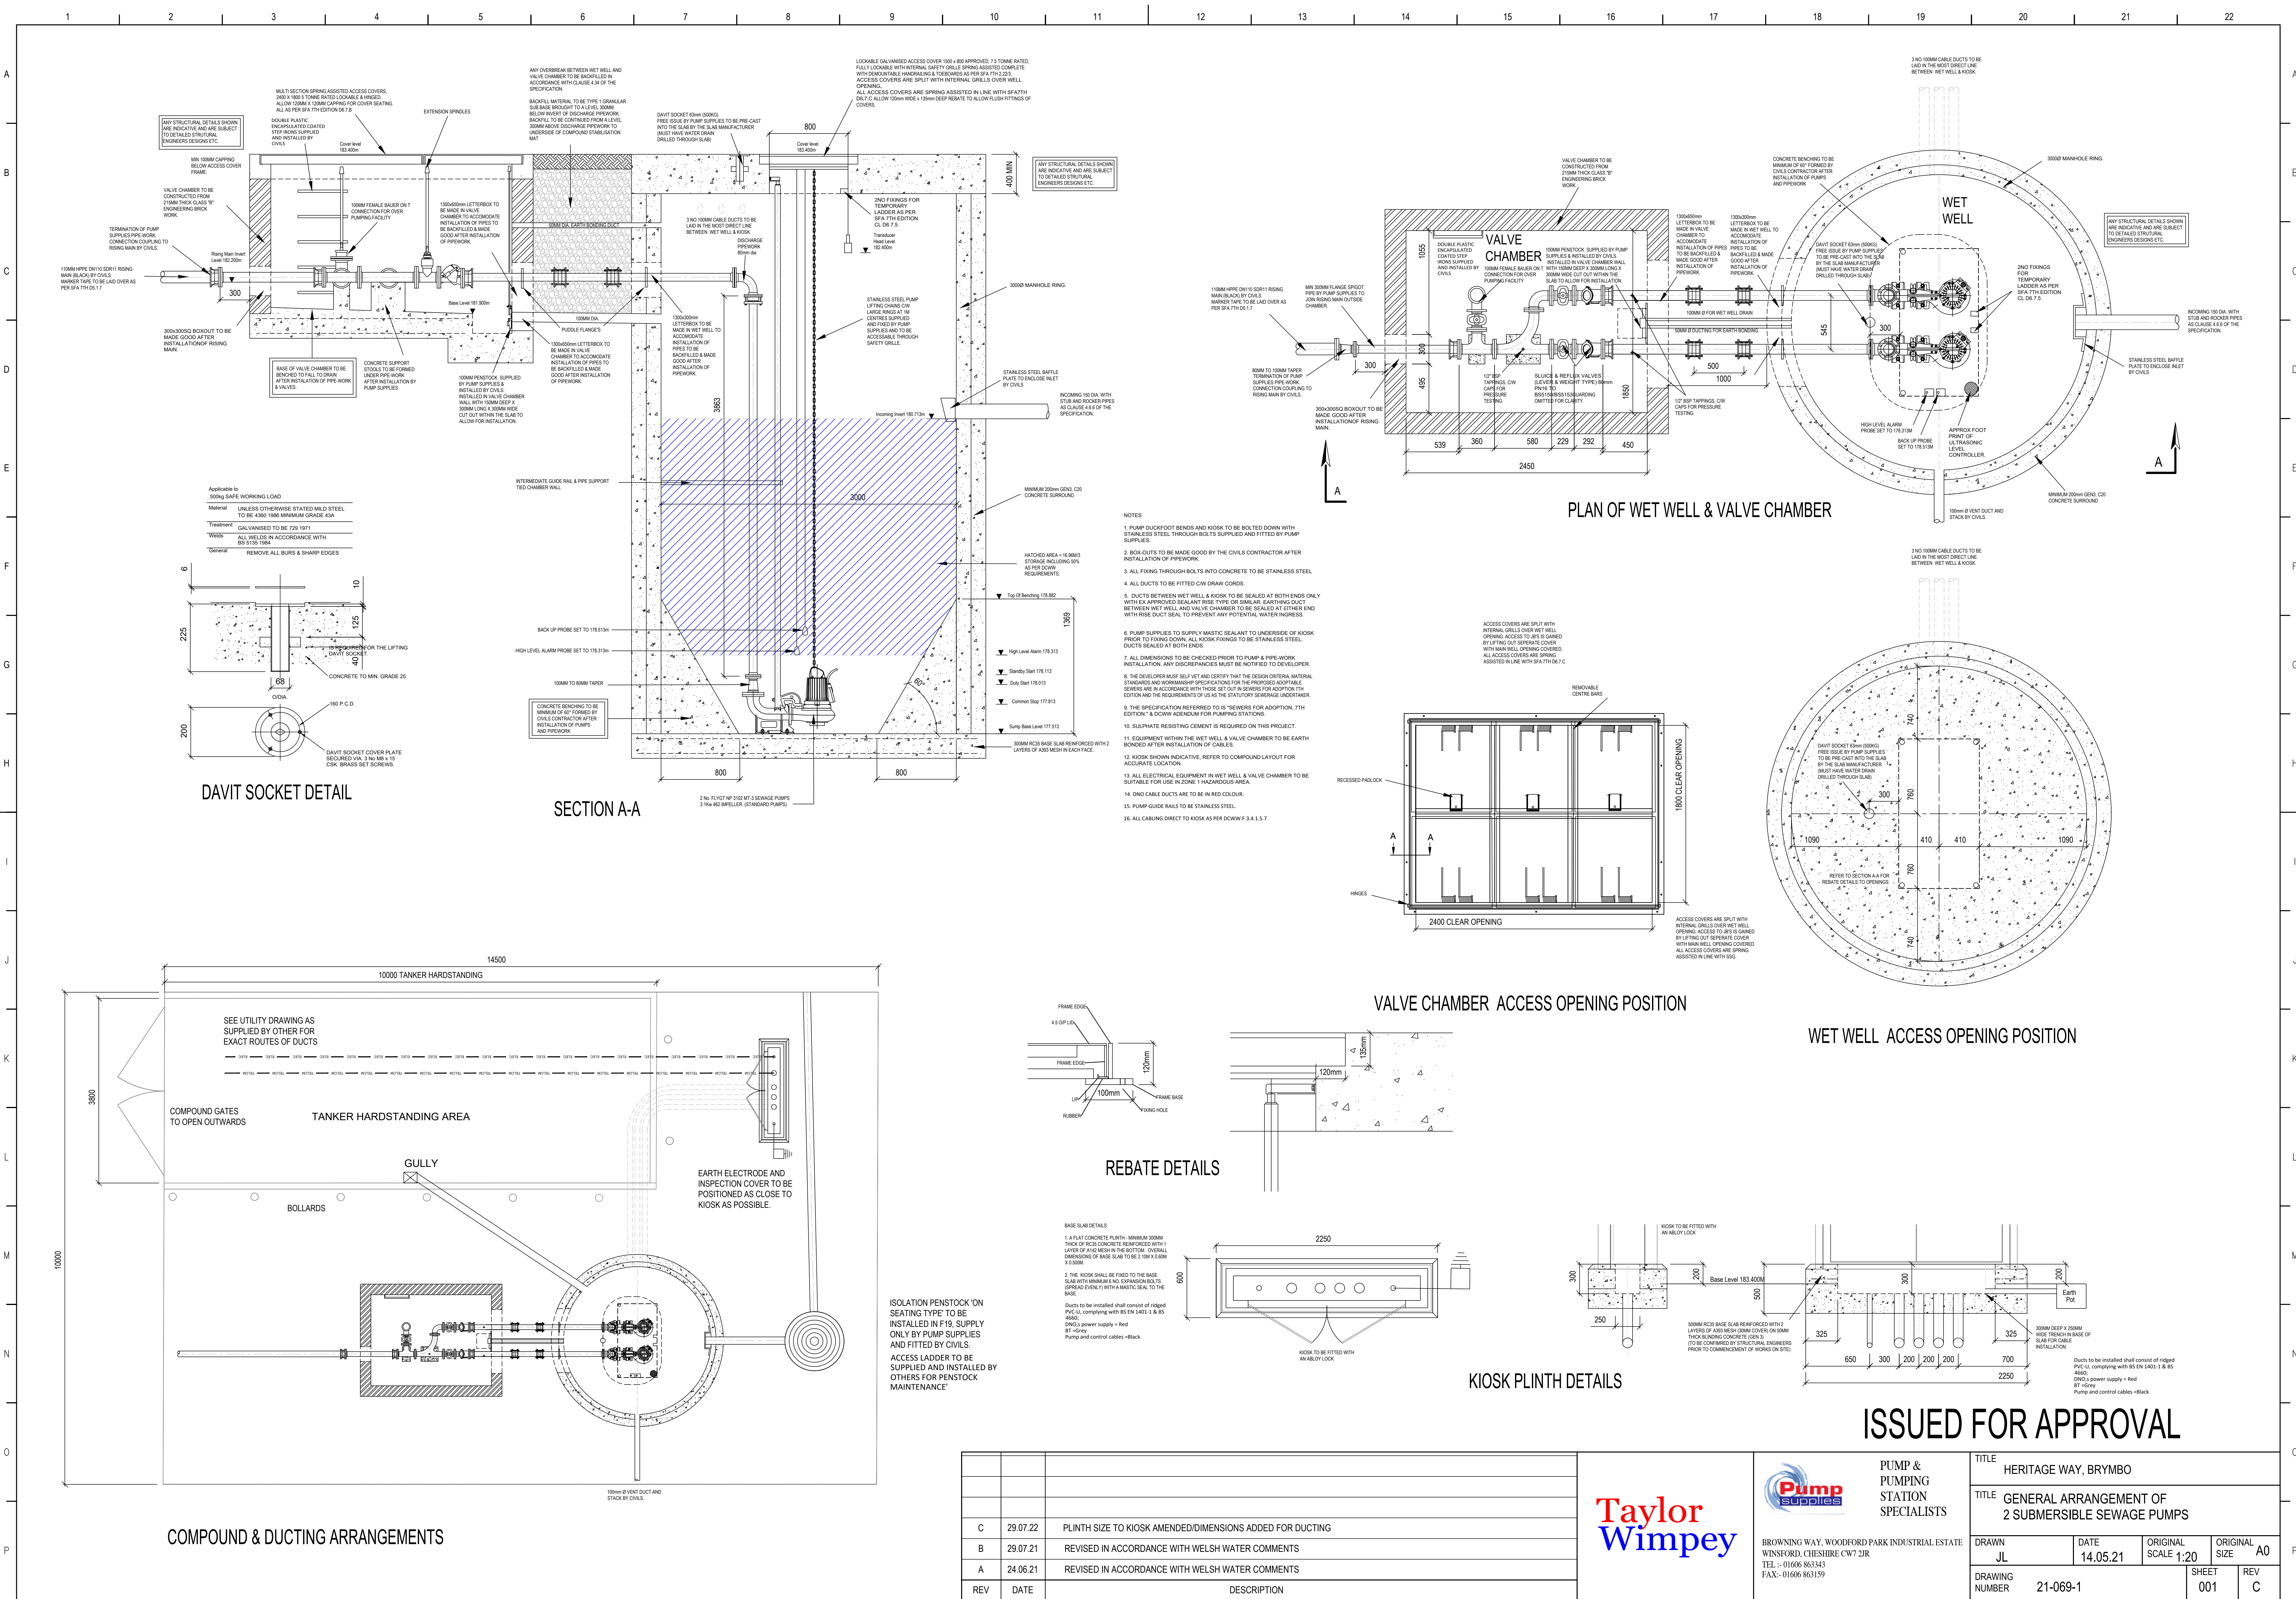

REV	DATE	DESCRIPTION
C	29.07.22	PLINTH SIZE TO KIOSK AMENDED/DIMENSIONS ADDED FOR DUCTING
B	29.07.21	REVISED IN ACCORDANCE WITH WELSH WATER COMMENTS
A	24.06.21	REVISED IN ACCORDANCE WITH WELSH WATER COMMENTS

Taylor Wimpey

PUMP & PUMPING STATION SPECIALISTS
BROWNING WAY, WOODFORD PARK INDUSTRIAL ESTATE
WINSFORD, CHESHIRE CW7 2JR
TEL : 01606 863343
FAX: 01606 863159

TITLE			
HERITAGE WAY, BRYMBO			
TITLE			
GENERAL ARRANGEMENT OF 2 SUBMERSIBLE SEWAGE PUMPS			
DRAWN	DATE	ORIGINAL SCALE	ORIGINAL SIZE
JL	14.05.21	1:20	A0
DRAWING NUMBER	21-069-1		SHEET 001
		REV	C

DO NOT SCALE