



This drawing is protected by copyright and the information contained therein is the property of William McCall.
The drawing must not be copied and the information contained therein may not be used or disclosed without written permission of and in the manner permitted by William McCall.

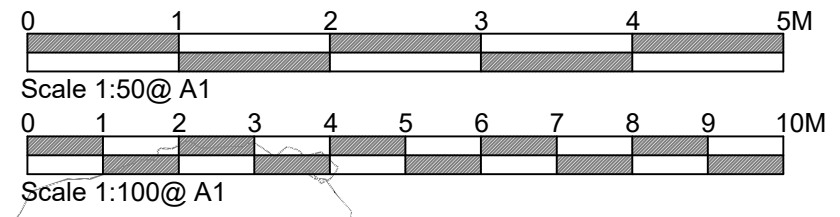

Plot 7

Plot 6

Section Elevations C - C

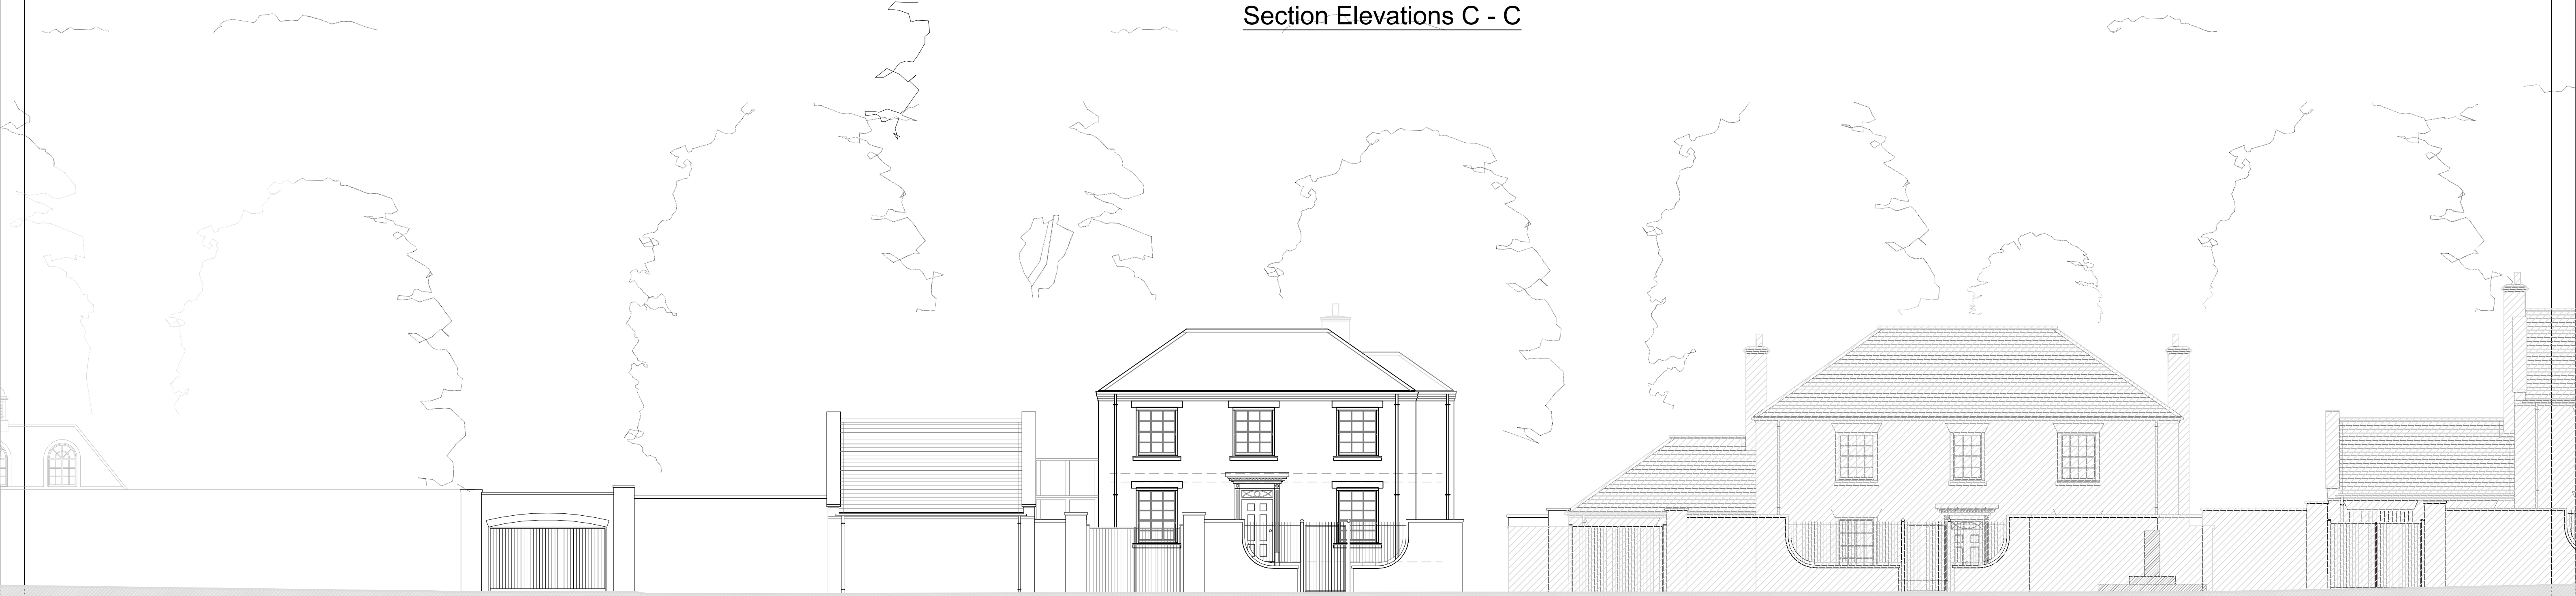

Section Elevations D - D

Stage :-				Section 73 Drawing	
Project Title :- Revisions To Approved Housing Scheme (Plot 6 & Plot 7)					
Drawing Title :- Proposed Elevations C - D					
Drwg No :- 05/23/57		4		Date :- May '23	
Scale :- 1:100@A1		Drawn:- SCM		Rev :-	
Site Address :- Wynnstay Hall Estate					