
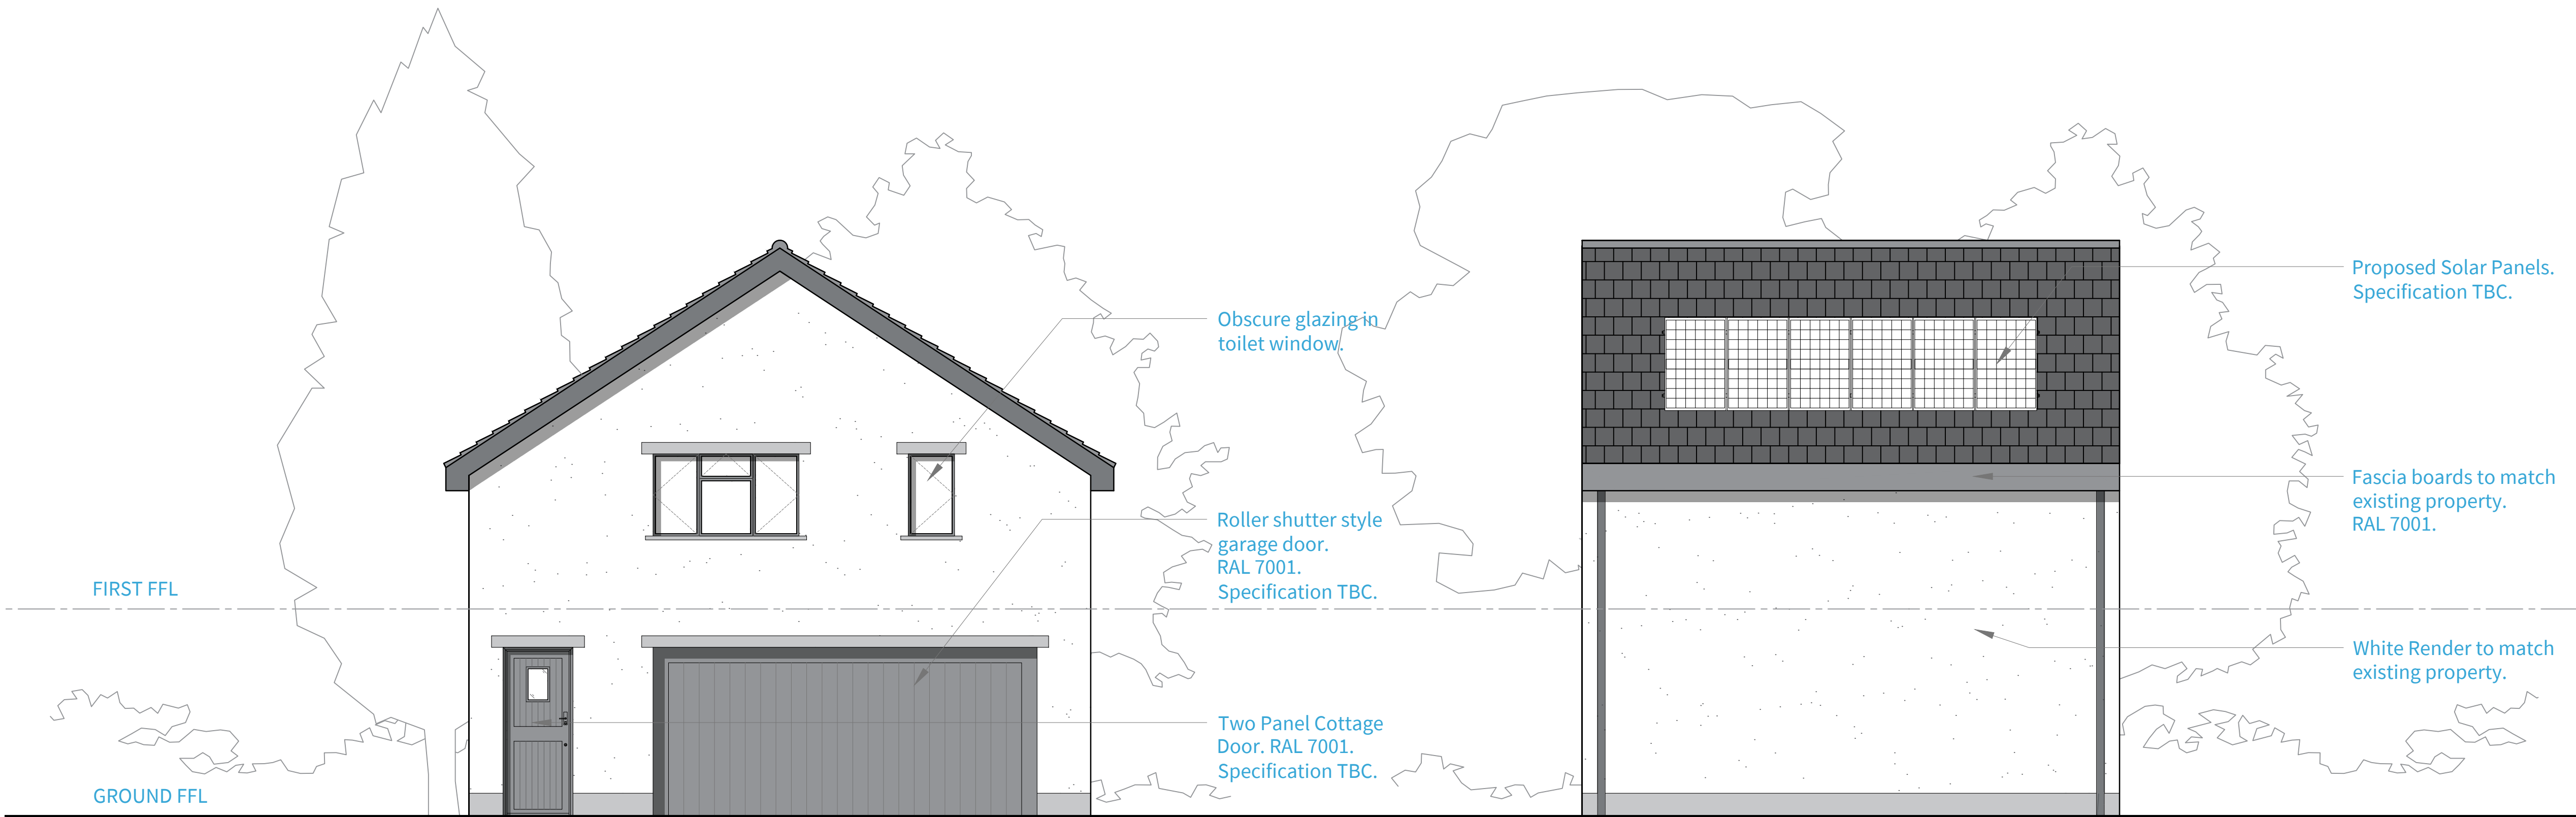



Do not scale this drawing. Check all dimensions on site. This drawing to be read in conjunction with all relevant drawings. All work to be in accordance with Building Regulations and relevant British Standards. This drawing produced for use in this project only and may not be used for any other purpose. This drawing may not be reproduced without prior written agreement.

1:50

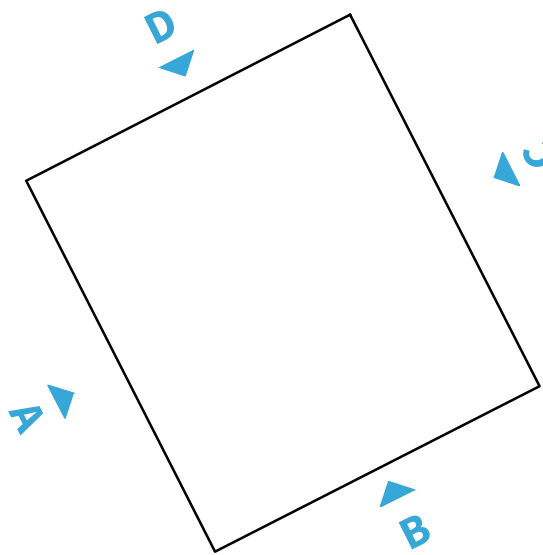

ELEVATION A
SCALE 1:50

ELEVATION B
SCALE 1:50

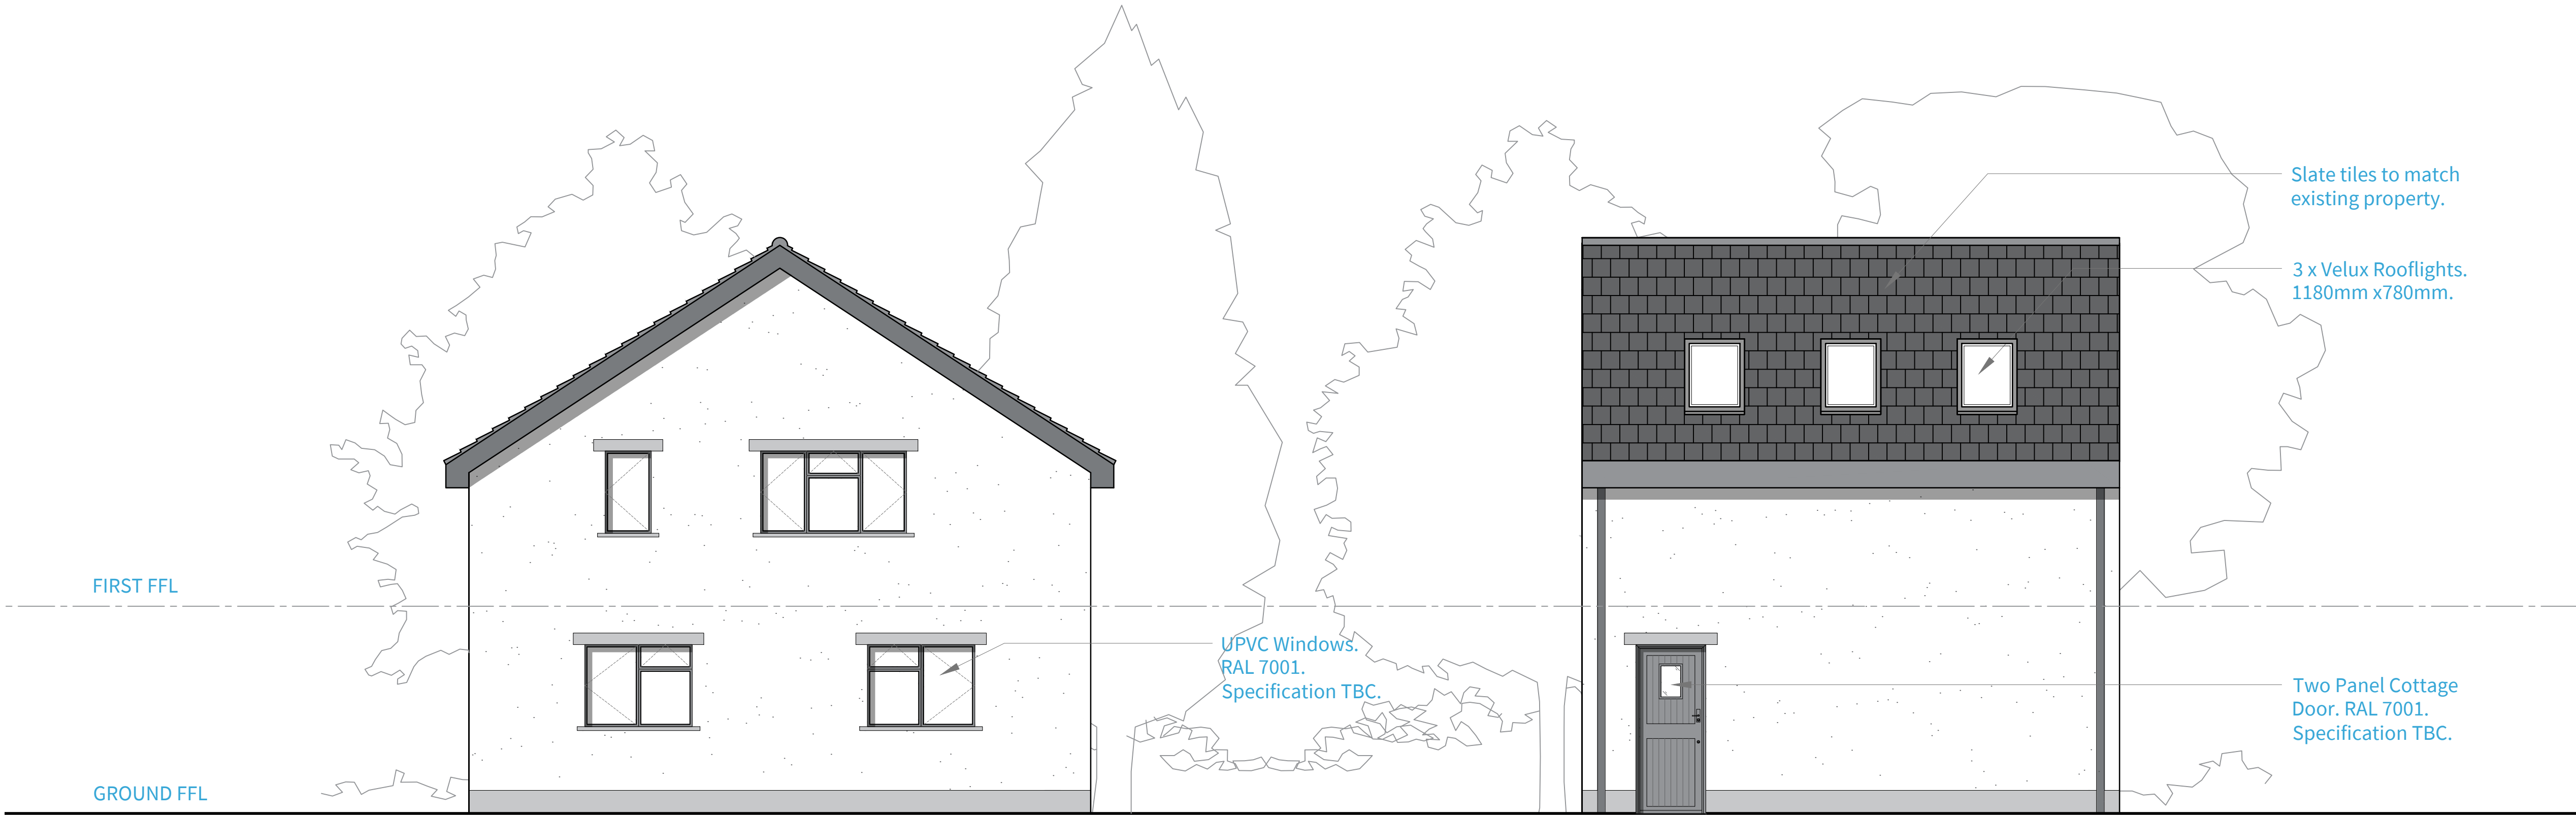

ELEVATION C
SCALE 1:50

ELEVATION D
SCALE 1:50

D	Rooflights added	08.11.2022	ER	GB
C	PLANNING Issue	24.10.2022	ER	GB
B	Solar Panels added.	01.10.2022	ER	GB
A	Initial Drawing Issue	30.08.2022	ER	GB

REV	DESCRIPTION	DATE	BY	CHECK
-----	-------------	------	----	-------

PLANNING

CLIENT	ALANA		
PROJECT	GROVE COTTAGE WREXHAM LL13 0PF		
TITLE	TWO STOREY GARAGE PROPOSED ELEVATIONS		
SCALE @ A1 1:50	DATE 08.11.2022	DRAWN ER	CHECKED GB
PROJECT No.	DRAWING No.	REVISION	
N/A	(20) 05	D	