
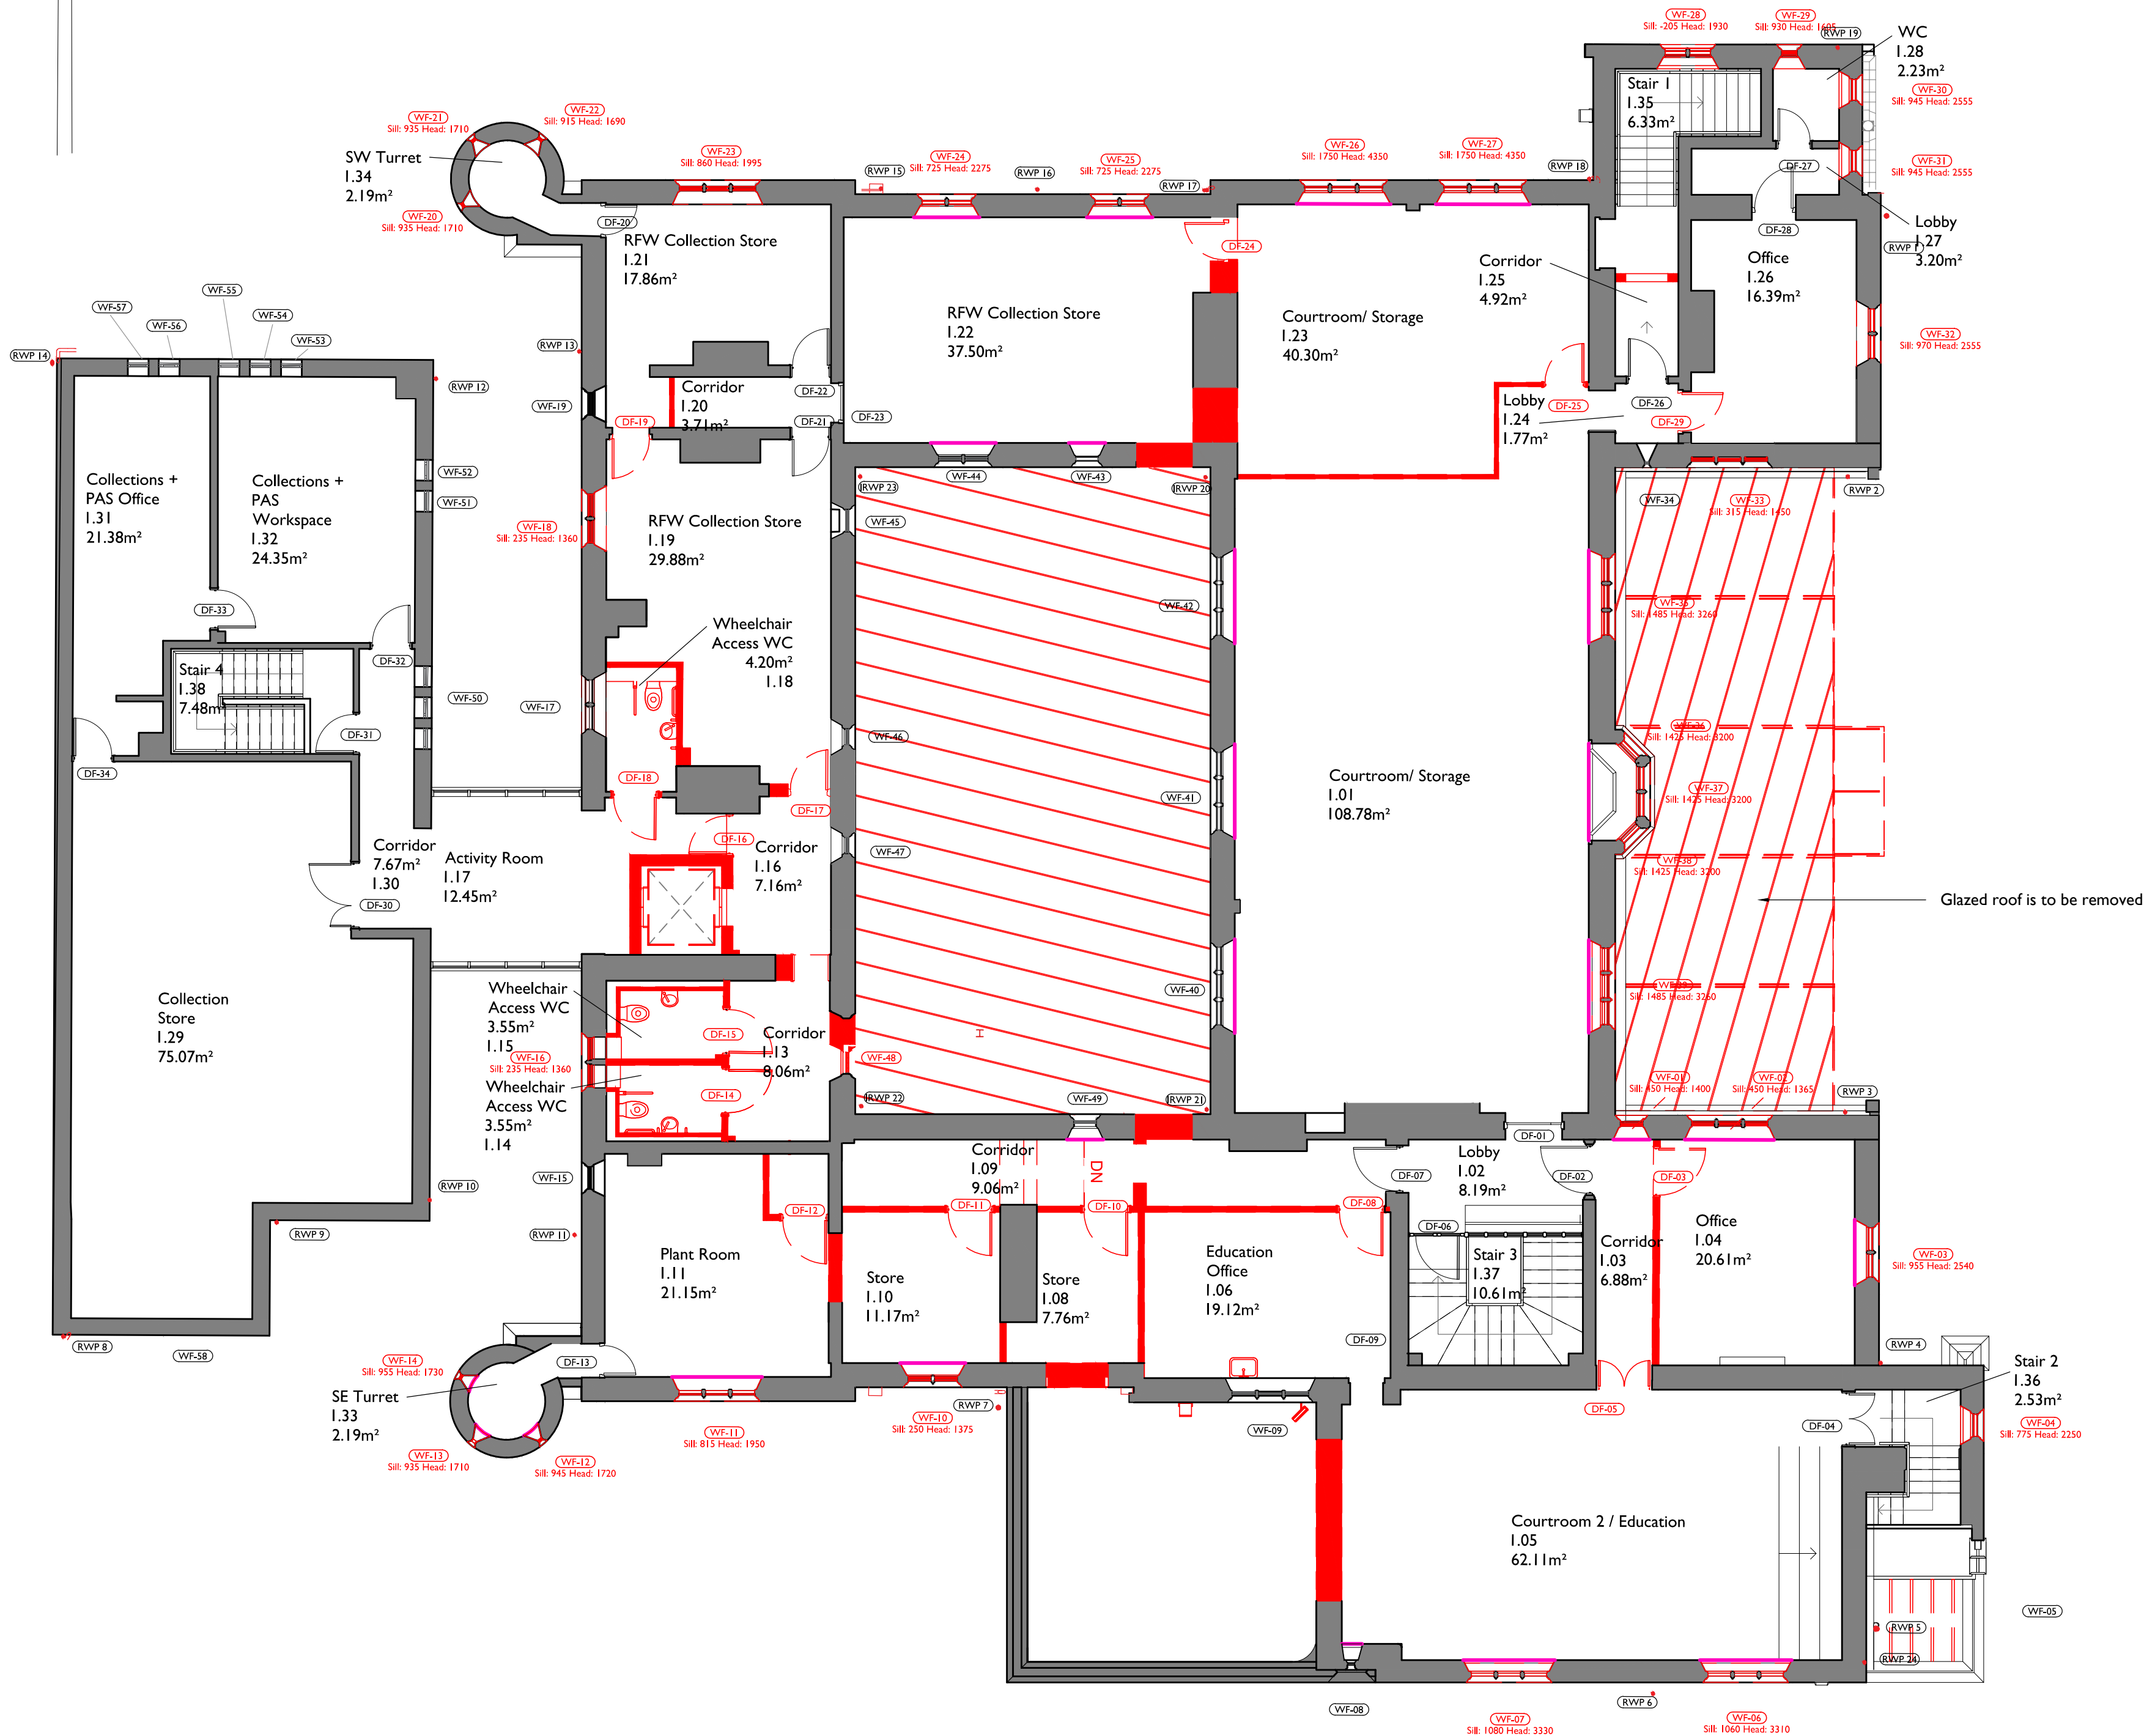


I
2901

First Floor Demolition Plan
1:100

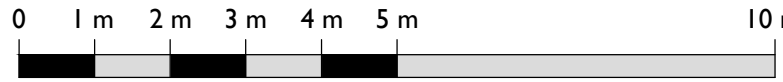

Notes: 30/05/2023 17:54:06

Drawings are based on survey data and may not accurately represent what is physically present.

Do not scale from this drawing. All dimensions are to be verified on site before proceeding with the work.

All dimensions are in millimeters unless noted otherwise.

Purcell shall be notified in writing of any discrepancies.

Key Plan

not to scale

P01	31/10/2022	MP	JR	As indicated
P02	25/11/2022	MP	PS	As indicated
P03	25/11/2022	MP	PS	As indicated
P04	22/12/2022	MP	PS	As indicated
P05	30/05/2023	CH	JR	As indicated
REV	DATE	BY	CHK	DESCRIPTION

CLIENT

Haley Sharpe Design Ltd

PROJECT

Wrexham Museum Redevelopment Football Museum

JOB NUMBER

241084

PURCELL

TITLE

Wrexham Museum

First Floor Demolition Plan

SIZE	SCALE	LAST REVISED	DRAWN	CHECKED
AIL	1:100	30/05/2023	CH	JR

REV SUITABILITY/REASON FOR ISSUE
P05 S4 - Listed Building Consent

DRAWING NAME
241084-PUR-00-01-DR-A-2901

St James', 79 Oxford Street, Manchester, M1 6FQ
© PURCELL 2019. PURCELL © IS THE TRADING NAME OF PURCELL ARCHITECTURE LTD.

