



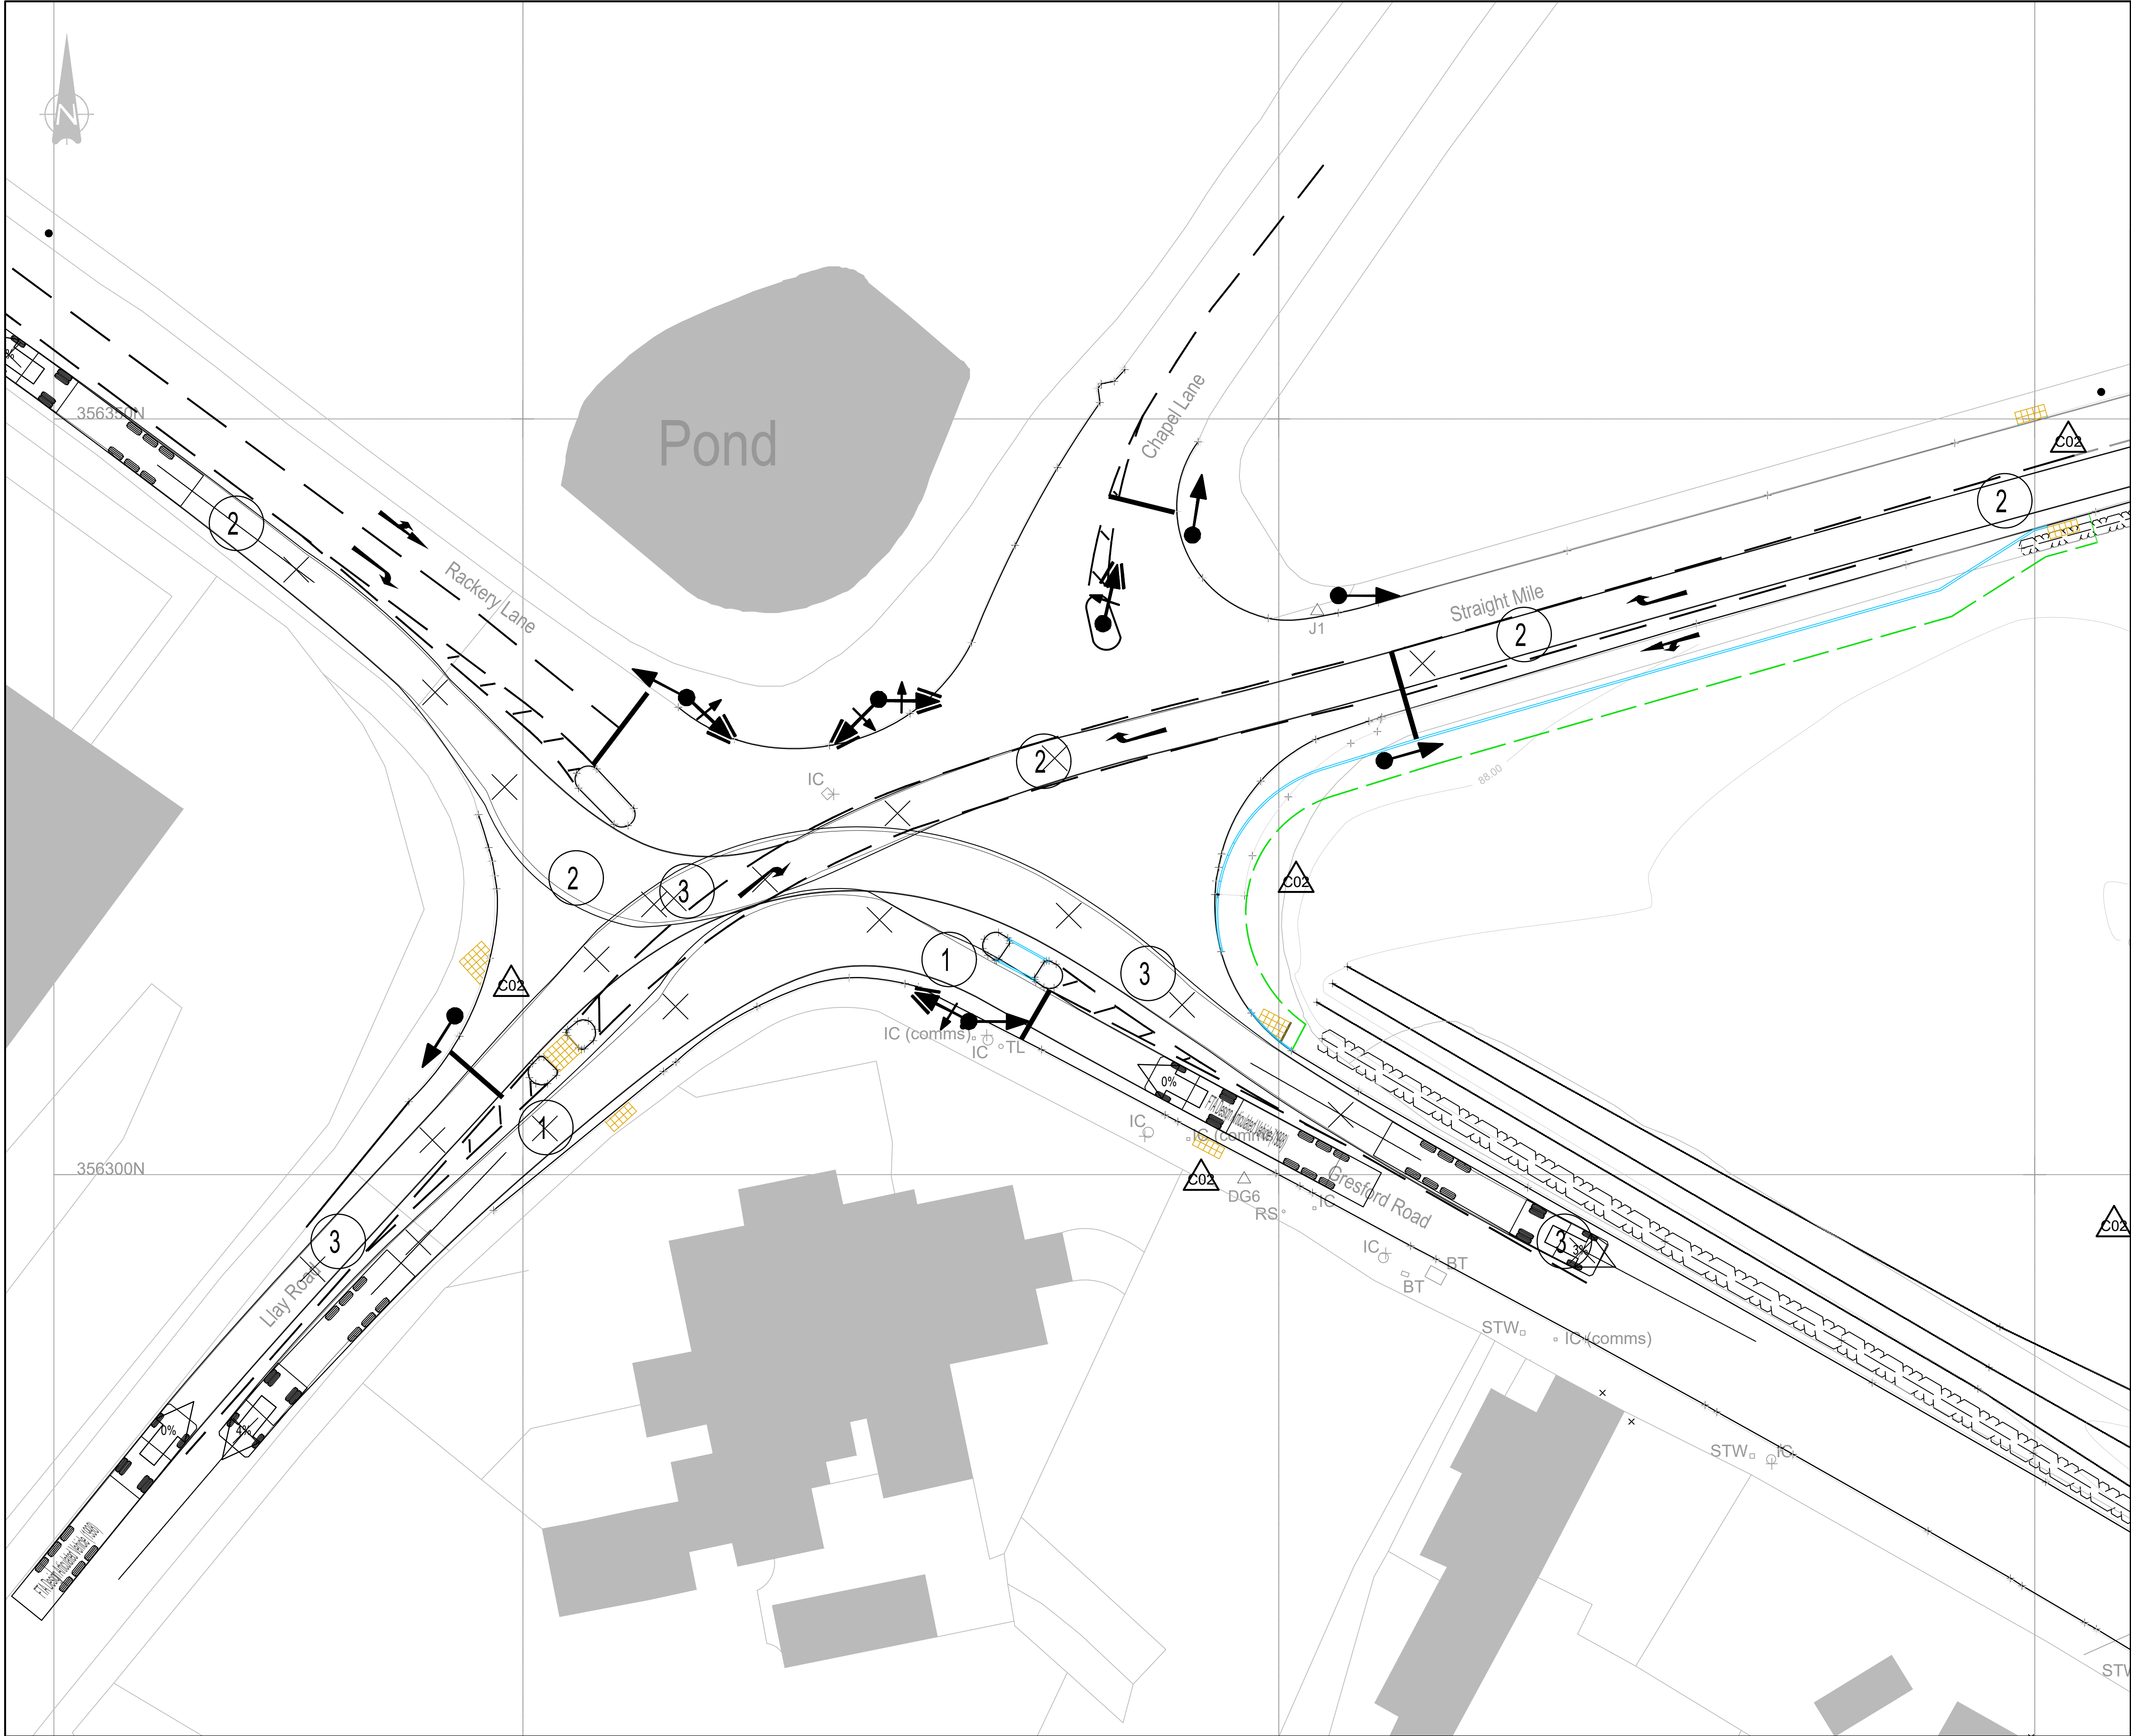

GENERAL NOTES:

- 1. THIS DRAWING IS TO BE READ IN CONJUNCTION WITH ALL RELEVANT ARCHITECTS AND ENGINEERS DRAWINGS AND SPECIFICATIONS.
- 2. DO NOT SCALE THIS DRAWING. ANY AMBIGUITIES, OMISSIONS AND ERRORS ON DRAWINGS SHALL BE BROUGHT TO THE ENGINEERS ATTENTION IMMEDIATELY. ALL DIMENSIONS MUST BE CHECKED / VERIFIED ON SITE.
- 3. ALL DIMENSIONS ARE IN METRES UNLESS NOTED OTHERWISE.
- 4. FOR GENERAL NOTES REFER TO DRAWING.

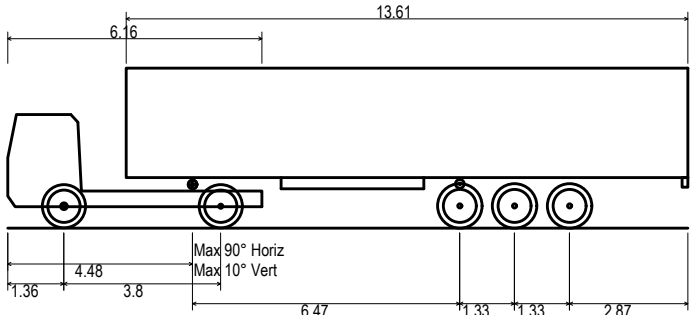

FTA Design Articulated Vehicle (1998)
Overall Length 16.48m
Overall Width 2.550m
Overall Body Height 3.870m
Min Body Ground Clearance 0.515m
Max Track Width 2.470m
Lock to lock time 3.00s
Kerb to Kerb Turning Radius 6.550m

C02	SITE LAYOUT UPDATED	18/12/19	MF	RM
Rev:	Description:	Date:	By:	Chkd:



Merchant Exchange, 17-19 Whitworth Street West, Manchester, M1 5WG
0161 236 2394
manchester@curtins.com
www.curtins.com

Civils & Structures • Transport Planning • Environmental • Infrastructure • Geotechnical • Conservation & Heritage • Principal Designer
Birmingham • Bristol • Cambridge • Cardiff • Douglas • Dublin • Edinburgh • Glasgow • Kentish • Leeds • Liverpool • London • Manchester • Nottingham

Status: **ISSUED FOR CONSTRUCTION APPROVAL** **S4**

Project: GRESFORD ROAD LLAY

Orig Title: CROWN CROSSROADS VEHICLE TRACKING

Size:	Date:	Drawn By:	Designed By:	Checked By:			
A1	17/01/2019	RM	LK	RM			
Scale:	1:200						
Project No:	Originator:	Zone:	Level:	Type:	Discipline:	Category / Number:	Rev:
065665 - CUR - ZZ - XX - DR - D - 9567 - C02							