


The content of this drawing is subject to the provisions of the Copyright Act 1988. It is to be used for the purposes for which it was prepared and no other use without the permission of the copyright owner. Any discrepancy, amendment or variation between any other documents or drawings must be referred to the original drawing and the original drawing must be used as the basis for any further work. It is the responsibility of the user to ensure that the work is used for the purposes for which it was prepared and no other use without the permission of the copyright owner.

NOTES:

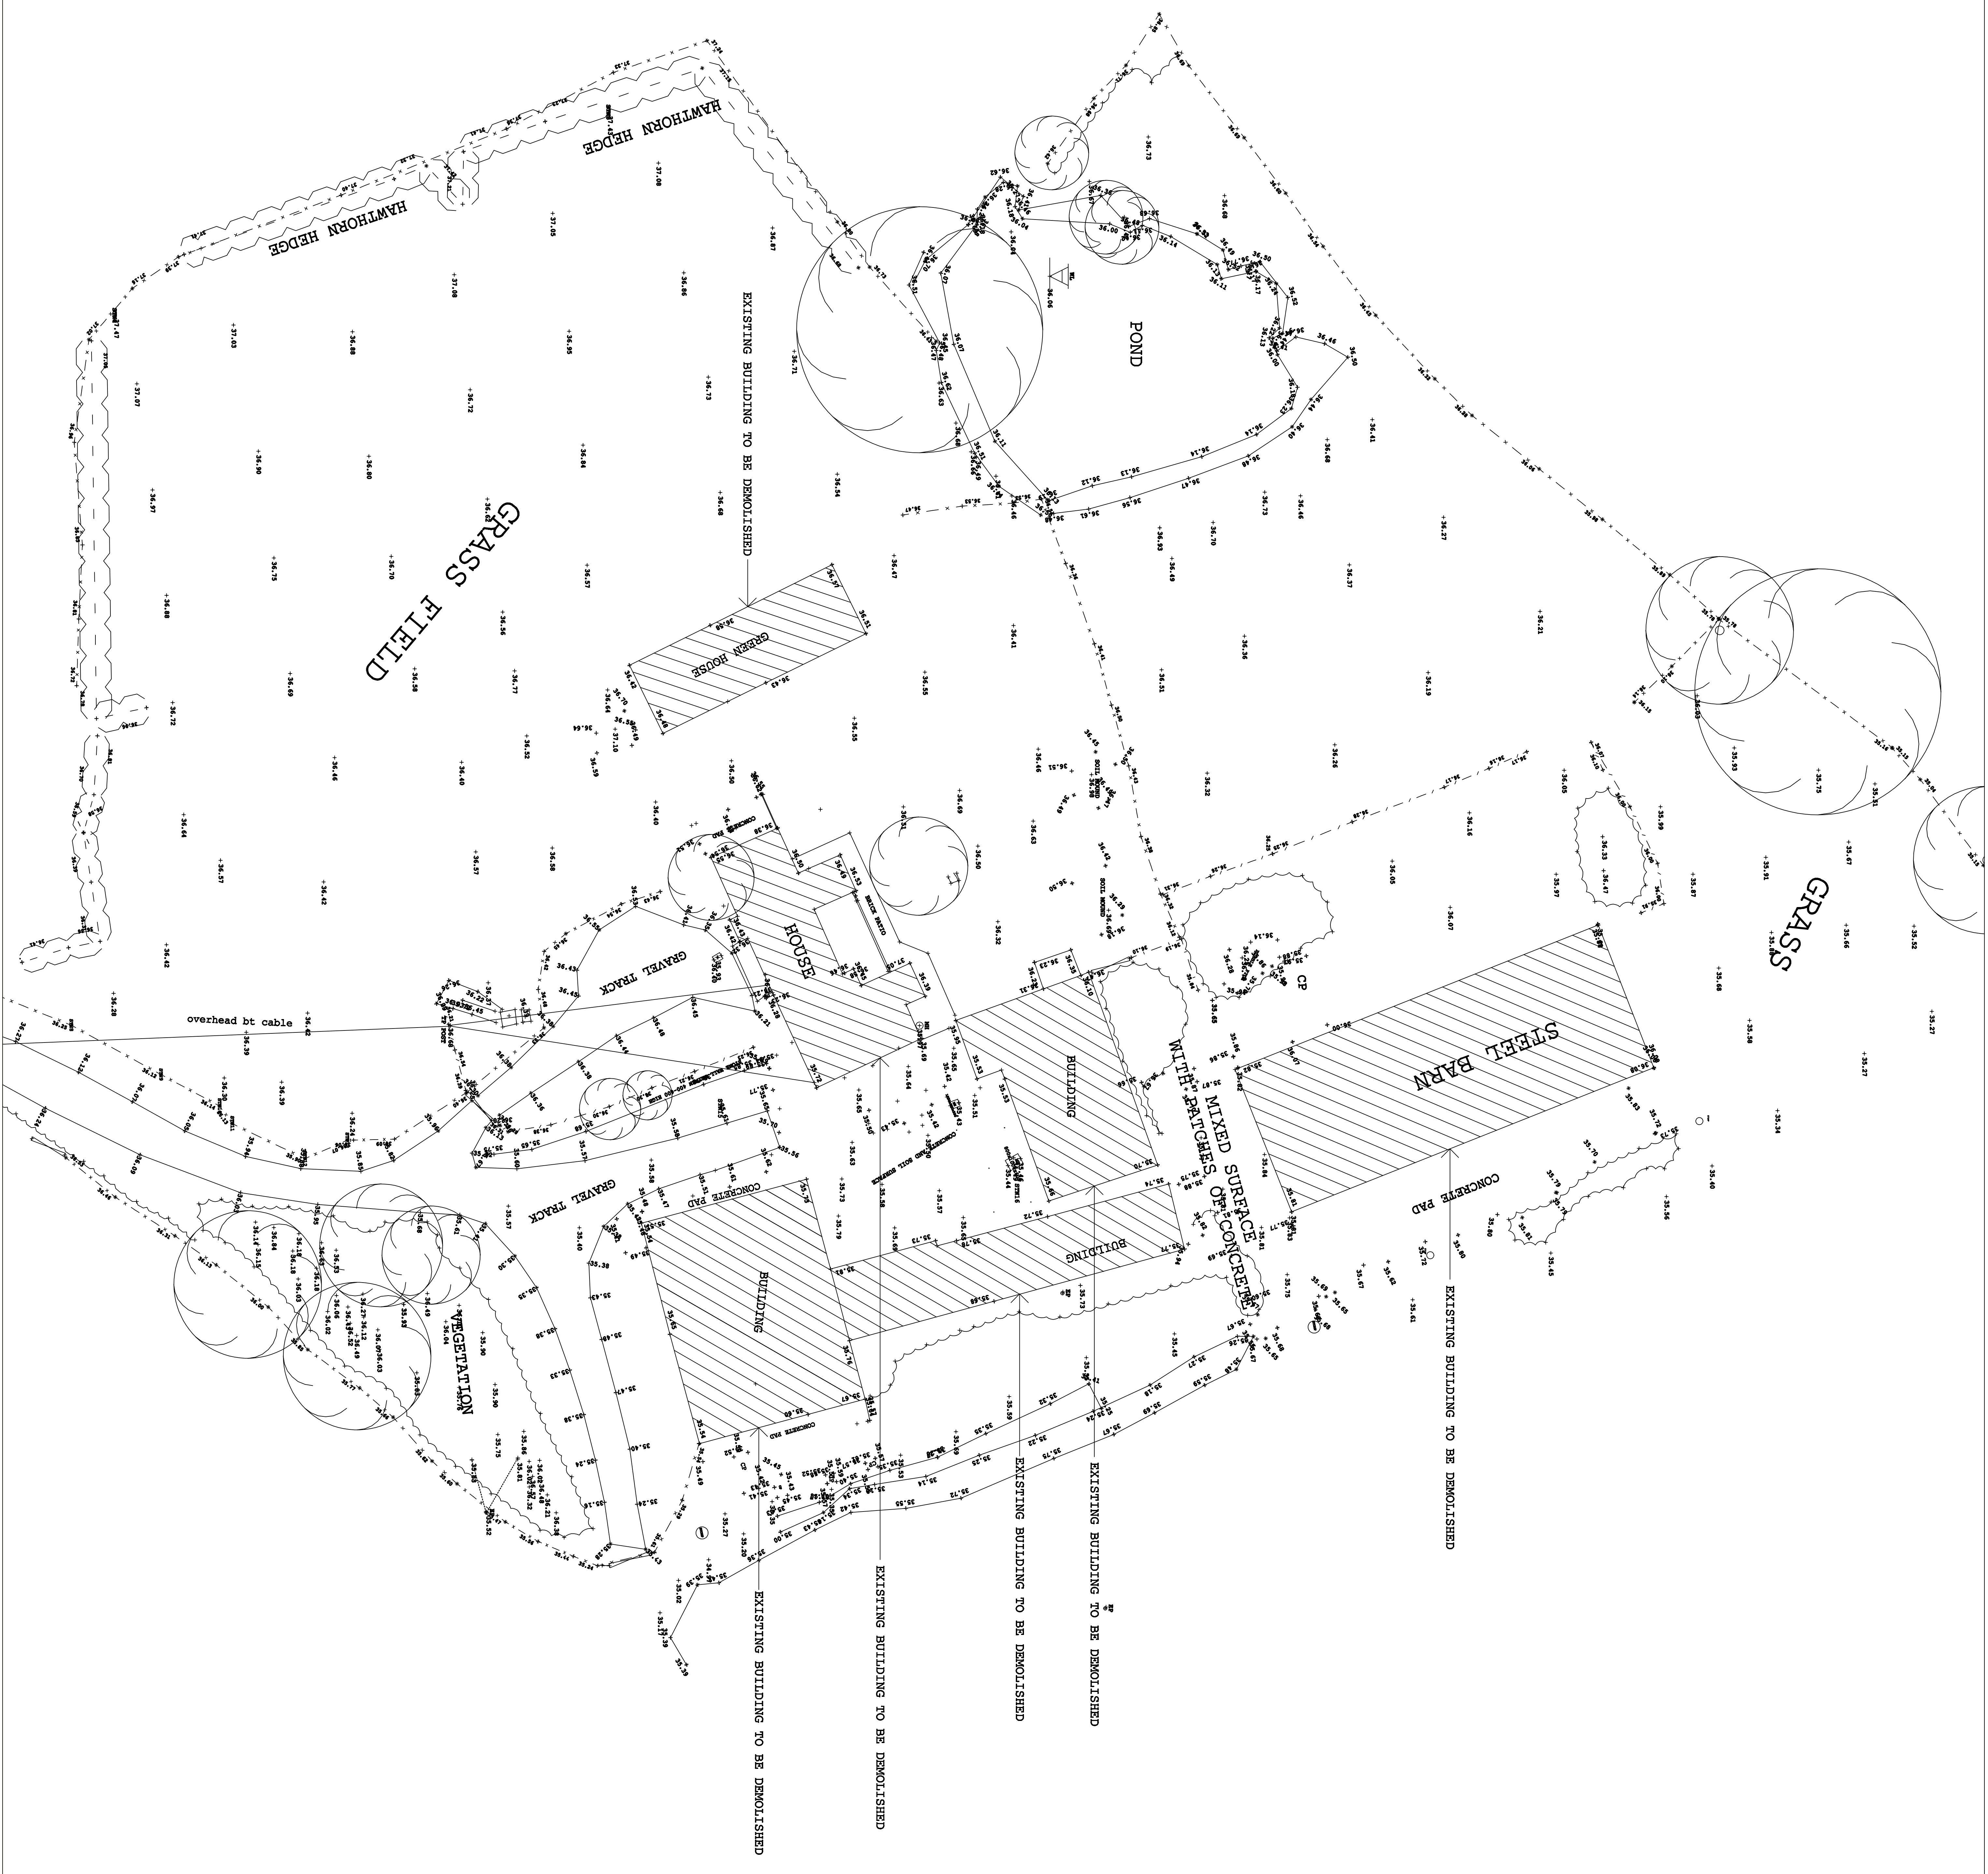

WORKS ATTENDANCE		28.03.21	A
DESCRIPTION		DATE	REV
			
ARCHITECTURE AND DESIGN			
Applied, Barton Lane, Barton, Chester, CH4 0DX. TELEPHONE: 017786 328872 E MAIL: info@architectanddesign.co.uk			
GENT BODINGTON HALL ESTATES LIMITED			
JOB TITLE GORSE FARM, WORTHENBURY.			
DRAWING TITLE DEMOLITION PLAN			
DATE:	NOV 22	DRAWN BY:	JP
SCALE:	1:200		
DWG NO.	F1705	DRAWING NUMBER	08
REV	A		