


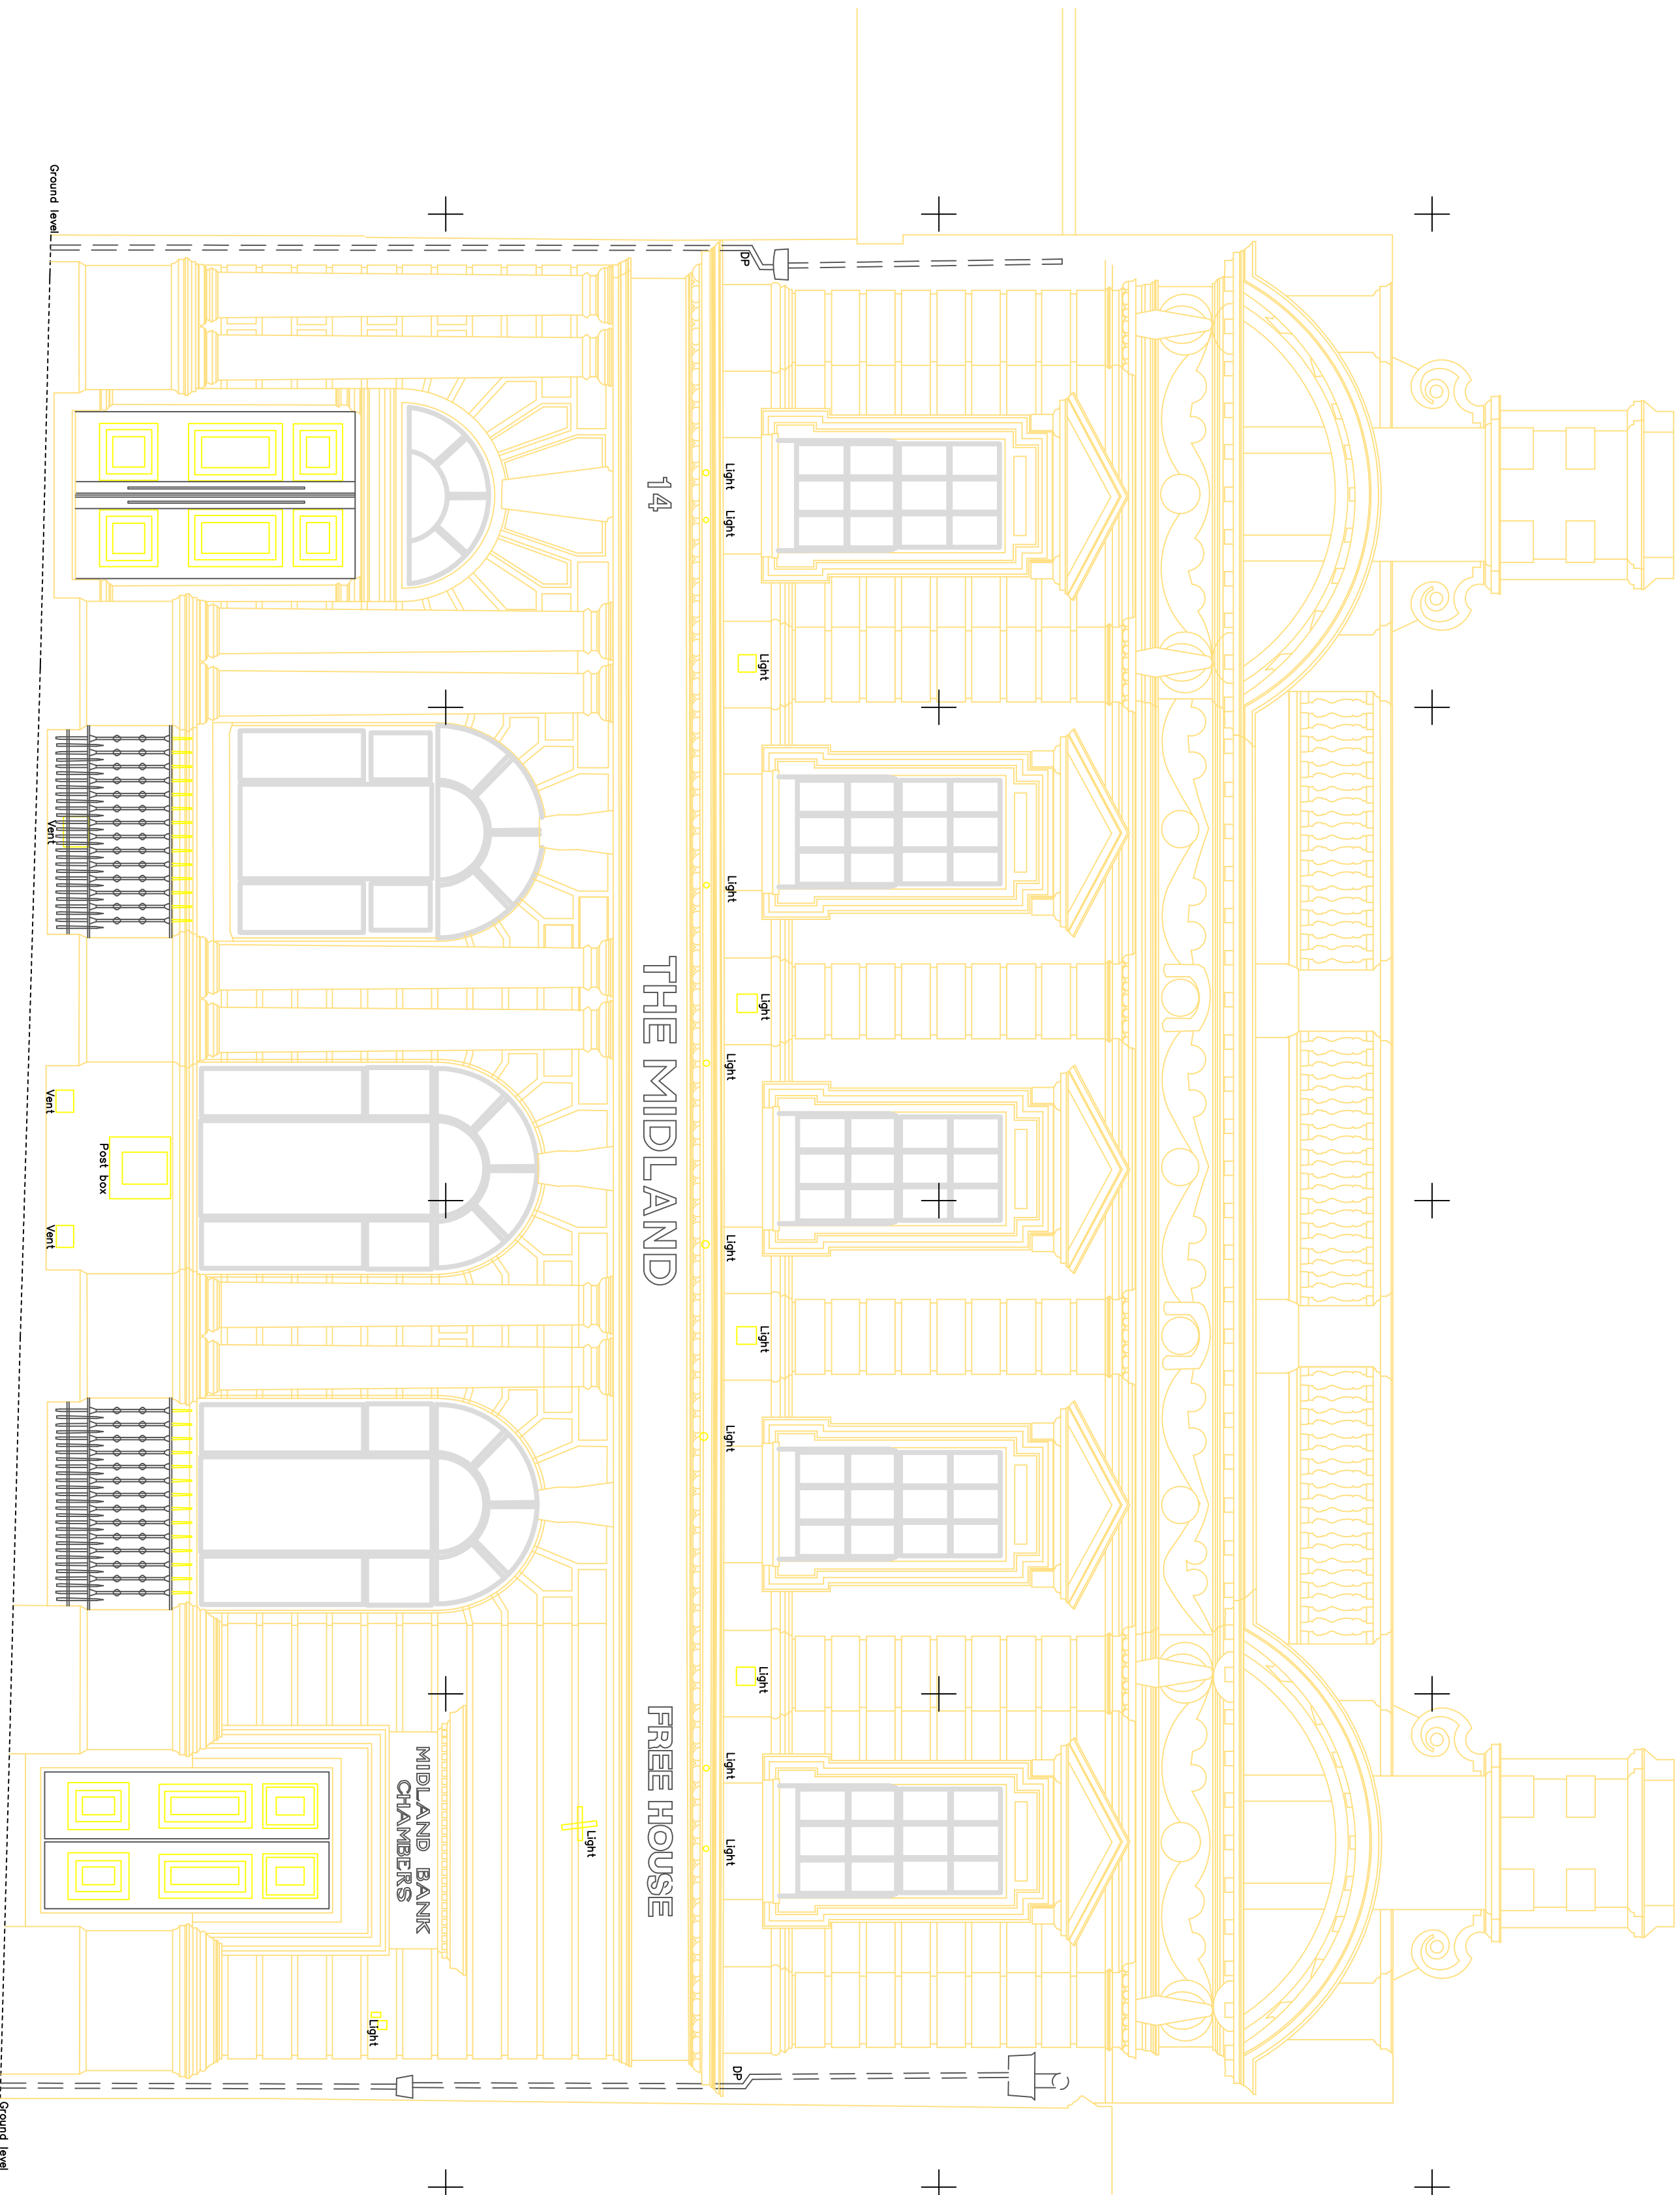

ELEVATION LOCATION

Legend

- DP DRAIN PIPE
- VP VENT PIPE
- WP WASTE PIPE

Notes
COPYRIGHT FOR DRAWING REMAINS
WITH BATTLEFIELD LAND SURVEYS. AND
MAY NOT BE COPIED WITHOUT THEIR
WRITTEN CONSENT.

BATTLEFIELD LAND SURVEYS LTD

3 YEOMANRY ROAD

BATTLEFIELD ENTERPRISE PARK

SHREWSBURY

SHROPSHIRE SY1 3EH

TEL/FAX 01743 443388

EMAIL: MALBOX@BLSURVEYS.CO.UK

Client: ANSLOO MOTORS Title: 14 HIGH STREET
WREXHAM, PROPOSED
ELEVATION

Scale Date Job No Dwg No Rev.

1 : 50 28/09/23 13692 02 -

Surveyed by JS Checked JS Scanned JS Levels are related to . . .
OS DATUM (GPS)