


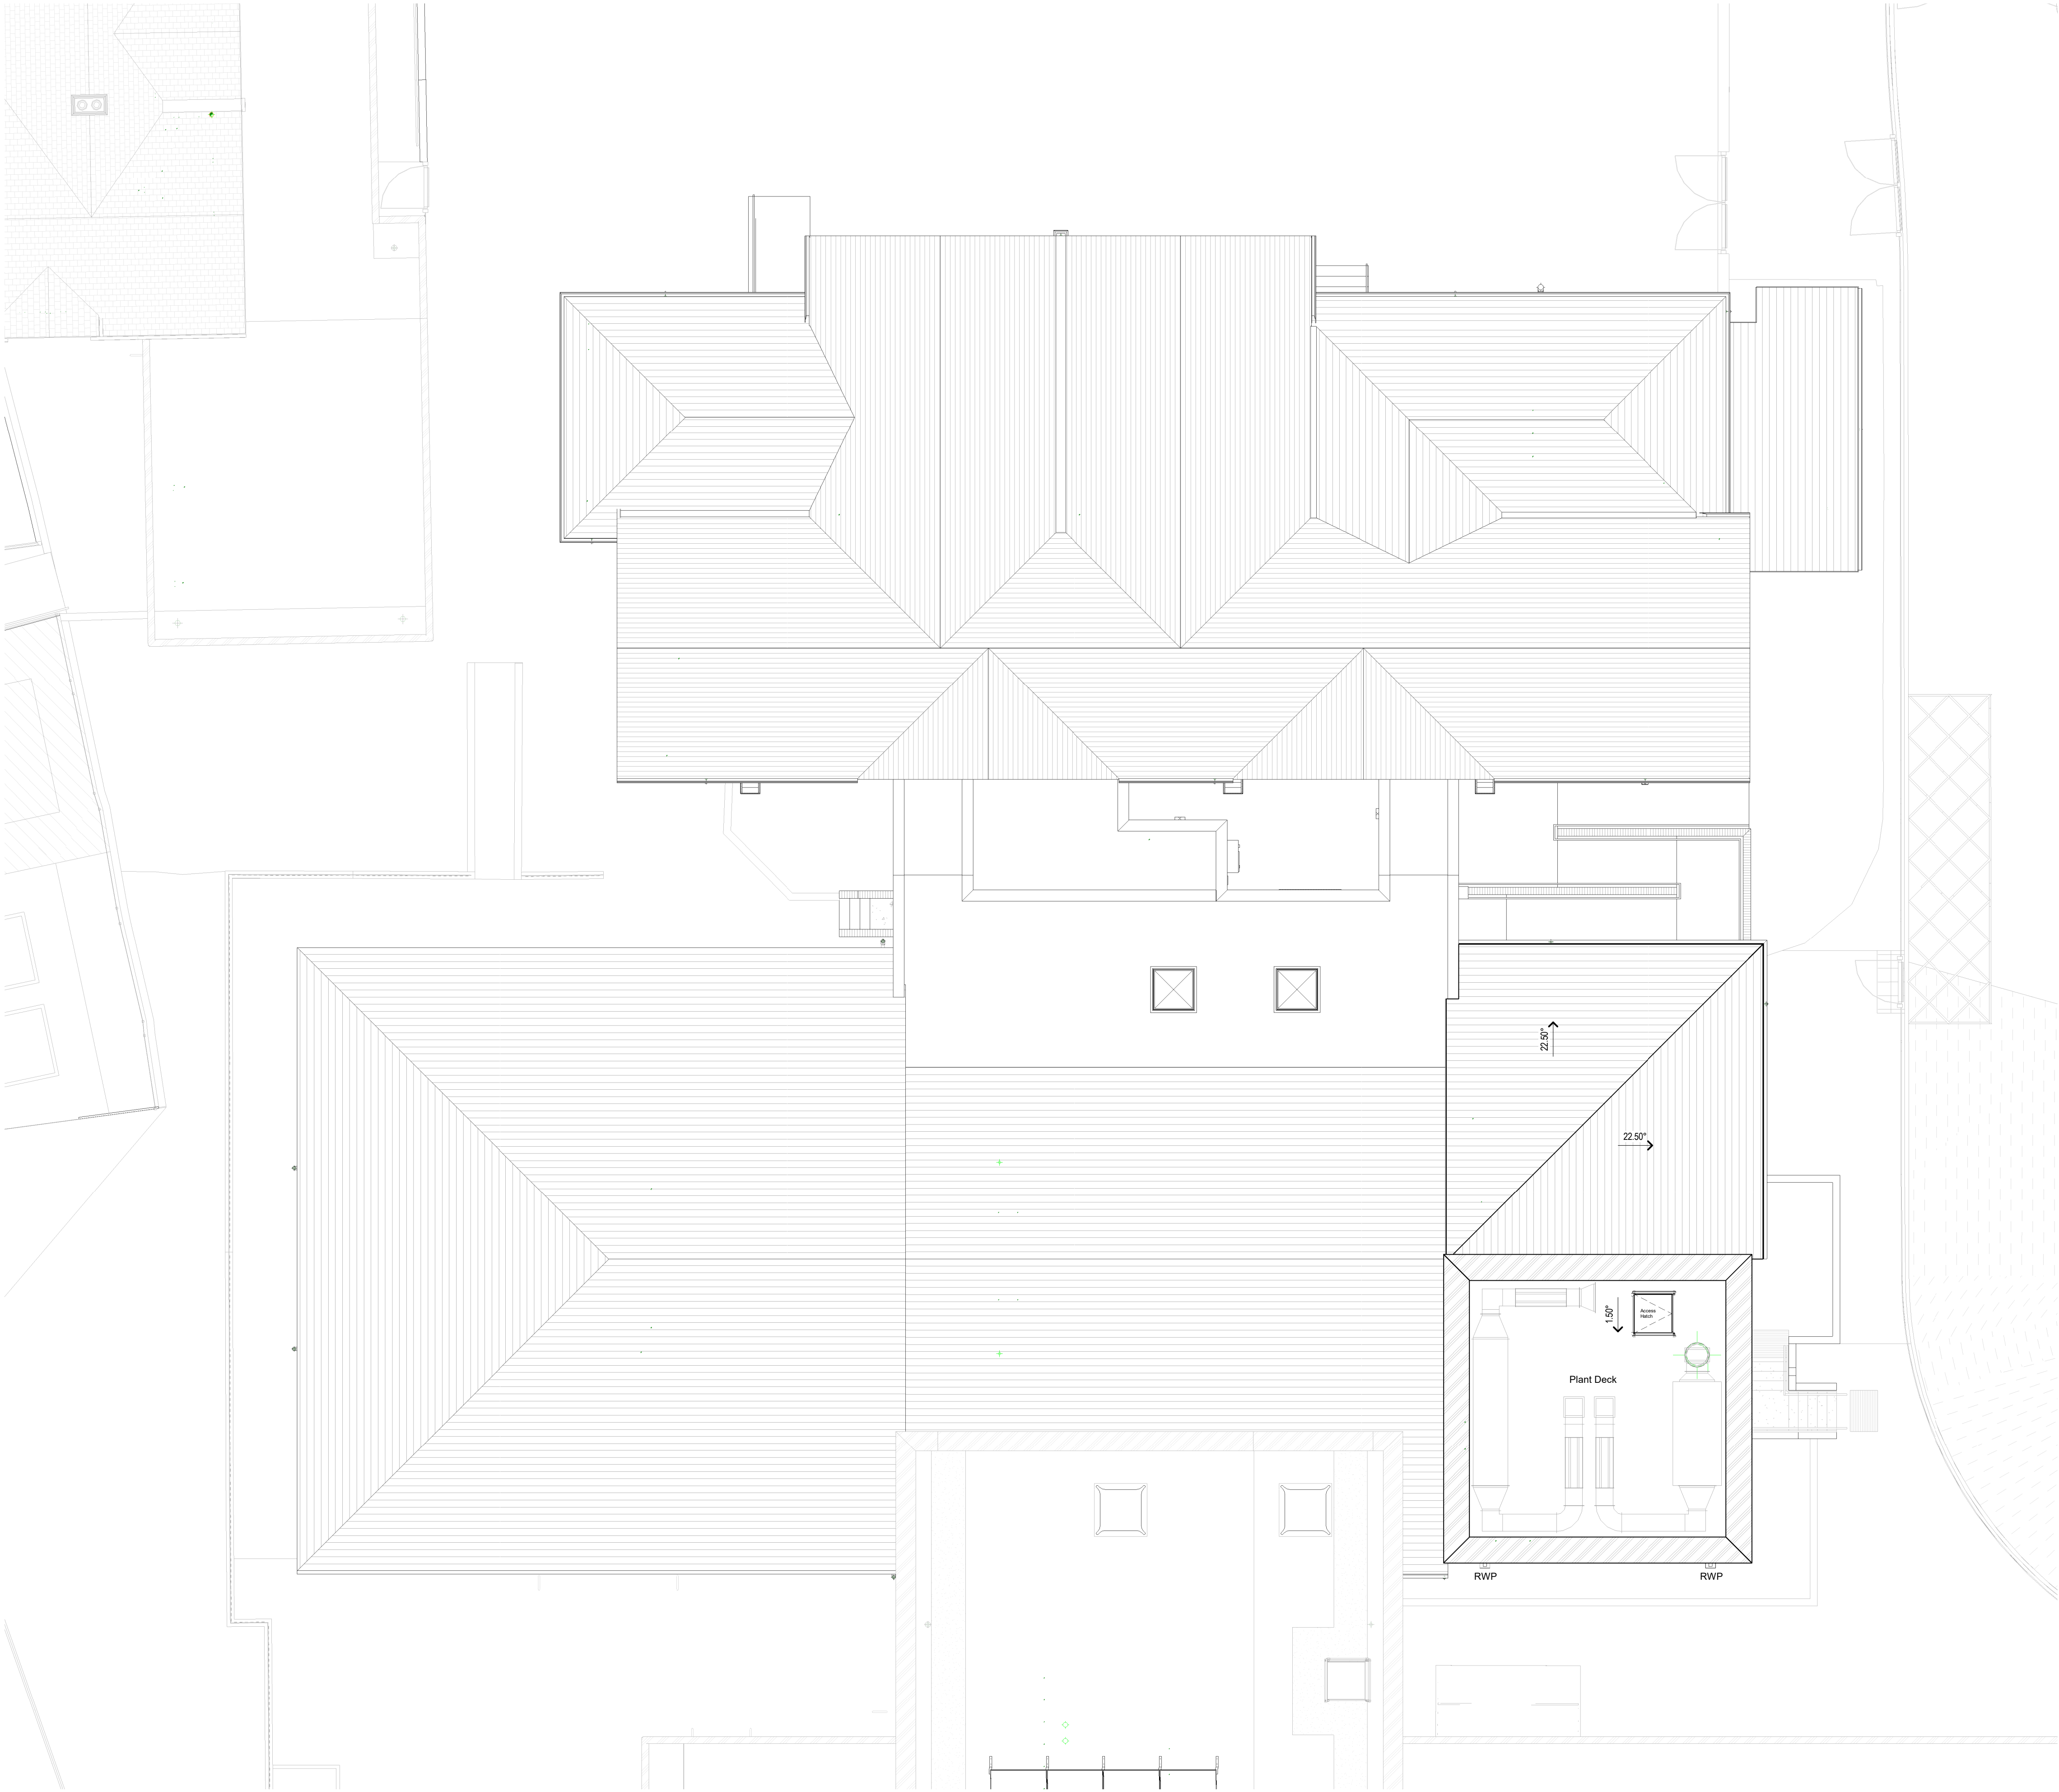

0 1 2 3 4m


1:100 @ A1

Notes:

- Figured dimensions are to be used in all cases.
- Dimensions should not be scaled from drawing unless for plotting approval purposes.
- All existing dimensions should be checked on site before commencement of the works.
- Level heights and existing boundaries are provided by [Redacted] and are to be used as a guide only. [Redacted] is not responsible for any errors or omissions in the drawings.
- The [Redacted] is not responsible for any errors or omissions in the drawings.
- No alteration in dimensions should be made without the written permission of the Architect at the address below prior to commencement of the works.
- No deviation from this drawing will be permitted without the prior written consent of the Architect.
- This drawing is to be used in conjunction with all the relevant Mechanical and Electrical drawings.
- This drawing is to be used in conjunction with the relevant Structural Engineering drawings. Structural calculations and recommendations.
- This drawing is to be used in conjunction with the relevant Fire Safety drawings.
- Please note that the use of any quantification data is done on the basis of the drawings.
- This drawing is the copyright of [Redacted] and is to be used in conjunction with the drawings of the contract. The drawing should not be reproduced without the written permission of [Redacted].

Revision Notes:

Rev	Date	Revision Description	Drawn	Checked
C1	22-12-21	First Issue of Drawing	PAF	NA

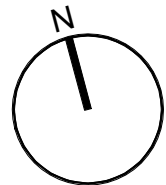

HAF-NJA-03-R1-DR-
A-2016
[Refurbishment]
PlantDeck_GA_Plan_R1Roof_
Proposed

Ysgol Yr Hafod
Johnstown, Ruabon Road
Status: A3 | Planning
Project Number: NJA0978
Drawn By: PAF
Authorised By: PAF
Date: 22-12-15

[NOT JUST]
architecture

10 Nicholas Street | CH1 2NX
CHESTER | 01244 478505
www.notjustarchitecture.com