


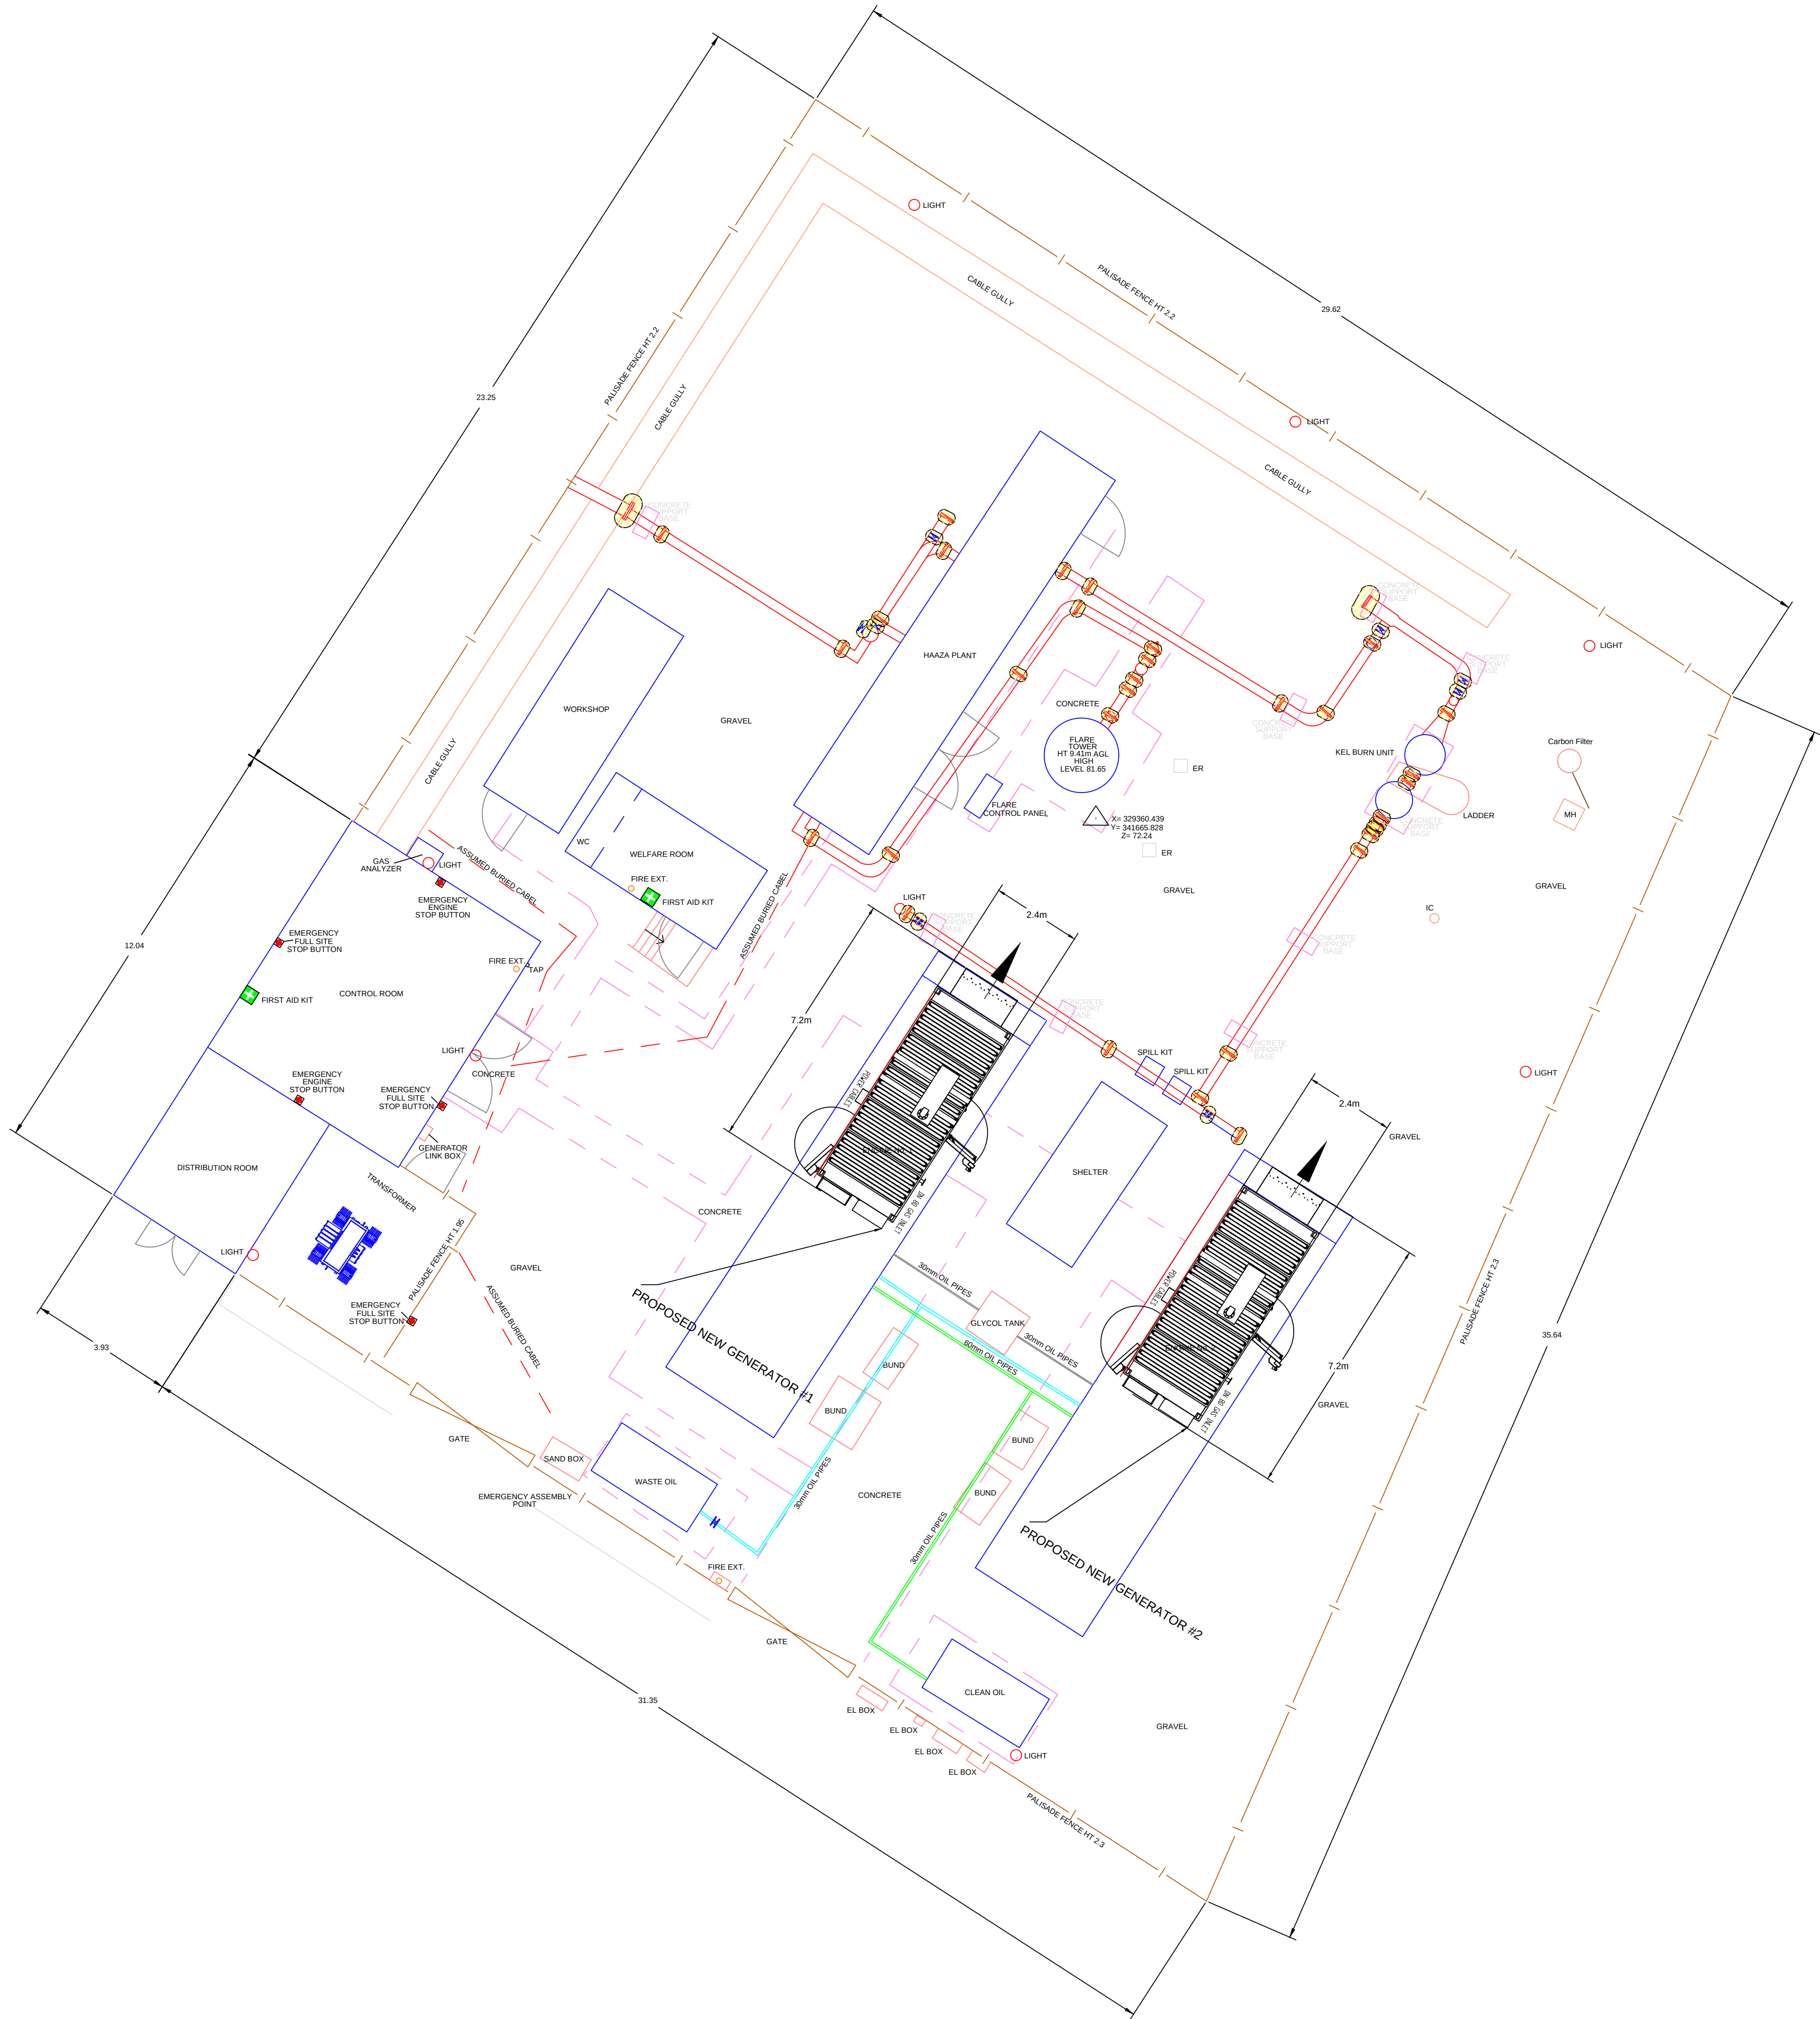

KEY

- Room
- Equipment
- Fence
- Foundations
- Gas Pipe
- Stairs/Ladder
- Steelwork
- Above Ground cable
- Waste Oil pipe
- Clean Oil pipe
- Underground Services
- DSEAR Zones 1
- DSEAR Zones 2
- First aid point
- Emergency stop button
- Earth Rod/Pit
- Inspection Chamber
- Manhole
- Knock Out Pot
- Vent Pipe

Station	329323.673	Easting	341614.030	Northing	72.436	Level
STN1A	329332.983		341642.623		71.668	
STN1B						

Notes:
1. All dimensions are in metres unless otherwise stated.
2. All survey co-ordinates related to National Grid co-ordinates system (OSTN02) derived from the national GPS network - positions and levels checked against site control.

Disclaimer:
THIS INFORMATION SHOULD NOT BE REGARDED AS ACCURATE AND SHOULD BE USED FOR GUIDANCE PURPOSES ONLY.



REVISIONS				
No	Description	By	Chkd	Date
A				
B				

Project: **Chirk**
LANDFILL SITE

Title: **ENVIRON GENSET LAYOUT**

Drawn By	IM	Date	08/06/23
Chkd By		Date	
Scale 1:	100	Sheet Size	A1
Infinis Limited First Floor 500 Pavilion Drive Northampton Business Park Northampton NN4 7YJ			
Drawing No SO-1502.4.5			



FLARE TOWER HEIGHT 81.65
ABOVE ORDNANCE DATUM
Co-ord. E 329360.44 N 341665.83 Z 72.24