

Drawings are based on survey data and may not accurately represent what is physically present.


Do not scale from this drawing. All dimensions are to be verified on site before proceeding with the work.

All dimensions are in millimeters unless noted otherwise.

Purcell shall be notified in writing of any discrepancies.

Key Plan

not to scale

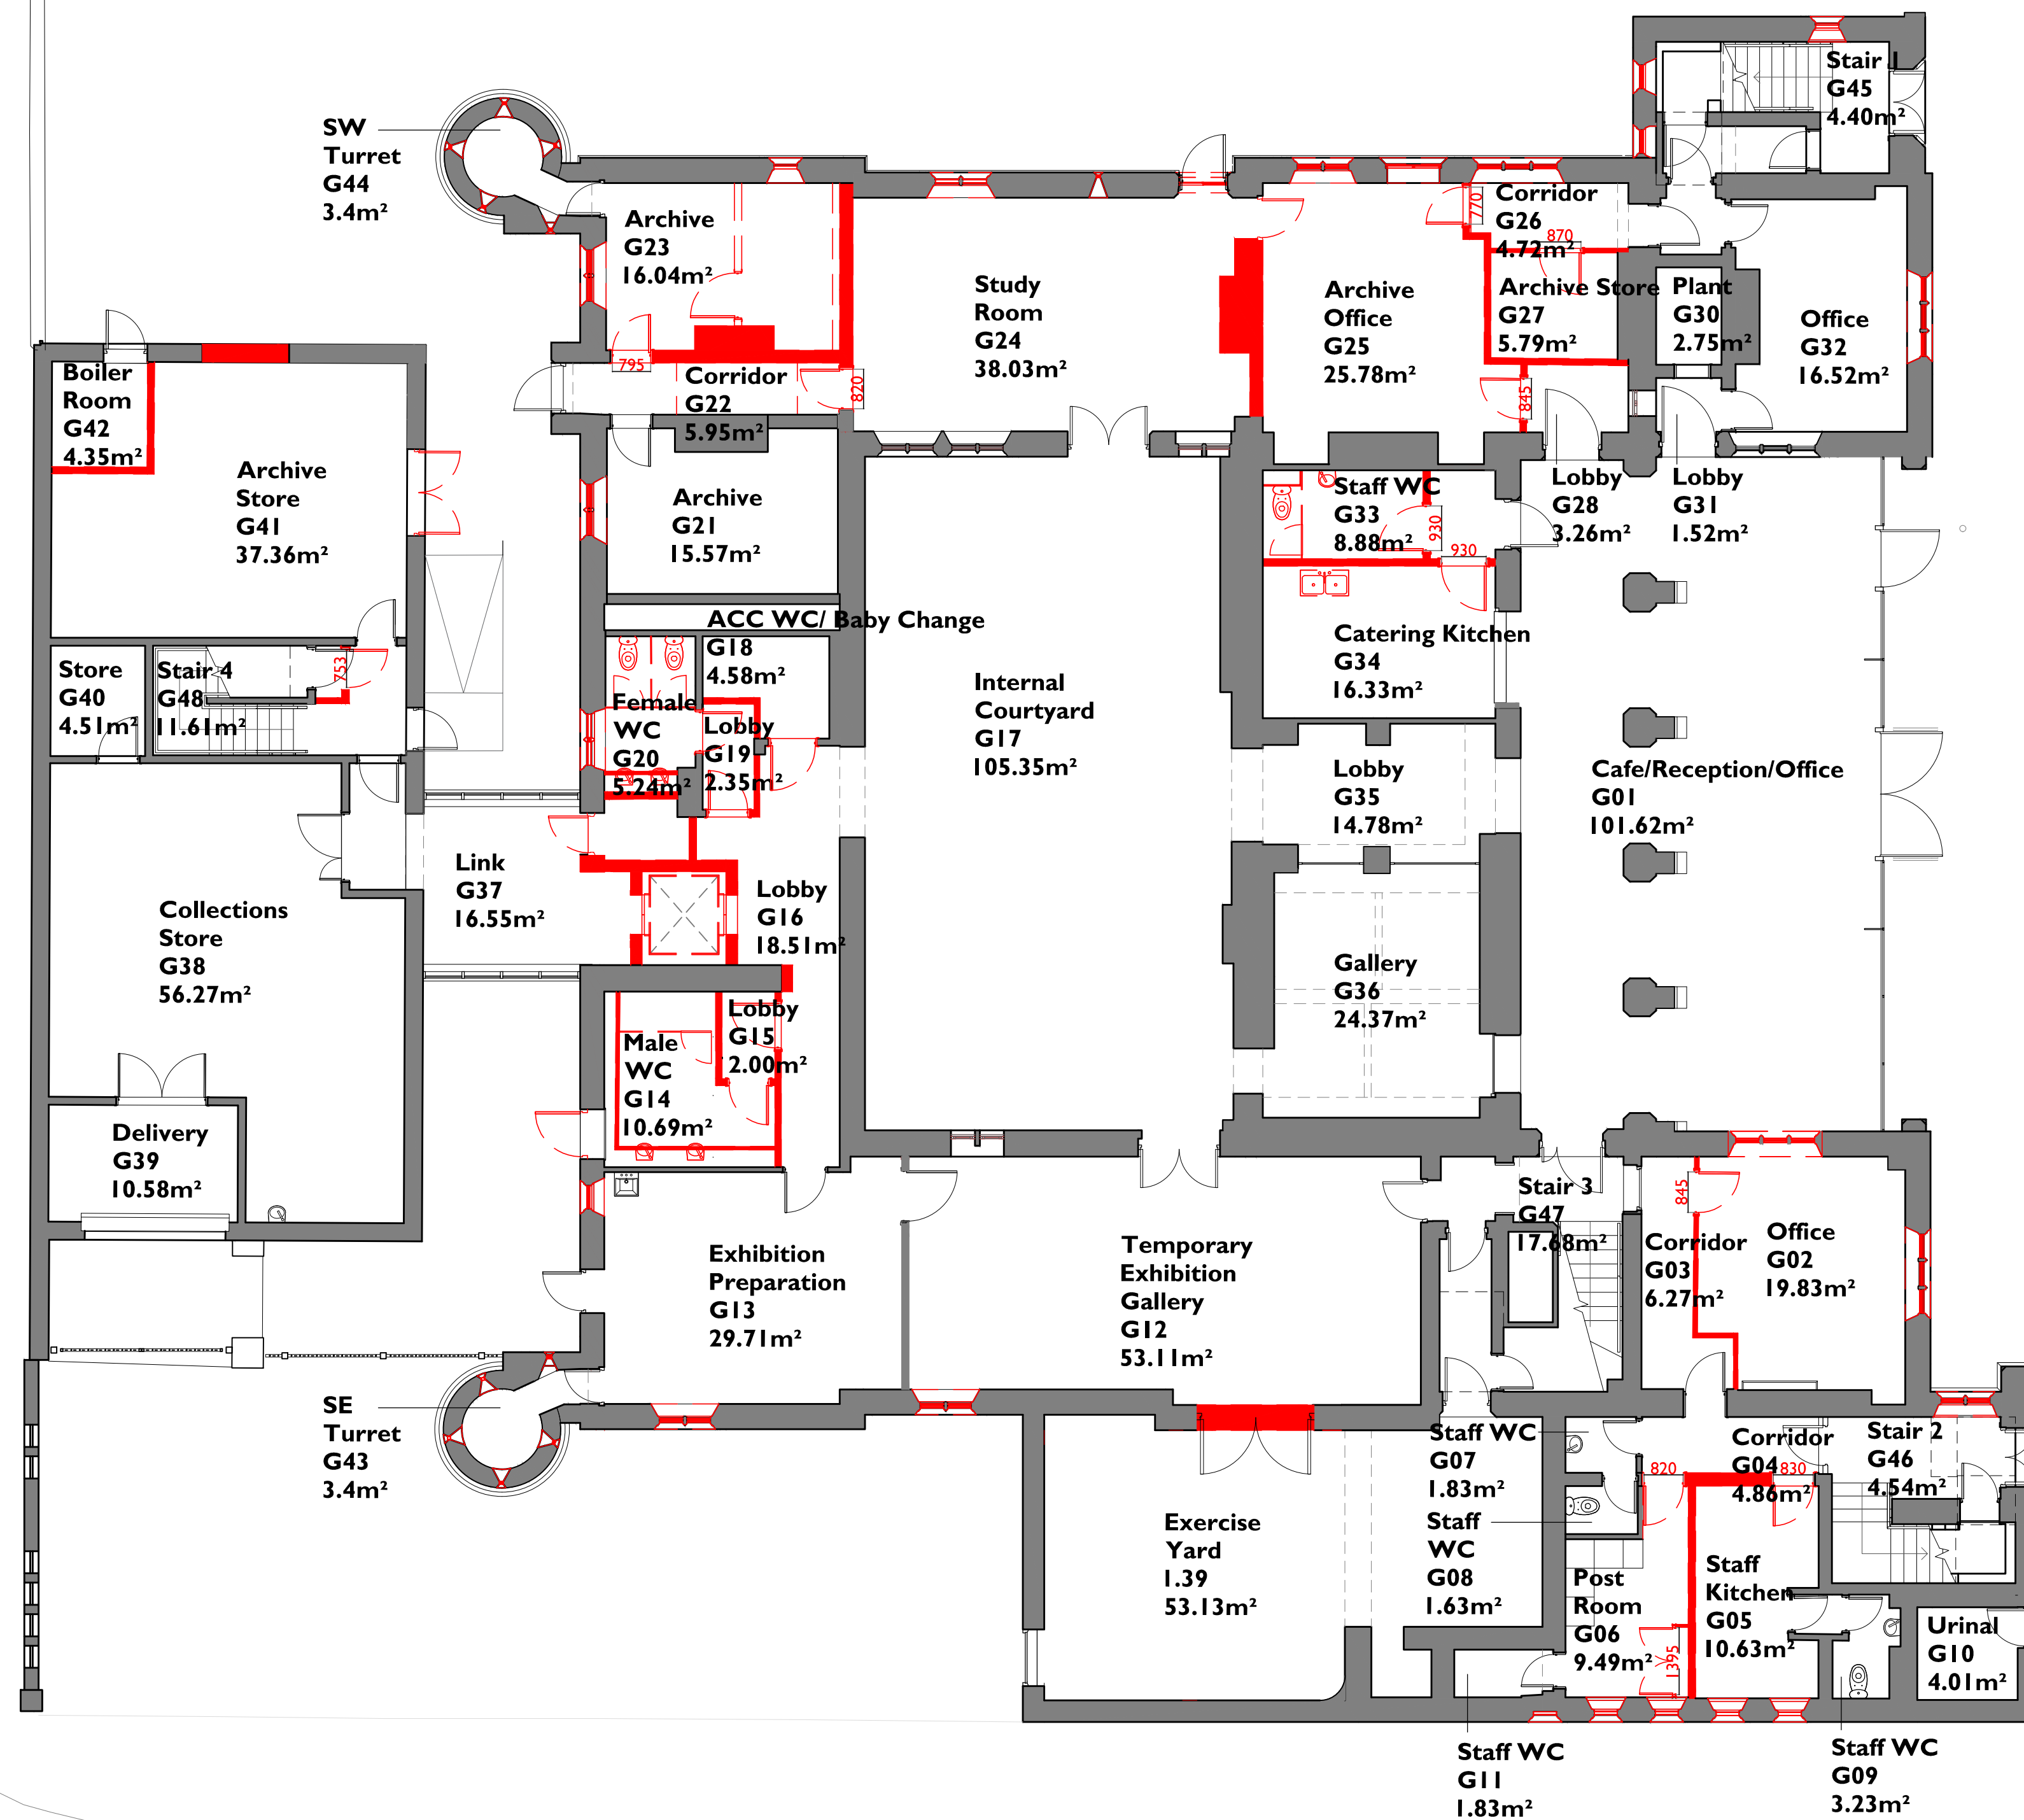

P01	31/10/2022	MP	JR	As Indicated
P02	25/11/2022	MP	PS	As Indicated
P03	22/12/2022	MP	PS	As Indicated
REV	DATE	BY	CHK	DESCRIPTION

CLIENT

Haley Sharpe Design Ltd

PROJECT

Wrexham Museum Redevelopment (Football Museum)

JOB NUMBER

241084



Football Museum
MURCELL

TITLE

Wrexham Museum

Ground Floor Demolition Plan

SIZE	SCALE	LAST REVISED	DRAWN	CHECKED
A1/L	1:100	22/12/2022	MP	PS

REV	SUITABILITY/REASON FOR ISSUE
P03	S4 - Listed Building Consent

DRAWING NAME
241084-PUR-00-GF-DR-A-2900

St James', 79 Oxford Street, Manchester, M1 6FQ
© PURCELL 2019. PURCELL ® IS THE TRADING NAME OF PURCELL ARCHITECTURE LTD.

