




South
1 : 100

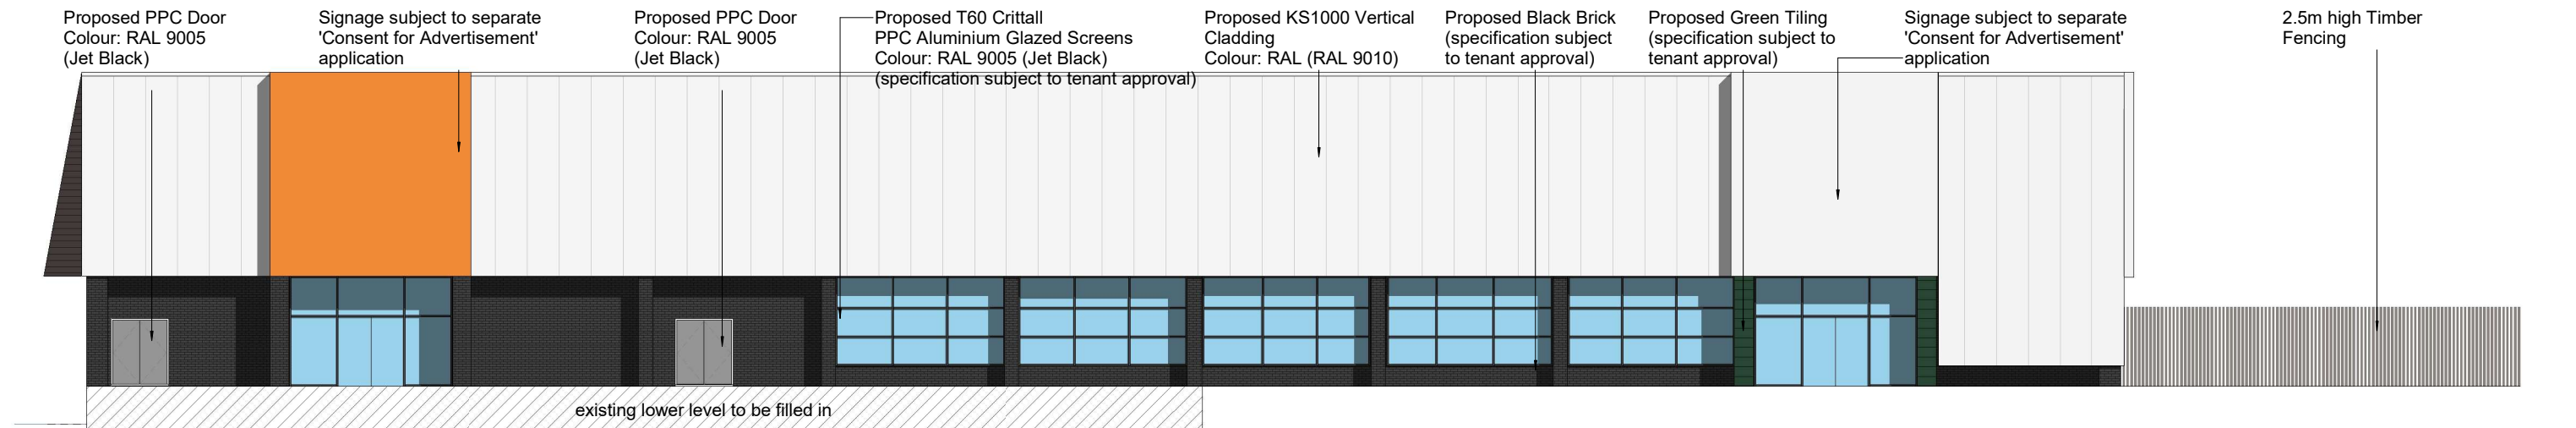

West
1 : 100

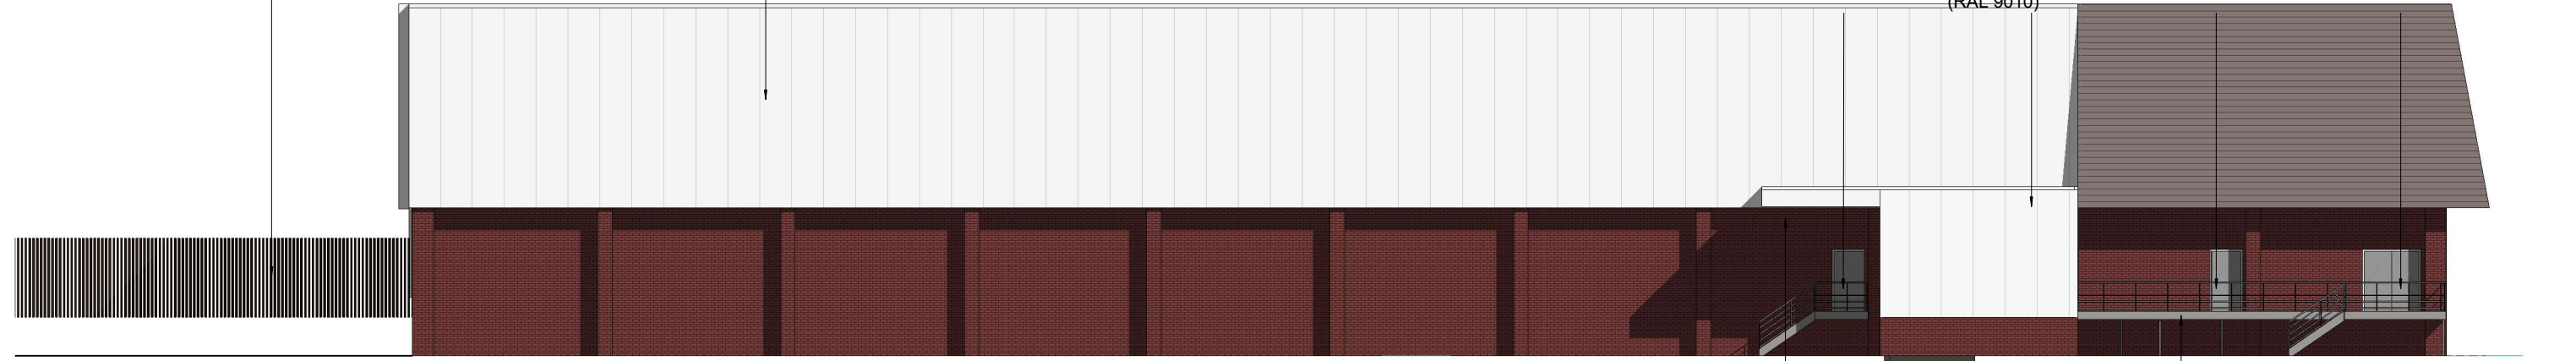

East
1 : 100

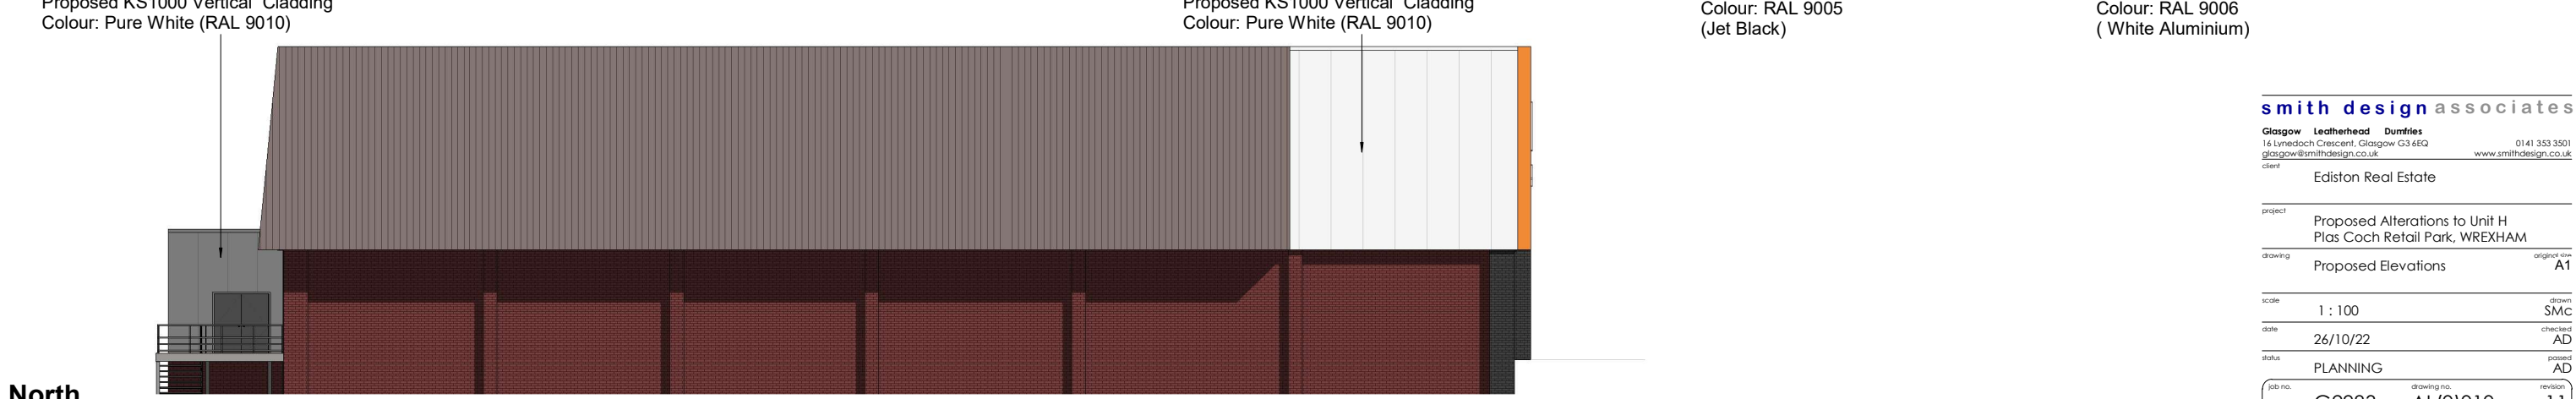

North
1 : 100