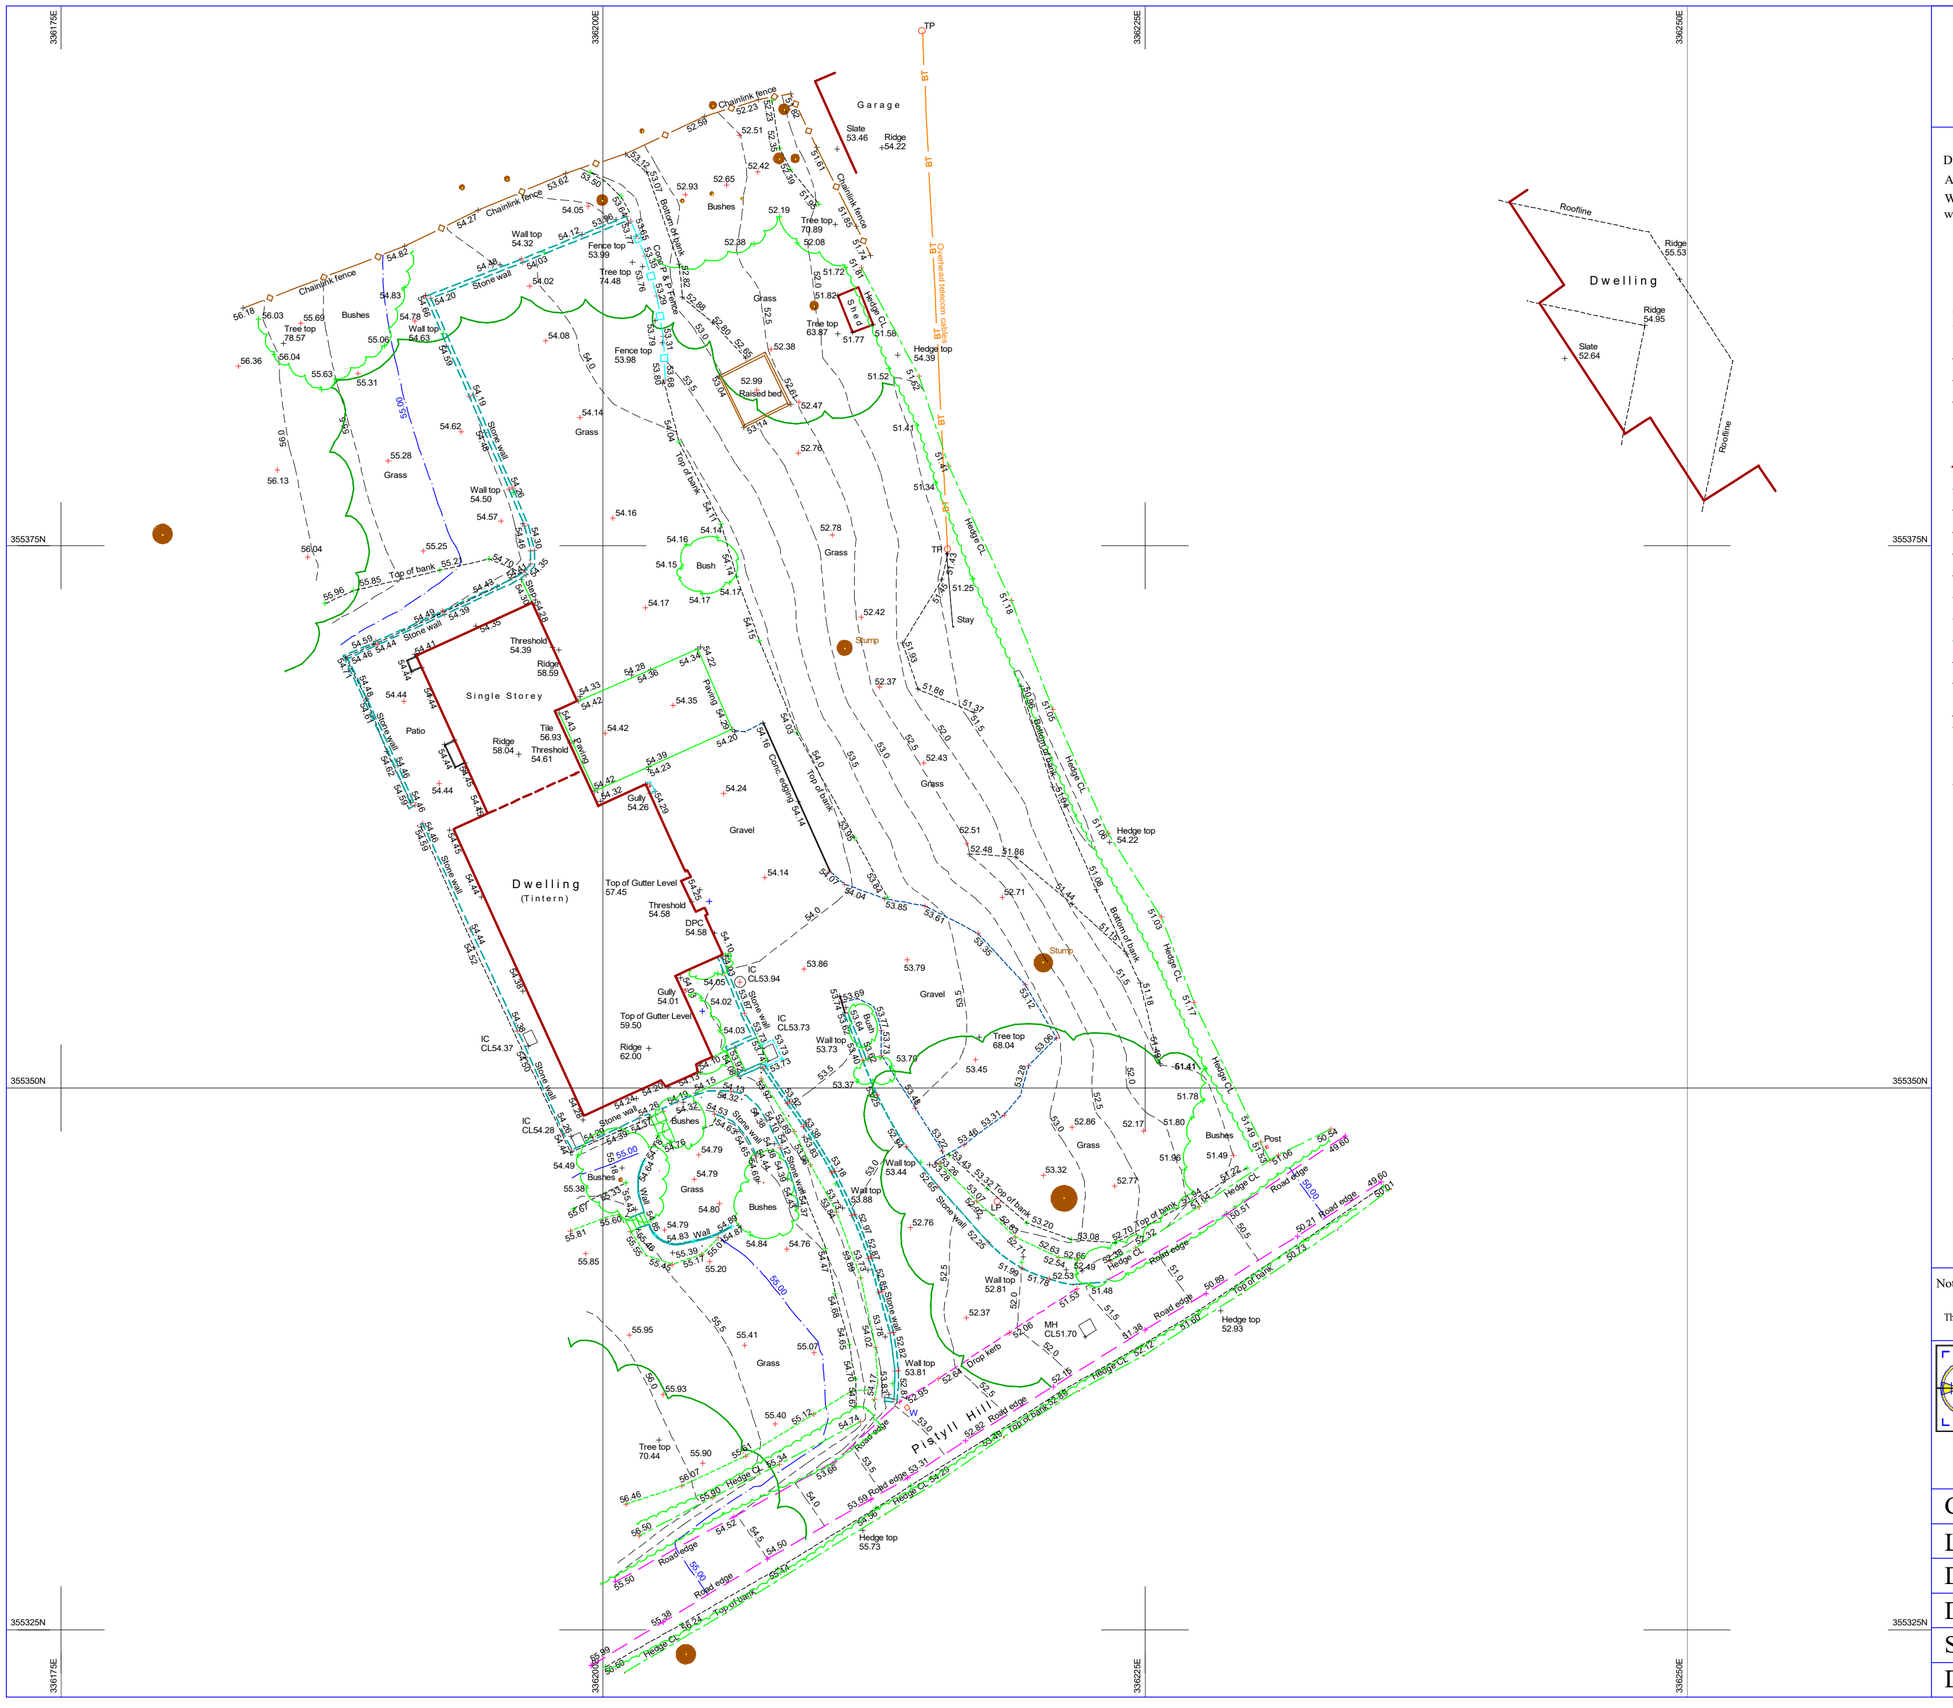


Services carried out by Cheshire Surveys Ltd

Topographical Surveys - Measured Building Surveys - 3D Laser Scanning - Check Surveys
Monitoring Surveys - Deformation Surveys - Volumetric Surveys - Levelling - Setting Out

Disclaimer:

All efforts have been made to survey all utility services within the boundary of the survey
We can not guarantee that we have been able to locate everything and further investigation will be required to establish full extents of services

Legend

- Armco
- Barrier
- Bottom Of Bank
- Bollard
- Borehole
- Building
- Canopy
- Centreline
- Chainlink Fence
- Channel Line
- Closeboard Fence
- Concrete Edge
- Concrete Post & Panel Fence
- Concrete Slab
- Drop Kerb
- Driveway
- Escarpment
- Footpath
- Hedge
- Gate
- Iron Railing Fence
- Kerb Line
- Palisade Fence
- Paving
- Post & Panel Fence
- Post & Rail Fence
- Post & Wire Fence
- Ramp
- Road Edge
- Scrub
- Steel
- Step
- Top Of Bank
- Track
- Tree Line
- Wall

Abbreviations

BT	BT Manhole	IC	Inspection Cover
CATV	Cable TV	INV	Invert Level
CCTV	Close Circuit TV	LP	Lamp Post
DPC	Damp Proof Course	MH	Man Hole
EARTH	Earth Point	OH	Overhead Cable
EP	Electricity Pole	OSBM	Ordnance Survey
ER	Earth Rod	RS	Road Sign
ES	Escarpment	TP	Telegraph Pole
FFL	Finish Floor Level	W	Water Cover
G	Gulley	WL	Water Level

SURVEY STATIONS

Name	Easting	Northing	Height
A1	336217.714	355337.930	52.252
A1A	336202.188	355325.273	55.434
A1B	336235.121	355345.523	49.670
A2	336207.846	355368.800	54.209
A2A	336207.348	355349.855	54.124
A3	336187.283	355376.206	55.906
A3A	336202.636	355393.030	53.030
A4	336204.351	355337.445	55.784
A5	336187.763	355350.721	56.785

Notes:

Horizontal and vertical control established using SmartNet GPS Network and OSGB36('15) coordinate System

This survey has been converted to a local grid orientated to OS grid. Position is only true at one point to OS coordinates

CHESHIRE SURVEYS LTD
Setting out and Survey Engineers

Unit 2, Barrowmore Enterprise Estate, Gt Barrow, Chester CH3 7JS
Email : martin@cheshiresurveys.co.uk Tel: 01829 741859 / Mob: 07799 641118

Client	Mr & Mrs Blackham		
Location	Tintern, Pistyll Hill, Marford		
Description	Topographical Survey		
Drg. No.:	P0526/4181/01	Surveyed By:	MC
Scale: 1:	200/A2	Drawn By:	MC
Date:	23/03/2022	Amend:	*