



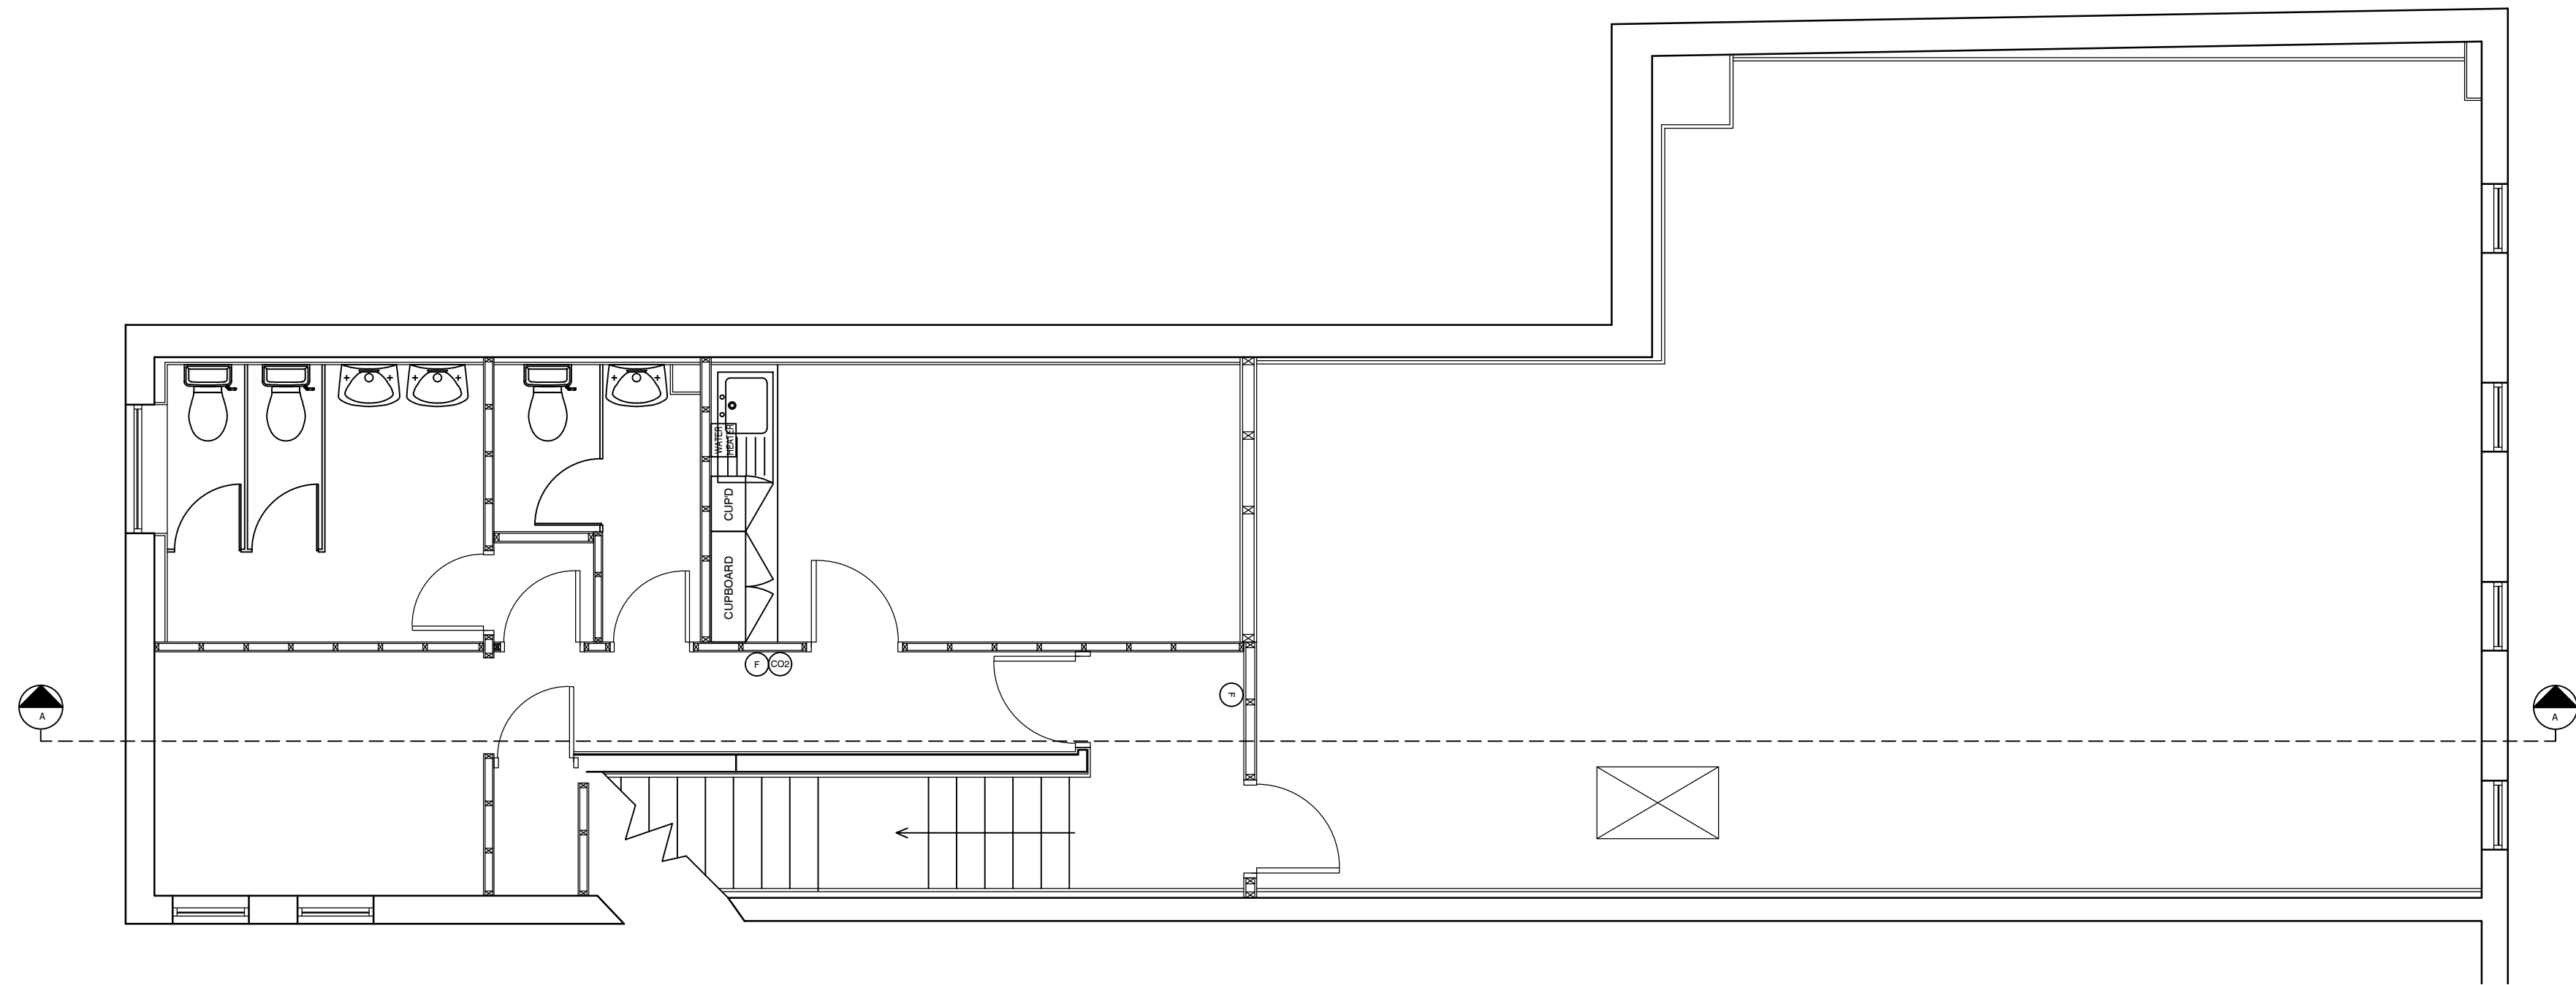

EXISTING GA PLAN - FIRST FLOOR (1:50)

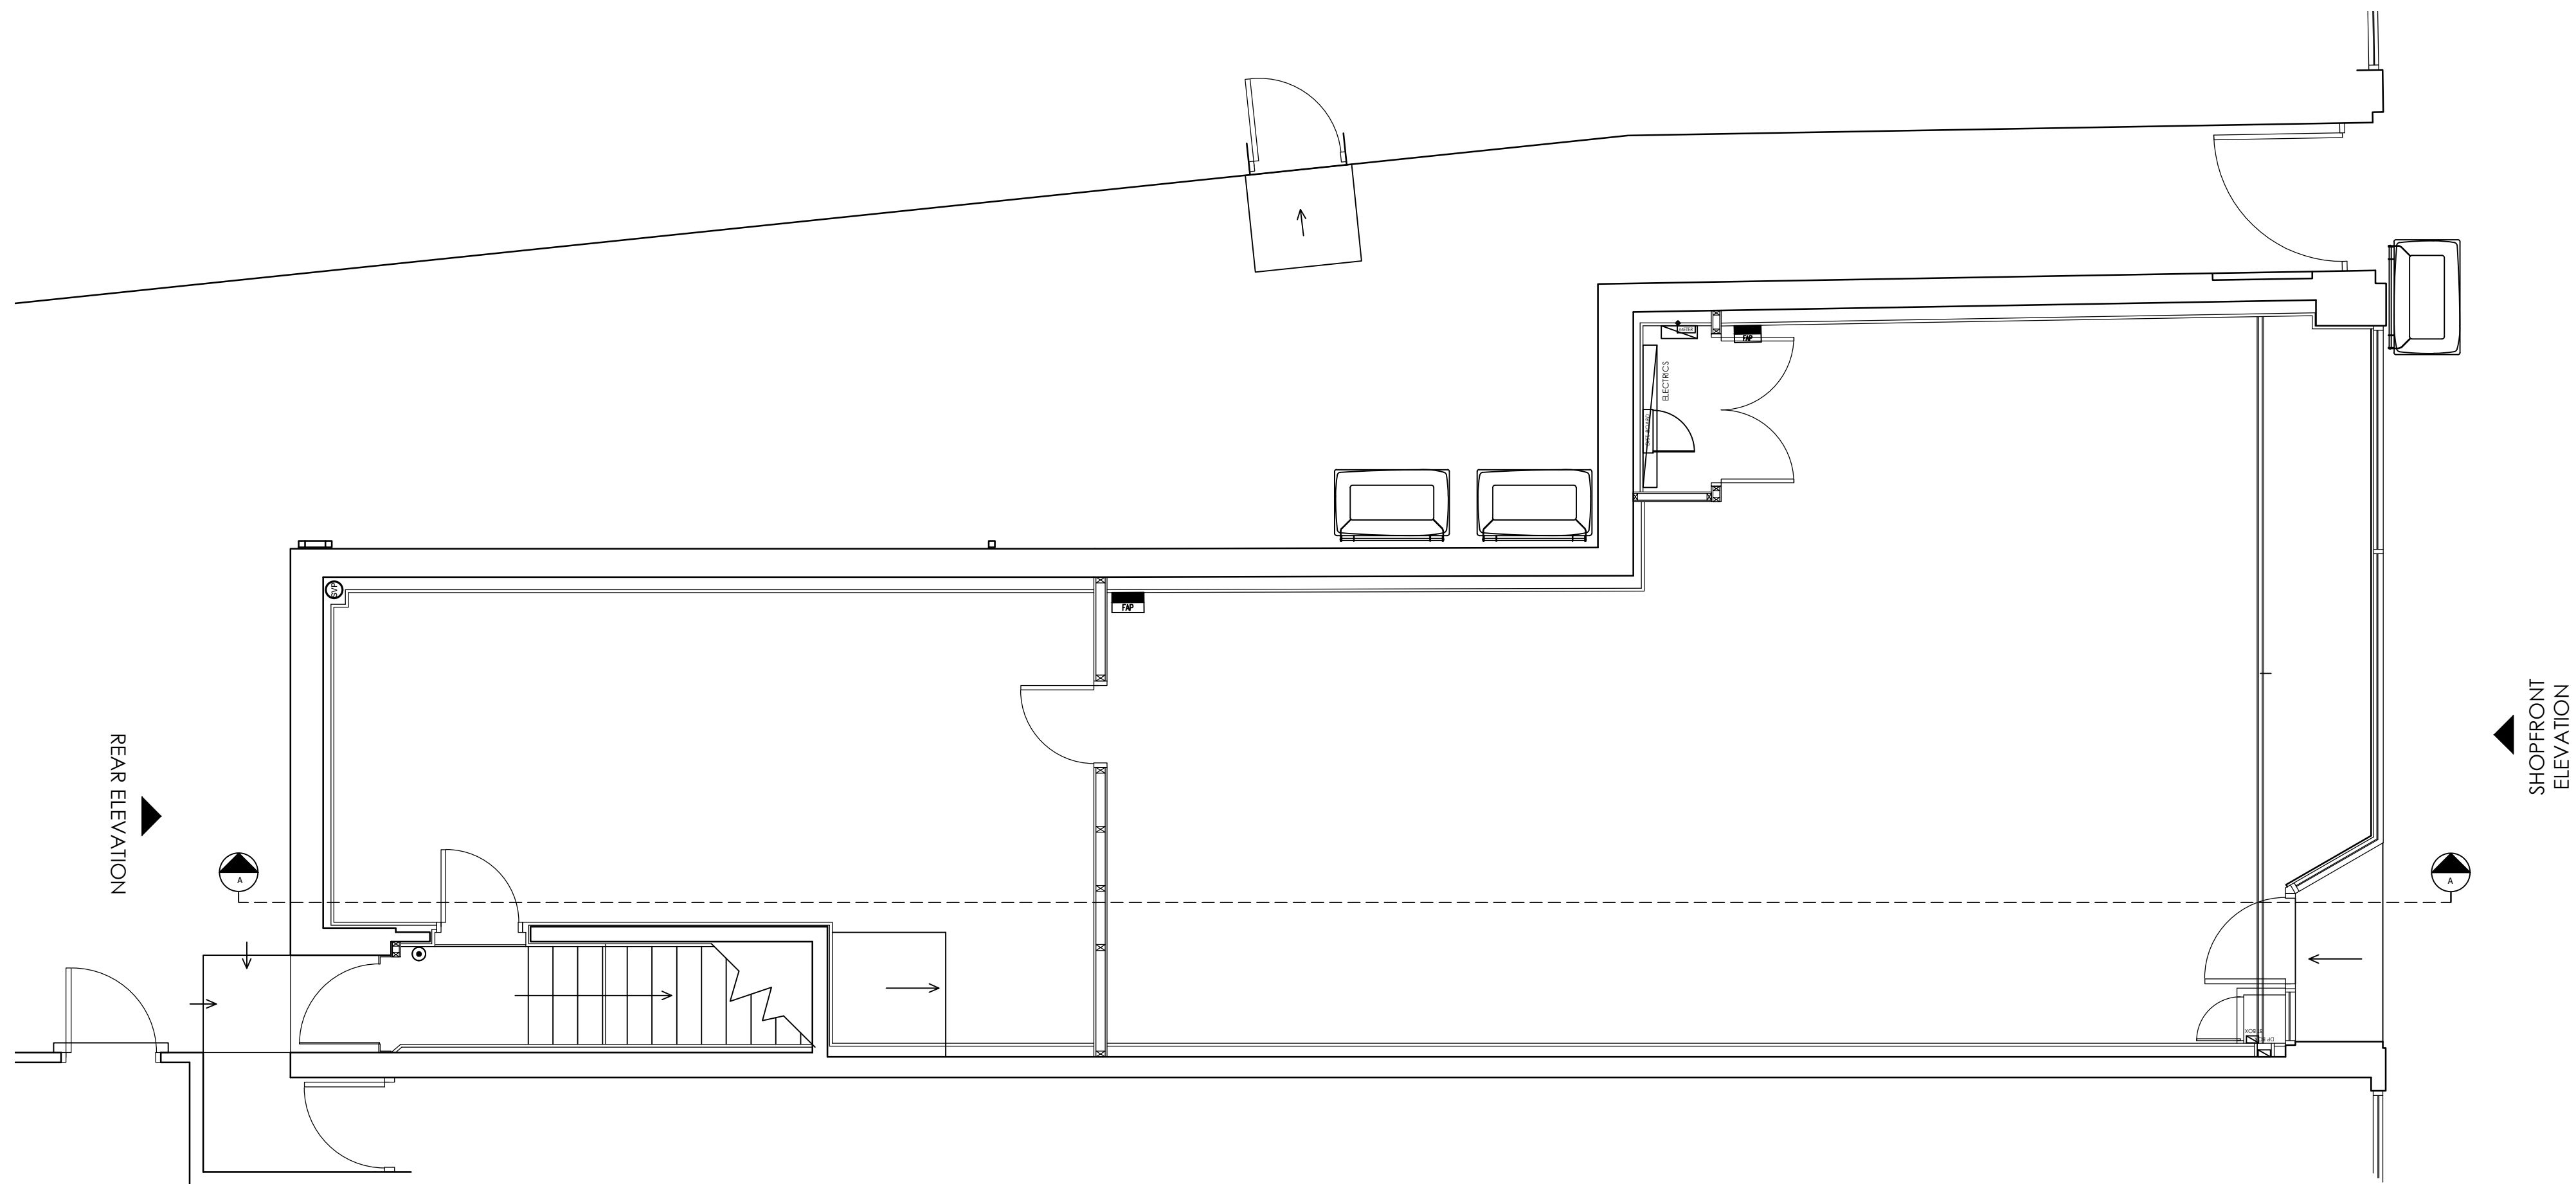

EXISTING GA PLAN - GROUND FLOOR (1:50)

REV	DESCRIPTION	DATE	NAME
GREGGS			
GREGGS Plc (PENNINES) 31 GREENSIDE STREET OPENSHAW MANCHESTER M11 2HW Tel: (0161) 274 2760			
Shop S Number & Name S6324 WREXHAM 11 HOPE ST			
Title PLANNING - EXISTING GA			
Site Address 11 HOPE ST WREXHAM LL11 1BG			
Gross Building Area 246 Sq m		Gross Sales Area 55.5 Sq m	
Drawing No. RPEN/S6324/01P			Rev.
Date	17/07/2023	Scale	1:50 @ A1
Drawn by ES	Scale Bar 0 500 1000 1500 2000 2500mm SCALE 1:50		
Issued 17.07.23			