


Proposed Site Layout

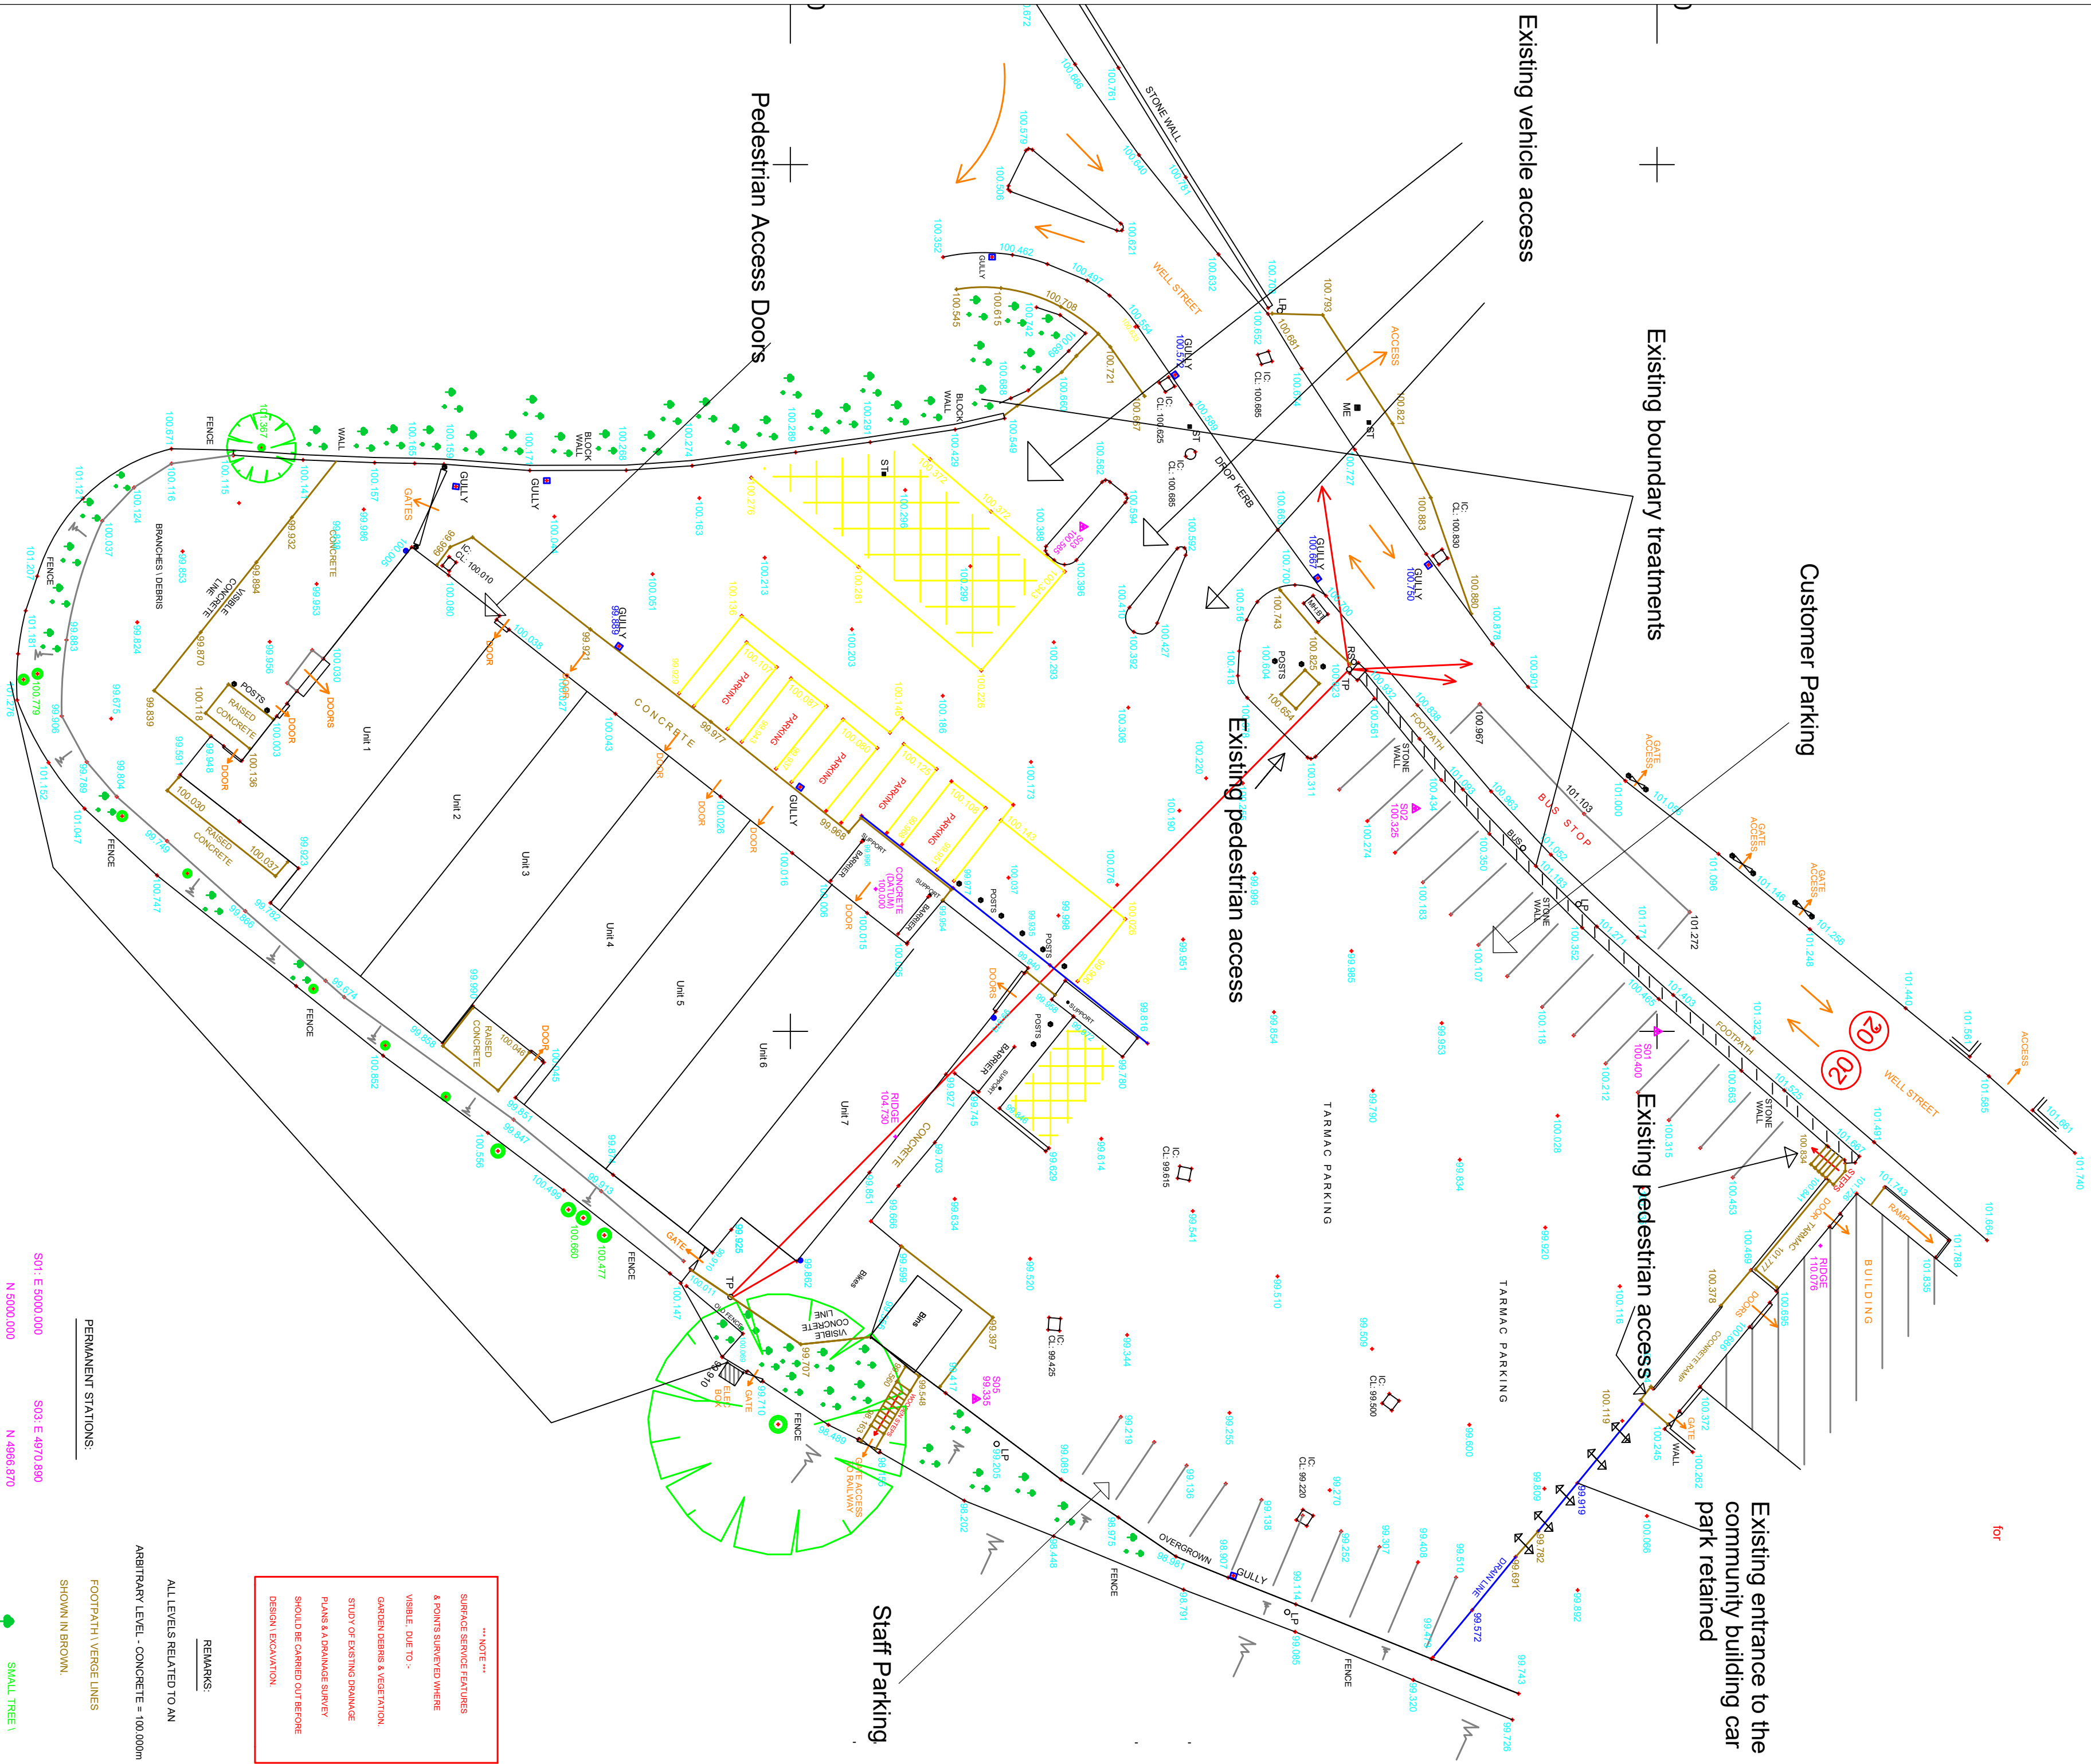

*** NOTE ***
SURFACE SERVICE FEATURES
& POINTS SURVEYED WHERE
VISIBLE, DUE TO -
GARDEN DEBRIS & VEGETATION,
STUDY OF EXISTING DRAINAGE
PLANS & A DRAINAGE SURVEY
SHOULD BE CARRIED OUT BEFORE
DESIGN / EXCAVATION.

REMARKS:

ALL LEVELS RELATED TO AN

ARBITRARY LEVEL - CONCRETE = 100.000m

PERMANENT STATIONS:

FOOTPATH / VERGE LINES
SHOWN IN BROWN.

- | | |
|-----------------|-----------------|
| S01: E 5000.000 | S03: E 4970.890 |
| N 5000.000 | N 4966.870 |
| L 100.400 | L 100.585 |
| S02: E 4987.140 | S05: E 5021.200 |
| N 4986.040 | N 4960.675 |
| L 100.325 | L 99.335 |
- SMALL TREE \
BUSH / PLANTING
AREAS
GRASSSED AREAS

E4950



E5000

SCALE: 1:250 @ A2
PLAN REF: GD/ICO OP/01
SURVEYED: JUNE 2022.