


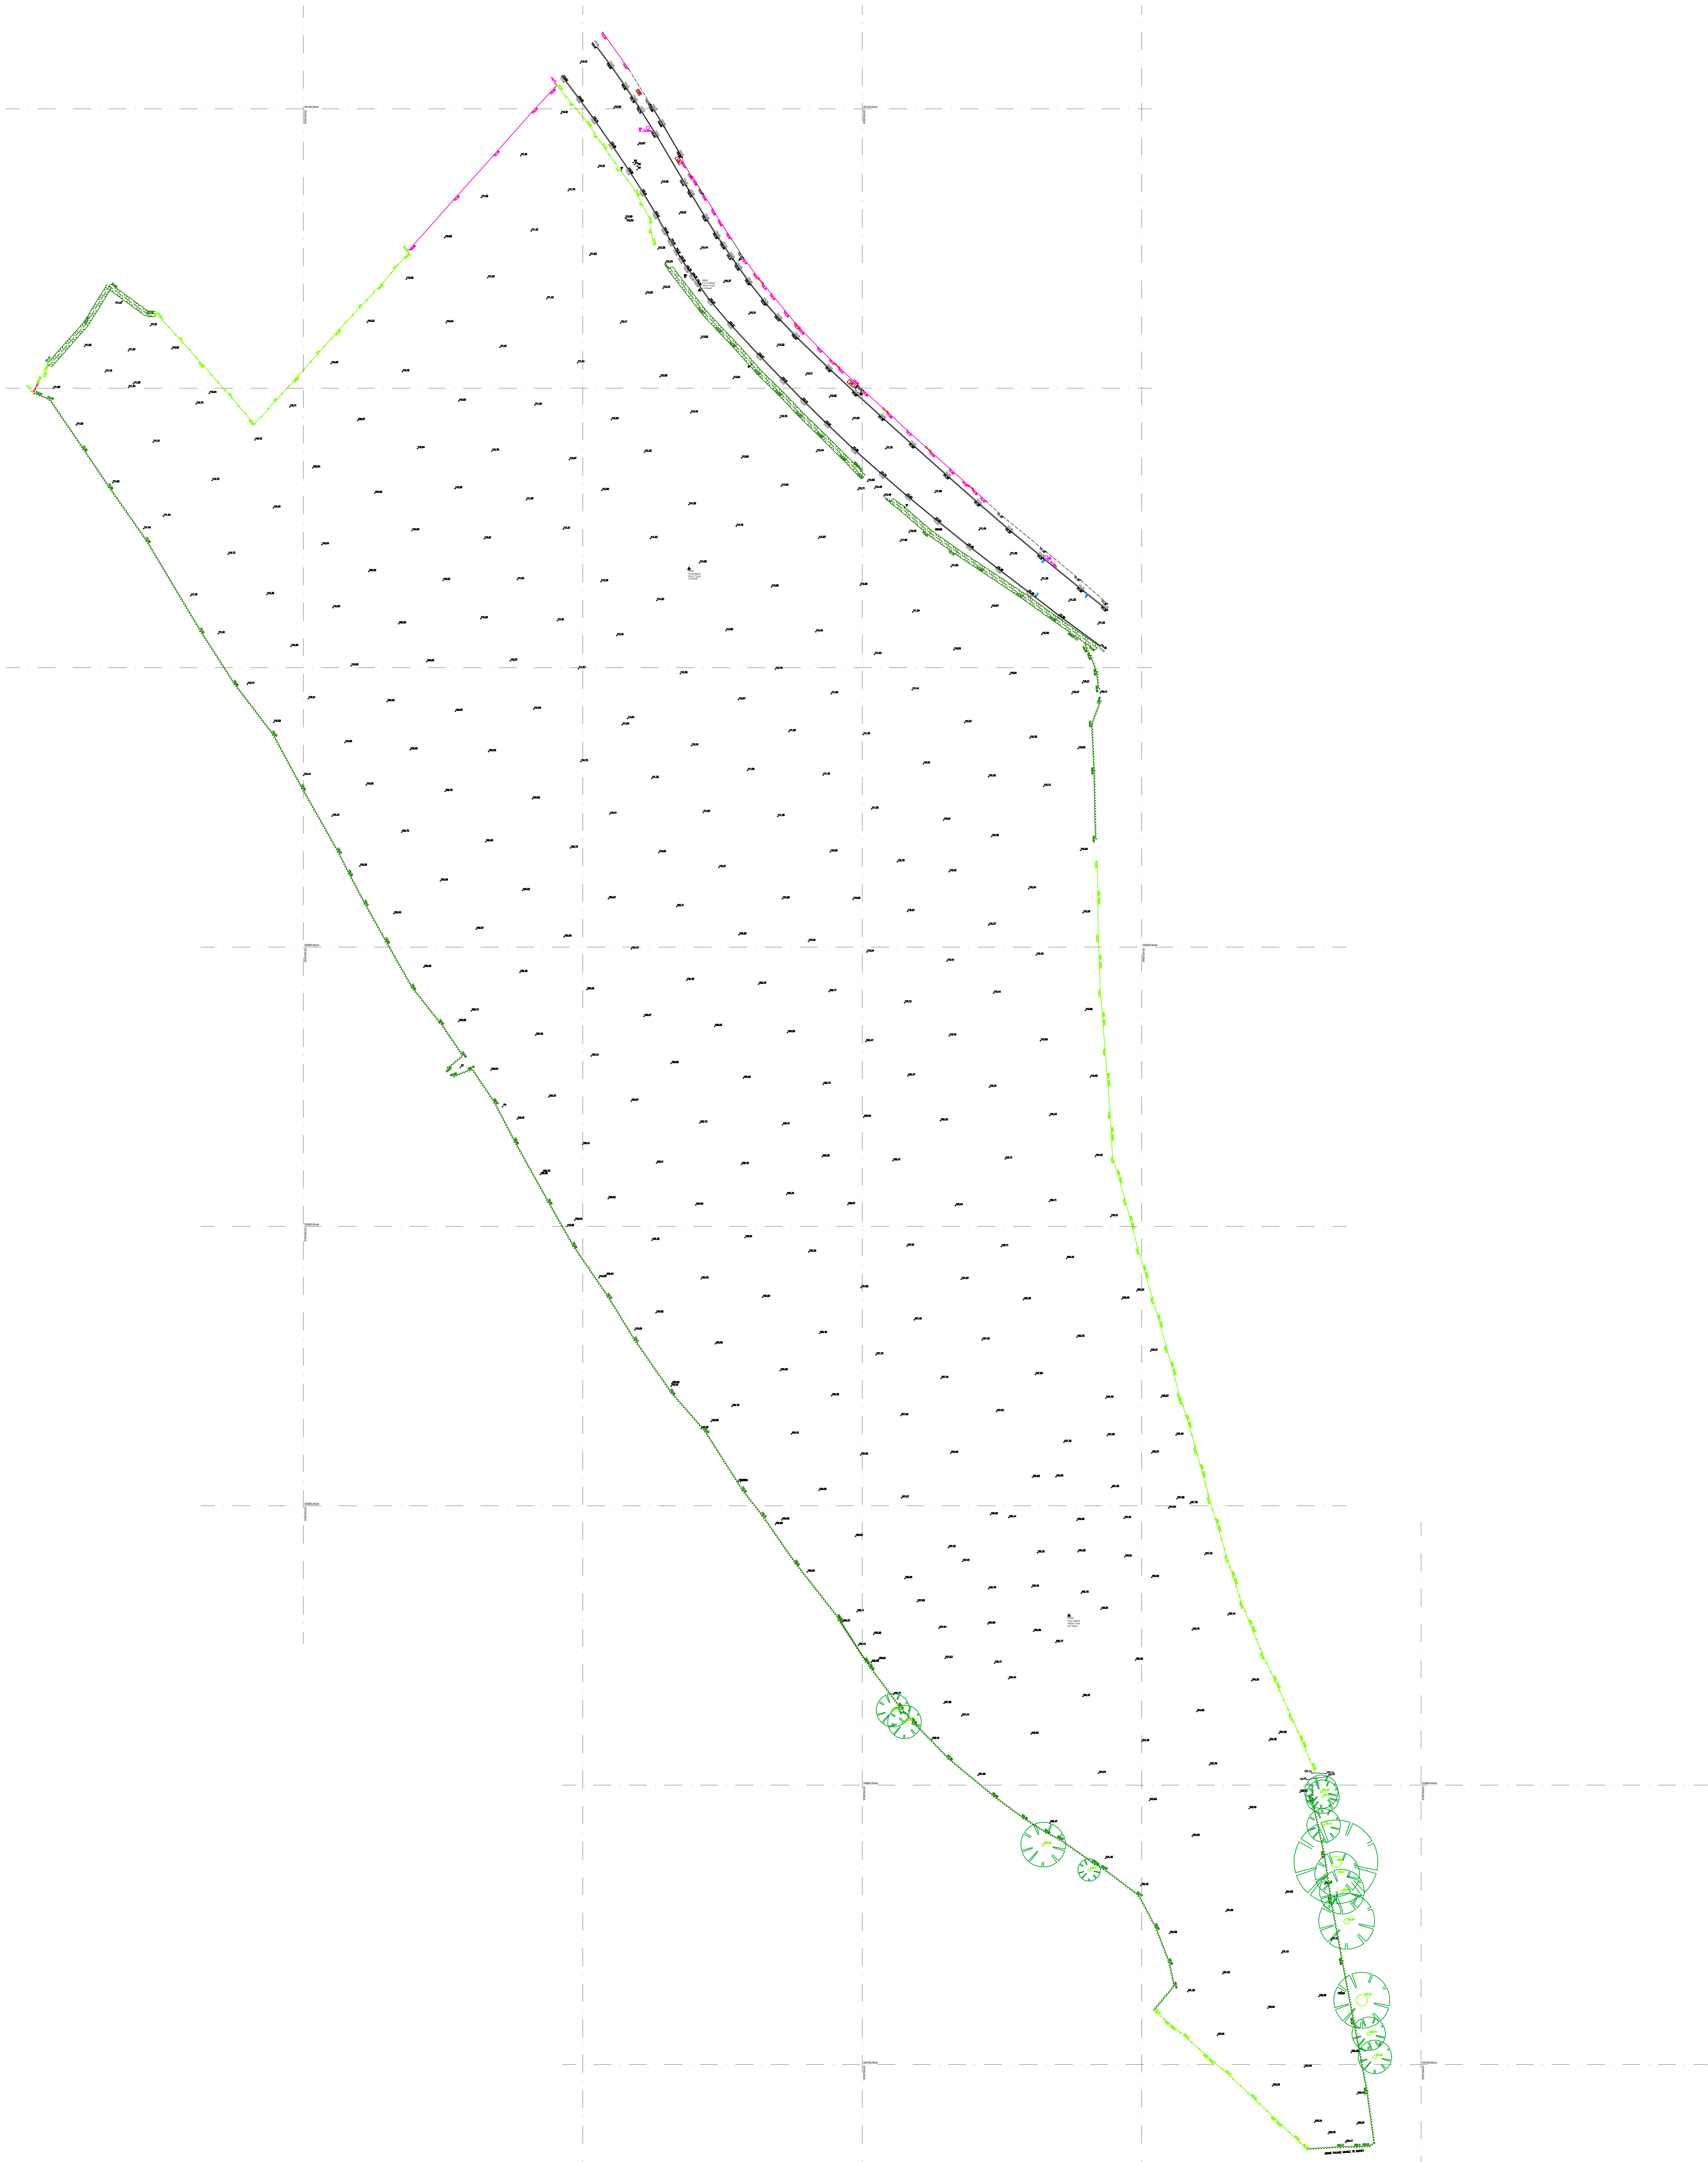

Site Grid North

Symbols/Abbreviations (Where Applicable):

+AV: AIR VALVE

•BB: BELISHA BEACON

•BH: BOREHOLE

+BM: BENCHMARK

•BOL: BOLLARD

+CAM: CAMERA

+CS: CABLE STAY

•CATV: C.A.T.V INSPECTION CHAMBER

+CBOX: ELECTRICITY BOX, CABLE BOX, ETC.

•CCTV: C.C.T.V CAMERA

+C.FIT: CATCH FIT

•EC: ELECTRICITY COVER

•EP: ELECTRICITY POLE

+ER: EARTH ROD

+FH: FIRE HYDRANT

•FP: FLAG POLE

•G: GULLY

•G: GULLY (ROUND)

+GV: GAS VALVE

•IC: INSPECTION COVER (SQUARE)

•IC: INSPECTION COVER (ROUND)

+IL: INVERT LEVEL

+KO: KERB OUTLET

•LB: LETTER BOX

•LC: LIGHTING COLUMN

•LP: LAMP POST

•LP/BS: LAMP POST/BUS STOP

•MH: MANHOLE (SQUARE)

•MH: MANHOLE (ROUND)

+MKR: MARKER

•P: POST

+RE: RUDDING EYE

+R/S: ROAD SIGN

+S/P: SIGN POST

+SNP: STREET NAME PLATE

+ST: STOP TAP

+SV: STOP VALVE

+TCB: TELEPHONE CALL BOX

+TL: TRAFFIC LIGHT

•TP: TELEGRAPH POLE

•TP/EP: TELEGRAPH POLE/ELECTRIC POLE

+T/C: TELECOM INSPECTION COVER

+WO: WATER OUTLET

+WM: WATER METER

X: GATE

X: DEFINED POINT

X: CONTROL POINT

•T: TREE (CONIFEROUS)

•T: TREE (DECIDUOUS)

•F: FOLIAGE

•H: HEDGE

DPC 99.99m: DAMP PROOF COURSE LEVEL

EL 99.99m: EAVES LEVEL

FL 99.99m: FLOOR LEVEL

RL 99.99m: RIDGE LEVEL

SL 99.99m: SOFFIT LEVEL

TL 99.99m: THRESHOLD LEVEL

FENCE DESCRIPTIONS:

B/W:	BARBED WIRE FENCE
C/B:	CLOSE BOARDED FENCE
C/L:	CHAIN LINK FENCE
C/P:	CHESTNUT PALING FENCE
CONC/P:	CONCRETE PANEL FENCE
I/R:	IRON RAILING FENCE
P/R:	POST AND RAIL FENCE
P/W:	POST AND WIRE FENCE
P/C:	POST AND CHAIN FENCE
S/PAL:	STEEL PALISADE FENCE
S/B:	SAFETY BARRIER
T/PAL:	TIMBER PALISADE FENCE

SITE LAYOUT:

Revision Information

Rev	Date	Description

INFORMATION

1) Ordnance Survey co-ordinates and level are derived from OSTN15 and ODGM15, transformed from WGS84.

2) Only services located during the site survey are shown on this plan. Further investigation may be required to ascertain the full extent of the site services.

3) Copyright of this drawing remains the property of PM Surveys UK Ltd. Do not scale from this drawing. In the event of any discrepancy, refer query to PM Surveys UK Ltd.

NOTES

PM Surveys UK Ltd

Unit 3, Queensferry Industrial Estate

Pentre

Flintshire, CH5 2DJ

Tel: 01244 952477

Email: info@pmsurveys.co.uk

Client Info

Caulmert

Glyndwr Innovations Ltd

St Asaph

Tel:

Email: jonathansykes@caulmert.com

Project

Berse Road

Wrexham

Project No

Sheet

Scale

Dwg

PMS21316

A0

1:500

PMS21316-01

Surveyed By

Drawn By

Approved By

Issued:

TW MF

JW

PM

22/12/21