



DO NOT SCALE

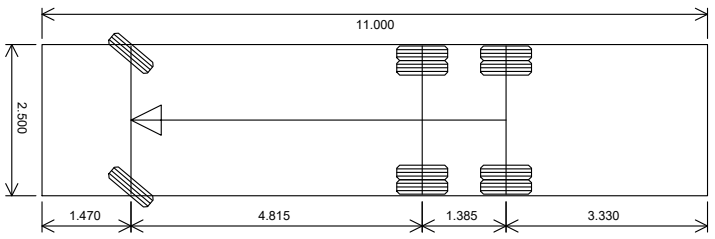

Vehicle name	Refuse Vehicle 11.00m
Description	Refuse Vehicle 11.00m
Overall length (m)	11.000
Overall width (m)	2.500
Maximum track width (m)	2.450
Kerb to kerb radius (m)	9.500

APPROVAL

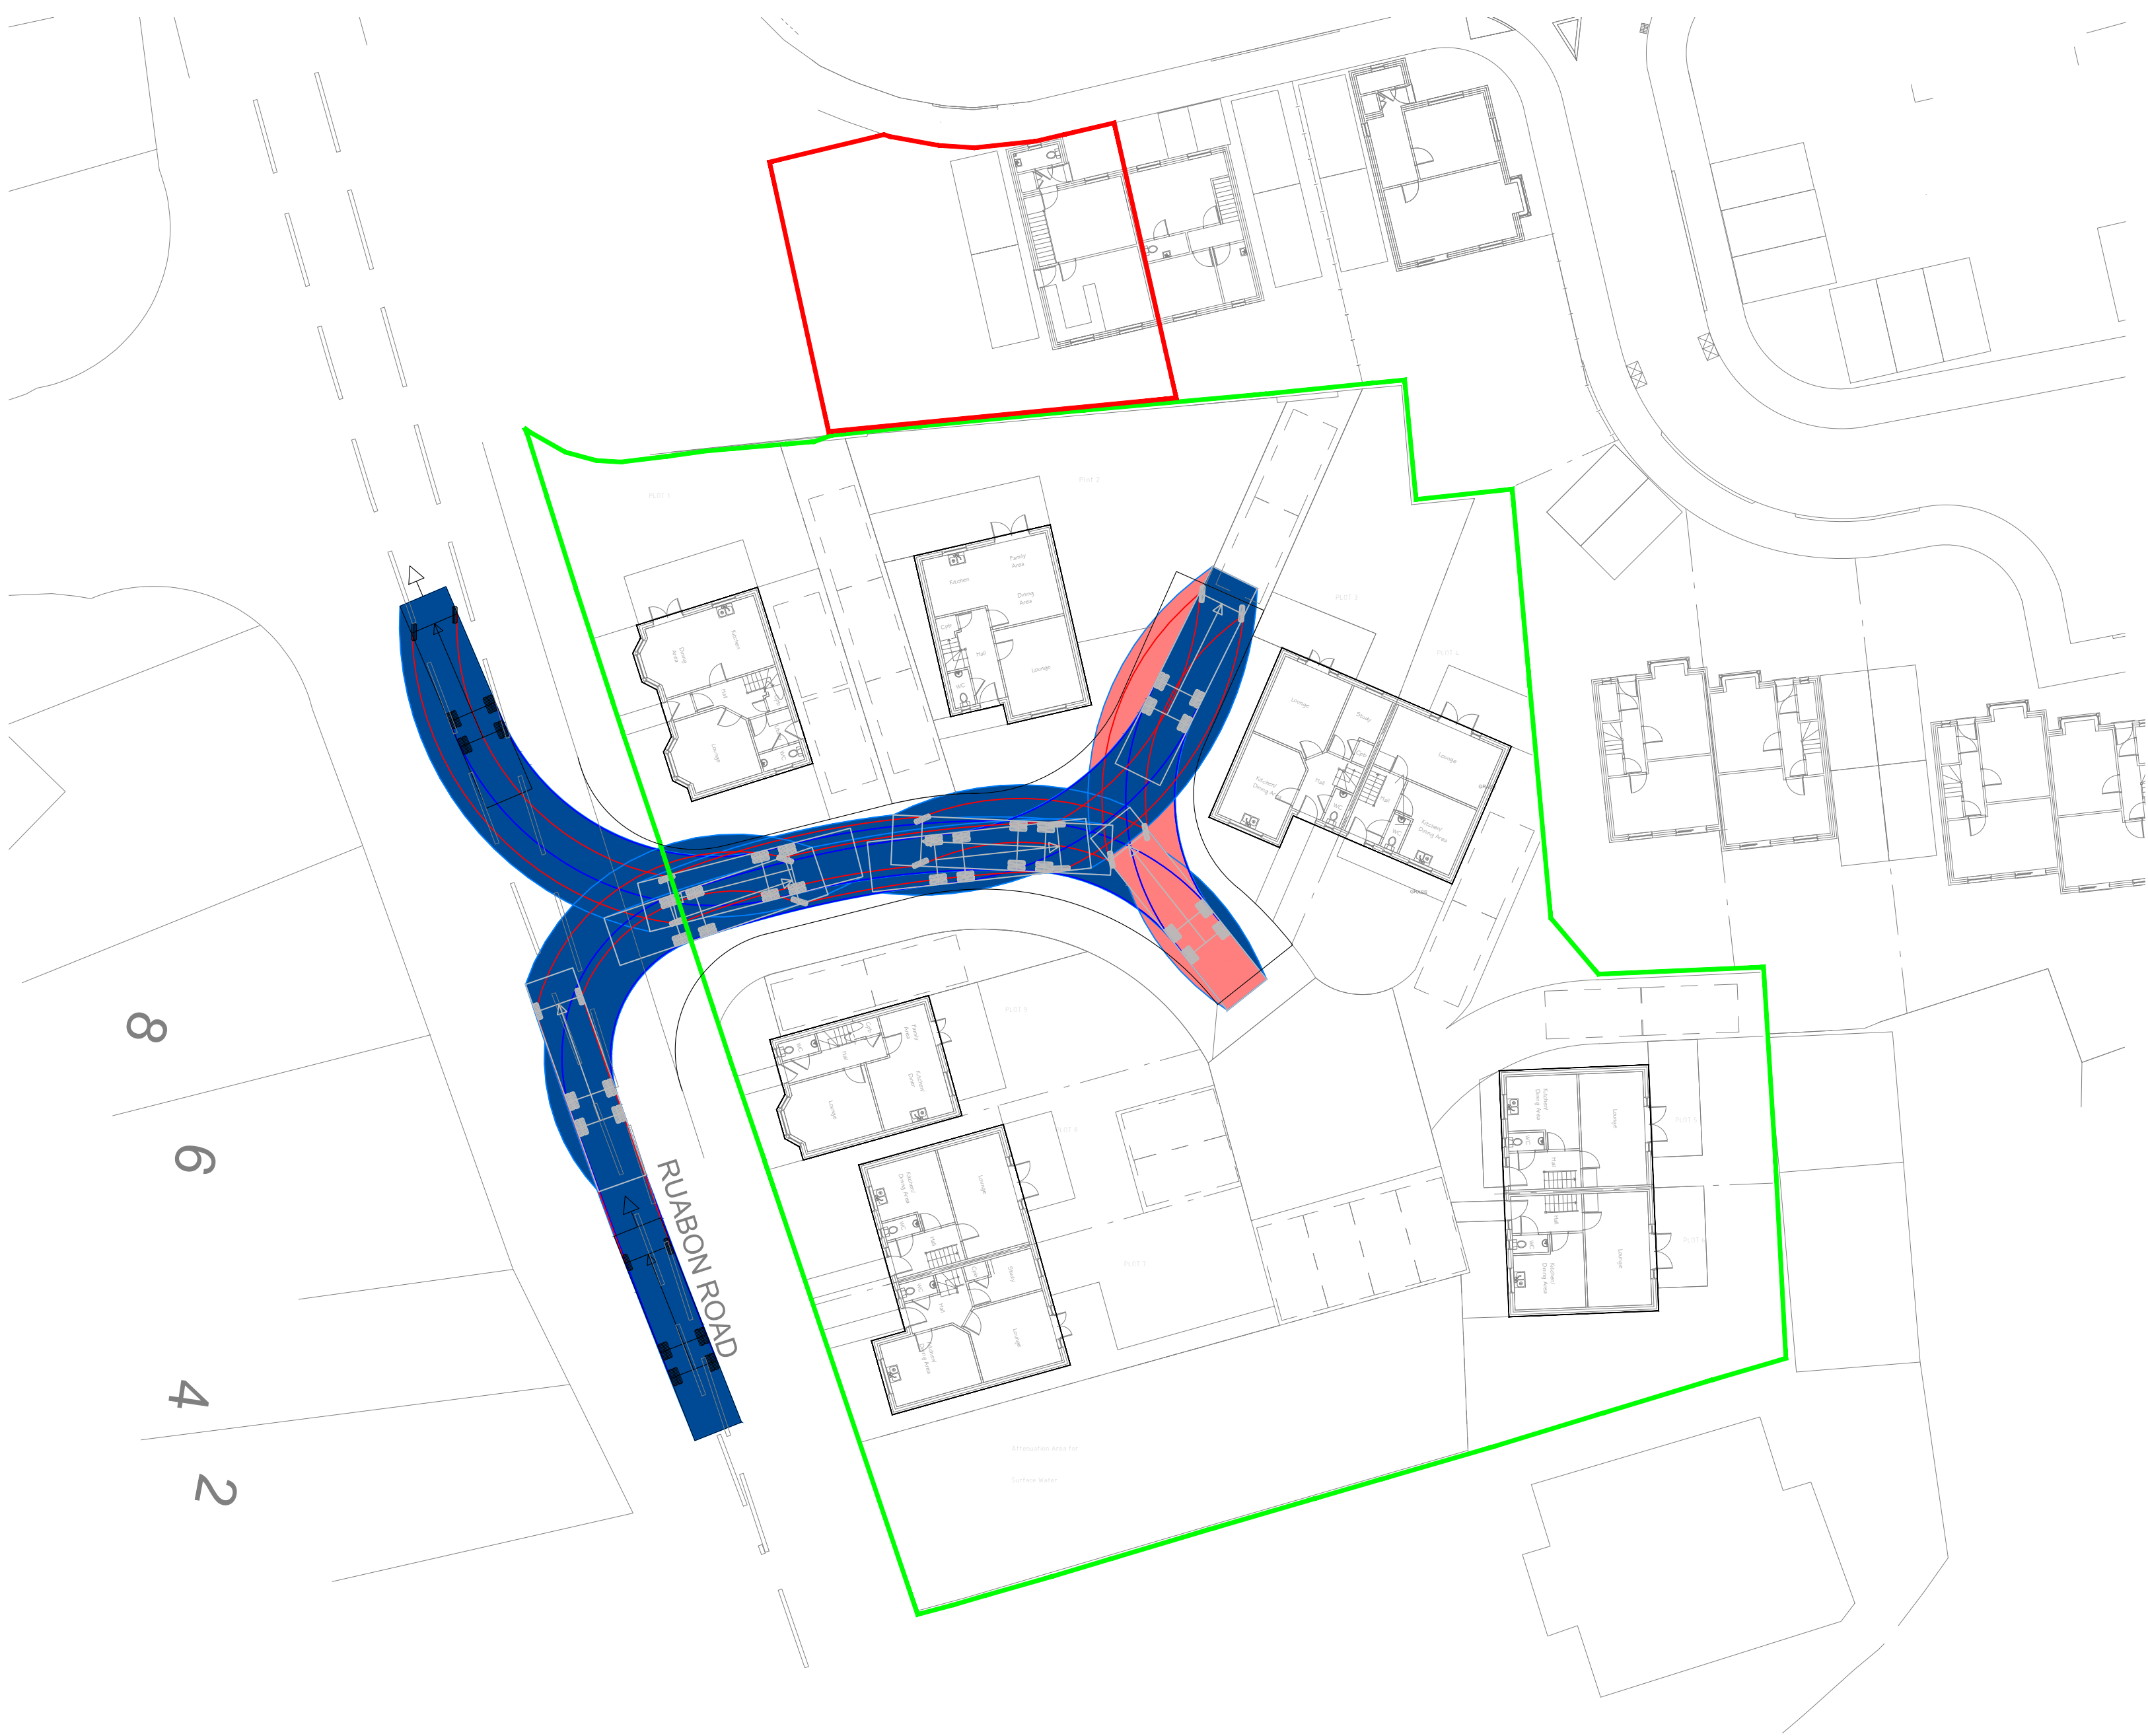

Tel: 01244 684910
Email: admin@coopers.co.uk
Web: <http://coopers.co.uk>

Park House
Sandpiper Court
Chester Business Park
Chester
CH4 9QU

Client

TOMOS HOMES LTD.

Project

MORETON PUBLIC HOUSE,
JOHNSTOWN.

Title

Refuse Vehicle Tracking
Sheet 1 of 2

DRAWING NUMBER

7633 / 116-1

SCALE at A2

1:250

DATE

21.08.23

DRAWN


PW

CHECKED

AJ

REVISION

-

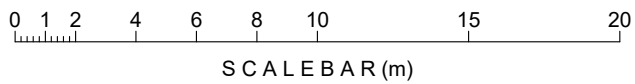

© Copyright The original of this drawing contained coloured symbols and/or features.
Any black and white reproduction should not be relied upon.