


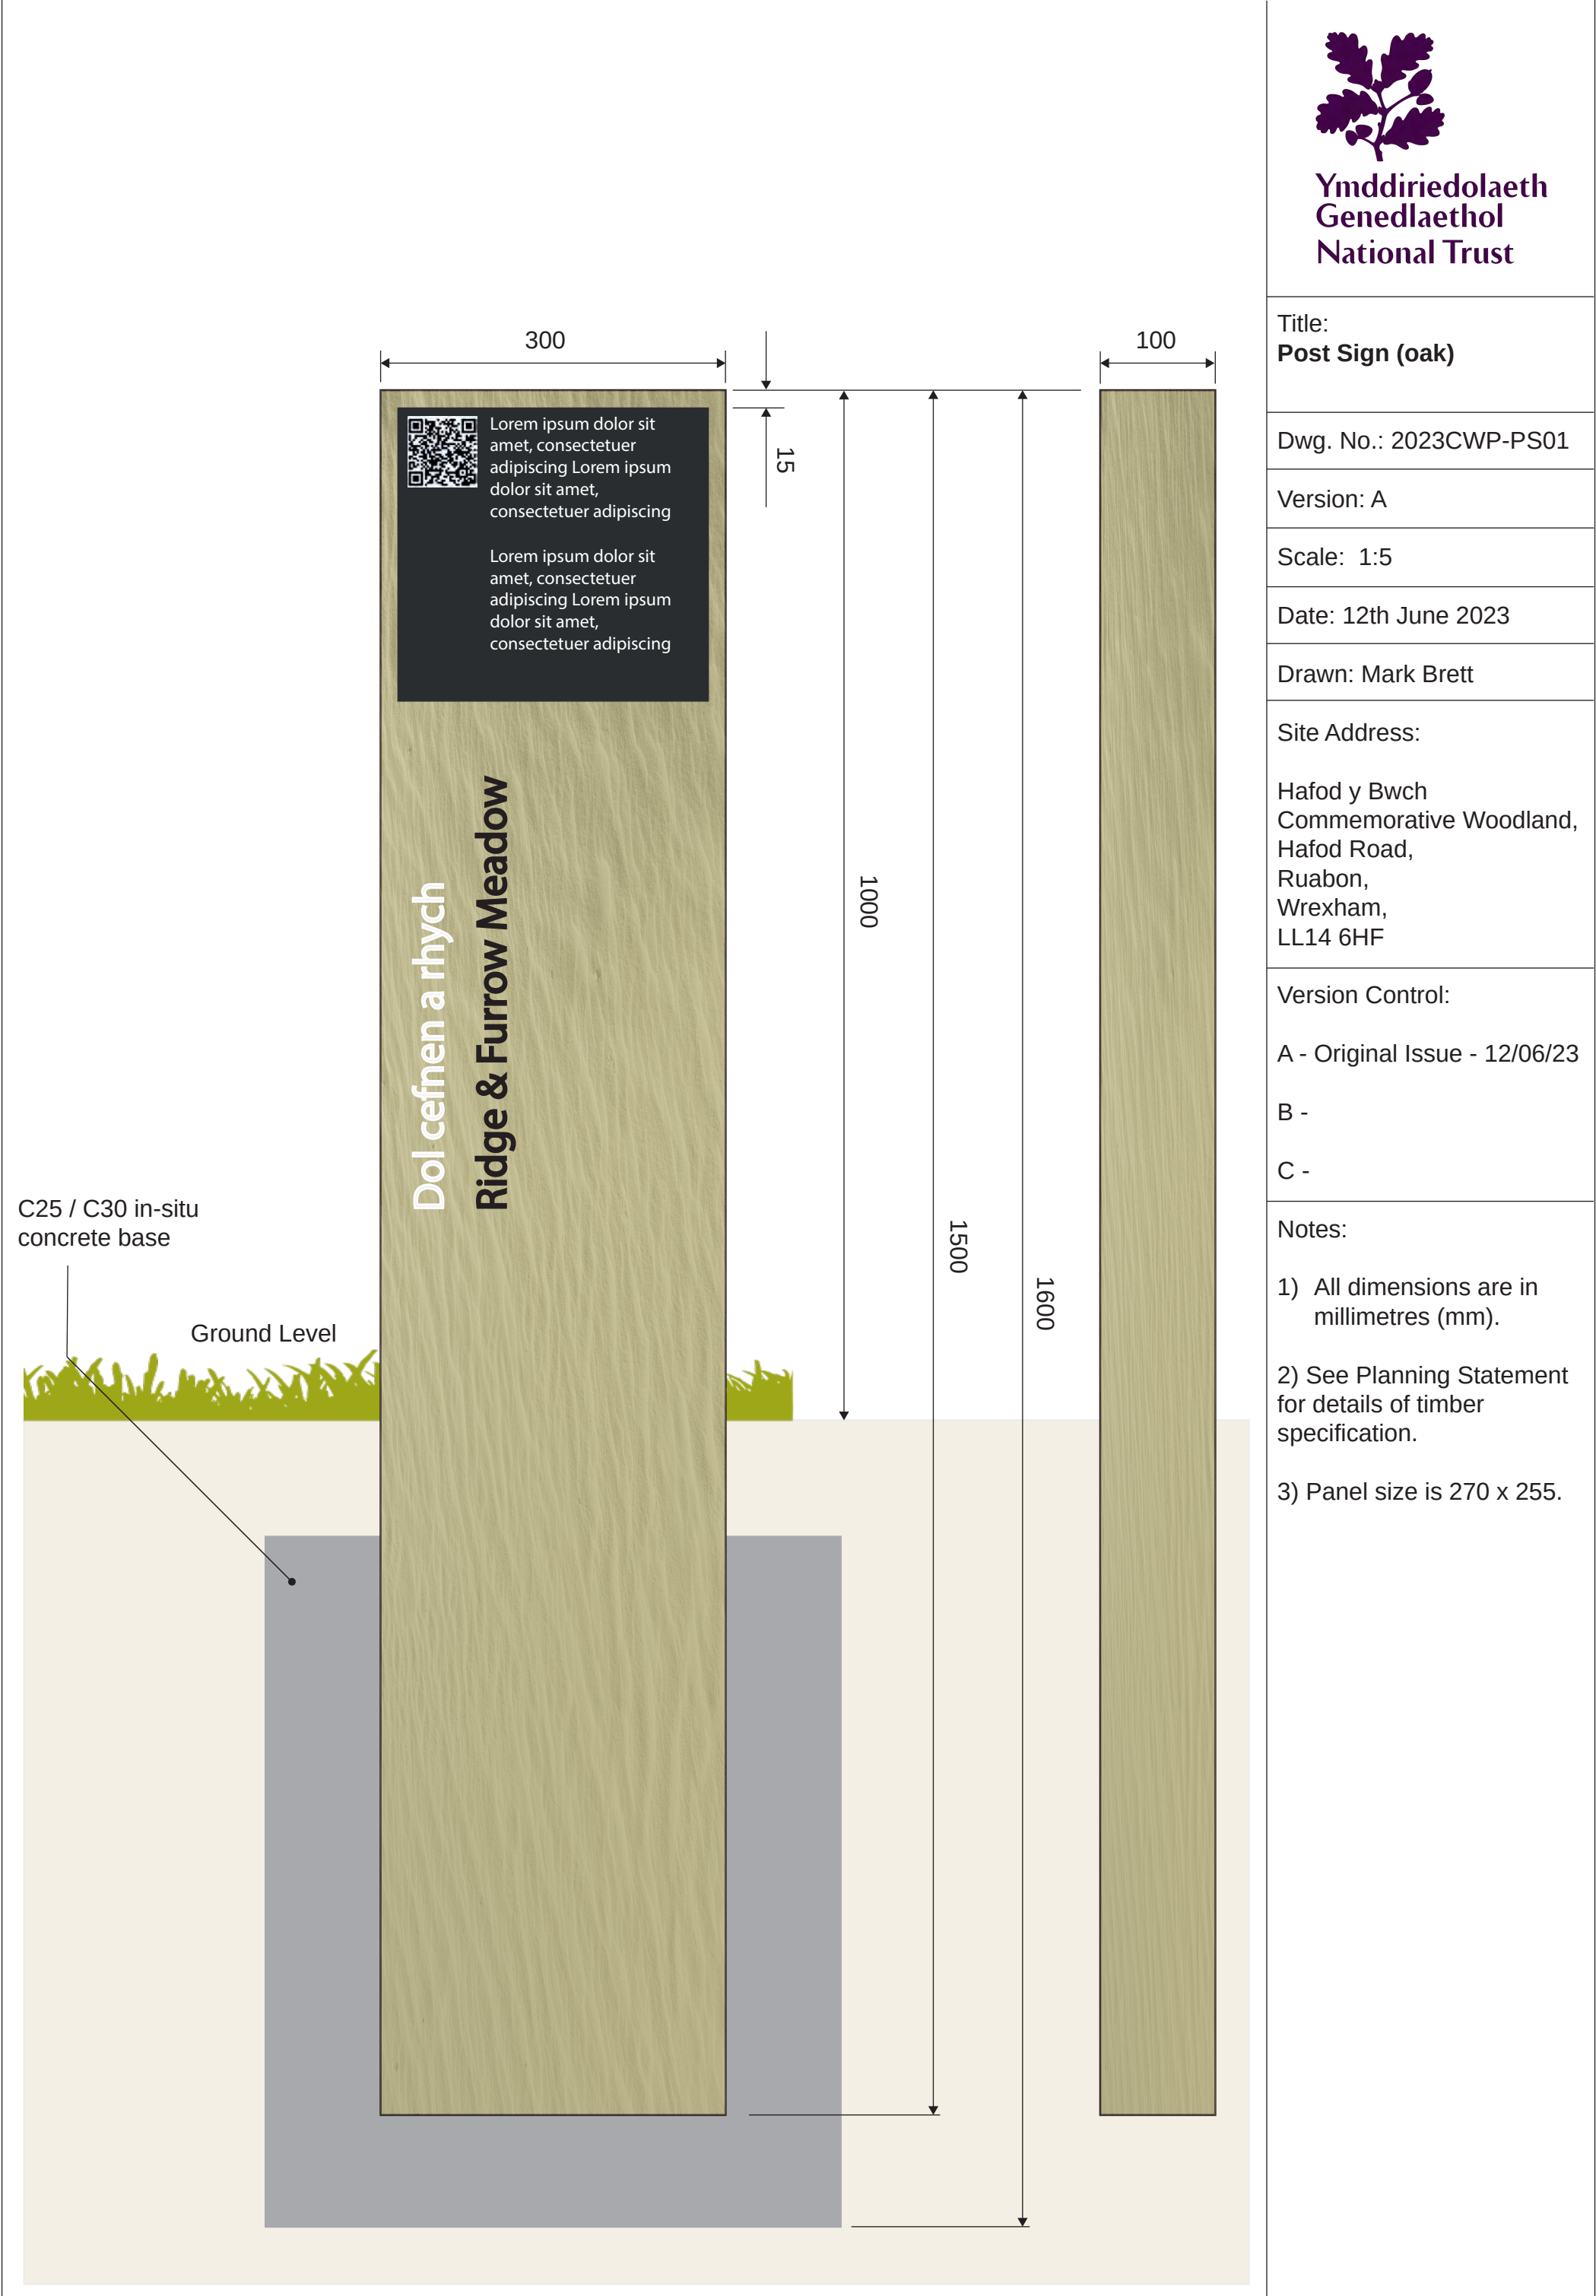

Ymddiriedolaeth
Genedlaethol
National Trust

Title:
Post Sign (oak)

Dwg. No.: 2023CWP-PS01

Version: A

Scale: 1:5

Date: 12th June 2023

Drawn: Mark Brett

Site Address:

Hafod y Bwch
Commemorative Woodland,
Hafod Road,
Ruabon,
Wrexham,
LL14 6HF

Version Control:

A - Original Issue - 12/06/23

B -

C -

Notes:

1) All dimensions are in millimetres (mm).

2) See Planning Statement for details of timber specification.

3) Panel size is 270 x 255.