



W: WWW.GLAMPITECT.CO.UK
 E: CONTACT@GLAMPITECT.CO.UK
 T: 0131 202 9002

KEY TO SYMBOLS

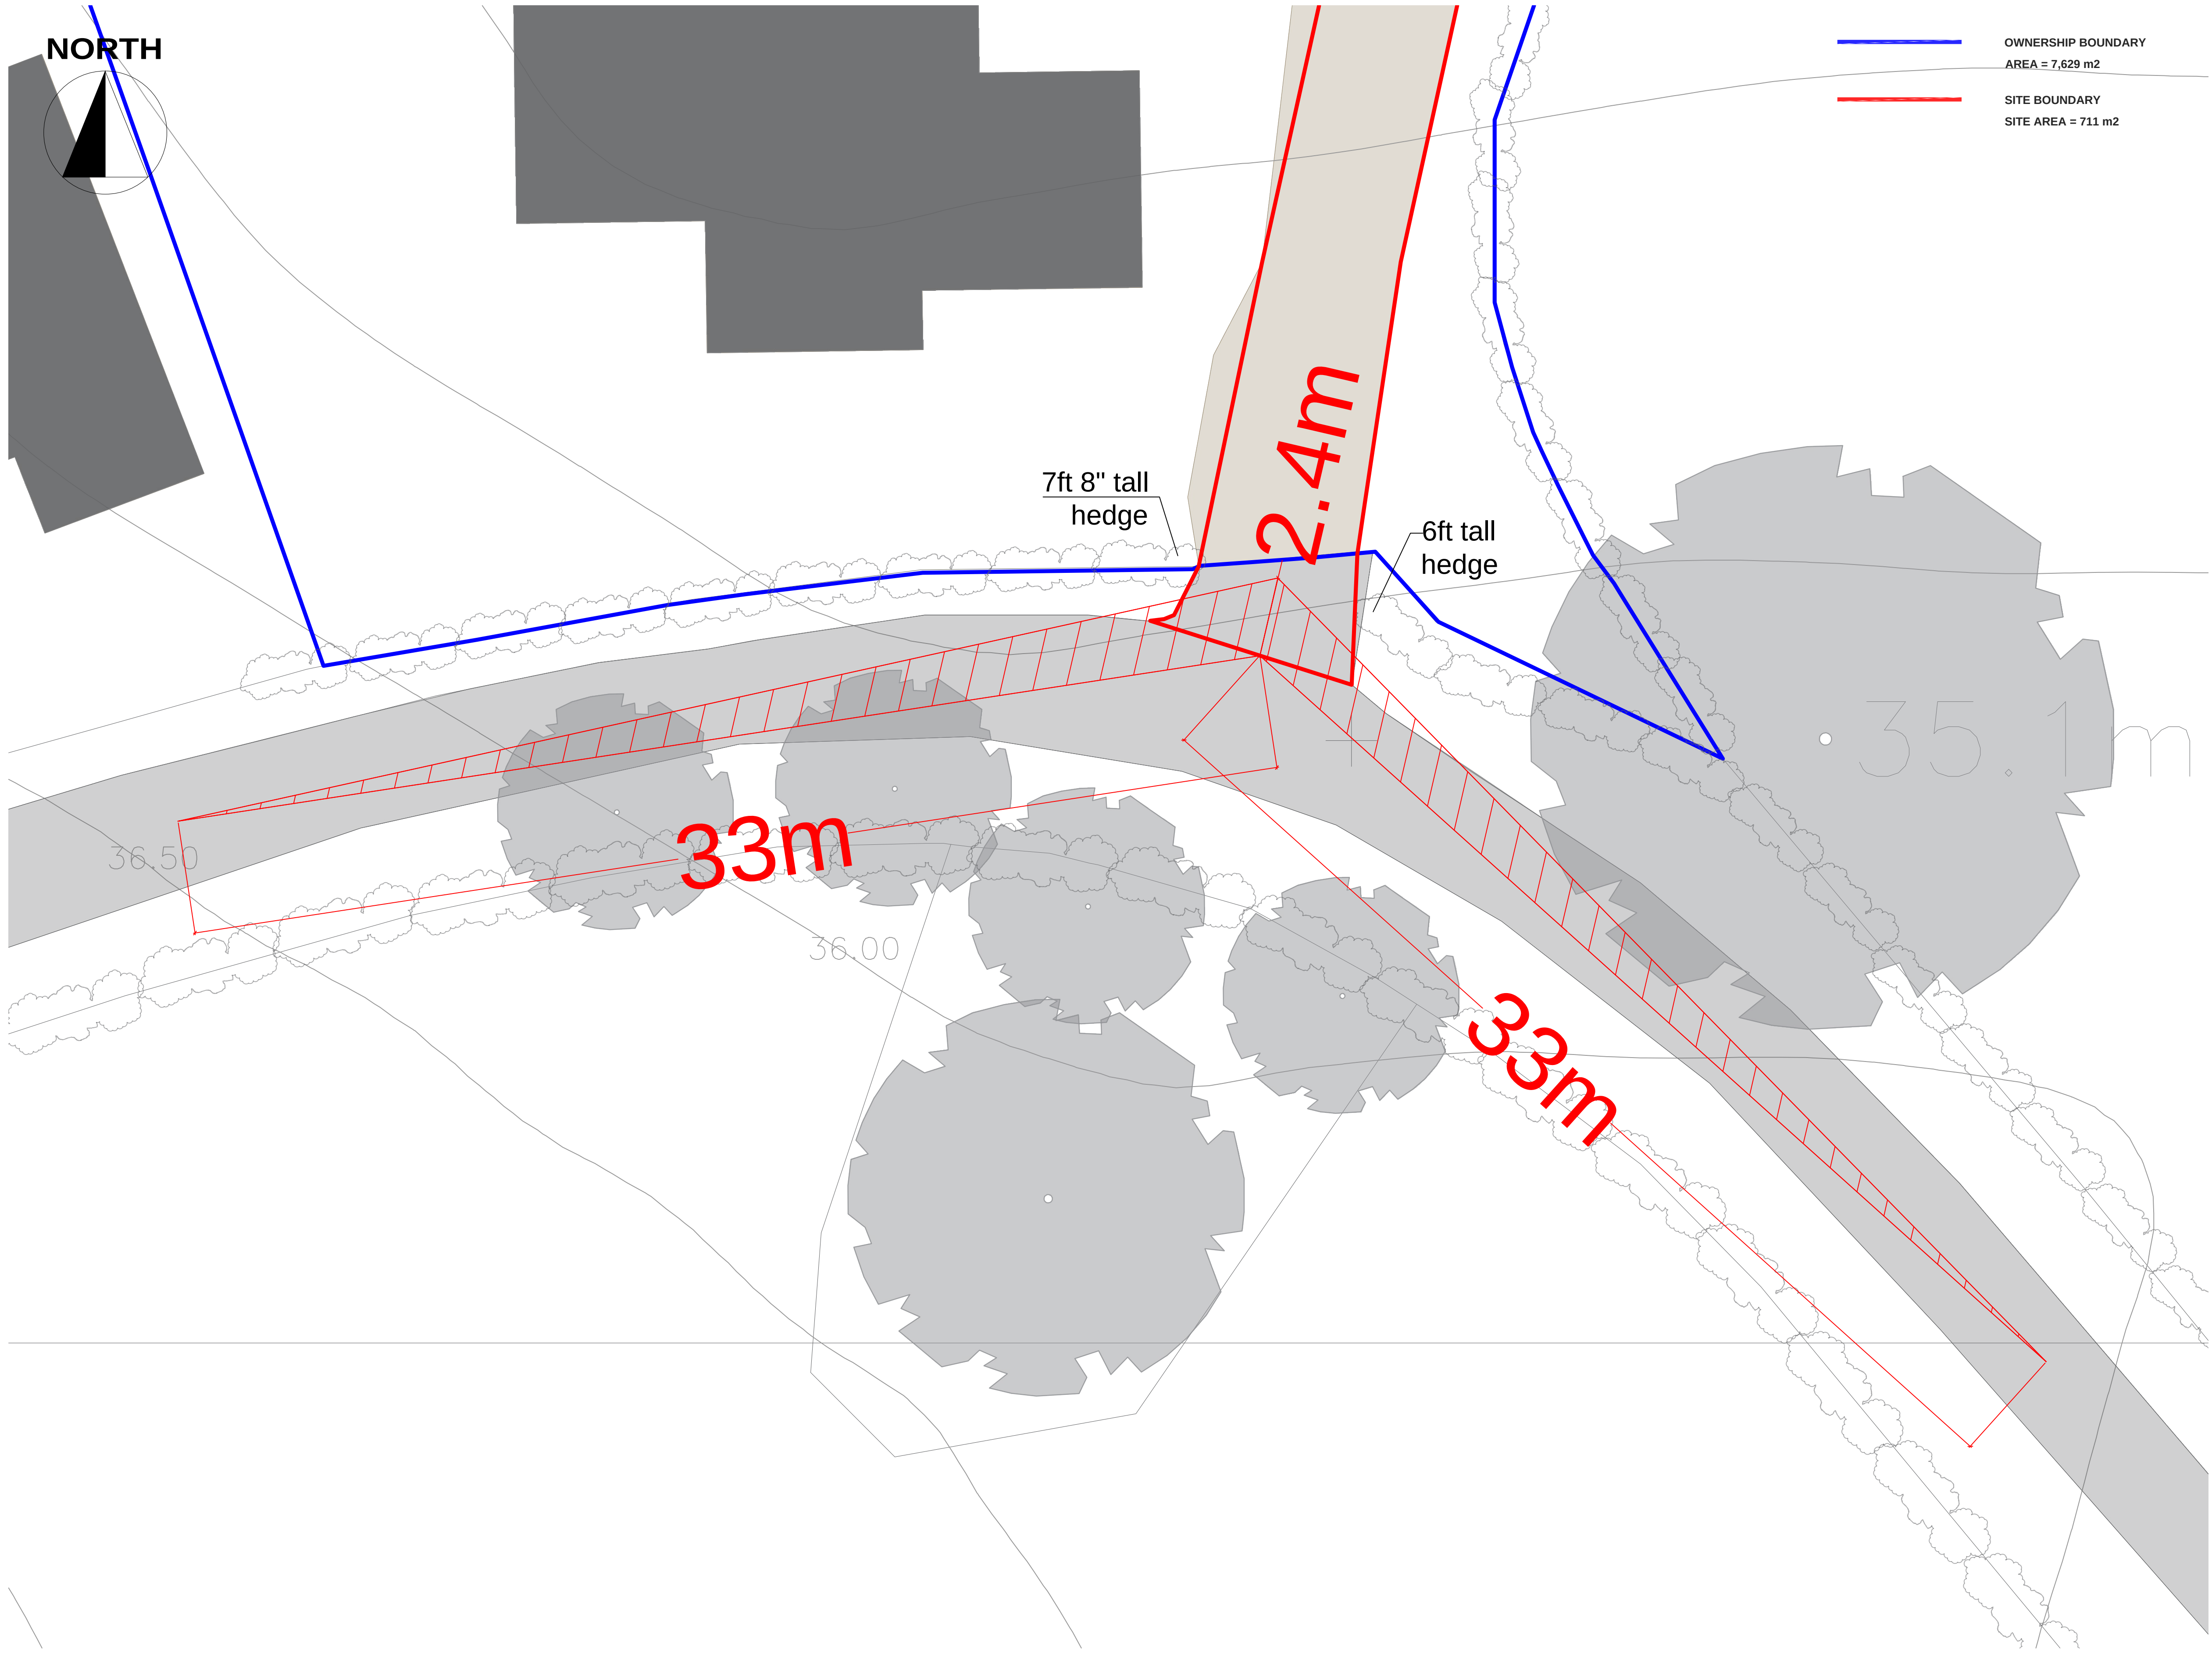

Date	Description	Rev	By

Revision Description

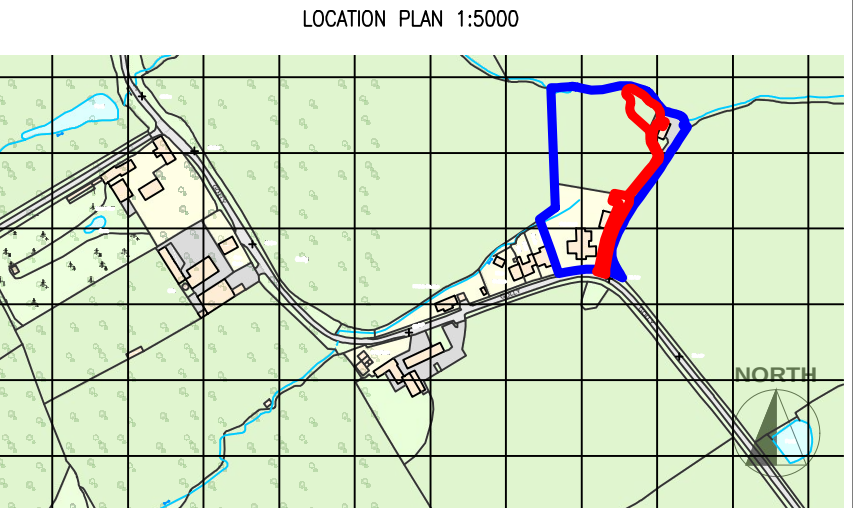

Project:
Proposed Glamping Site - For Tom Cliffe
 Oak Mead, The Golly, Burton Green, Rossett, Wrexham
 LL12 0AL

Drawing Title:
VISIBILITY SPLAY

Drawing Number:
220324-01-10

Revision:
 Date: 19.04.2022
 Scale: 1:100 @ A1
 Drawn By: EC
 CAD Dwg File: -
 Checked By: TA

Issue Status:
Full Planning Application