


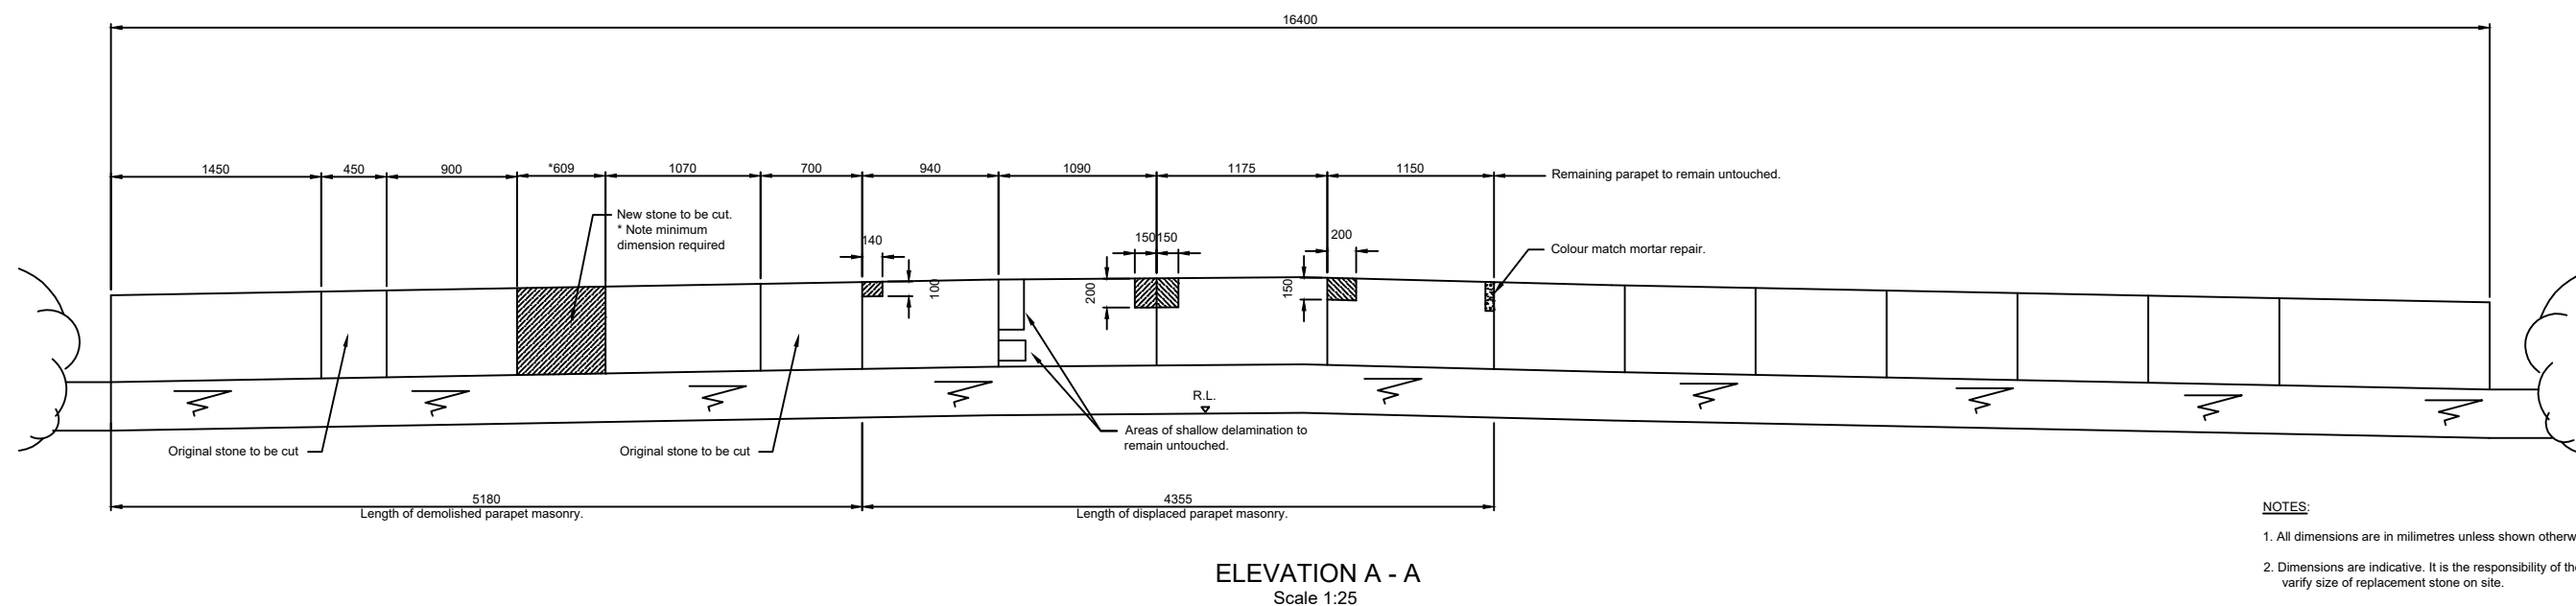

- NOTES:**
1. All dimensions are in millimetres unless shown otherwise.
 2. Dimensions are indicative. It is the responsibility of the Contractor to verify size of replacement stone on site.
 3. Areas requiring sandstone repair are approximated. It will be the task of the Stone Masonry to calculate the exact extent of stone which requires repair. Where possible existing off cuts will be used for any indents.
 4. Extent of mortar repairs will be agreed on site with the Engineer. Small mortar repairs should be no larger than 50mm².