


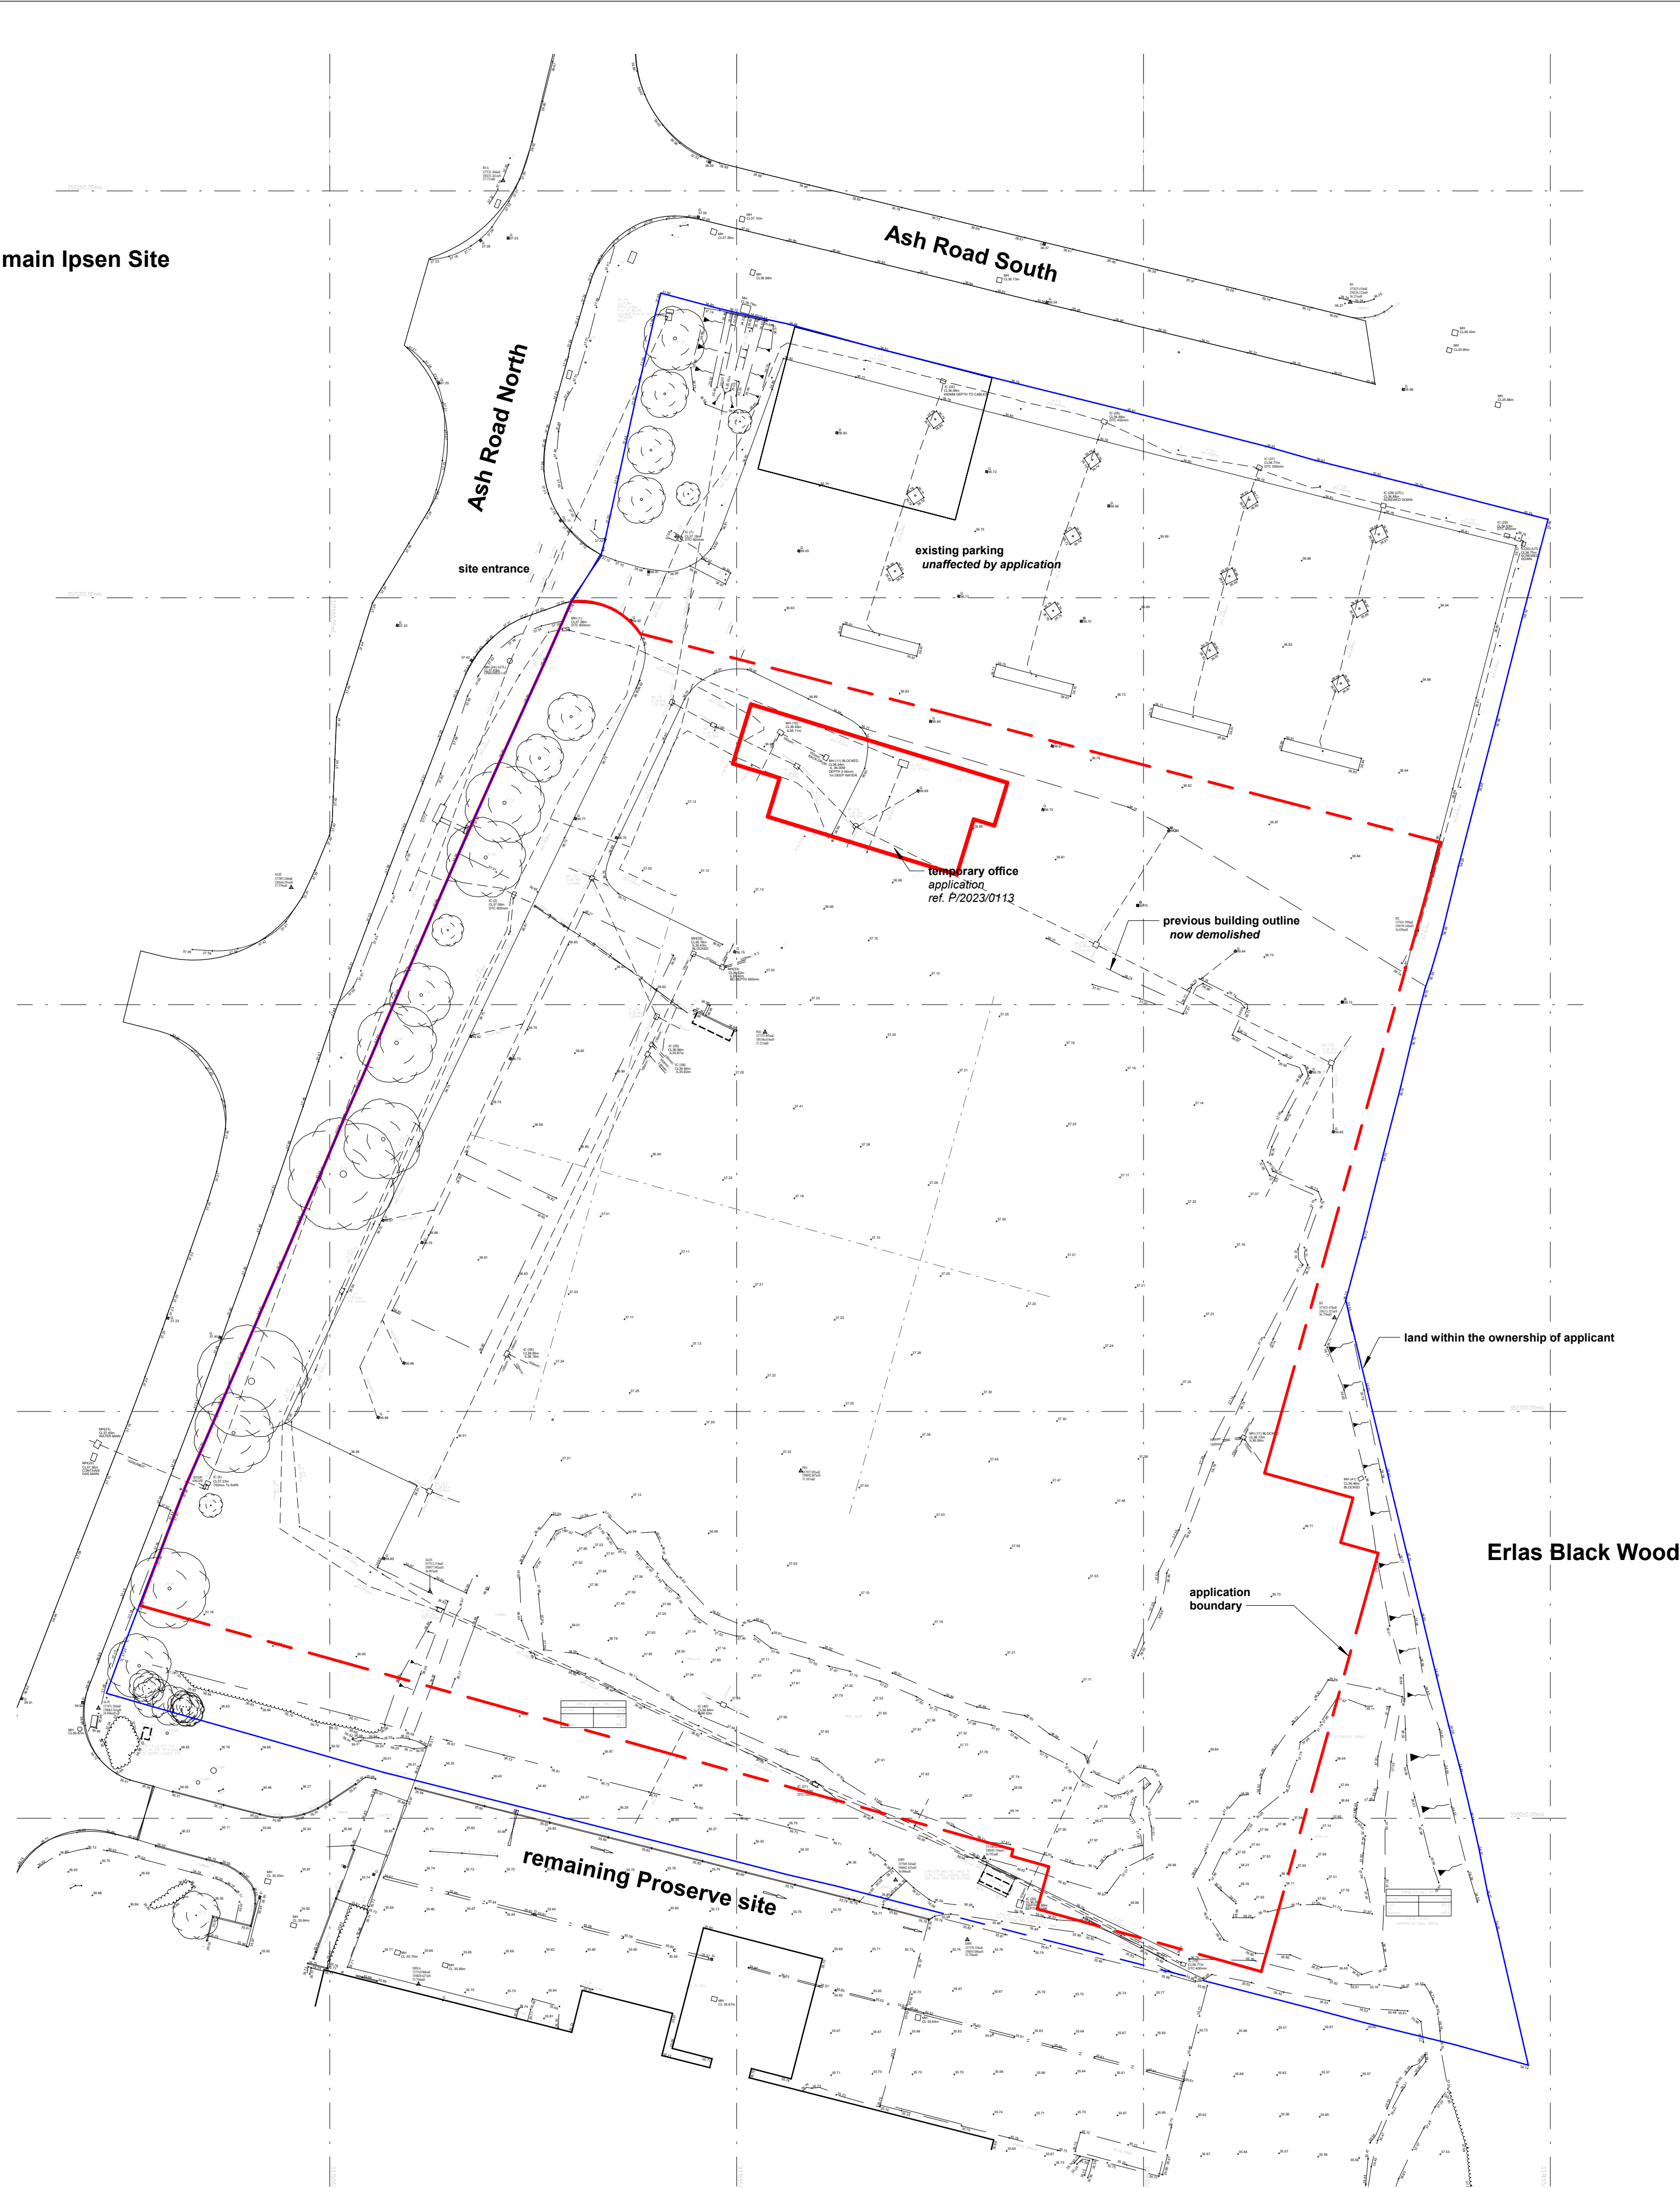

 **SITE_Plan-Existing**
Scale: 1 : 500

0m 10m 20m 30m 40m A1

VISUAL SCALE 1:500 @ A1

Notes

Figured dimensions are to be used in all case.
Dimensions should not be scaled from drawing
All existing dimensions should be checked on site before commencement of the work.
Any discrepancies in dimensions should be clarified with the Architect prior to commencement of the work.
No deviation from this drawing will be permitted without the prior written consent of the Architect.
This drawing is to be read in conjunction with all the relevant Mechanical and Electrical drawings.
This drawing is to be read in conjunction with the relevant Structural Engineer's drawings, structural calculations and recommendations.
This drawing is to be read in conjunction with the relevant Fire Safety Strategy drawings

This drawing is copyright and to be returned to the architect on completion of the contract.

P3	Updated Site boundary	EnR	CR	231019
P2	updated redline and parking layout to southeast.	EnR	EnR	230714
P1	Issued for PAC	EnR	MR	230531
Rev.	Revision description	Drawn	Checked	Date



Lovelock Mitchell Architects
3 Stanley Street, Chester, CH1 2LS
Tel +44 (0) 1244 404321

e-mail: admin@lovelockmitchell.com
web: www.lovelockmitchell.com

Project
NDPF
Wrexham

Title
SITE_Plan-Existing

LMA Project	Drawing number							Rev.
	Project	Originator	Zone	Level	Type	Rule	DrawingNumber	
2227	IED	LMA	ZZ	XX	DR	A	7020	P3